

Planned Development Major Amendment Staff Report

Date: November 18, 2025
To: Douglas County Planning Commission
From: Brett Thomas, AICP, Chief Planner *BT*
Curtis J. Weitkunat, AICP, Long Range Planning Manager *CW*
Steven E. Koster, AICP, Assistant Director of Planning Services *SK*
Subject: Sterling Ranch Planned Development, 14th Amendment
Project File: ZR2025-012

Planning Commission Hearing:	December 1, 2025 @ 6:00 p.m.
Board of County Commissioners Hearing:	December 9, 2025 @ 2:30 p.m.

I. EXECUTIVE SUMMARY

The applicant requests approval of a major amendment to the Sterling Ranch Planned Development (PD) to shift portions of the Country/Hillside District (D1) planning area and the Town Center District (D3) planning area to the Villages District (D2) planning area, shift portions of the D2 planning area to the D3 planning area, and expand the Multifunction Open Space (C1) character zone buffer south of Braley Acres. The total number of dwelling units allowed per the PD remains unchanged at 12,050 units.

II. APPLICATION INFORMATION

A. Applicant

Sterling Ranch, LLC
8155 Piney River Avenue, Suite 200
Littleton, Colorado 80125

B. Request

Approval of a major amendment to the Sterling Ranch PD to amend portions of the boundaries of the D1, D2, and D3 planning areas; and expand the C1 character zone buffer south of Braley Acres.

C. Process

A major amendment to a PD is processed pursuant to Sections 1519 through 1523 of the Douglas County Zoning Resolution (DCZR). The request meets the eligibility criteria of DCZR 1519.05 as the proposed amendment changes text related to commitments.

Per DCZR Section 1522.06, "The Planning Commission shall evaluate the application, referral comments, staff report, and public testimony, and make a recommendation to the Board to approve, approve with conditions, table for further study, or deny the

amendment request. The Planning Commission's comments shall be based on the evidence presented, compliance with the adopted County standards, regulations, policies and other guidelines."

D. Location

The Sterling Ranch PD is generally west of the intersection of US Highway 85 and Titan Parkway. More specifically it is located west of Moore Road, south of Chatfield State Park, east of Rampart Range Road, and north of agriculturally zoned land in the Chatfield Valley as shown on the attached maps.

E. Project Description

The request proposes to amend the land use plan maps and details within the PD to amend portions of the D1, D2, and D3 planning areas. The request also proposes to expand the C1 character zone buffer that exists south of Braley Acres.

Portions of the D2 planning area along the north side of Titan Road are proposed to be converted to the D3 planning area, while portions of D3 along the south side of Titan Road are proposed to be converted to D2. The D1 planning area southwest of the intersection of Titan Road and Roxborough Park Road is proposed to be converted to the D2 planning area. The character zone buffer that exists around this parcel, Special Character Zone C (SCZ-C), remains unchanged.

Portions of the D1 planning area south of Waterton Road are proposed to be converted to the D2 planning area. The existing D1 planning area that surrounds the Plum Valley Heights subdivision would remain unchanged.

III. CONTEXT

A. Background

The Sterling Ranch PD was approved by the Board of County Commissioners (Board) in July of 2013. This is the 14th Amendment to the original PD document.

IV. PROVISION OF SERVICES

A. Fire Protection

Fire protection is provided by South Metro Fire Rescue (South Metro). South Metro reviewed the request and noted no objection to the proposed amendment.

B. Sheriff Services

The Douglas County Sheriff's Office (DCSO) provides police protection to the site. No response was received from DCSO.

C. Water and Sanitation

No change in water supply or demand is associated with the request.

V. PUBLIC NOTICE AND INPUT

DCZR Section 1523 requires mailed notice to abutting landowners, published notice, and posted notice of the public hearings. No public correspondence has been received related to this application.

All referral agency responses are outlined in the Referral Agency Response Report attached to this staff report. Homeowners' associations and community groups within 1,000 feet of the areas of amendment were included in the list of referral agencies. Those referral agencies providing a response noted no comment or objection.

VI. STAFF ANALYSIS

Section 1520 of the DCZR establishes criteria to be considered in the review of a major PD amendment application.

1520.01: Whether the amendment is consistent with the development standards, commitments, and overall intent of the planned development.

Staff Comment: No changes are proposed to the development standards or PD commitments. Additionally, the amendment does not increase the maximum number of dwelling units within the PD.

1520.02: Whether the amendment is consistent with the intent, efficient development and preservation of the entire planned development.

Staff Comment: The amendment provides flexibility and efficiency for dwelling units to be spread more evenly through the PD. The proposed change from D1 to D2 planning areas will allow for additional character zones and density to be considered in the future.

1520.03: Whether the amendment will adversely affect the public interest or enjoyment of the adjacent land.

Staff Comment: The proposed amendment allows flexibility in locating uses within Sterling Ranch. The proposed amendment does not increase the maximum number of dwelling units allowed within Sterling Ranch.

1520.04: Whether the sole purpose of the amendment is to confer a special benefit upon an individual.

Staff Comment: The proposed amendment allows flexibility and variety within the development of planning areas within the Sterling Ranch PD.

1520.05: For applications proposing an increase in the intensity of allowed land uses, including changes in densities, whether the amendment is consistent with the water supply standards in Section 18A, Water Supply Overlay District, of this Resolution.

Staff Comment: This amendment does not increase the intensity of allowed land uses within the PD.

1520.06: Whether the public facilities and services necessary to accommodate the proposed development will be available concurrently with the impacts of such development.

Staff Comment: No change in public facilities or services is associated with this request. This amendment does not increase the intensity of allowed land uses within the PD and does not increase the maximum number of dwelling units allowed within Sterling Ranch.

1520.07: Whether the roadway capacity necessary to maintain the adopted roadway level of service for the proposed development will be available concurrently with the impacts of such development.

Staff Comment: Public Works Engineering noted it is working with the applicant to revise the Master Traffic Impact Study (MTIS) for the Sterling Ranch PD, including the amendments proposed with the 14th Amendment. Public Works Engineering states it will continue to work with the applicant in revising the MTIS moving forward and has no comments on this PD application.

VII. STAFF ASSESSMENT

Staff assessed the major amendment request in accordance with Sections 1519-1523 of the DCZR. Should the Planning Commission find that the approval criteria for the major amendment are met, the following proposed condition should be considered for inclusion in the recommendation to the Board of County Commissioners:

1. Prior to recordation, all minor technical corrections will be made to the Planned Development document to the satisfaction of Douglas County.

<u>ATTACHMENTS</u>	<u>PAGE</u>
Douglas County Land Use Application	5
Applicant's Narrative	6
Comprehensive Master Plan Land Use Reference Map	9
Zoning Map	10
Aerial Map.....	11
Referral Agency Response Report	12
Referral Response Letters.....	13
Redlined Sterling Ranch Planned Development, 14 th Amendment.....	15
Sterling Ranch Planned Development, 14 th Amendment.....	24

LAND USE APPLICATION

Please complete, sign, and date this application. Return it with the required items listed on the Submittal Checklist to planningsubmittals@douglas.co.us. Submittals may also be mailed or submitted in person to Planning Services. *NOTE: The Planning Commission or the Board of County Commissioners should not be contacted regarding an open application.*

OFFICE USE ONLY

PROJECT TITLE: _____

PROJECT NUMBER: **ZR2025-012**PROJECT TYPE: Major PD AmendmentMARKETING NAME: Sterling Ranch 14th PD Amendment

PRESUBMITTAL REVIEW PROJECT NUMBER: _____

PROJECT SITE:Address: 8155 Piney River Ave, Suite 200 Littleton, CO

State Parcel Number(s): _____

Subdivision/Block#/Lot# (if platted): _____

PROPERTY OWNER(S):Name(s): Brock SmethillsAddress: 8155 Piney River AvePhone: 303-202-6800


Email: _____

AUTHORIZED REPRESENTATIVE: (Notarized Letter of Authorization is required from the property owner, unless the owner is acting as the representative)

Name: Susan BeckmanAddress: 8155 Piney River AvePhone: 303-881-7119

Email: _____

To the best of my knowledge, the information contained on this application is true and correct. I have received the County's information sheet regarding the *Preble's Meadow Jumping Mouse*.

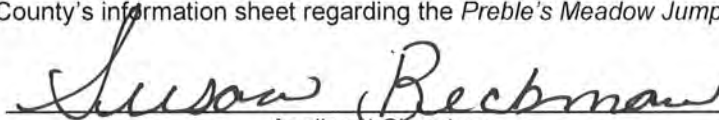
Applicant SignatureOct 13 2025
Date



DATE: 10-17-2025

OWNER:

STERLING RANCH LLC
8155 PINEY RIVER AVENUE, SUITE 200
LITTLETON, COLORADO 80125
BROCK SMETHILLS
(303) 202-6800

APPLICANT:

STERLING RANCH LLC
8155 PINEY RIVER AVENUE, SUITE 200
LITTLETON, COLORADO 80125
SUSAN BECKMAN
(303) 881-7119

**SUBJECT: STERLING RANCH PLANNED DEVELOPMENT - 14TH AMENDMENT
MAJOR AMENDMENT APPLICATION**

REQUEST: Modify planning areas as depicted on the Land Use Plan and associated Plan Details.

NARRATIVE / WRITTEN EXPLANATION OF THE REQUEST: (Per DCZR 1521.05)

The request to revise some portions of D1 planning area to D2 planning area in the Sterling Ranch PD does not come with a request for additional dwelling units nor an increase in overall density for the development. The primary intent of this proposed PD amendment is to convert portions of D1 planning area to D2 planning area in order to continue developing the property in a fashion similar to the current manner of development. The Sterling Ranch Planned Development (PD) is zoned for 12,050 dwelling units. Under current zoning, the full number of dwelling units could be realized by concentrating density into the D3 planning area maximizing multifamily/apartment uses. Alternatively, converting some of the lower density D1 planning area into D2 planning area would allow many of the remaining dwelling units to be spread more evenly across the development in single-family detached and single-family attached lot configurations similar to what has already been built or approved throughout existing filings. This amendment does not seek to increase the total number of dwelling units that are currently allowed, but rather it proposes adjustments to the planning areas to allow the dwelling units to be spread more evenly throughout the development.

Additional planning area modifications being proposed with this PD amendment include adjusting the D3 and SA1 planning areas to be in concert with current planning efforts and the vision for the community as it moves into future phases of development.

Major Amendment – Process Eligibility Criteria:

Per DCZR 1519 – An amendment request shall be considered a major amendment if it meets the following criteria:



1519.07.1 Planning Area Boundary - *The total acreage of the planning area is increased by more than 20%.*

1519.09 Land Use – *Any change in the allowed land-use categories, including changes in densities, such as from single-family to multi-family residential.*

The proposed PD amendment requests modifications to the existing D1, D2, and D3 planning area boundaries. The request to modify the D3 planning area to reflect current land planning efforts is in compliance with PD section D-2.1 as the proposed modification does not increase the total acreage within planning area D3 by more than 15% from the Land Plan as currently depicted on Sheet 8 of the PD. However, the proposed conversion of some of the D1 planning areas to D2 planning area results in an increase of D2 planning area of 21% which triggers an amendment to the PD. Additionally, converting portions of D1 planning area to D2 planning area also results in changes to allowed land-use categories, including changes in densities which also triggers an amendment to the PD.

Major Amendment – Approval Criteria:

Per DCZR Sections 1512 through 1523 - The following criteria shall be considered by the Board for approval of the major amendment:

1519.01 - Whether the amendment is consistent with the intent, efficient development and preservation of the entire planned development;

1519.02 - Whether the amendment will affect the enjoyment of land abutting upon or across a street from the planned development in a substantially adverse manner;

1519.03 – Whether the amendment will affect the public interest in a substantially adverse manner;

1519.04 – Whether the sole purpose of the amendment is to confer a special benefit upon an individual;

1520.01 - Whether the amendment is consistent with the development standards, commitments, and overall intent of the planned development;

1520.02 - Whether the amendment is consistent with the intent, efficient development and preservation of the entire planned development;

1520.03 - Whether the amendment will adversely affect the public interest or enjoyment of the adjacent land;

1520.04 - Whether the sole purpose of the amendment is to confer a special benefit upon an individual;

1520.05 - For applications proposing an increase in the intensity of allowed land-uses, including changes in densities, whether the amendment is consistent with the water supply standards in Section 18A, Water Supply Overlay District, of this Resolution;

1520.06 - Whether the public facilities and services necessary to accommodate the proposed development will be available concurrently with the impacts of such development; and

1520.07 - Whether the roadway capacity necessary to maintain the adopted roadway level of service for the proposed development will be available concurrently with the impacts of such development.

The proposed PD amendment is consistent with the development standards, commitments, and overall intent of the PD. As noted above, the amendment does not seek to increase the total number of dwelling units (12,050) for which the property is zoned, but rather it seeks to increase flexibility in distributing the allowed number of dwelling units throughout the existing PD footprint.

The primary area proposed for conversion from planning area D1 to D2 sits in the interior of the development, south of Waterton Road which will help mitigate adverse effects to the enjoyment of land or public interest for the abutting or adjacent properties. The remaining D1 planning areas that are on the periphery of the PD boundary adjacent to existing lower density residential neighbors including Plum Valley Heights, Braley Acres, and Plum Creek Estates remain in place with this amendment, as do the open space buffers and special character zones (SCZ-A and SCZ-C) that were created to establish buffers and/or transition zones to the higher density development within the Sterling Ranch footprint.

While no plans have been finalized for the areas proposed for conversion from D1 to D2, and the allowed land uses within the D1 and D2 planning areas differ, the primary intent is to allow development within these areas to be similar to the neighborhood development already constructed and planned for existing filings which contain a mix of small and large single-family detached lots, and single-family attached lots such as duplexes and townhomes. This flexibility would allow the development team to develop the property close to the number of dwelling units for which it is currently zoned without needing to concentrate development in apartment uses. Apartment use is not being contemplated for the areas proposed for conversion from D1 to D2, however, the development team is exploring the possibility of a senior living facility to provide even more diversity and living options within the community.

The purpose of the proposed amendment is not to confer a special benefit upon any individual. While the amendment does modify the locations and acreages of the D1, D2, and D3 planning areas; water supply, public facilities, services, and roadway capacity for any future residential, commercial, or other development will be vetted during the required preliminary plan, plat, and/or site improvement plan processes as the planning areas develop. Water will continue to be available through the Dominion Water and Sanitation District for the 12,050 dwelling units for which the property is currently zoned. Additional traffic studies will occur as needed based on how the future dwelling units and commercial areas are distributed within the community during subsequent preliminary plans, plats, and/or site improvement plan processes in order to verify that roadway capacity will be available concurrently with the impacts of the development. A traffic letter is being prepared to confirm that the potential relocation of planning areas does not affect the external roadway network.

Comprehensive Master Plan Land Use Reference Map

Comprehensive Master Plan Areas


- Primary Urban Area
- Chatfield Urban Area
- Separated Urban Area
- Rural Community
- Nonurban Subarea
- Municipal Planning Area (Incorporated)
- Municipal Planning Area (Unincorporated)
- Municipal Planning Area Inclusive of County PUA / SUA
- Non-Douglas County Based Municipalities
- Douglas County Boundary

Parks

- Pike National Forest
- State Parks
- Open Space
- Lakes

Roadways

- Major Roads

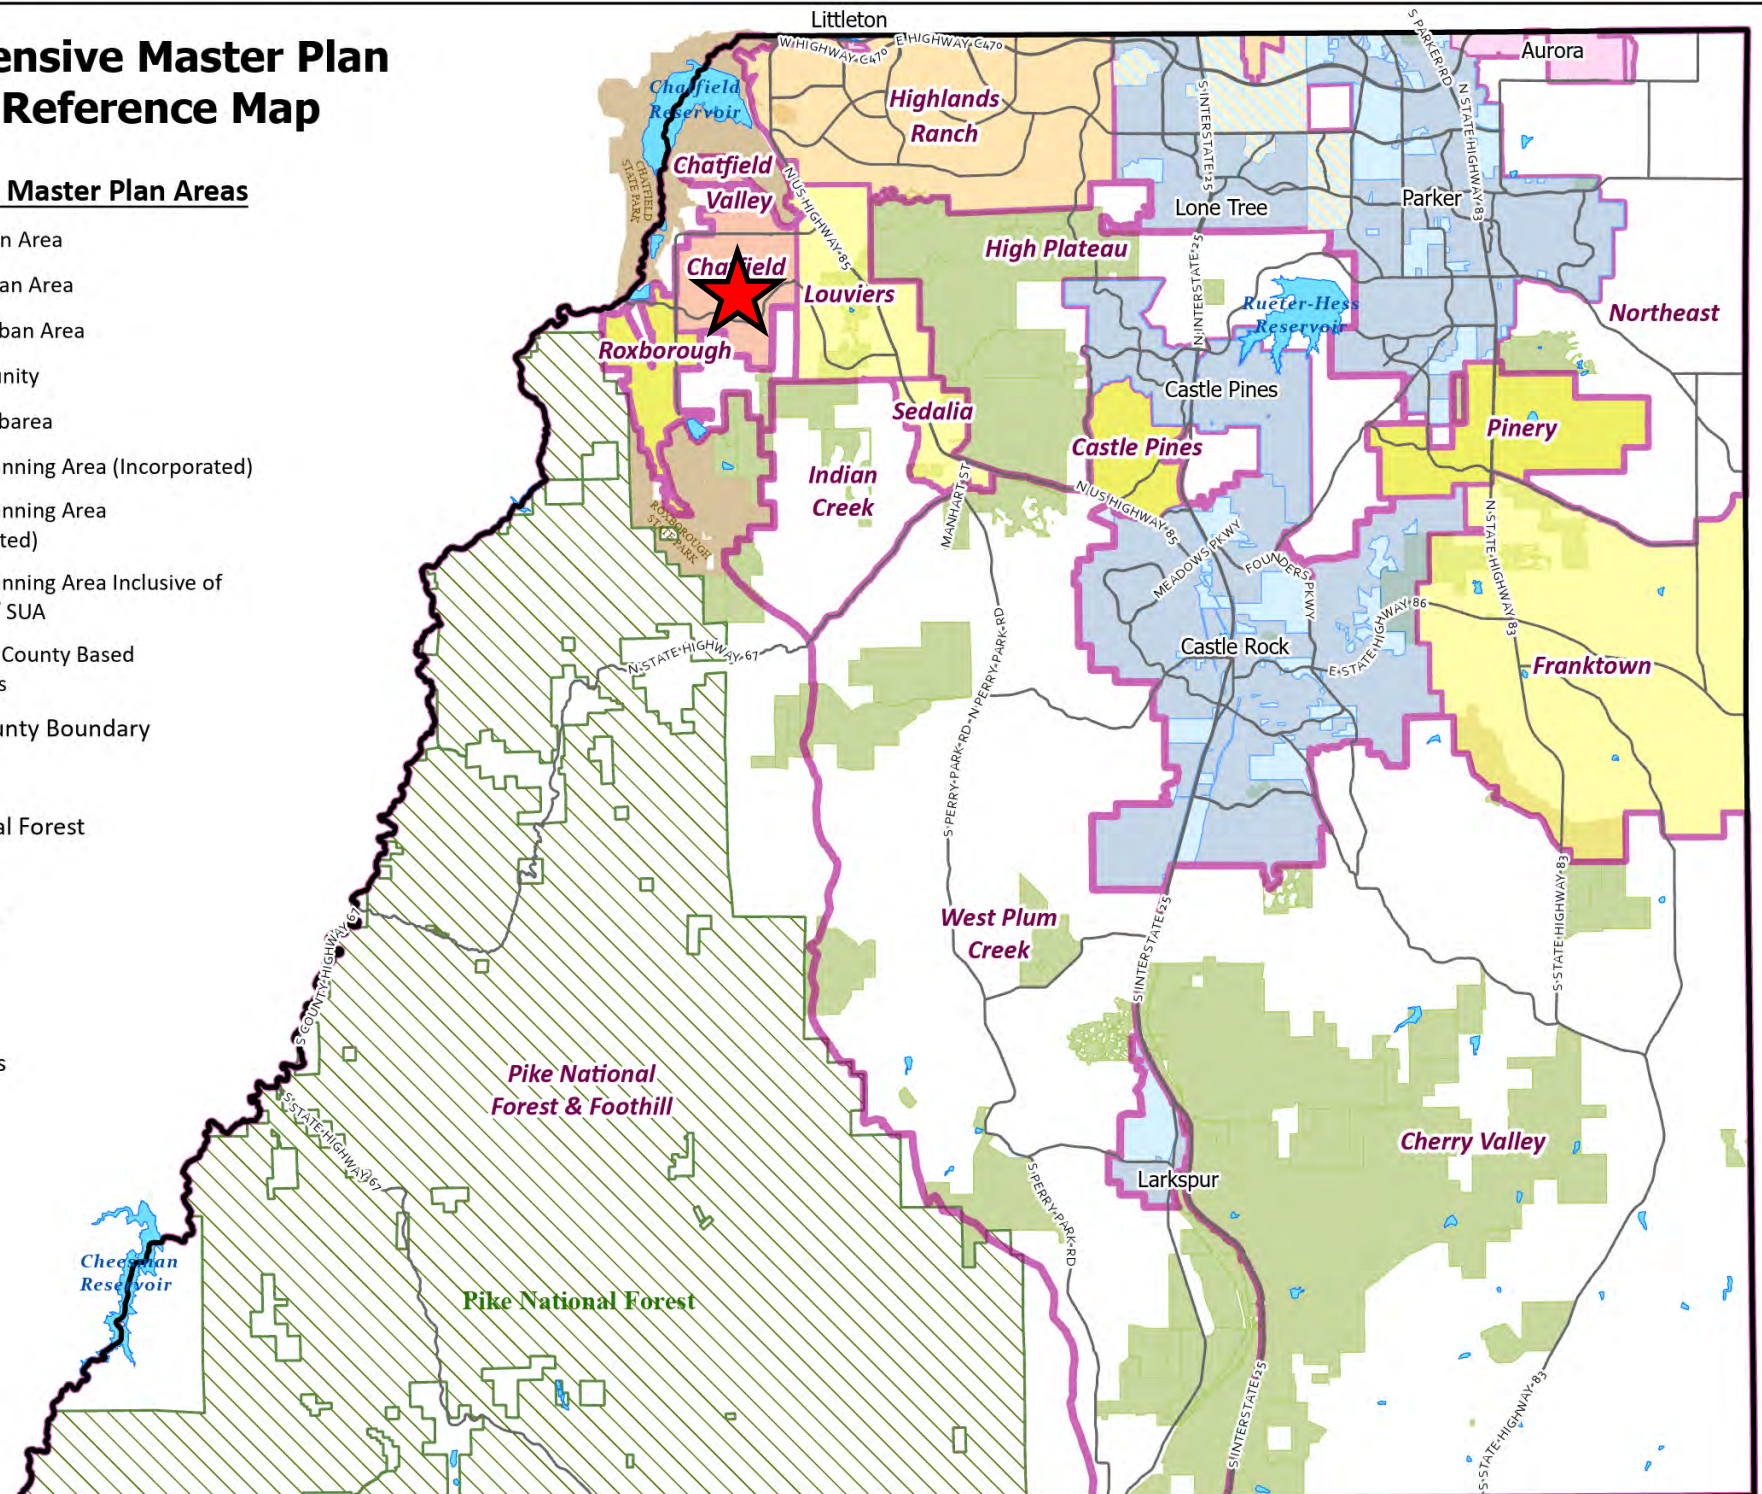

STERLING RANCH PD 14TH AMENDMENT

ZR2025-012
ZONING MAP


LEGEND


-  STERLING RANCH PD
-  AREA OF AMENDMENT
-  MAJOR ROADS
-  OTHER ROADS



ZONE DISTRICT

-  A1 - AGRICULTURAL ONE
-  LRR - LARGE RURAL RESIDENTIAL
-  RR - RURAL RESIDENTIAL
-  ER - ESTATE RESIDENTIAL
-  SR - SUBURBAN RESIDENTIAL
-  MF - MULTIFAMILY
-  LSB - LIMITED SERVICE BUSINESS
-  B - BUSINESS
-  C - COMMERCIAL
-  C - COMMERCIAL
-  GI - GENERAL INDUSTRIAL
-  CMTY - SEDALIA COMMUNITY
-  D - SEDALIA DOWNTOWN
-  HC - SEDALIA HIGHWAY COMMERCIAL
-  MI - SEDALIA MIXED INDUSTRIAL
-  PD - PLANNED DEVELOPMENT
-  OS - OPEN SPACE CONSERVATION
-  NF - NATIONAL FOREST
-  INCORPORATED AREAS

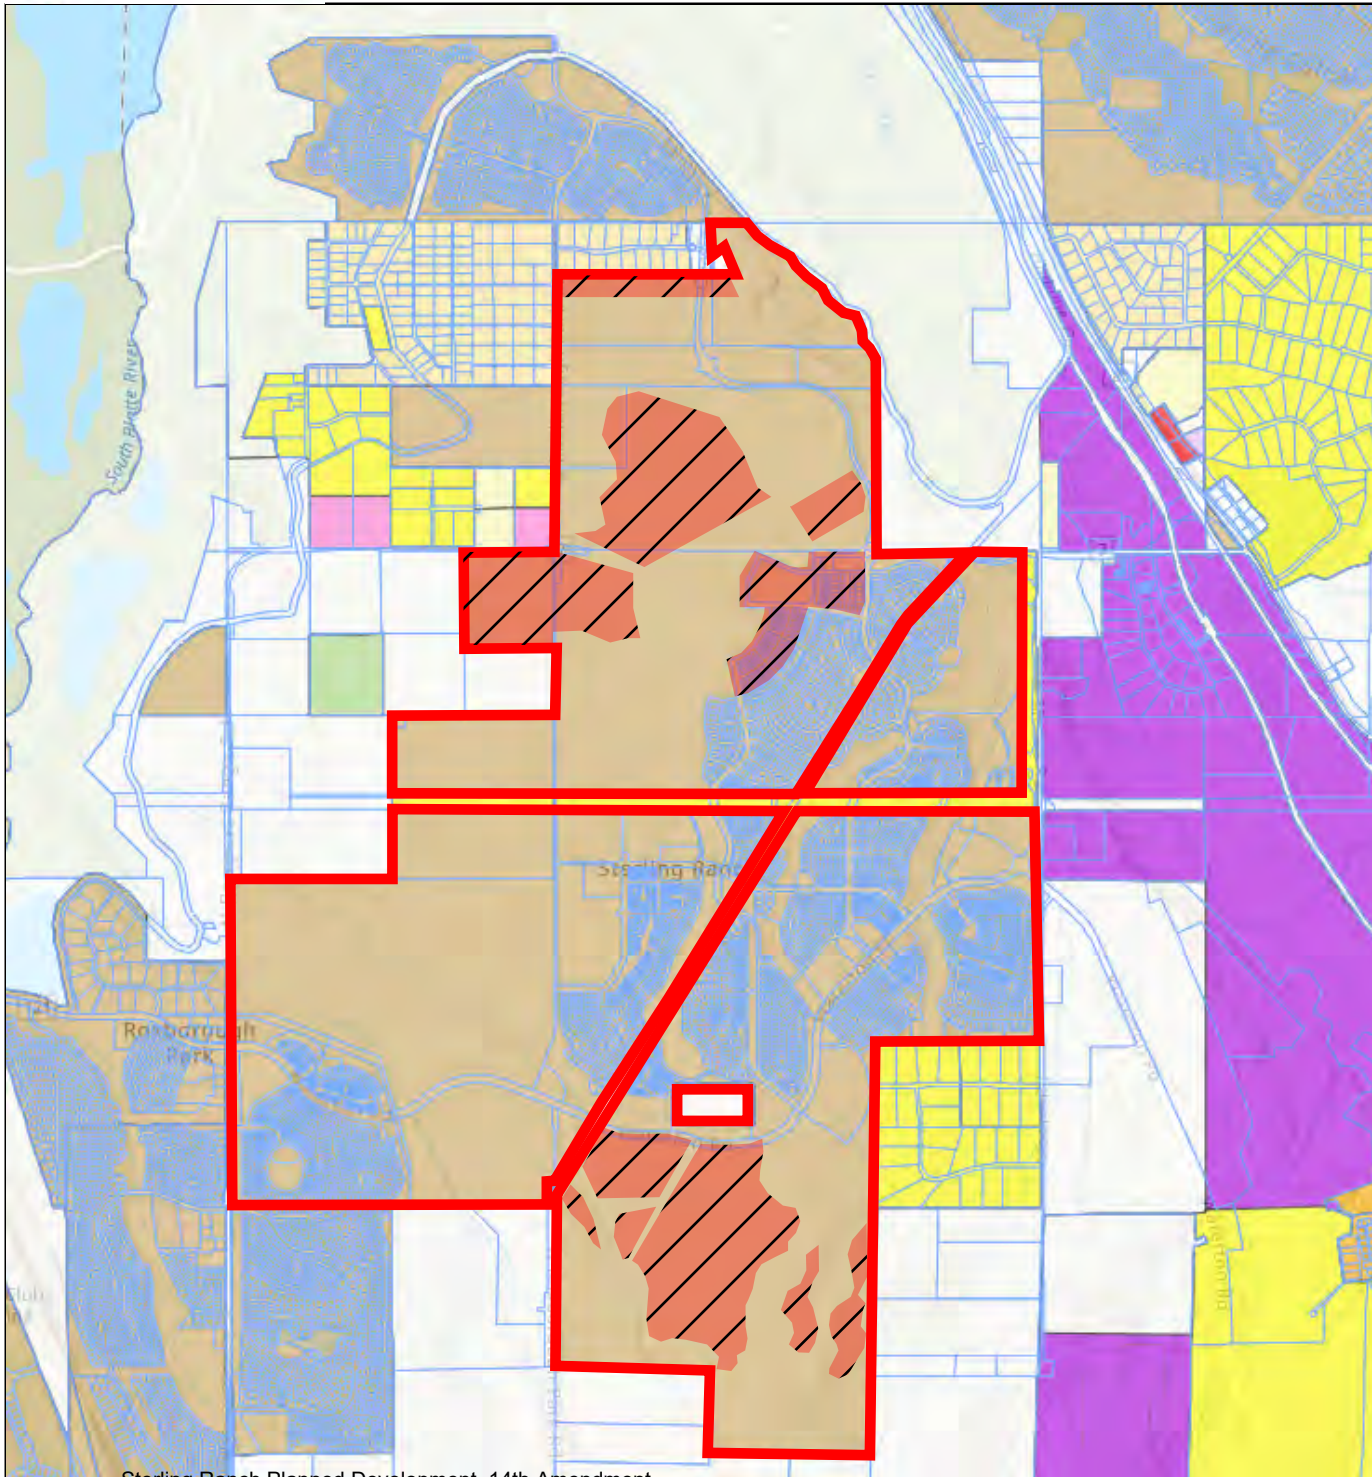

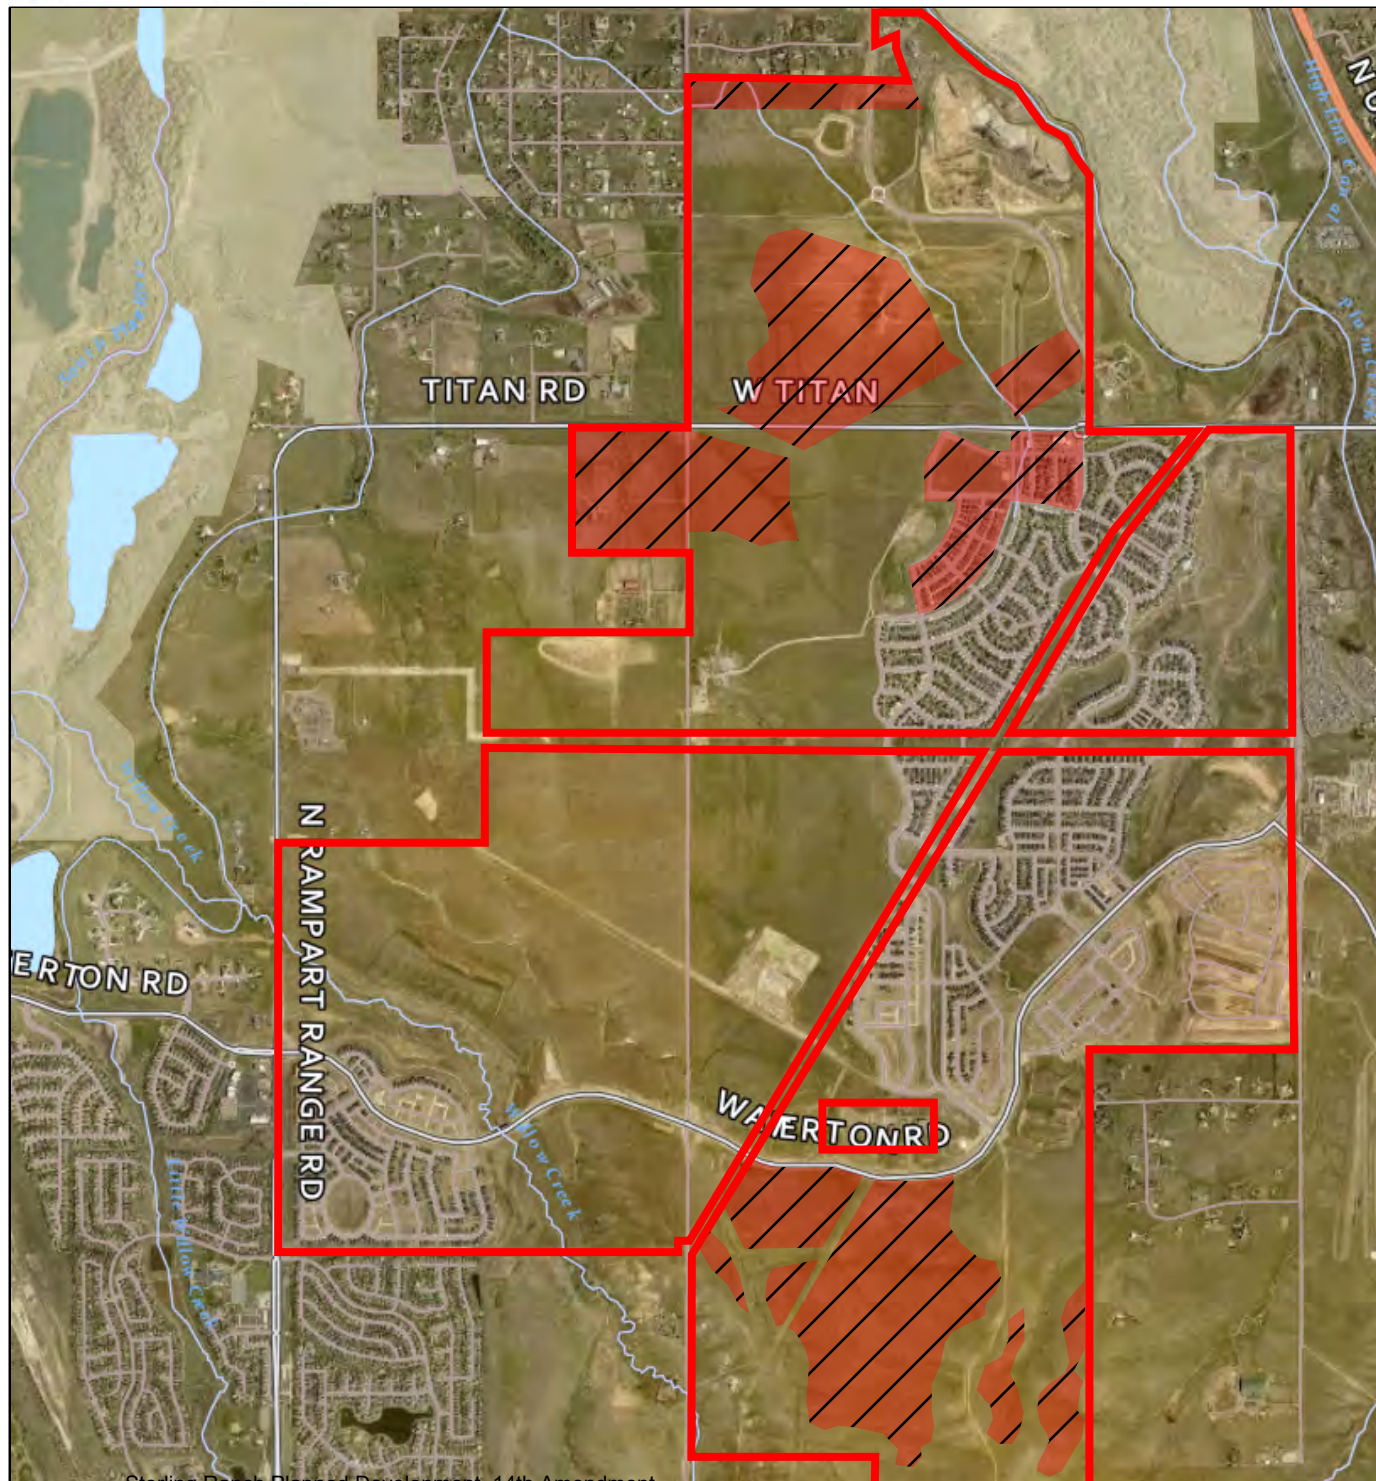

STERLING RANCH PD 14TH AMENDMENT

ZR2025-012
AERIAL MAP



LEGEND

-  STERLING RANCH PD
-  AREA OF AMENDMENT
-  MAJOR ROADS
-  OTHER ROADS

Referral Agency Response Report**Page 1 of 1****Project Name:** Sterling Ranch Planned Development, 14th Amendment**Project File #:** ZR2025-012**Date Sent:** 10/23/2025**Date Due:** 11/13/2025

Agency	Date Received	Agency Response	Response Resolution
Addressing Analyst	10/24/2025	No comment.	No action necessary.
Braley Acres HOA		No response received.	
Building Services	10/31/2025	No comment.	No action necessary.
Chatfield Community Association		No response received.	
Engineering Services	11/13/2025	Summary of response letter: Engineering notes it is working with Sterling Ranch to revise the Master Traffic Impact Study for the entire Sterling Ranch development and has no comments on this PD Amendment.	No action necessary.
Office of Emergency Management	10/28/2025	No comment.	No action necessary.
Plum Valley Heights HOA		No response received.	
Sheriff's Office		No response received.	
South Metro Fire Rescue	11/11/2025	Summary of response letter: South Metro Fire Rescue has reviewed the documents and has no objection to the proposed major Planned Development (PD) Amendment.	No action necessary.
Sterling Ranch Community Authority Board		No response received.	
The Plum Creek/View Ridge Voice		No response received.	

MEMORANDUM

To: Brett Thomas, AICP, Chief Planner

From: Brad Jackson, PE, Development Review Supervisor *Brad J*

CC: Zeke Lynch, P.E., CFM, Assistant Director Public Works Engineering

Date: 11/13/2025

RE: Sterling Ranch Planned Development (PD) 14th Amendment

The Douglas County Department of Public Works Engineering has reviewed the Sterling Ranch Planned Development (PD) 14th Amendment Project and has the following comments:

General Comments:

1. Douglas County Public Works Engineering is working with Sterling Ranch to revise the Master Traffic Impact Study (MTIS) for the entire Sterling Ranch Development. This update to the MTIS includes the proposed changes within the 14th PD Amendment. Douglas County will continue to partner with Sterling Ranch in revising the MTIS moving forward and has no comments on this PD Amendment.

If the applicant has any questions regarding these comments, please feel free to contact me directly. Thank you for the opportunity to review this request.

SOUTH METRO FIRE RESCUE

FIRE MARSHAL'S OFFICE



Brett Thomas, AICP, Chief Planner
Douglas County Department of Community Development, Planning Services
100 Third St
Castle Rock Co 80104
303.660.7460
303.660.9550 Fax

Project Name: Sterling Ranch Planned Development, 14th Amendment
Project File #: **ZR2025-012**
S Metro Review #: REFOTH25-00260

Review date: November 11, 2025

Plan reviewer: Aaron Miller
720.989.2246
aaron.miller@southmetro.org

Project Summary: Request for a major Planned Development (PD) amendment to the Sterling Ranch Planned Development to revise portions of Planning Areas D1 and D3 to Planning Area D2, revise portions of Planning Area D2 to Planning Area D3, and expand the C1 Multi-function Open Space buffer south of Braley Acres. The total number of dwelling units allowed per the PD remains unchanged at 12,050 units.

Code Reference: Douglas County Fire Code, 2018 International Fire Code, and 2021 International Building Code with amendments as adopted by Douglas County.

South Metro Fire Rescue (SMFR) has reviewed the provided documents and has no objection to the proposed major Planned Development (PD) Amendment

STERLING RANCH PLANNED DEVELOPMENT 12TH AMENDMENT

Being a part of Sections 19, 30 and 31, part of the West half of Section 29, and the Northwest quarter of Section 32, in Township 6 South, Range 68 West; also part of the Southwest quarter and the Northeast quarter of Section 2 and part of Section 36, in Township 6 South, Range 69 West; and part of Section 6, Township 7 South, Range 68 West, all of the 6th P.M., Douglas County, Colorado – 3,400.77 Acres– 12,050 Dwelling Units

14TH

New County Certification

COUNTY CERTIFICATION

THIS MAJOR AMENDMENT OF THE STERLING RANCH PLANNED DEVELOPMENT PLAN AMENDING PLANNING AREAS D1, D2, D3, AND SA1 AS DEPICTED HEREON PURSUANT TO THE LAND USE PLAN AND PLAN DETAILS ON SHEETS 8-13, 18, AND 30 HAS BEEN APPROVED BY BOARD MOTION NO. _____ ON (/ /).

THIS AMENDMENT NO. 14 AFFECTS ONLY THE LAND USE PLAN AND PLAN DETAILS ON SHEETS 8-13, 18, AND 30 AS DESCRIBED IN FILE NO. ZR2025-####.

Chair, Board of Douglas County Commissioners (Date)

Director of Community Development (Date)

COUNTY CERTIFICATION

ADMINISTRATIVE AMENDMENT OF THE STERLING RANCH DEVELOPMENT PLAN AMENDING THE MINIMUM LOT AREA WITHIN THE C3 CHARACTER ZONE AND CLARIFYING OFF-SITE ROAD IMPROVEMENT REQUIREMENTS AS DEPICTED HEREON PURSUANT TO DEFINITIONS FOR 'COUNTY'S ROAD CONCURRENCY STANDARD' AND 'STATE HIGHWAY SEGMENTS', SECTION S-2.5(C), SECTION S-2.5(D), AND TABLE 7.I.

APPROVED THIS _____ DAY OF _____, 2025, BY THE DIRECTOR OF COMMUNITY DEVELOPMENT. THIS AMENDMENT NO. 12 AFFECTS ONLY DEFINITIONS FOR 'COUNTY'S ROAD CONCURRENCY STANDARD' AND 'STATE HIGHWAY SEGMENTS', SECTION S-2.5(C), SECTION S-2.5(D), AND TABLE 7.I.

DIRECTOR OF COMMUNITY DEVELOPMENT

SHEET INDEX	
Sheet	Title
General	
1	Cover Sheet
2	Legal Description
3	Legal Description, Cont.
4	Vicinity and Adjacent Zoning
5	General Provisions and Definitions
6	General Provisions and Definitions, Cont.
Plan Areas	
7	Thoroughfare Plan Overview
8	Land Use Plan Overview
9	Parks, Open Space and Trails Plan Overview
10	Plan Detail A
11	Plan Detail B
12	Plan Detail C
13	Plan Detail D
Statement of Commitments	
14-18	Statement of Commitments
Development Standards	
19-31	Development Standards
Easements Structures and Slope	
32	Easements, Structures and Slope Overview
33	Easements, Structures and Slope Detail A
34	Easements, Structures and Slope Detail B
35	Easements, Structures and Slope Detail C
36	Easements, Structures and Slope Detail D



STERLING RANCH

New date

APPLICANT and/or LAND OWNER

**STERLING RANCH, LLC,
STERLING RANCH TOO, LLC,
SR TEAM, LLC and
STERLING RANCH FORE, LLC**
1805 Shea Center Drive,
Suite 210
Highlands Ranch, CO 80129
P: 303 233 3705
F: 303 232 9088

**STATE OF COLORADO
acting by and through the
STATE BOARD OF LAND
COMMISSIONERS**
1127 Sherman Street,
Suite 300
Denver CO 80203
P: 303 866 3454
F: 303 866 3152

**COLUMBINE • LAKEWOOD
COLORADO SOCCER
ASSOCIATION**
8101 S. Shatter Parkway,
Suite 101
Littleton, CO 80127
p: 303 986 5200

**ARS SAND &
GRAVEL CO., LLC**
3505 W. Mountain View Lane
Littleton, CO 80125
P:303 791 7404
F: 303 791 7405

ENGINEER:

Redland Consulting Group, Inc.
8000 South Lincoln Street,
Suite 206
Littleton, CO 80122
P: 720 283 6783

PREPARED BY:

Arla Braun, Architect, LLC
1250 Humbolt Street, No. 701
Denver, CO 80218
P: 720 635 6837

Spencer Fane & Grimshaw, LLP
1700 Lincoln Street, Suite 3800
Denver, CO 80203
P: 303-839-3800
F: 303-839-3838

**Foster Graham Millstein &
Calisher, LLP**
360 South Garfield Street,
Suite 600
Denver, CO 80209
P: 303-333-9810
F: 303-333-9786

Wank Associates
1335 Eliot Street
Denver, CO 80204
P: 303 628 0003
F: 303 628 0004

AECOM
1809 Blake Street
Suite 200
Denver, CO 80202
P: 303 595 4522
F: 303 595 4434

Felsburg, Holtz & Ullevig
6300 S. Syracuse Way,
Suite 600
Centennial, CO 80111
P: 303 721 1440
F: 303 721 0832

Leonard Rice
2000 Clay Street, #300
Denver, CO 80211
P: 303 455 9569
F: 303 455 0115

Kennedy Jenks Consultants
143 Union Boulevard, Suite 600
Lakewood, CO 80228
P: 303 985 3636
F: 303 985 3800

Headwaters Corporation
3425 W. 31st Avenue
Denver, CO 80211
P: 303 918 5096
F: 303 237 4651

ERO Resources Corp.
1842 Clarkson Street
Denver, CO 80218
P: 303 830 1188
F: 303 830 1199

Clanton & Associates
4699 Nautilus Court
Suite 102
Boulder, CO 80301
P: 303 530 7229
F: 303 530 7217

**ZR2009-004
Revision Date: AUG 25, 2025**

Sheet:

of 36

Cover Sheet

1

STERLING RANCH PLANNED DEVELOPMENT 12TH AMENDMENT

Being a part of Sections 19, 30 and 31, part of the West half of Section 29, and the Northwest quarter of Section 32, in Township 6 South, Range 68 West; also part of the Southwest quarter and the Northeast quarter of Section 2 and part of Section 36, in Township 6 South, Range 69 West; and part of Section 6, Township 7 South, Range 68 West, all of the 6th P.M., Douglas County, Colorado - 3,400.77 Acres- 12,050 Dwelling Units

14th

Expand C1 buffer.

Replace relocated SA-1 Planning Area with D3 Planning area. (Pending 13th amendment approval).

Note: Markups shown in blue represent pending changes currently being reviewed under the proposed 13th Amendment. Markups shown in red are being proposed with this 14th Amendment.

Add School Site (60 acres) and School Site Symbol 'S'. (Pending 13th amendment approval).

SA-1 Relocated to this location. (Pending 13th amendment approval).

Remove designations for Middle School (M), High School (S), and Elementary School (E). These will be relocated and replaced with a new 'S' symbol for 'School Site'. (Pending 13th amendment approval).

Convert this area from D2 to D3.

Add existing school site (12 acres) and 'S' symbol. (Pending 13th amendment approval).

Convert this area from D2 to D3.

Convert this area from D3 to D2.

Convert this area from D1 to D2.

Add existing school site (12 acres) and symbol (S). (Pending 13th amendment approval).

Convert this area from D3 to D2 per approved Neighborhood Plan.

Add existing school site (26 acres) and 'S' symbol. (Pending 13th amendment approval).

Convert this area from D1 to D2.

Convert this area from D1 to D2.

LEGEND

PLANNING AREAS

- D1 - Country/Hillside District
- D2 - Villages District
- D3 - Town Center District
- O1 - Open Preserve
- RP - Regional Park
- SA1 - School District
- SA2 - Reservoir District
- SA3 - Maintenance District

OTHER

- S School Site
- Potential Elementary School
- Potential Middle School
- Potential High School
- Special Character Zones
- Character Zone C1 - Multi-Function Open Space
- Floodplain
- Primary Thoroughfares
- Existing Roads
- Connections
- Possible Future Connection
- Property Boundary

Land Use	
(Subject to adjustment pursuant to the terms of the Development Plan)	
Planning Areas	Acres
D1 - Country/Hillside	503.57
D2 - Villages	1810.22
D3 - Town Center	226.48
SA1 - School	72.06
SA2 - Reservoir	59.42
SA3 - Maintenance/Industrial	13.24
O1 - Open Preserve	336.77
RP - Regional Park	281.01
TOTAL	3400.77
Character Zone C1 - Multi-Function Open Space	516.09
Other Parks to be designated within Neighborhoods	57.00 (estimated)

Non-Residential square footage: Totals for business, commercial, and industrial space will be determined by development standards set forth in the Development Plan and sustainable and economic practices


Areas Subject to Potential Inclusion within SCZ-D, SCZ-E and SCZ-F

Area	Acres
SCZ-D	100.80
SCZ-E	92.47
SCZ-F	84.72

NOTES

- The location of various areas and improvements depicted generally hereon and acreages set forth hereon are subject to change pursuant to the other provisions of this Development Plan.
- The acreages of areas set forth hereon include thoroughfares within such areas.
- Some Primary Thoroughfares are or may be located on Existing Roads.

KEYMAP

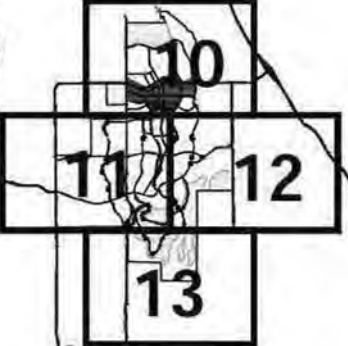

APPLICANT and/or LAND OWNER

STERLING RANCH, LLC,
STERLING RANCH TOO, LLC,
SR TEAM, LLC and
STERLING RANCH FORE, LLC
1805 Shea Center Drive,
Suite 210
Highlands Ranch, CO 80129
P: 303 233 3705
F: 303 232 9088

STATE OF COLORADO
acting by and through the
STATE BOARD OF LAND
COMMISSIONERS
1127 Sherman Street,
Suite 300
Denver CO 80203
P: 303 866 3454
F: 303 866 3152

COLUMBINE • LAKEWOOD
COLORADO SOCCER
ASSOCIATION
8101 S. Shatter Parkway,
Suite 101
Littleton, CO 80127
p: 303 986 5200

ARS SAND & GRAVEL CO., LLC
3505 W. Mountain View Lane
Littleton, CO 80125
P:303 791 7404
F: 303 791 7405

ENGINEER:

Redland Consulting Group, Inc.
3000 South Lincoln Street,
Suite 206
Littleton, CO 80122

AutoBrain, Architect, LLC
1801 S. W. 10th Street, No. 701
Suite 300
Denver, CO 80203
P: 303-839-3800
F: 303-839-3838

Foster Graham Millstein & Callisher, LLP
360 South Garfield Street,
Suite 600
Denver, CO 80209
P: 303-333-9810
F: 303-333-9786

Wank Associates
1335 Eliot Street
Denver, CO 80204
P: 303 628 0003
F: 303 628 0004

AECOM
1809 Blake Street
Suite 200
Denver, CO 80202
P: 303 595 4522
F: 303 595 4434

Felsburg, Holtz & Ullevig
6300 S. Syracuse Way,
Suite 600
Centennial, CO 80111
P: 303 721 1440
F: 303 721 0832

Leonard Rice
2000 Clay Street, #300
Denver, CO 80211
P: 303 455 8569
F: 303 455 0115

Kennedy Jenks Consultants
143 Union Boulevard, Suite 600
Lakewood, CO 80228
P: 303 985 3636
F: 303 985 3800

Headwaters Corporation
3425 W. 31st Avenue
Denver, CO 80211
P: 303 918 5096
F: 303 237 4651

ERO Resources Corp.
1842 Clarkson Street
Denver, CO 80218
P: 303 830 1168
F: 303 830 1199

Clanton & Associates
4699 Nauticus Court
Suite 102
Boulder, CO 80301
P: 303 530 7229
F: 303 530 7227

ZR2009-004
Revision Date: AUG 25, 2025

Sheet:

of 36


Land Use Plan Overview

8

PLEASE NOTE: Parcel data shown herein is for reference only and may not align with the project boundary or other coordinating linework. Parcel data shall not be used to gauge or act as a basis for area or distance calculations.

STERLING RANCH PLANNED DEVELOPMENT 12TH AMENDMENT

Being a part of Sections 19, 30 and 31, part of the West half of Section 29, and the Northwest quarter of Section 32, in Township 6 South, Range 68 West; also part of the Southwest quarter and the Northeast quarter of Section 2 and part of Section 36, in Township 6 South, Range 69 West; and part of Section 6, Township 7 South, Range 68 West, all of the 6th P.M., Douglas County, Colorado - 3,400.77 Acres- 12,050 Dwelling Units

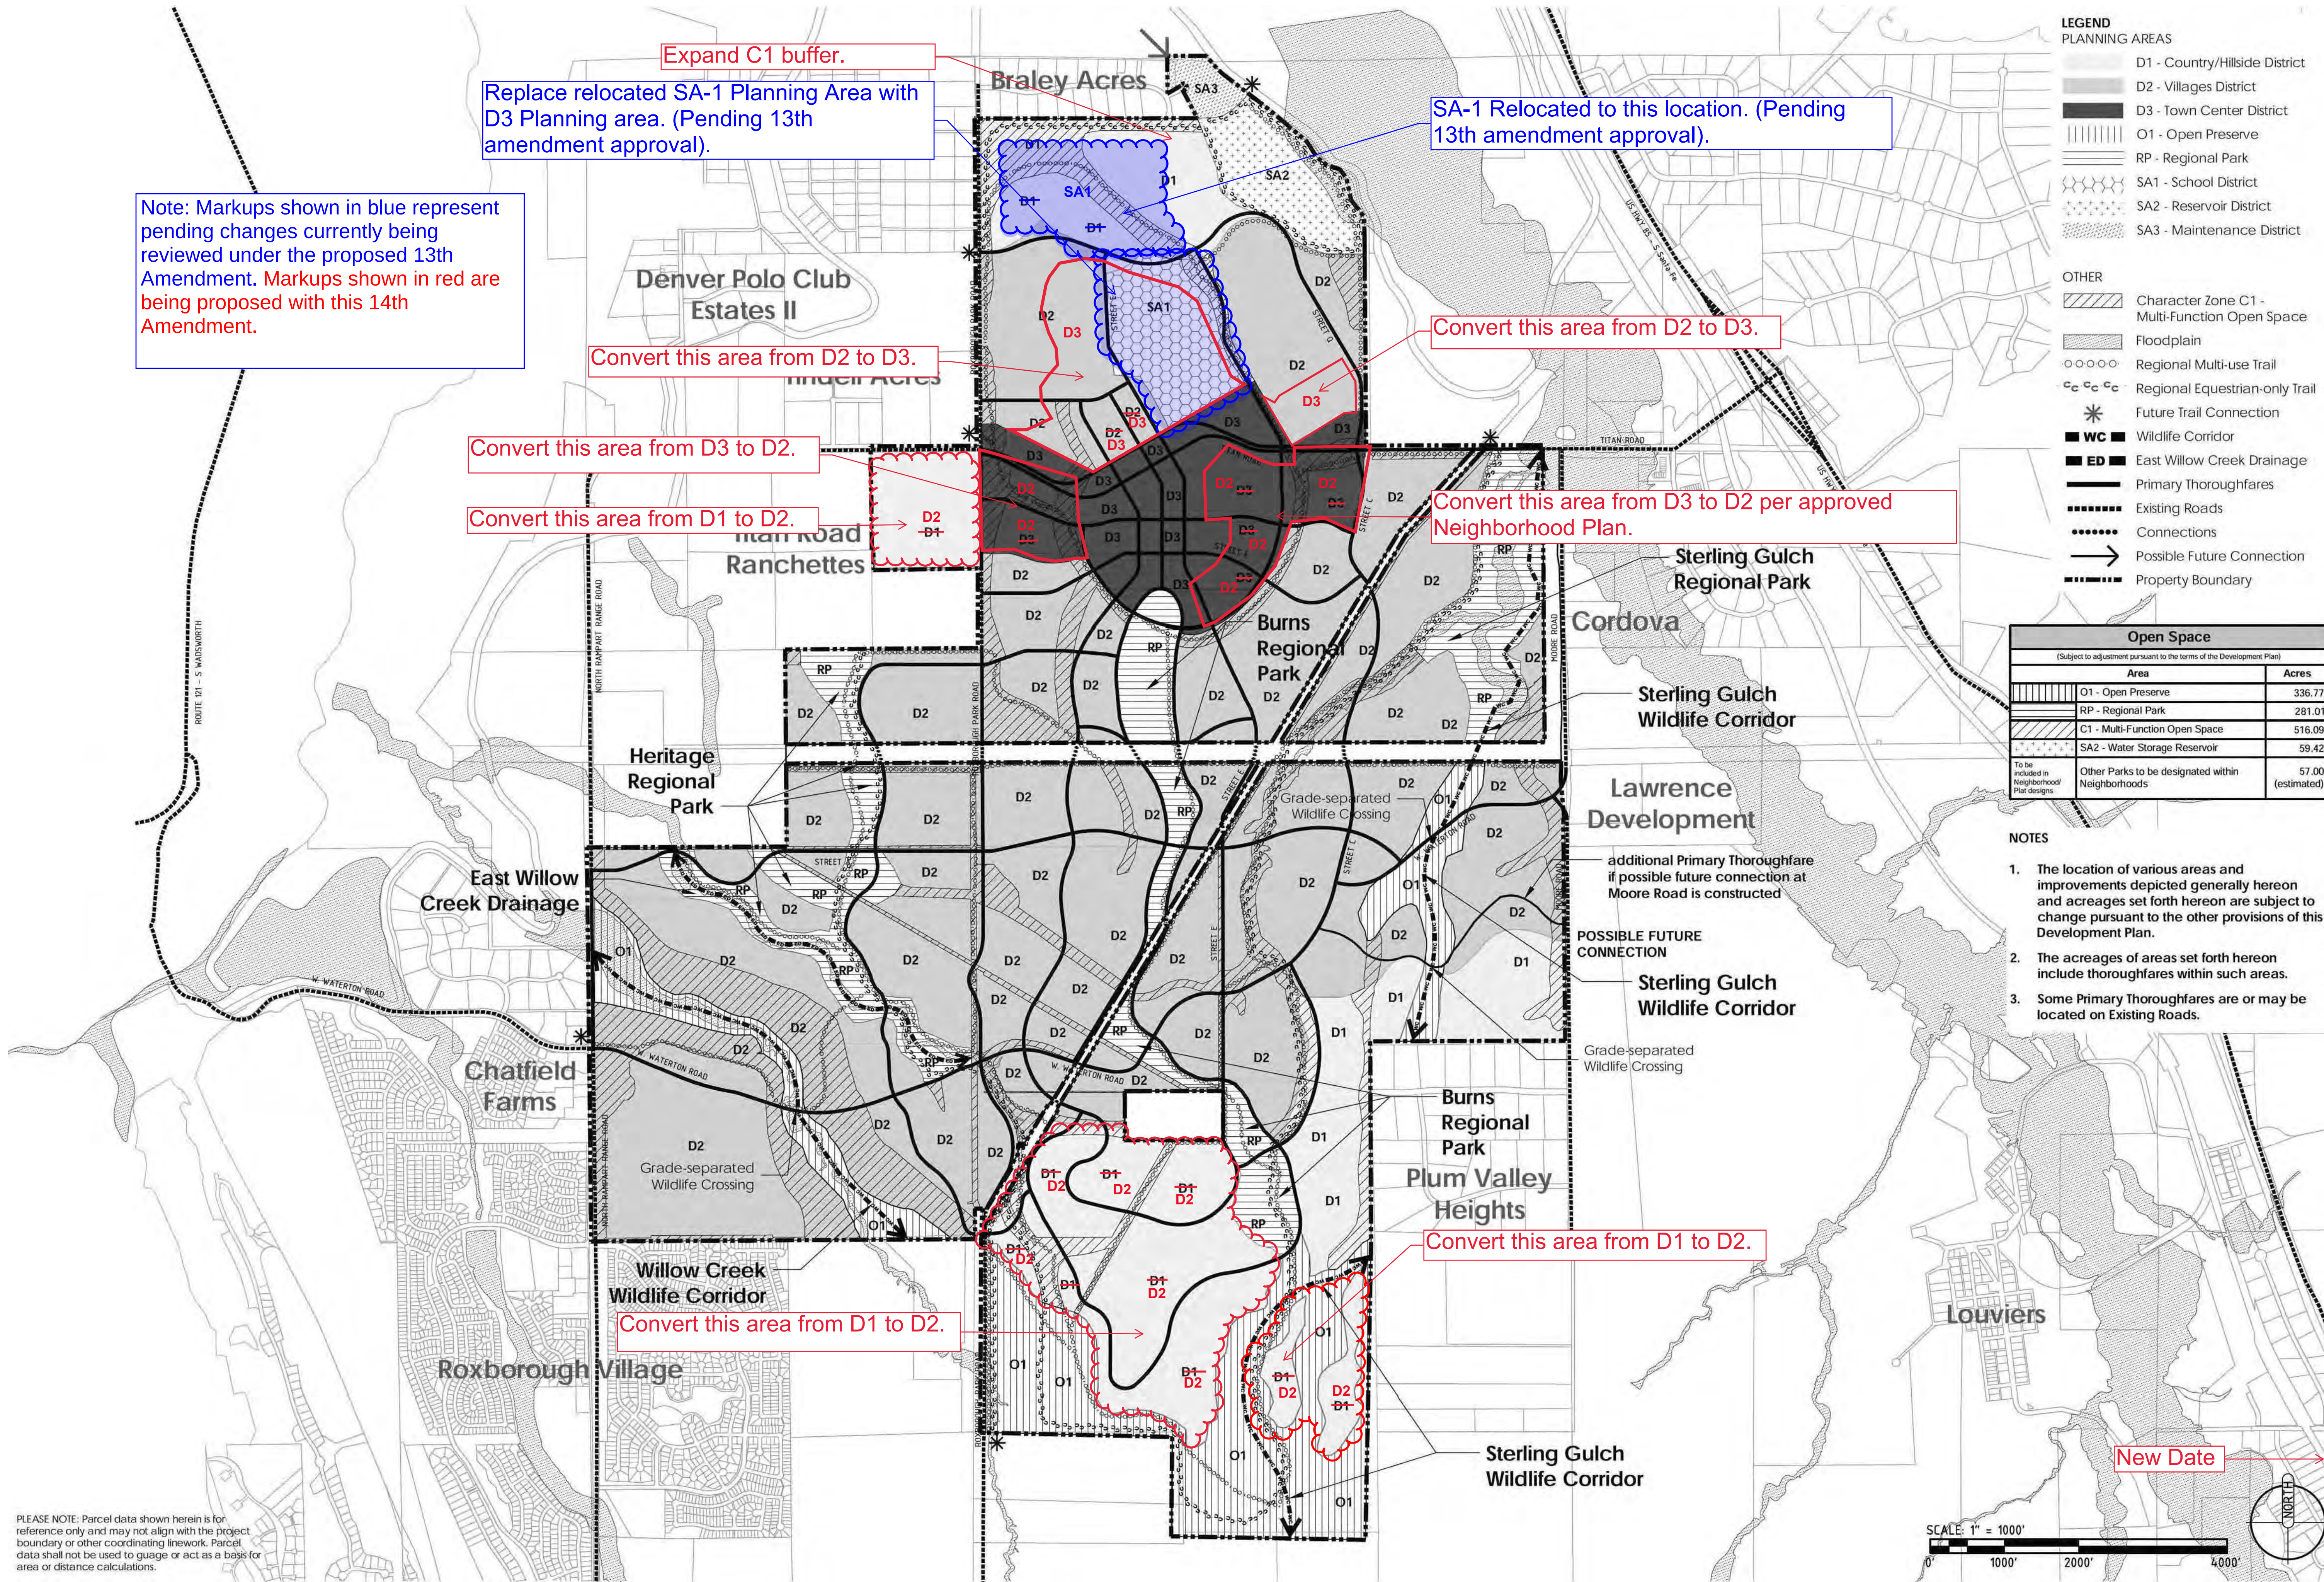

- LEGEND**
- PLANNING AREAS**
- D1 - Country/Hillside District
 - D2 - Villages District
 - D3 - Town Center District
 - O1 - Open Preserve
 - RP - Regional Park
 - SA1 - School District
 - SA2 - Reservoir District
 - SA3 - Maintenance District
- OTHER**
- Character Zone C1 - Multi-Function Open Space
 - Floodplain
 - Regional Multi-use Trail
 - Regional Equestrian-only Trail
 - Future Trail Connection
 - Wildlife Corridor
 - East Willow Creek Drainage
 - Primary Thoroughfares
 - Existing Roads
 - Connections
 - Possible Future Connection
 - Property Boundary

Open Space	
(Subject to adjustment pursuant to the terms of the Development Plan)	
Area	Acres
O1 - Open Preserve	336.77
RP - Regional Park	281.01
C1 - Multi-Function Open Space	516.09
SA2 - Water Storage Reservoir	59.42
Other Parks to be designated within Neighborhoods	57.00 (estimated)

- NOTES**
- The location of various areas and improvements depicted generally hereon and acreages set forth hereon are subject to change pursuant to the other provisions of this Development Plan.
 - The acreages of areas set forth hereon include thoroughfares within such areas.
 - Some Primary Thoroughfares are or may be located on Existing Roads.

KEYMAP

10
11
12
13

APPLICANT and/or LAND OWNER

**STERLING RANCH, LLC,
STERLING RANCH TOO, LLC,
SR TEAM, LLC and
STERLING RANCH FIVE, LLC**
1805 Shea Center Drive,
Suite 210
Highlands Ranch, CO 80129
P: 303 233 3705
F: 303 232 9088

**STATE OF COLORADO
acting by and through the
STATE BOARD OF LAND
COMMISSIONERS**
1127 Sherman Street,
Suite 300
Denver CO 80203
P: 303 866 3454
F: 303 866 3152

**COLUMBINE • LAKEWOOD
COLORADO SOCCER
ASSOCIATION**
8101 S. Shatter Parkway,
Suite 101
Littleton, CO 80127
p: 303 986 5200

**ARS SAND &
GRAVEL CO., LLC**
3505 W. Mountain View Lane
Littleton, CO 80125
P:303 791 7404
F: 303 791 7405

ENGINEER:
Redland Consulting Group, Inc.
8000 South Lincoln Street,
Suite 206
Littleton, CO 80122
P: 720 283 6783

PREPARED BY:
Arla Braun, Architect, LLC
1250 Humbolt Street, No. 701
Denver, CO 80218
P: 720 635 6837

Spencer Fane & Grimshaw, LLP
Denver, CO 80203
P: 303-839-3800
F: 303-839-3838

**Foster Graham Millstein &
Callisher, LLP**
360 South Garfield Street,
Suite 600
Denver, CO 80209
P: 303-333-9810
F: 303-333-9786

Wank Associates
1335 Eliot Street
Denver, CO 80204
P: 303 628 0003
F: 303 628 0004

AECOM
1809 Blake Street
Suite 200
Denver, CO 80202
P: 303 595 4522
F: 303 595 4434

Felsburg, Holtz & Ullevig
6300 S. Syracuse Way,
Suite 600
Centennial, CO 80111
P: 303 721 1440
F: 303 721 0832

Leonard Rice
2000 Clay Street, #300
Denver, CO 80211
P: 303 455 9569
F: 303 455 0115

Kennedy Jenks Consultants
143 Union Boulevard, Suite 600
Lakewood, CO 80228
P: 303 985 3636
F: 303 985 3800

Headwaters Corporation
3425 W. 31st Avenue
Denver, CO 80211
P: 303 918 5096
F: 303 237 4651

ERO Resources Corp.
1842 Clarkson Street
Denver, CO 80218
P: 303 830 1166
F: 303 830 1199


Clanton & Associates
4699 Nautilus Court
Suite 102
Boulder, CO 80301
P: 303 530 7229
F: 303 530 7227

ZR2005-004
Revision Date: AUG 25, 2025

PLEASE NOTE: Parcel data shown herein is for reference only and may not align with the project boundary or other coordinating linework. Parcel data shall not be used to gauge or act as a basis for area or distance calculations.

STERLING RANCH PLANNED DEVELOPMENT 12TH AMENDMENT

Being a part of Sections 19, 30 and 31, part of the West half of Section 29, and the Northwest quarter of Section 32, in Township 6 South, Range 68 West; also part of the Southwest quarter and the Northeast quarter of Section 2 and part of Section 36, in Township 6 South, Range 69 West; and part of Section 6, Township 7 South, Range 68 West, all of the 6th P.M., Douglas County, Colorado - 3,400.77 Acres - 12,050 Dwelling Units

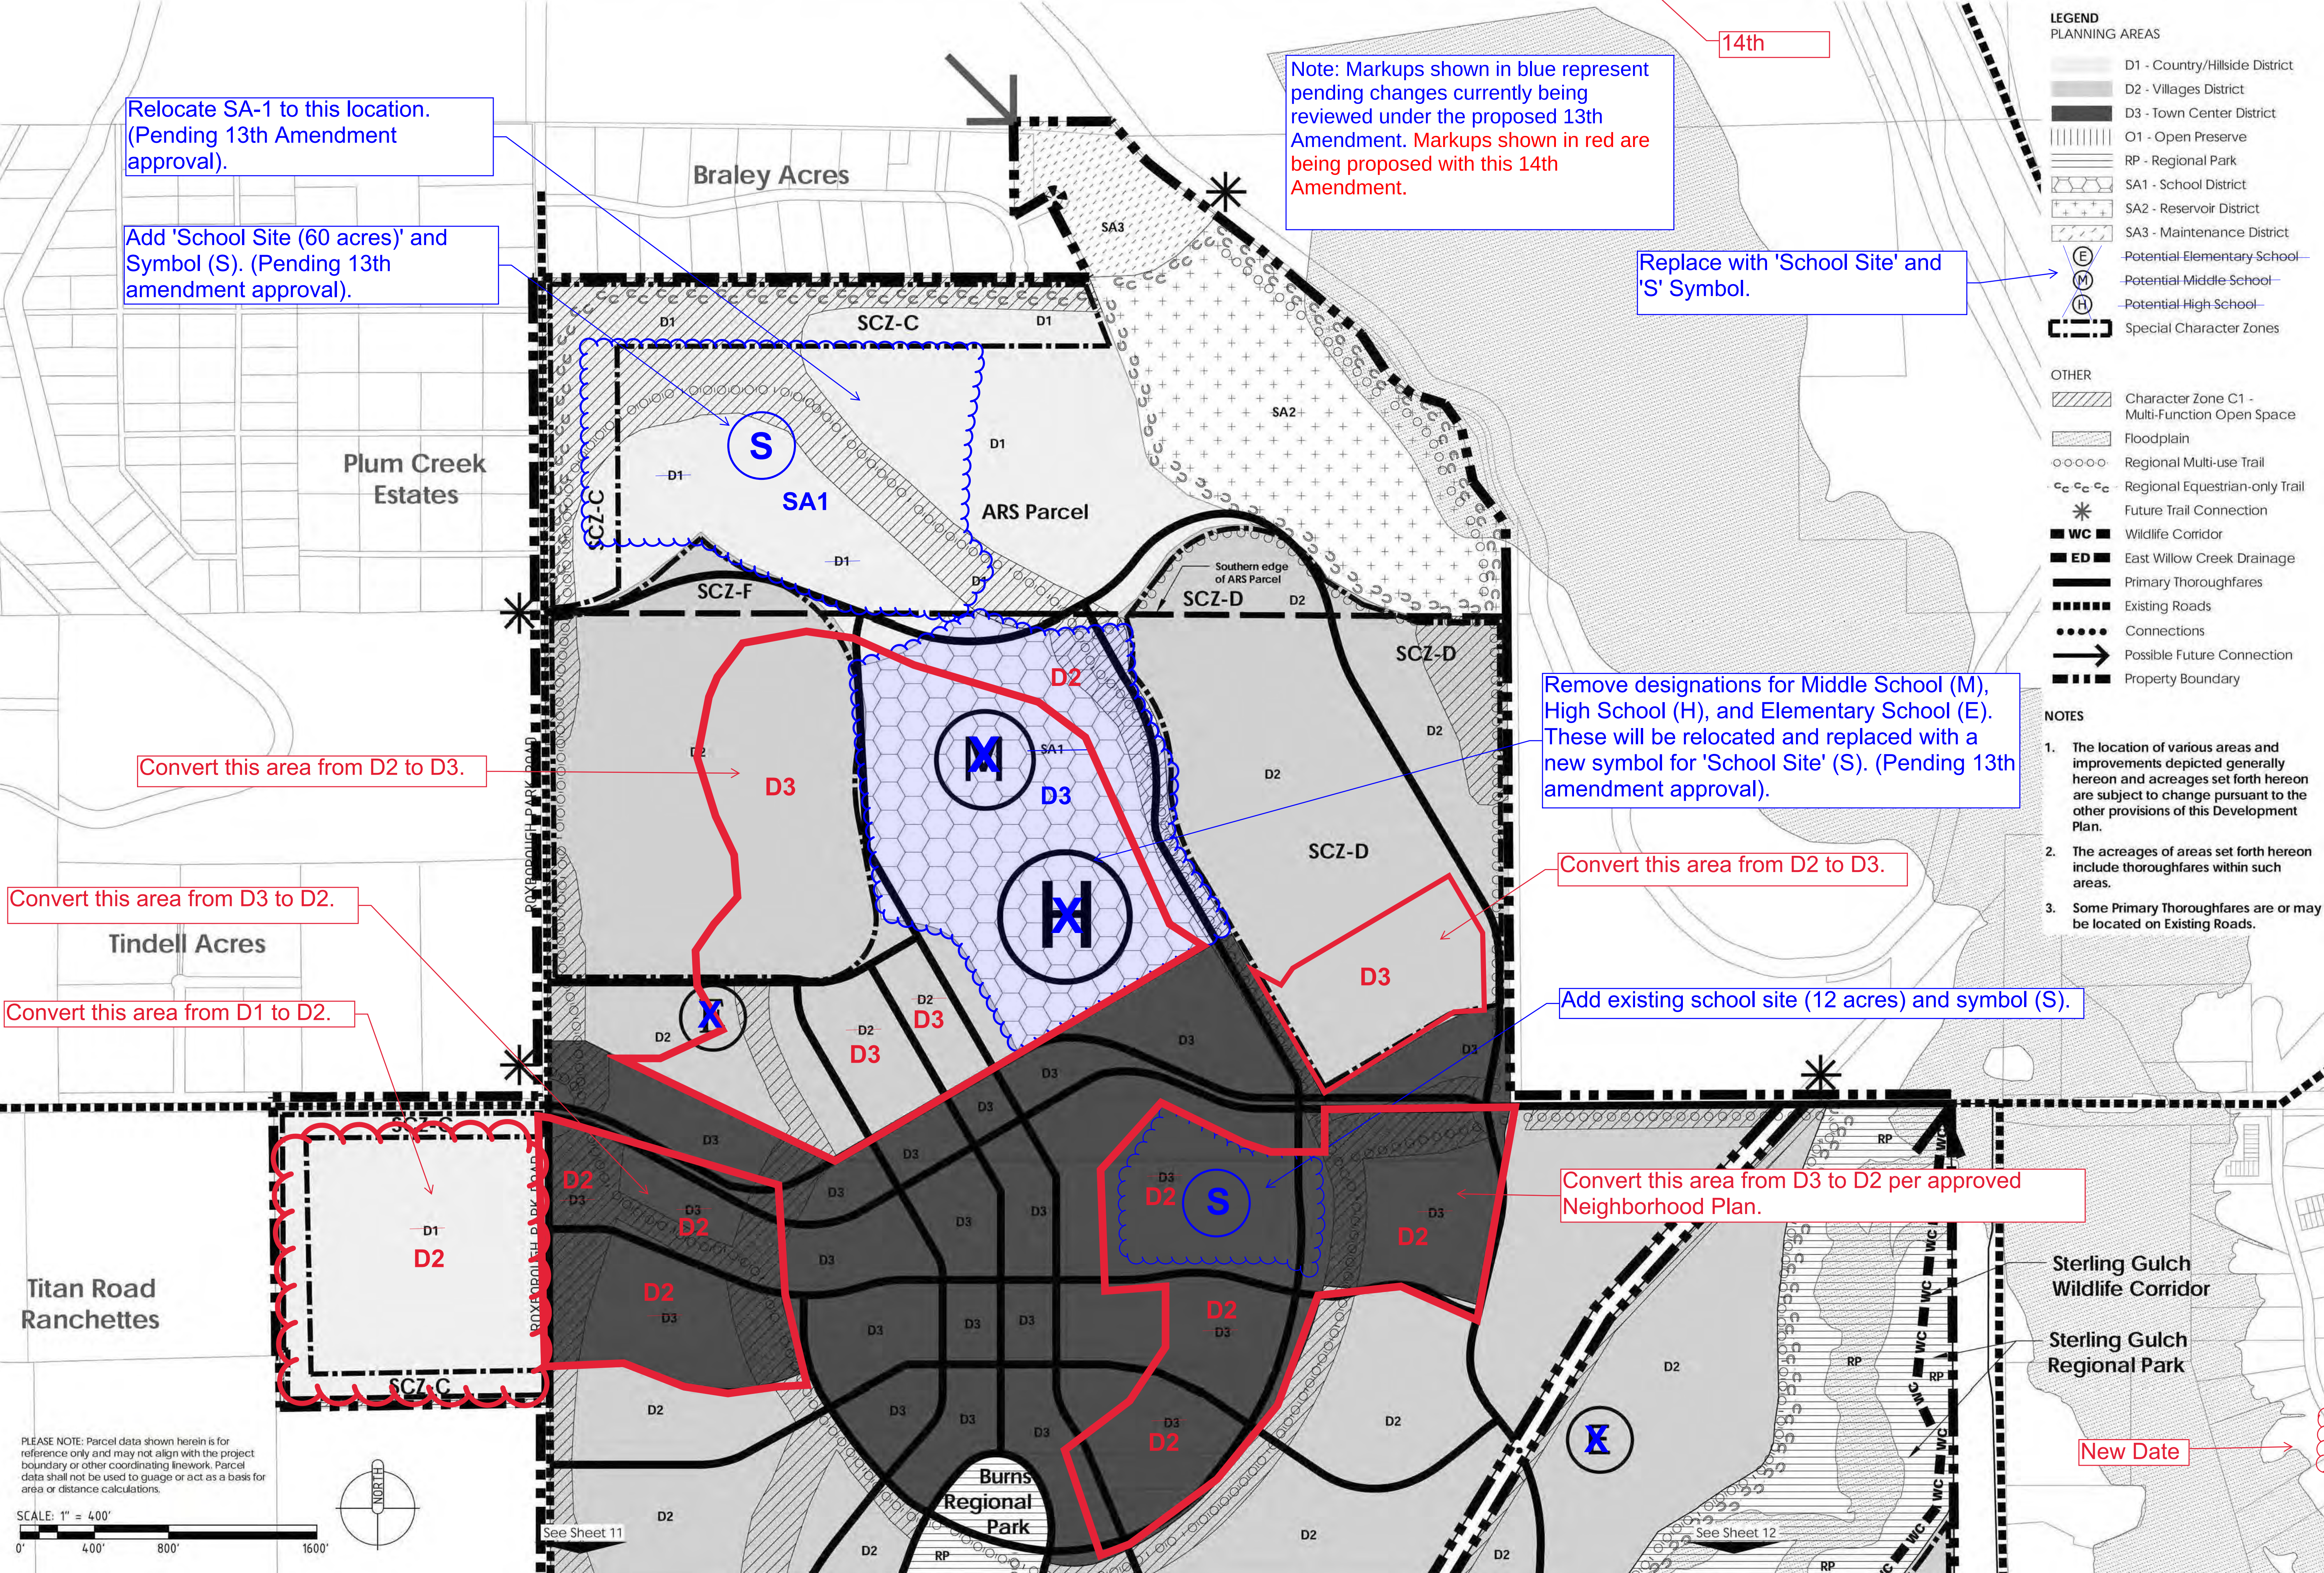

LEGEND

PLANNING AREAS

- D1 - Country/Hillside District
- D2 - Villages District
- D3 - Town Center District
- O1 - Open Preserve
- RP - Regional Park
- SA1 - School District
- SA2 - Reservoir District
- SA3 - Maintenance District
- Potential Elementary School
- Potential Middle School
- Potential High School
- Special Character Zones

OTHER

- Character Zone C1 - Multi-Function Open Space
- Floodplain
- Regional Multi-use Trail
- Regional Equestrian-only Trail
- Future Trail Connection
- Wildlife Corridor
- East Willow Creek Drainage
- Primary Thoroughfares
- Existing Roads
- Connections
- Possible Future Connection
- Property Boundary

- NOTES**
- The location of various areas and improvements depicted generally hereon and acreages set forth hereon are subject to change pursuant to the other provisions of this Development Plan.
 - The acreages of areas set forth hereon include thoroughfares within such areas.
 - Some Primary Thoroughfares are or may be located on Existing Roads.

KEYMAP

APPLICANT and/or LAND OWNER

STERLING RANCH, LLC, STERLING RANCH TOO, LLC, SR TEAM, LLC and STERLING RANCH FORE, LLC
1805 Shea Center Drive, Suite 210
Highlands Ranch, CO 80129
P: 303 233 3705
F: 303 232 9088

STATE OF COLORADO acting by and through the STATE BOARD OF LAND COMMISSIONERS
1127 Sherman Street, Suite 300
Denver, CO 80203
P: 303 866 3454
F: 303 866 3152

COLUMBINE • LAKEWOOD COLORADO SOCCER ASSOCIATION
8101 S. Shatter Parkway, Suite 101
Littleton, CO 80127
p: 303 986 5200

ARS SAND & GRAVEL CO., LLC
3505 W. Mountain View Lane
Littleton, CO 80125
P: 303 791 7404
F: 303 791 7405

ENGINEER:
Redland Consulting Group, Inc.
8090 South Lincoln Street, Suite 206
Littleton, CO 80122
P: 720 283 6783

PREPARED BY:
Arla Braun, Architect, LLC
1250 Humbolt Street, No. 701
Denver, CO 80218
P: 720 635 6837

Spencer Fane & Grimshaw, LLP
1700 Lincoln Street, Suite 3800
Denver, CO 80203
P: 303-839-3800
F: 303-839-3838

Foster Graham Millstein & Callisher, LLP
360 South Garfield Street, Suite 600
Denver, CO 80209
P: 303-333-9810
F: 303-333-9786

Wank Associates
1335 Eliot Street
Denver, CO 80204
P: 303 628 0003
F: 303 628 0004

AECOM
1809 Blake Street
Suite 200
Denver, CO 80202
P: 303 595 4522
F: 303 595 4434

Felsburg, Holtz & Ullevig
6300 S. Syracuse Way, Suite 600
Centennial, CO 80111
P: 303 721 1440
F: 303 721 0832

Leonard Rice
2000 Clay Street, #300
Denver, CO 80211
P: 303 455 9569
F: 303 455 0115


Kennedy Jenks Consultants
143 Union Boulevard, Suite 600
Lakewood, CO 80228
P: 303 985 3636
F: 303 985 3800

Headwaters Corporation
3425 W. 31st Avenue
Denver, CO 80211
P: 303 918 5096
F: 303 237 4651

ERO Resources Corp.
1842 Clarkson Street
Denver, CO 80218
P: 303 820 1168
F: 303 830 1199

Clanton & Associates
4699 Neotilus Court
Suite 102
Boulder, CO 80301
P: 303 530 7229
F: 303 530 7227

ZR2009-004
Revision Date: AUG 25, 2025

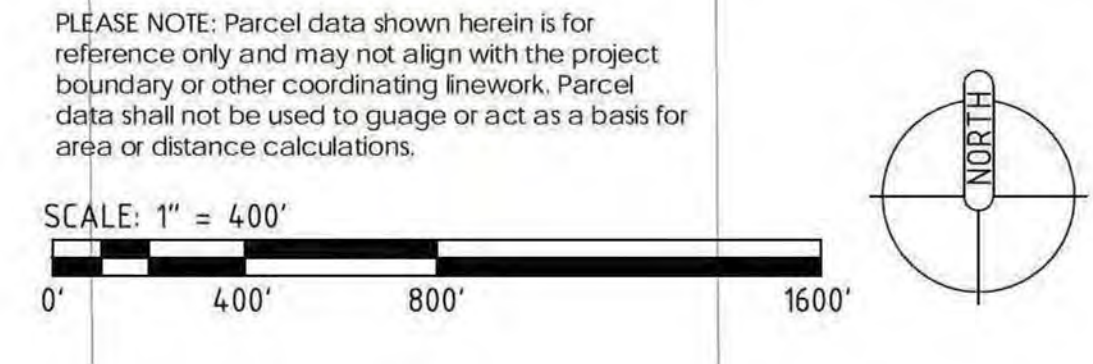

STERLING RANCH PLANNED DEVELOPMENT 12TH AMENDMENT

Being a part of Sections 19, 30 and 31, part of the West half of Section 29, and the Northwest quarter of Section 32, in Township 6 South, Range 68 West; also part of the Southwest quarter and the Northeast quarter of Section 2 and part of Section 36, in Township 6 South, Range 69 West; and part of Section 6, Township 7 South, Range 68 West, all of the 6th P.M., Douglas County, Colorado - 3,400.77 Acres - 12,050 Dwelling Units

LEGEND

PLANNING AREAS

- D1 - Country/Hillside District
- D2 - Villages District
- D3 - Town Center District
- O1 - Open Preserve
- RP - Regional Park
- SA1 - School District
- SA2 - Reservoir District
- SA3 - Maintenance District
- Potential Elementary School
- Potential Middle School
- Potential High School
- Special Character Zones

- ### OTHER
- Character Zone C1 - Multi-Function Open Space
 - Floodplain
 - Regional Multi-use Trail
 - Regional Equestrian-only Trail
 - Future Trail Connection
 - WC - Wildlife Corridor
 - ED - East Willow Creek Drainage
 - Primary Thoroughfares
 - Existing Roads
 - Connections
 - Property Boundary

NOTES

- The location of various areas and improvements depicted generally hereon and acreages set forth hereon are subject to change pursuant to the other provisions of this Development Plan.
- The acreages of areas set forth hereon include thoroughfares within such areas.
- Some Primary Thoroughfares are or may be located on Existing Roads.



Note: Markups shown in blue represent pending changes currently being reviewed under the proposed 13th Amendment. Markups shown in red are being proposed with this 14th Amendment.

Add existing school site (12 acres) and symbol (S).

Remove designations for Middle School (M), High School (S), and Elementary School (E). These will be relocated and replaced with a new symbol for 'School Site' (S).

Convert this area from D1 to D2.

PLEASE NOTE: Parcel data shown herein is for reference only and may not align with the project boundary or other coordinating linework. Parcel data shall not be used to gauge or act as a basis for area or distance calculations.

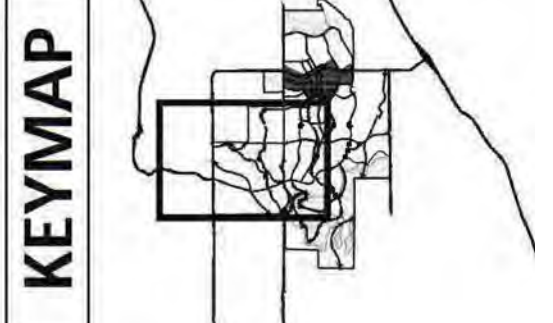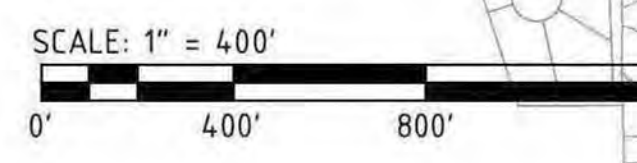

APPLICANT and/or LAND OWNER

STERLING RANCH, LLC,
STERLING RANCH TOO, LLC,
SR TEAM, LLC and
STERLING RANCH FORE, LLC
1805 Shea Center Drive,
Suite 210
Highlands Ranch, CO 80129
P: 303 233 3705
F: 303 232 9068

STATE OF COLORADO
acting by and through the
STATE BOARD OF LAND COMMISSIONERS
1127 Sherman Street,
Suite 300
Denver CO 80203
P: 303 866 3454
F: 303 866 3152

COLUMBINE • LAKEWOOD COLORADO SOCCER ASSOCIATION
8101 S. Shatter Parkway,
Suite 101
Littleton, CO 80127
p: 303 986 5200

ARS SAND & GRAVEL CO., LLC
3505 W. Mountain View Lane
Littleton, CO 80125
P:303 791 7404
F: 303 791 7405

ENGINEER:

Redland Consulting Group, Inc.
8000 South Lincoln Street,
Suite 206
Littleton, CO 80122
P: 720 283 6783

PREPARED BY:

Arla Braun, Architect, LLC
1250 Humbolt Street, No. 701
Denver, CO 80218
P: 720 635 6837

Spencer Fane & Grimshaw, LLP
Denver, CO 80203
P: 303-839-3800
F: 303-839-3838

Foster Graham Millstein & Calisher, LLP
360 South Garfield Street,
Suite 600
Denver, CO 80209
P: 303-333-9810
F: 303-333-9786

Wank Associates
1335 Eliot Street
Denver, CO 80204
P: 303 628 0003
F: 303 628 0004

AECOM
1809 Blake Street
Suite 200
Denver, CO 80202
P: 303 595 4522
F: 303 595 4434

Felsburg, Holtz & Ullevig
6300 S. Syracuse Way,
Suite 600
Centennial, CO 80111
P: 303 721 1440
F: 303 721 0832

Leonard Rice
2000 Clay Street, #300
Denver, CO 80211
P: 303 455 9569
F: 303 455 0115

Kennedy Jenks Consultants
143 Union Boulevard, Suite 600
Lakewood, CO 80228
P: 303 985 3636
F: 303 985 3800

Headwaters Corporation
3425 W. 31st Avenue
Denver, CO 80211
P: 303 918 5096
F: 303 237 4651

ERO Resources Corp.
1842 Clarkson Street
Denver, CO 80218
P: 303 830 1168
F: 303 830 1199


Clanton & Associates
4699 Nautillus Court
Suite 102
Boulder, CO 80301
P: 303 530 7229
F: 303 630 7237

ZR2009-004
Revision Date: AUG 25, 2025

Sheet: **11**
of 36
New Date


Being a part of Sections 19, 30 and 31, part of the West half of Section 29, and the Northwest quarter of Section 32, in Township 6 South, Range 68 West; also part of the Southwest quarter and the Northeast quarter of Section 2 and part of Section 36, in Township 6 South, Range 69 West; and part of Section 6, Township 7 South, Range 68 West, all of the 6th P.M., Douglas County, Colorado - 3,400.77 Acres - 12,050 Dwelling Units

Being a part of Sections 19, 30 and 31, part of the West half of Section 29, and the Northwest quarter of Section 32, in Township 6 South, Range 68 West; also part of the Southwest quarter and the Northeast quarter of Section 2 and part of Section 36, in Township 6 South, Range 69 West; and part of Section 6, Township 7 South, Range 68 West, all of the 6th P.M., Douglas County, Colorado - 3,400.77 Acres- 12,050 Dwelling Units

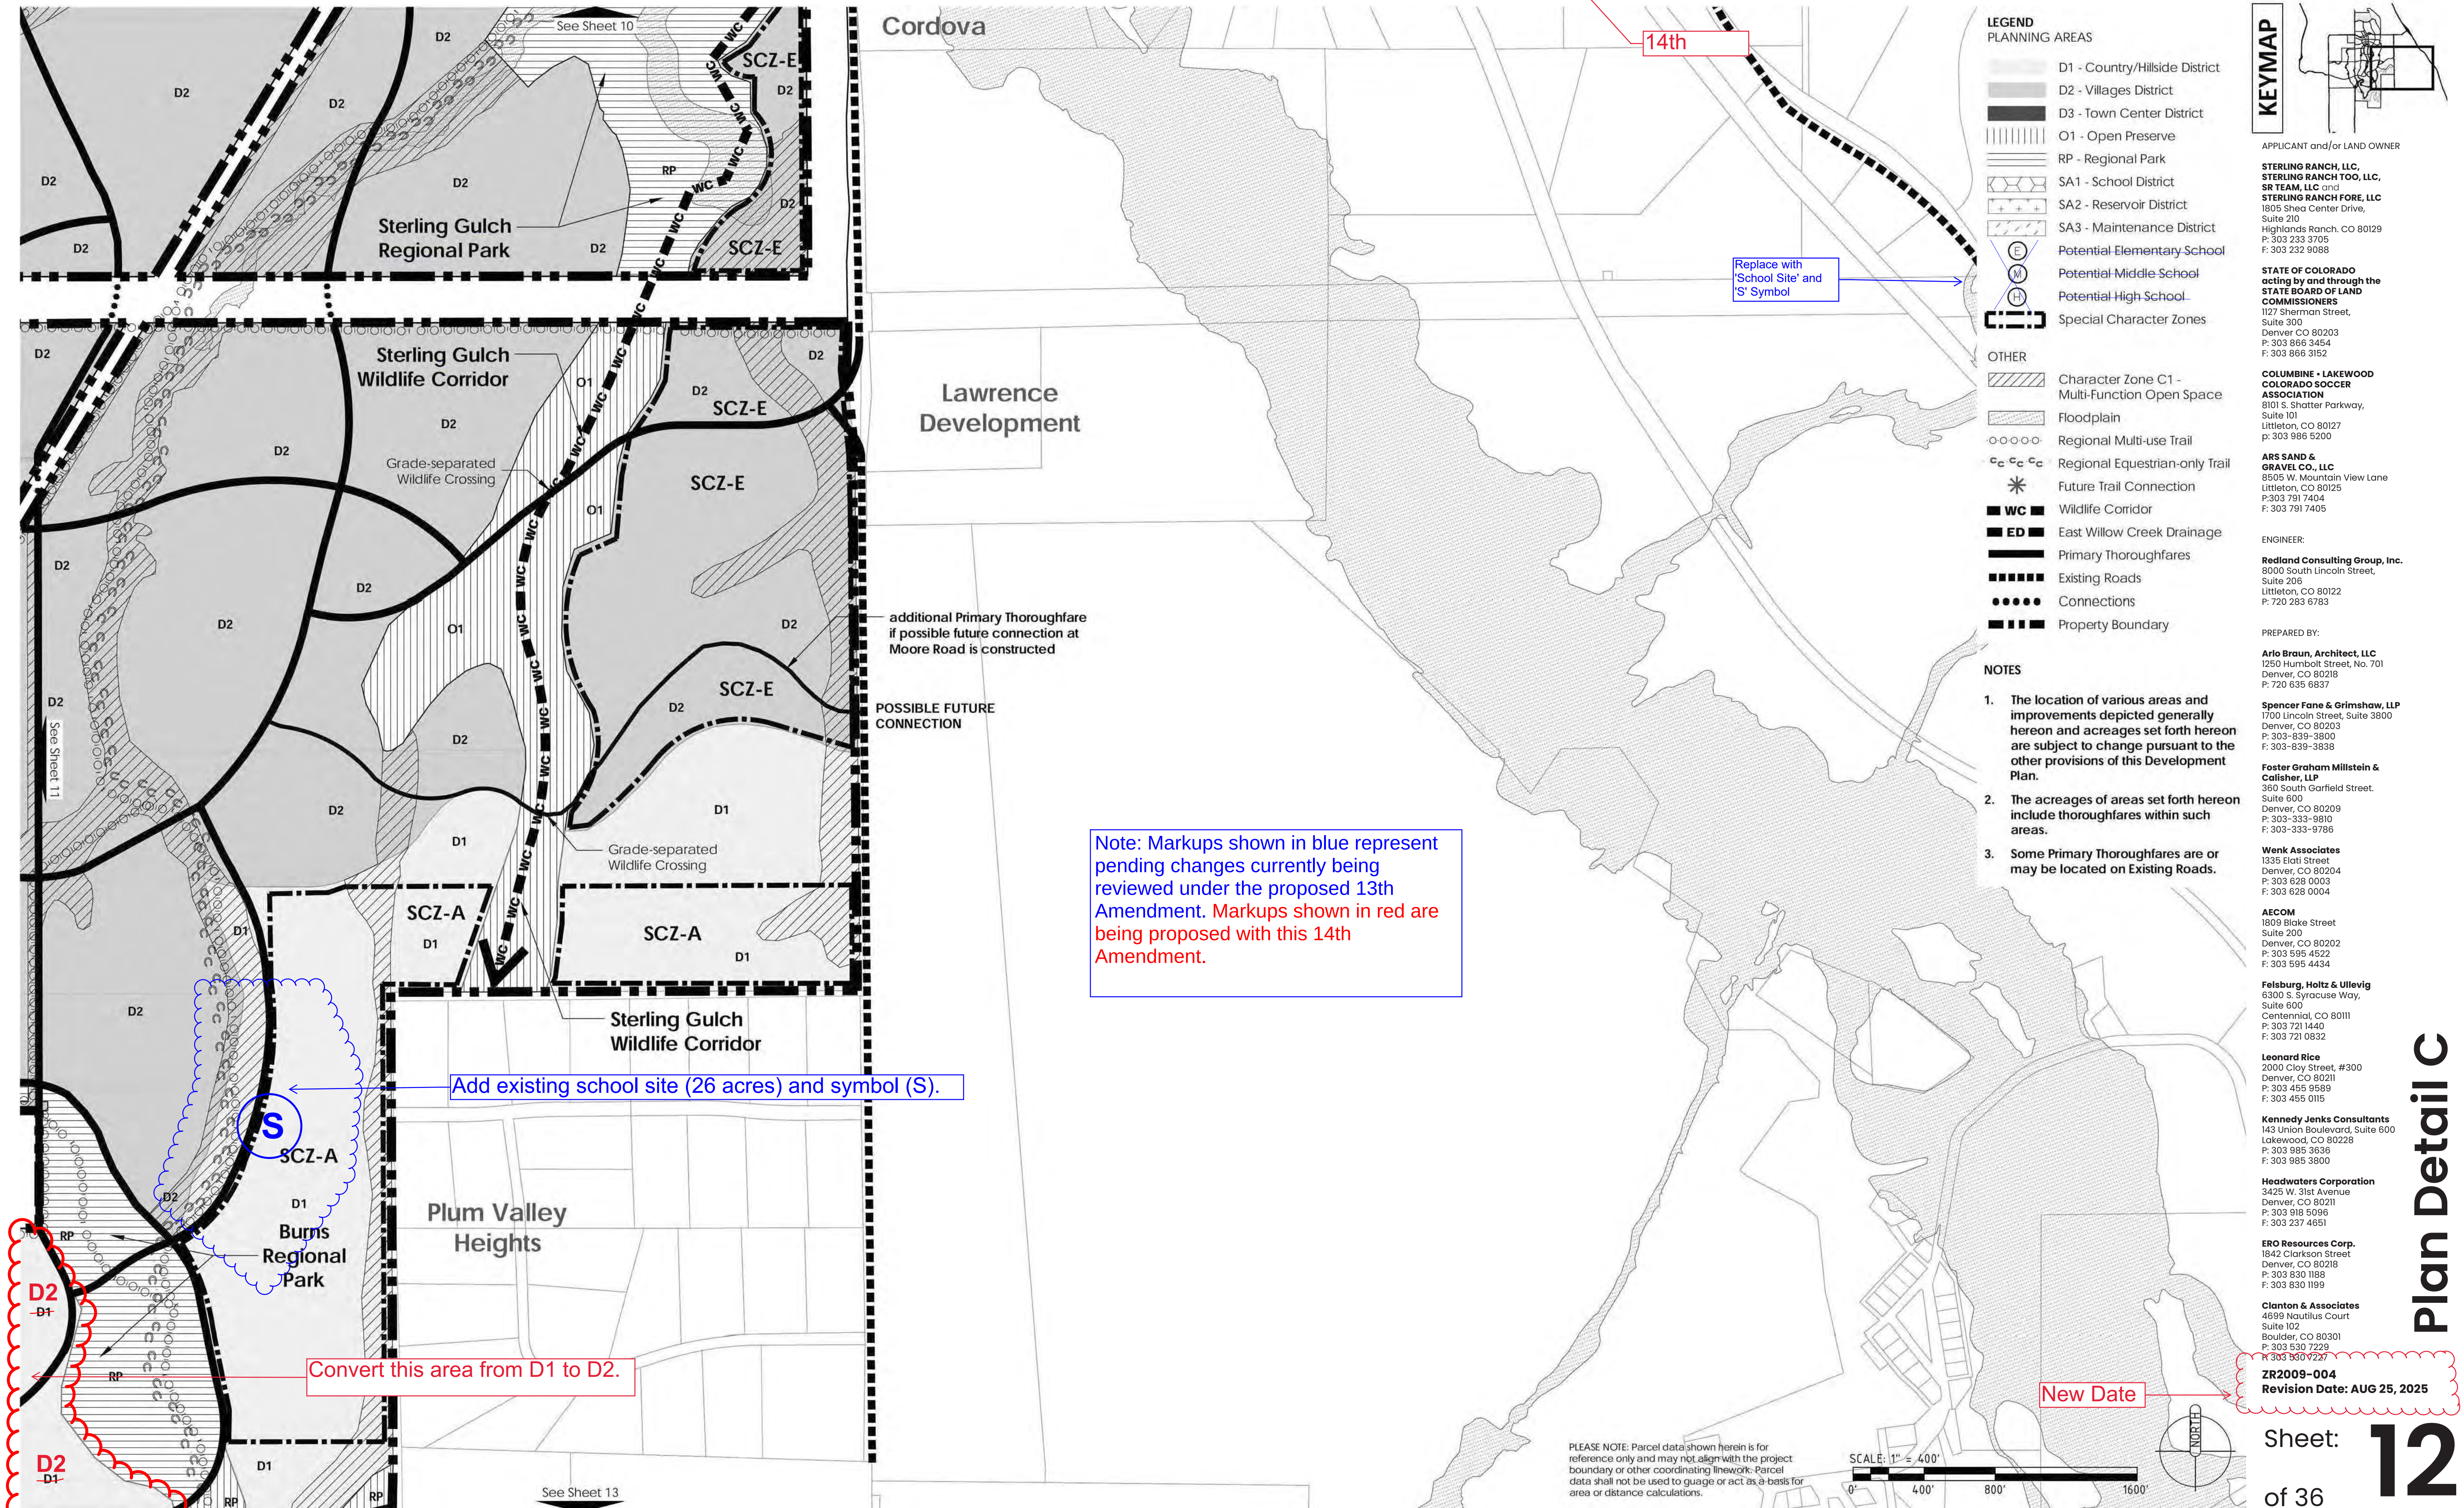

STERLING RANCH PLANNED DEVELOPMENT 12TH AMENDMENT

Being a part of Sections 19, 30 and 31, part of the West half of Section 29, and the Northwest quarter of Section 32, in Township 6 South, Range 68 West; also part of the Southwest quarter and the Northeast quarter of Section 2 and part of Section 36, in Township 6 South, Range 69 West; and part of Section 6, Township 7 South, Range 68 West, all of the 6th P.M., Douglas County, Colorado - 3,400.77 Acres- 12,050 Dwelling Units

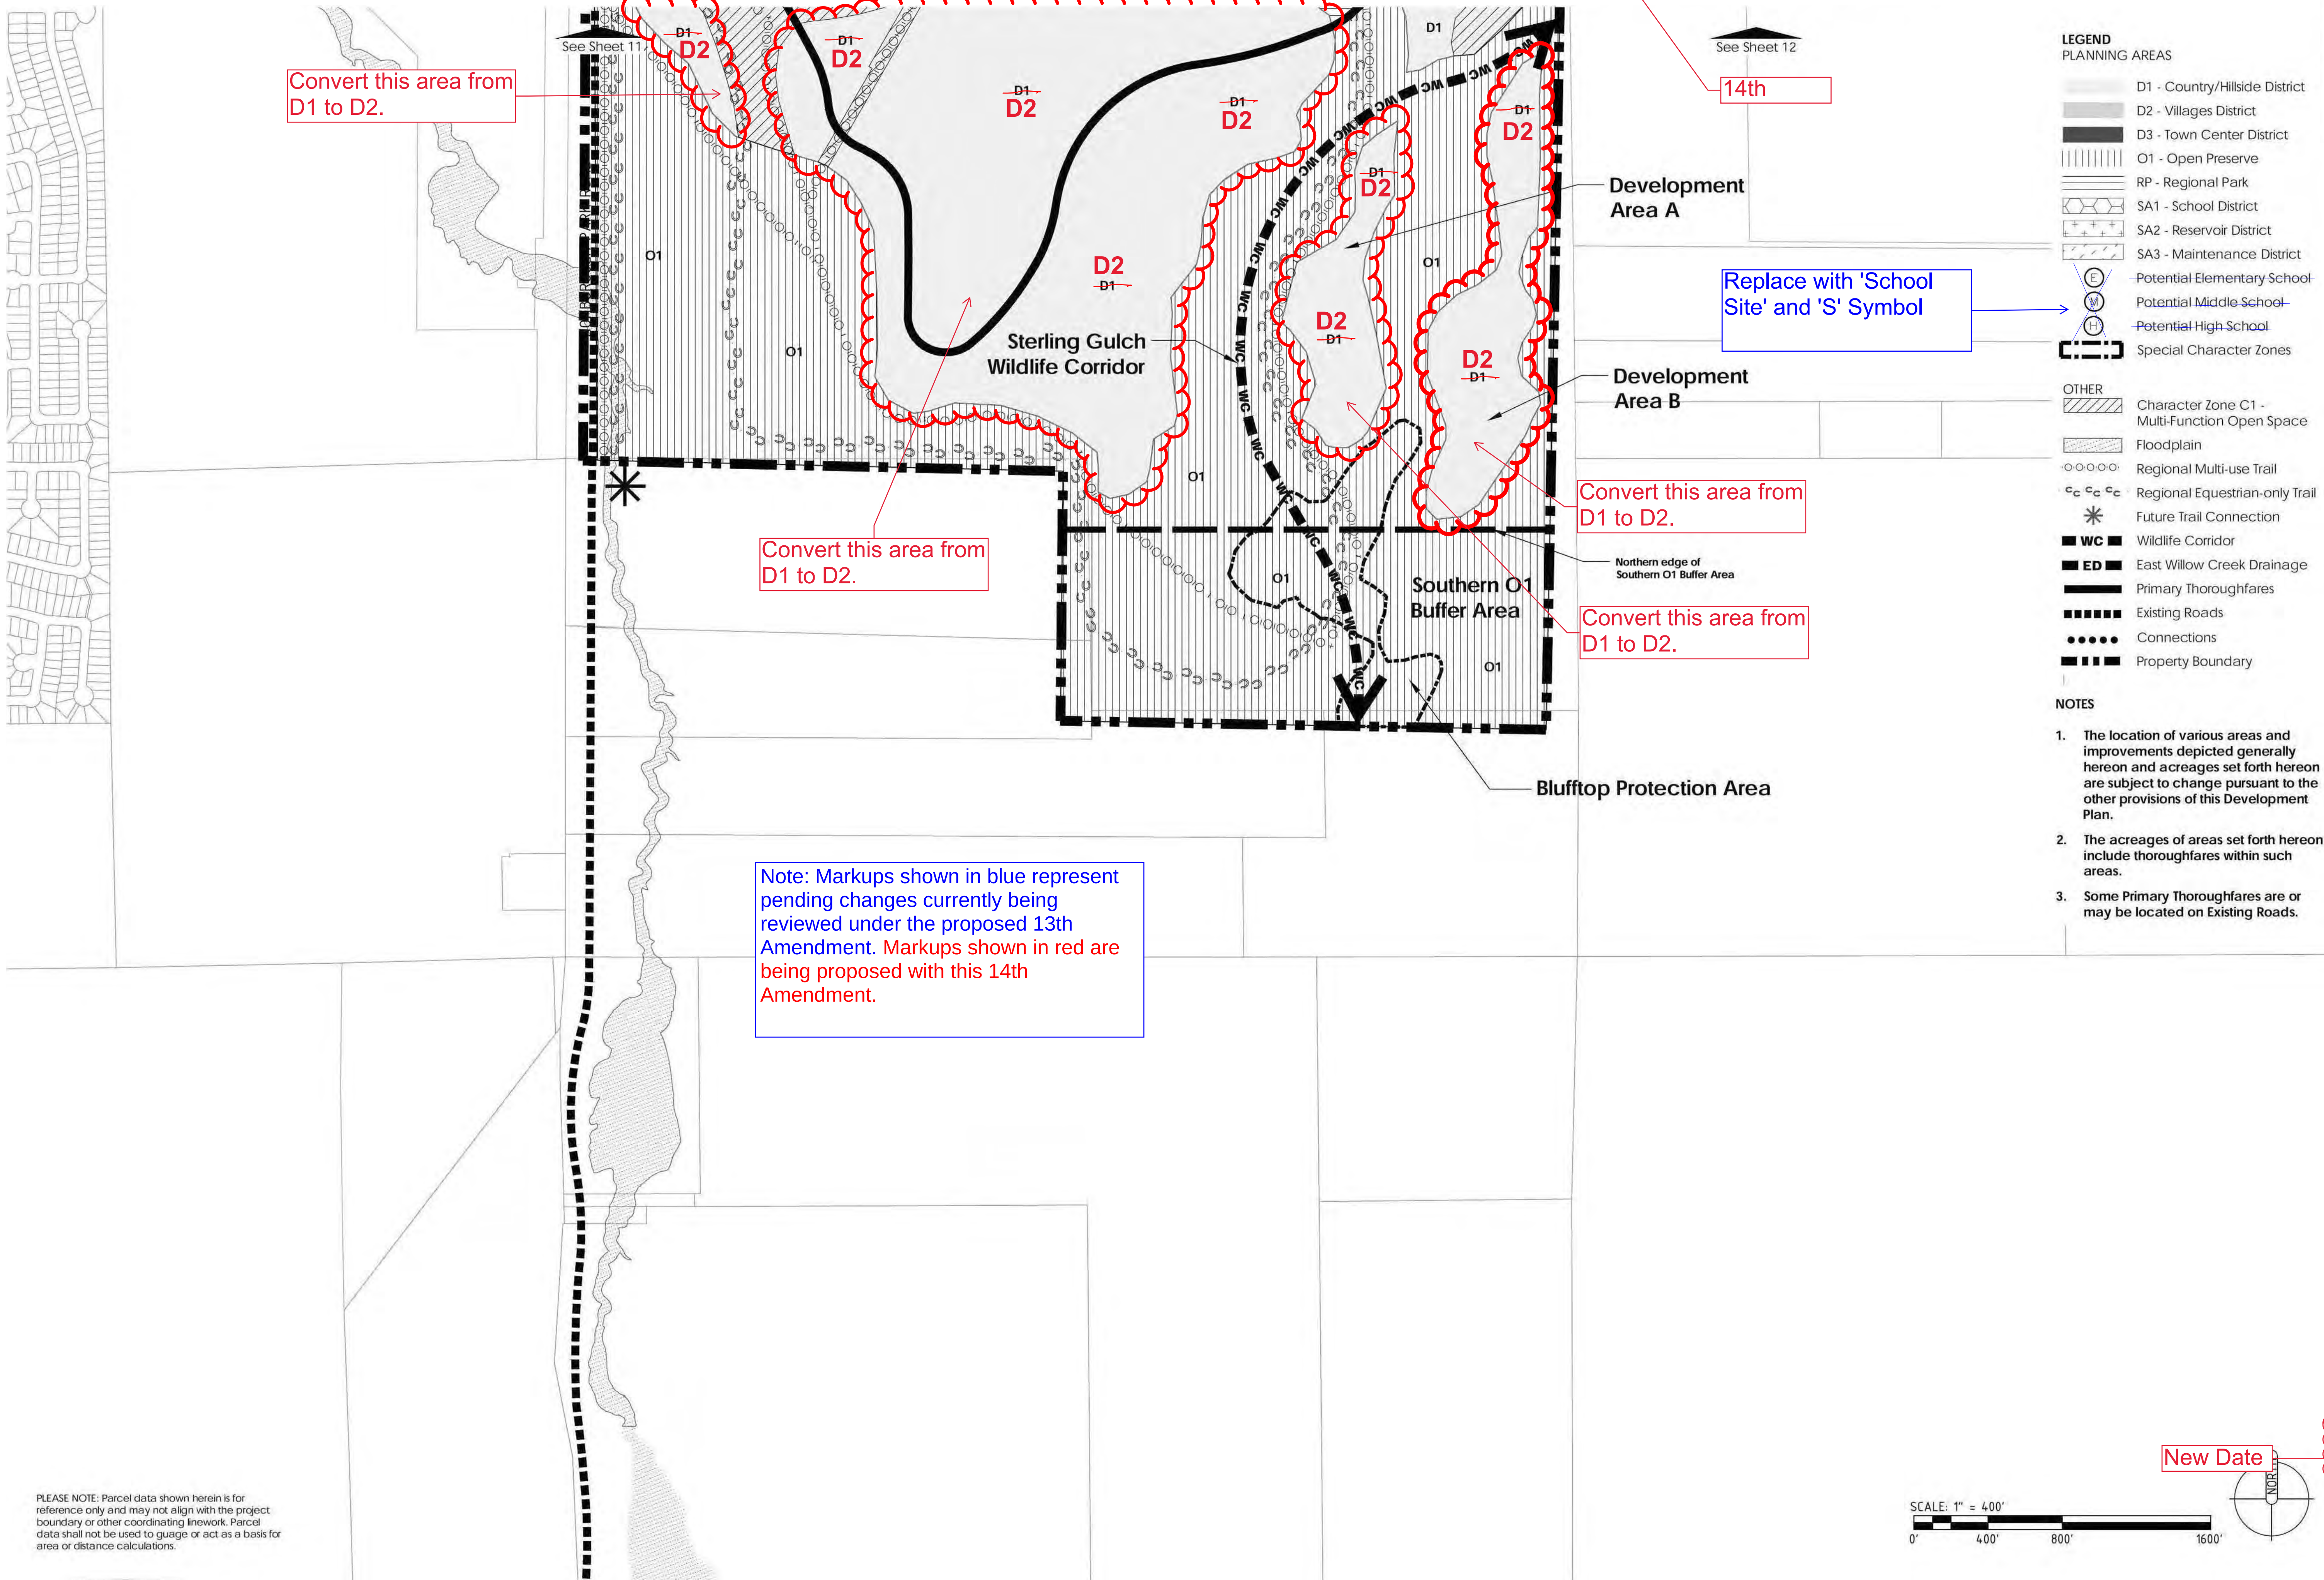

KEYMAP

APPLICANT and/or LAND OWNER

STERLING RANCH, LLC,
STERLING RANCH TOO, LLC,
SR TEAM, LLC and
STERLING RANCH FORD, LLC
1805 Shea Center Drive,
Suite 210
Highlands Ranch, CO 80129
P: 303 233 3705
F: 303 232 9068

STATE OF COLORADO
acting by and through the
STATE BOARD OF LAND
COMMISSIONERS
1127 Sherman Street,
Suite 300
Denver, CO 80203
P: 303 866 3454
F: 303 866 3152

COLUMBINE • LAKEWOOD
COLORADO SOCCER
ASSOCIATION
8101 S. Shatter Parkway,
Suite 101
Littleton, CO 80127
p: 303 986 5200

ARS SAND & GRAVEL CO., LLC
3505 W. Mountain View Lane
Littleton, CO 80125
P: 303 791 7404
F: 303 791 7405

ENGINEER:

Redland Consulting Group, Inc.
8000 South Lincoln Street,
Suite 206
Littleton, CO 80122
P: 720 283 6783

PREPARED BY:

Arla Braun, Architect, LLC
1250 Humboldt Street, No. 701
Denver, CO 80218
P: 720 635 6837

Spencer Fane & Grimshaw, LLP
1700 Lincoln Street, Suite 3800
Denver, CO 80203
P: 303-839-3800
F: 303-839-3838

Foster Graham Millstein & Calisher, LLP
360 South Garfield Street,
Suite 600
Denver, CO 80209
P: 303-333-9810
F: 303-333-9786

Wank Associates
1335 Eliot Street
Denver, CO 80204
P: 303 628 0003
F: 303 628 0004

AECOM
1809 Blake Street
Suite 200
Denver, CO 80202
P: 303 595 4522
F: 303 595 4434

Felsburg, Holtz & Ulevig
6300 S. Syracuse Way,
Suite 600
Centennial, CO 80111
P: 303 721 1440
F: 303 721 0832

Leonard Rice
2000 Clay Street, #300
Denver, CO 80211
P: 303 455 9569
F: 303 455 0115

Kennedy Jenks Consultants
143 Union Boulevard, Suite 600
Lakewood, CO 80228
P: 303 985 3636
F: 303 985 3800

Headwaters Corporation
3425 W. 31st Avenue
Denver, CO 80211
P: 303 918 5096
F: 303 237 4651

ERO Resources Corp.
1842 Clarkson Street
Denver, CO 80218
P: 303 830 1166
F: 303 830 1199

Clanton & Associates
4699 Nautilus Court
Suite 102
Boulder, CO 80301
P: 303 530 7229
F: 303 530 7227

ZR2009-004
Revision Date: AUG 25, 2025

SCALE: 1" = 400'

Sheet:

13

of 36

Plan Detail D

STERLING RANCH PLANNED DEVELOPMENT 12TH AMENDMENT

Being a part of Sections 19, 30 and 31, part of the West half of Section 29, and the Northwest quarter of Section 32, in Township 6 South, Range 68 West; also part of the Southwest quarter and the Northeast quarter of Section 2 and part of Section 36, in Township 6 South, Range 69 West; and part of Section 6, Township 7 South, Range 68 West, all of the 6th P.M., Douglas County, Colorado - 3,400.77 Acres- 12,050 Dwelling Units

Parks/Trails/Open Space Commitments Matrix

	Timing of Dedication	Prep. & Approval of Plan	Construction Timing	Construction Responsibility	Ownership and Maintenance Responsibility
Sterling Gulch Regional Park	One or more dedications of all or any portion of Sterling Gulch Regional Park shall be made as needed to satisfy the Parks Requirement. It is contemplated that such dedications will be made in phases. The amount of land included within the first dedication of any portion of the Sterling Gulch Regional Park plus the amount of land subjected to the Reservoir Easement, if any, contemporaneously therewith, shall not be less than 50 acres. Such dedications shall be made before or contemporaneously with the Recording of the Final Plats or the issuance of the building permits that cause the Parks Requirement to increase beyond the amount for which credit has been given pursuant to Section S-3.1.		Improvements shall be constructed with other public improvements within the platted area (or within the Non-residential Building or Mixed-Use Building for which a building permit is issued) that cause the Parks Requirement to increase beyond the amount for which credit has been given pursuant to Section S-3.1.	Owner shall be responsible for construction. Owner may assign any of its construction responsibilities to a special district or a developer.	Special district or other governmental entity as designated by owner; provided, however, owner may not so designate the County unless the County agrees.
Reservoir Easement	Portions of the Property within or near Sterling Gulch Regional Park may be subjected to the Reservoir Easement as needed to satisfy the Parks Requirement.		n/a	n/a	Owner, special district or other governmental entity as designated by owner; provided, however, owner may not so designate the County unless the County agrees.
Burns Regional Park	One or more dedications of all or any portion of Burns Regional Park shall be made as needed to satisfy the Parks Requirement. It is contemplated that such dedications will be made in phases. The amount of land included within the first dedication of any portion of the Burns Regional Park shall not be less than 50 acres. Such dedication shall be made before or contemporaneously with the Recording of the Final Plats or the issuance of the building permits that cause the Parks Requirement to increase beyond the amount for which credit has been given pursuant to Section S-3.1.	With respect to all improvements Owner elects or is required by this Development Plan to provide, plans shall be submitted by Owner during referral period of preliminary plan or with application for building permit, as appropriate. Plan shall be approved administratively by the Director.			
Portions of Heritage Regional Park Located on Parcel 1 of the Property	One or more dedications of all or any portion Heritage Regional Park located on Parcel 1 of the Property shall be made as needed to satisfy the Parks Requirement. It is contemplated that such dedications will be made in phases. The amount of land included within the first dedication of any portion of Heritage Regional Park shall not be less than 50 acres. Such dedication shall be made before or contemporaneously with the Recording of the Final Plats or the issuance of the building permits that cause the Parks Requirement to increase beyond the amount for which credit has been given pursuant to section S-3.1.				
Portions of Heritage Regional Park Located on Parcel 3 of the Property and North of Waterton Road	Dedication of that part of Heritage Regional Park located on Parcel 3 of the Property and north of Waterton Road as depicted generally on the Thoroughfare Plan (as the same may be modified pursuant to Section S-13) shall be made before or contemporaneously with Recording of the first Final Plat of any portion of Parcel 3 of the Property located north of Waterton Road as depicted generally on the Thoroughfare Plan (as the same may be modified pursuant to Section S-13) and north of area O1-A as depicted generally on the O1 Dedication Map. The amount of land included within the first dedication of any portion of Heritage Regional Park shall not be less than 50 acres.		Improvements shall be constructed with other public improvements within the platted area (or within the Non-residential Building or Mixed-use Building for which a building permit is issued) that cause the Parks Requirement to increase beyond the amount for which credit has been given pursuant to Section S-3.1.	Owner shall be responsible for construction. Owner may assign any of its construction responsibilities to a special district or a developer.	
Portions of Heritage Regional Park Located on Parcel 3 of the Property and South of Waterton Road	Dedication of that part of Heritage Regional Park located on Parcel 3 of the Property and south of Waterton Road as depicted generally on the Thoroughfare Plan (as the same may be modified pursuant to Section S-13) shall be made before or contemporaneously with Recording of the first Final Plat of any portion of Parcel 3 of the Property located south of Waterton Road as depicted generally on the Thoroughfare Plan (as the same may be modified pursuant to Section S-13). The amount of land included within the first offer of dedication of any portion of Heritage Regional Park shall not be less than 50 acres.				Special district, or other governmental entity as designated by owner; provided, however, owner may not so designate the County unless the County agrees.
O1 (Open Preserve)	See O1 Dedication Table	n/a	n/a	n/a	
O1 (Multi- function Open Space)	Dedications of O1 areas and Other Recreational Parks shall be made as needed to satisfy the Parks Requirement. It is contemplated that such dedications will be made in phases. Such dedications shall be made before or contemporaneously with the Recording of the Final Plats or the issuance of the building permits that cause the Parks Requirement to increase beyond the amount for which credit has been given pursuant to Section S-3.1.	Proposed plans depicting parks, trails and open space areas shall be provided by Owner during preliminary plan and final plat review, or at the time of site improvements plan review, as determined necessary by the County. The general locations of these facilities shall be identified at sketch plan unless not requested by the County. With respect to all improvements Owner elects or is required by this Development Plan to provide, plans shall be submitted by Owner during referral period of preliminary plan or with application for building permit, as appropriate. Plans shall be approved administratively by the Director.	Improvements shall be constructed with other public improvements within the platted area (or within the Non-residential Building or Mixed-use Building for which a building permit is issued) that cause the Parks Requirement to increase beyond the amount for which credit has been given pursuant to Section S-3.1.	Owner shall be responsible for construction. Owner may assign any of its construction responsibilities to a special district or a developer.	
Other Recreational Parks					
Regional Trails shown generally on the Parks, Open Space and Trails Plan	For each segment of Regional Trails shown generally on the Parks, Open Space and Trails Plan, the Owner shall grant a trail easement therefor no later than the Recording of the Final Plat that includes such segment.				
Equestrian Trail Connection connecting the Plum Valley Heights neighborhood to the Regional Equestrian-only Trail system within the Property.	The Owner shall grant an easement therefor no later than the Recording of the Final Plat that includes such trail connection.	n/a	n/a	n/a	Plum Valley Heights Homeowners Association

O1 Dedications


Portions of the Property designated as within the O1 Planning Area pursuant to this Development Plan shall be dedicated in phases in accordance with the provisions of the O1 Dedication Map and the O1 Dedication Table. The O1 Dedication Map generally depicts various segments of the O1 Planning Area; such segments are labeled O1-A through O1-G on the O1 Dedication Map. The O1 Dedication Table sets forth the time by which each of the O1-A through O1-G segments must be offered for dedication in accordance with Section S-11 (C). Such designated areas are depicted generally on the O1 Dedication Map as O1-APA through O1-GPA, and defined specifically in the O1 Dedication Table. (The "PA" included within the name of each such designated area refers to a platted area.)

The exact boundaries and shape of Planning Area O1 and each of segments O1-A through O1-G thereof may vary from the general depiction thereof shown on the O1 Dedication Map, on the condition that the total acreage of the O1 areas to be offered for dedication (pursuant to Section S-11 (C)) upon occurrence of all events requiring such O1 areas to be offered for dedication pursuant to the O1 Dedication Table, shall not be less than the aggregate amount set forth therefor on the Land Use Plan (inclusive of thoroughfares that fall within or cross such O1 areas), and: (a) the change in boundaries does not materially and negatively impact habitat qualities, (b) with respect to the Willow Creek Wildlife Corridor, result in a corridor width narrower than required by Section S-4.2(A), and (c) with respect to the Sterling Gulch Wildlife Corridor, result in a corridor width narrower than required by S-4.2(C).

O1 Dedication Table

O1 Segment	Timing of Dedication
O1-A	O1-A shall be offered for dedication, in accordance with Section S-11 (C), no later than 90 days after the Recording of one or more Final Plats containing at least 50% of the area within O1-A as depicted generally on the O1 Dedication Map. The O1-APA area is defined specifically as the area within 500 feet of O1-A
O1-B	O1-B shall be offered for dedication, in accordance with Section S-11 (C), no later than 90 days after the Recording of one or more Final Plats containing at least 50% of the area within O1-B as depicted generally on the O1 Dedication Map. The O1-BPA area is defined specifically as the area within 500 feet of O1-B.
O1-C	O1-C shall be offered for dedication, in accordance with Section S-11 (C), no later than 90 days after the Recording of one or more Final Plats containing at least 50% of the area within O1-C as depicted generally on the O1 Dedication Map. The O1-CPA area is defined specifically as the area within 200 feet of O1-C.
O1-D	O1-D shall be offered for dedication, in accordance with Section S-11 (C), no later than 90 days after the Recording of one or more Final Plats containing at least 50% of the area within O1-D as depicted generally on the O1 Dedication Map.
O1-E	O1-E shall be offered for dedication, in accordance with Section S-11 (C), no later than 90 days after the Recording of one or more Final Plats containing at least 50% of the area within O1-E as depicted generally on the O1 Dedication Map.
O1-F	O1-F shall be offered for dedication, in accordance with Section 11 (B) of the Statement of Commitments, no later than 90 days after the Recording of one or more Final Plats containing at least 50% of the area within O1-F as depicted generally on the O1 Dedication Map.
O1-G	O1-G shall be offered for dedication, in accordance with Section 11 (B) of the Statement of Commitments, no later than 90 days after the Recording of one or more Final Plat, at least 50% of any portion of the area within O1-G as depicted generally on the O1 Dedication Map.

O1 Dedications Map

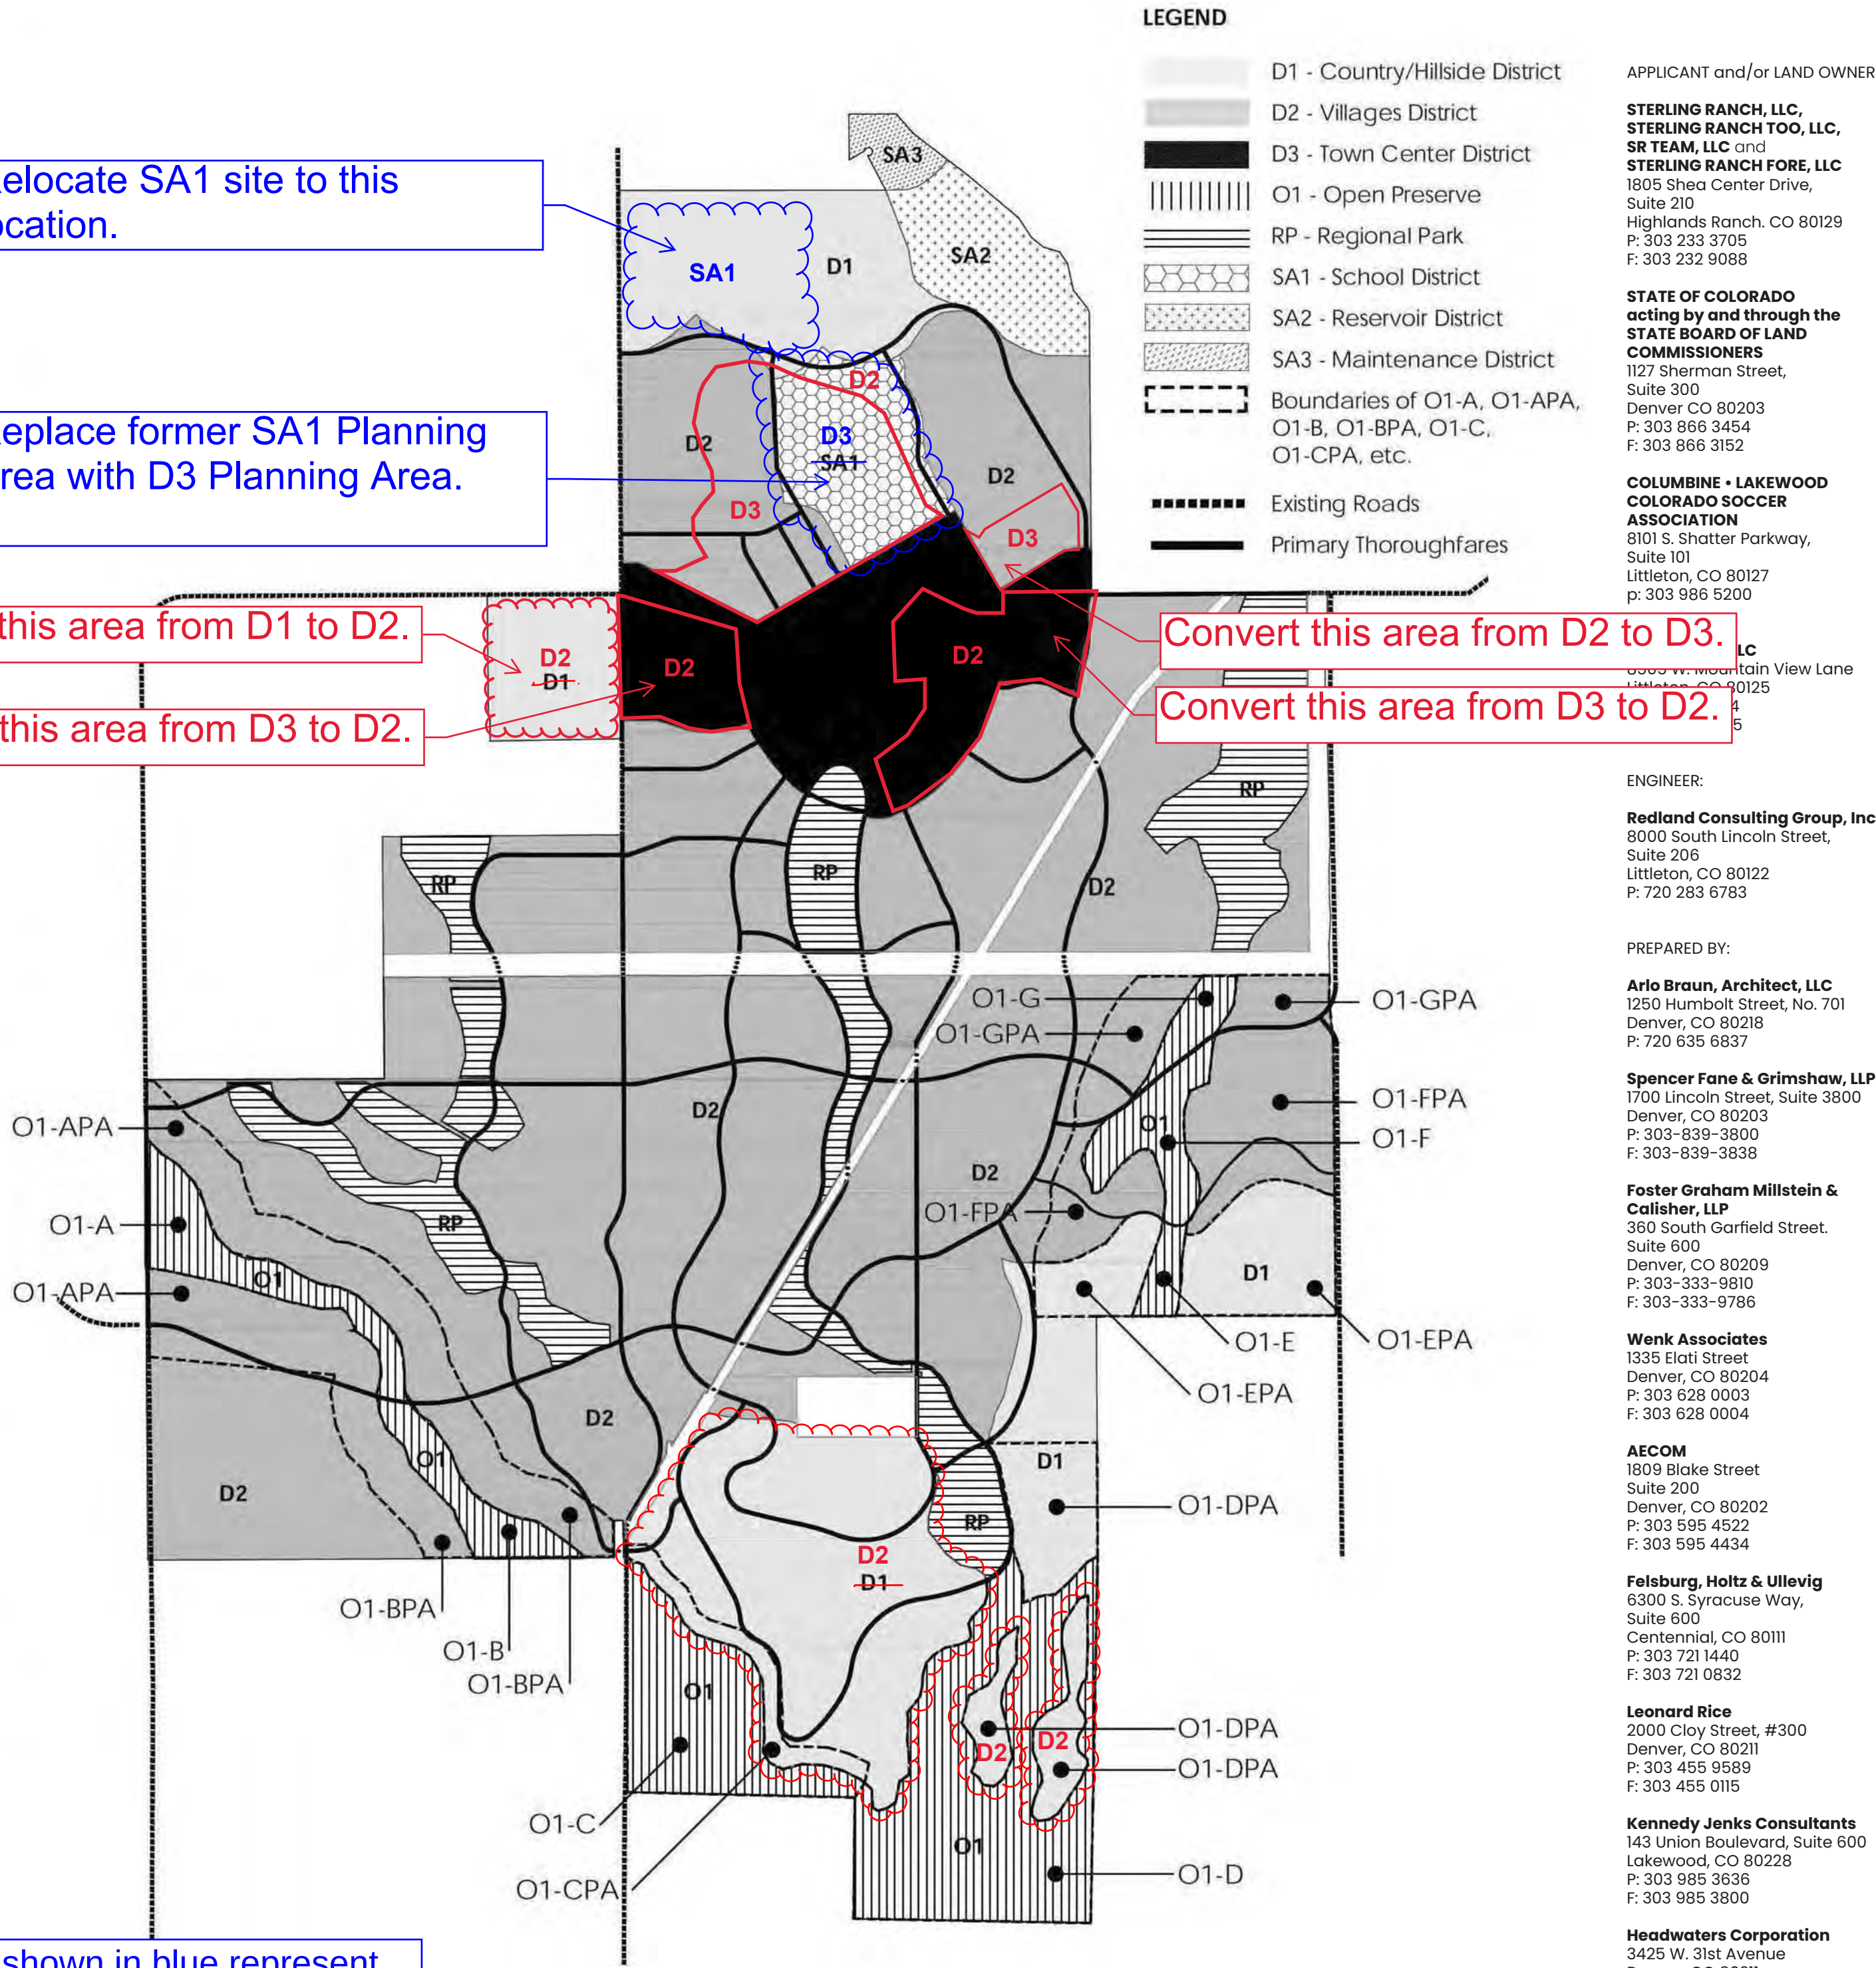

APPLICANT and/or LAND OWNER

STERLING RANCH, LLC, STERLING RANCH TOO, LLC, SR TEAM, LLC and STERLING RANCH FORE, LLC
1805 Shea Center Drive, Suite 210
Highlands Ranch, CO 80129
P: 303 233 3705
F: 303 232 9088

STATE OF COLORADO COLORADO SOCCER COMMISSIONERS
1127 Sherman Street, Suite 300
Denver, CO 80203
P: 303 866 3454
F: 303 866 3152

COLUMBINE • LAKEWOOD COLORADO SOCCER ASSOCIATION
8101 S. Shatter Parkway, Suite 101
Littleton, CO 80127
p: 303 986 5200

ENGINEER:

Redland Consulting Group, Inc.
8699 South Lincoln Street, Suite 208
Littleton, CO 80122
P: 720 635 6783

PREPARED BY:

Arla Braun, Architect, LLC
1250 Humboldt Street, No. 701
Denver, CO 80218
P: 720 635 6837

Spencer Fane & Grimshaw, LLP
1700 Lincoln Street, Suite 3800
Denver, CO 80203
P: 303-839-3800
F: 303-839-3838

Foster Graham Millstein & Callisher, LLP
360 South Garfield Street, Suite 600
Denver, CO 80209
P: 303-333-9810
F: 303-333-9786

Wenk Associates
1335 Eliot Street
Denver, CO 80204
P: 303 628 0003
F: 303 628 0004

AECOM
1809 Blake Street, Suite 200
Denver, CO 80202
P: 303 595 4522
F: 303 595 4434

Felsburg, Holtz & Ulevig
6300 S. Syracuse Way, Suite 600
Centennial, CO 80111
P: 303 721 1440
F: 303 721 0832

Leonard Rice
2000 Clay Street, #300
Denver, CO 80211
P: 303 455 9569
F: 303 455 0115

Kennedy Jenks Consultants
143 Union Boulevard, Suite 600
Lakewood, CO 80228
P: 303 985 3636
F: 303 985 3800

Headwaters Corporation
3425 W. 31st Avenue
Denver, CO 80211
P: 303 918 5096
F: 303 237 4651

ERO Resources Corp.
1842 Clarkson Street
Denver, CO 80218
P: 303 830 1166
F: 303 830 1199

Clanton & Associates
4699 Nautilus Court
Suite 102
Boulder, CO 80301
P: 303 530 7229
F: 303 530 7237

ZR2009-004
Revision Date: AUG 25, 2025

New Date

Sheet:

of 36

18

Statement of Commitments, Cont.

STERLING RANCH PLANNED DEVELOPMENT 12TH AMENDMENT

Being a part of Sections 19, 30 and 31, part of the West half of Section 29, and the Northwest quarter of Section 32, in Township 6 South, Range 68 West; also part of the South west quarter and the Northeast quarter of Section 2 and part of Section 36, in Township 6 South, Range 69 West; and part of Section 6, Township 7 South, Range 68 West, all of the 6th P.M., Douglas County, Colorado ~ 3,400.77 Acres~ 12,050 Dwelling Units

TABLE 17: Special Area 1 (SA1) - School.

This table sets forth minimum lot area, maximum building height, setbacks and certain parking standards applicable to those portions of the Property within SA1 - School. Notwithstanding the foregoing: (A) in connection with the first Final Plat within the SA1 Planning Area, Owner shall assign (by designation on such plat) to the C1 Character Zone, the portion the Property designated generally as C1 on the Parks, Open Space and Trails Plan, on the condition that, the total acreage included within the C1 areas is not less than the area thereof as depicted on the Parks, Open Space and Trails Plan, and (B) all portions of Planning Area SA1 that Owner assigns to Character Zone C1 pursuant to this Table 17 shall not be subject to the development standards applicable to SA1, but shall be subject to the development standards applicable to Character Zone C1 as set forth in this Development Plan.

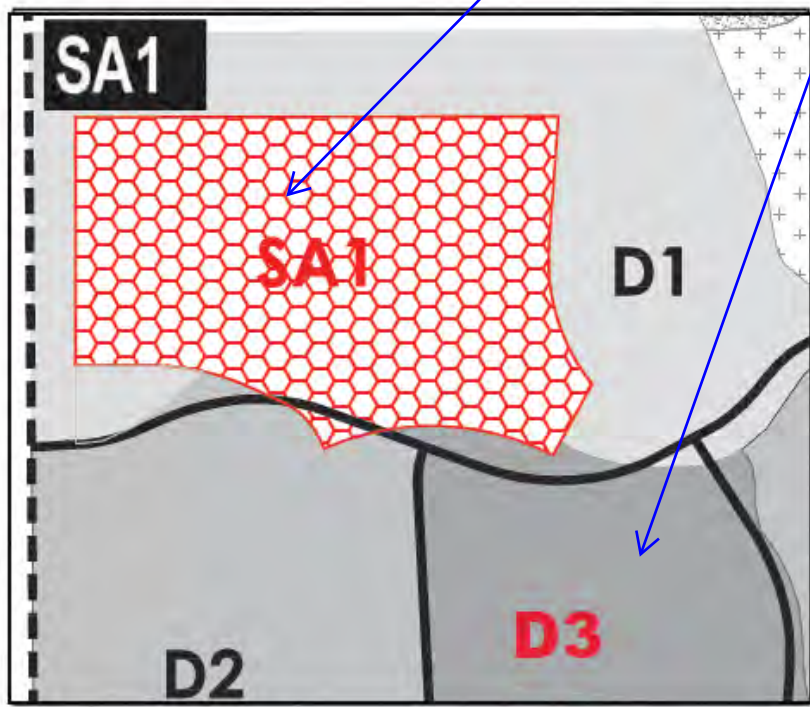


Table 17.1

a. LOT AREA

Minimum Lot Area	no min.
------------------	---------

b. BUILDING HEIGHT

Principal Building(s)	56 ft. max.
Accessory Building(s)	28 ft. max.

c. SETBACKS - ALL BUILDINGS*

(c.1) Front Setback Primary	0 ft. min., 24 ft. max.
(c.2) Front Setback Secondary	0 ft. min.
(c.3) Side Setback	0 ft. min.
(c.4) Rear Setback	0 ft. min., no max.

d. SETBACKS - COVERED PARKING*

(d.1) Front Setback Primary	0 ft. min.
(d.2) Front Setback Secondary	0 ft. min.
(d.3) Side Setback	0 ft. min.
(d.4) Rear Setback	0 ft. min.


Notes:

- Notwithstanding the above, in any area where parking is intended to be permitted outdoors in a driveway between a garage and a right-of-way line, a minimum setback of 20 feet between the garage and the right-of-way line shall be maintained to the extent necessary to prevent vehicles parked in the driveway from extending beyond such right-of-way line. Such 20-foot setback requirement shall not be required if the configuration of the garage and driveway is such that parking within the driveway will not result in vehicles extending beyond the right-of-way line.
- Notwithstanding the above, the setback requirement for Ag/ Livestock Structures shall be as set forth in Section 2411 of the Zoning Resolution.

Show relocated SA1 site.

Show D3 and D2 Planning Area in Place of former SA1 Planning Area.


BUILDING HEIGHT

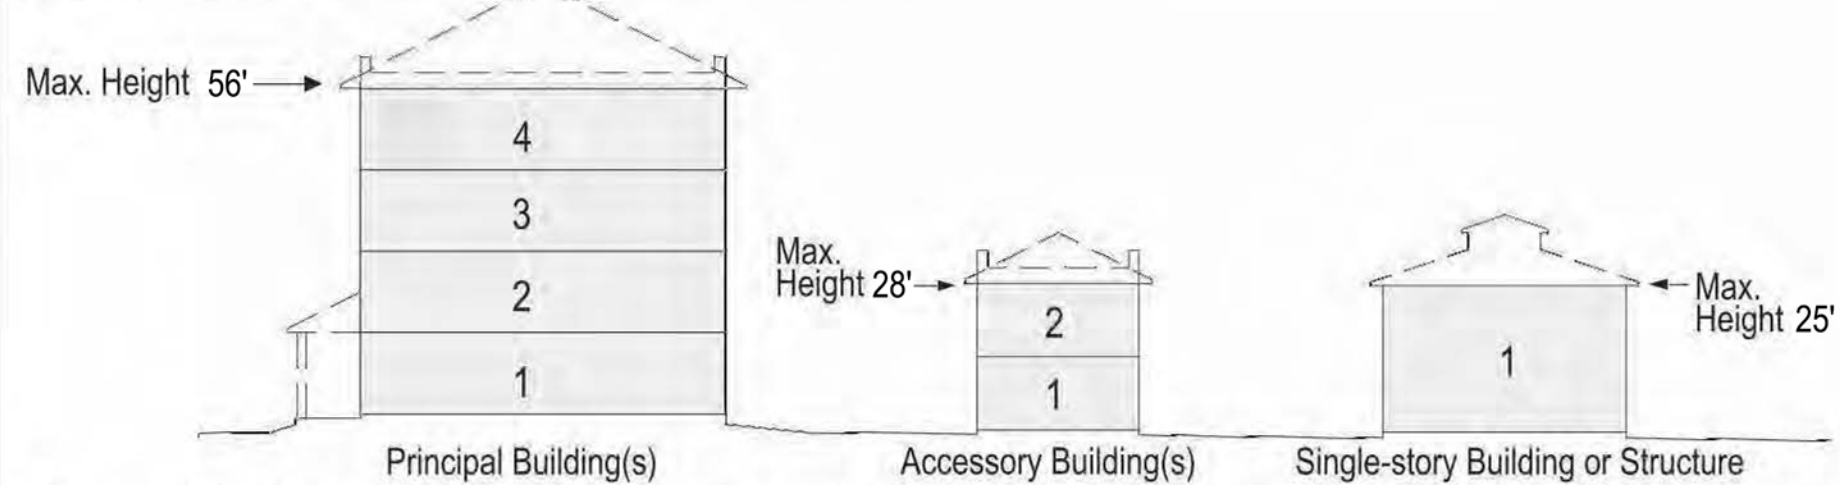

- Building height shall be measured in feet, excluding attics and raised or walkout basements unless expressly indicated otherwise.
- Building height may not exceed 56 feet in height from finished floor to finished ceiling at exterior wall; provided however (a) the story of any single-story building or structure, and any single-story component of any building or structure, may extend up to 25 feet in height from finished floor to finished ceiling at exterior wall; provided however sports facilities, buildings, field houses, stadiums and arenas may be three stories with varying floor heights, but a maximum overall building height of 75 feet.
- The maximum building height shall not apply to belfries, cupolas, penthouses or dormers not used for human occupancy, roof-mounted church spires, chimneys, skylights, ventilators, water tanks, silos, parapet walls, cornices, antennas, utility poles and necessary mechanical appurtenances usually carried above the roof level and similar features.
- The maximum height of a roof-mounted civic building spire/steeple shall not exceed 2.5 times the height of the building measured from the lowest finished floor to the roof peak. The height of the roof-mounted spire shall be measured from the top of the spire to grade.


SETBACKS - ALL BUILDINGS

- All buildings shall be distanced from the lot lines as shown.

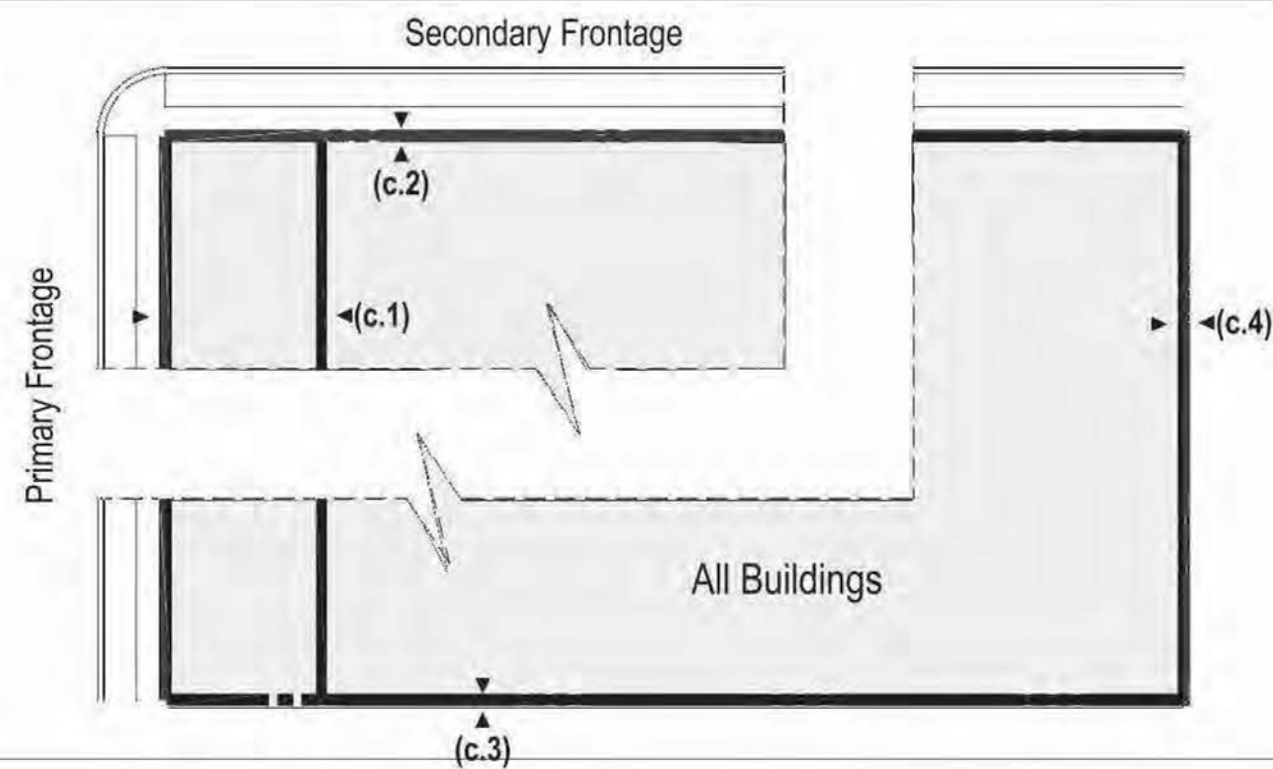

COVERED PARKING PLACEMENT

- Off-street parking may be located within any distance from property lines and right-of-way lines.

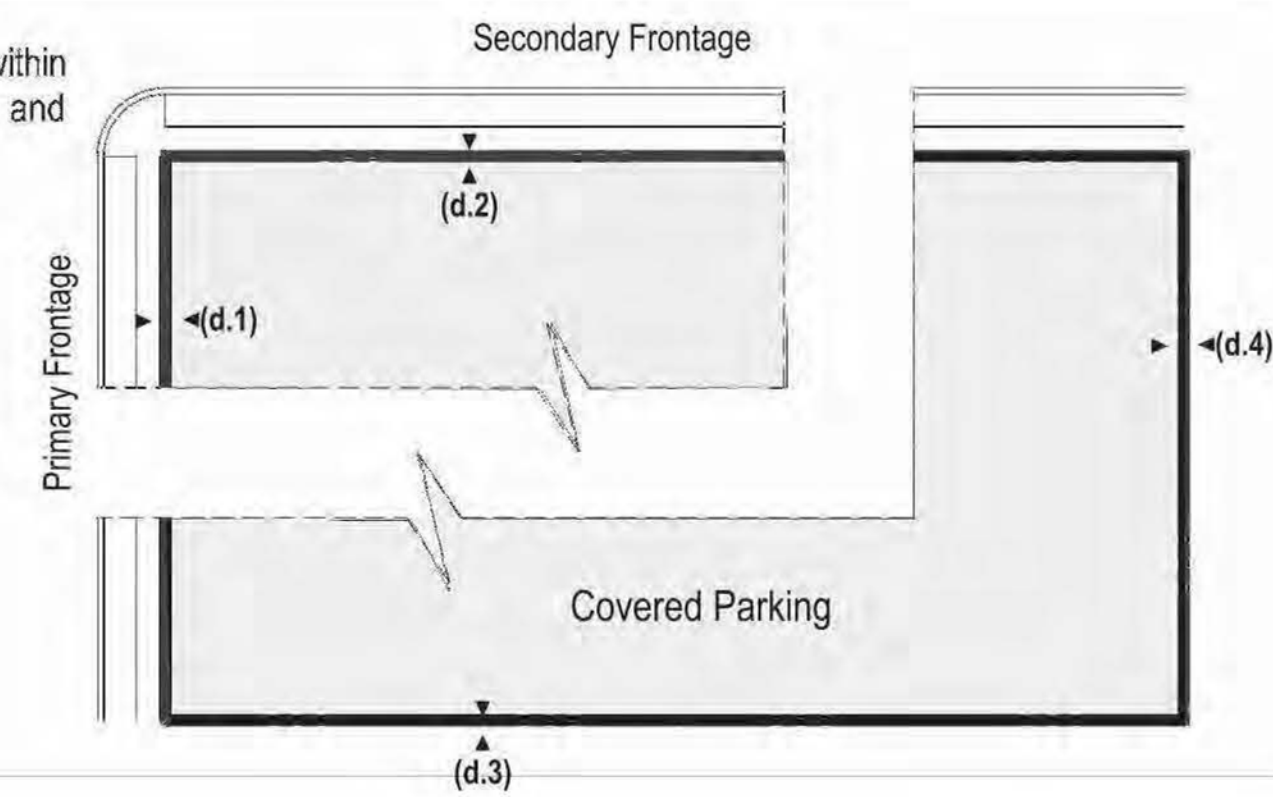

ENCROACHMENTS

- Porches may encroach up to 1/3 of the depth of the Primary Building(s) Front Setback.
- Balconies and bay windows may encroach up to 1/4 of the depth of Primary Building(s) Front Setback except that balconies on porch roofs may encroach as does the porch.
- A cornice, canopy, eave, fireplace, wing wall or similar architectural feature may extend up to 3 feet into a required setback.
- Relief from front setback requirements shall be permitted to accommodate front yard slopes over 15%.
- Fences and easements shall be permitted within setbacks.

TABLE 18: Special Area SA2 - Reservoir.

This table sets forth minimum lot area, maximum building heights, setbacks and certain parking standards applicable to those portions of the Property within SA2 - Reservoir. Notwithstanding the foregoing: (A) in connection with the first Final Plat within the SA2 Planning Area, Owner shall assign (by designation on such plat) to the C1 Character Zone, the portion the Property designated generally as C1 on the Parks, Open Space and Trails Plan that is included within the SA2 Planning Area; however, Owner may vary the boundaries and shape of each such assigned C1 areas from the general depiction thereof set forth on the Parks, Open Space and Trails Plan, on the condition that, the total acreage included within the C1 areas is not less than the area thereof as depicted on the Parks, Open Space and Trails Plan, and (B) all portions of Planning Area SA2 that Owner assigns to Character Zone C1 pursuant to this Table 18 shall not be subject to the development standards applicable to SA2, but shall be subject to the development standards applicable to Character Zone C1 as set forth in this Development Plan.

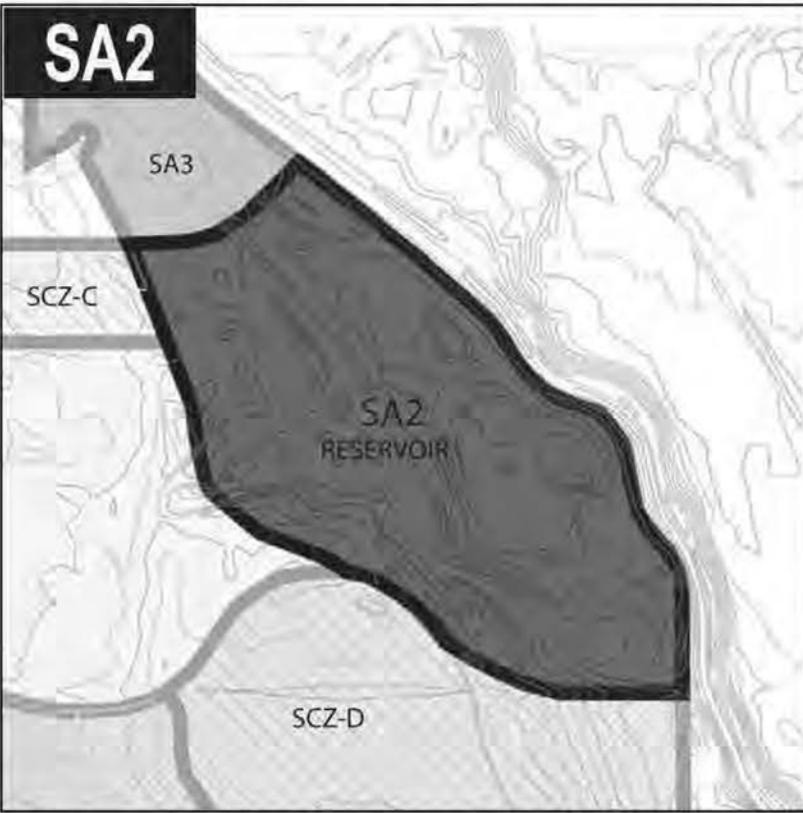


Table 18.1

a. LOT AREA

Minimum Lot Area	no min.
------------------	---------

b. BUILDING HEIGHT

Principal and Accessory Bldg(s)	28 ft. max.
---------------------------------	-------------

c. SETBACKS - ALL BUILDINGS & COVERED PARKING


(c.1) Front Setback Primary	10 ft. min.
(c.2) Front Setback Secondary	10 ft. min.
(c.3) Side Setback	0 ft. min.
(c.4) Rear Setback	20 ft. min.

Notes:

- Notwithstanding the above, in any area where parking is intended to be permitted outdoors in a driveway between a garage and a right-of-way line, a minimum setback of 20 feet between the garage and the right-of-way line shall be maintained to the extent necessary to prevent vehicles parked in the driveway from extending beyond such right-of-way line. Such 20-foot setback requirement shall not be required if the configuration of the garage and driveway is such that parking within the driveway will not result in vehicles extending beyond the right-of-way line.
- Notwithstanding the above, the setback requirement for Ag/ Livestock Structures shall be as set forth in Section 2411 of the Zoning Resolution.

Note: Markups shown in blue represent pending changes currently being reviewed under the proposed 13th Amendment. Markups shown in red are being proposed with this 14th Amendment.


BUILDING HEIGHT

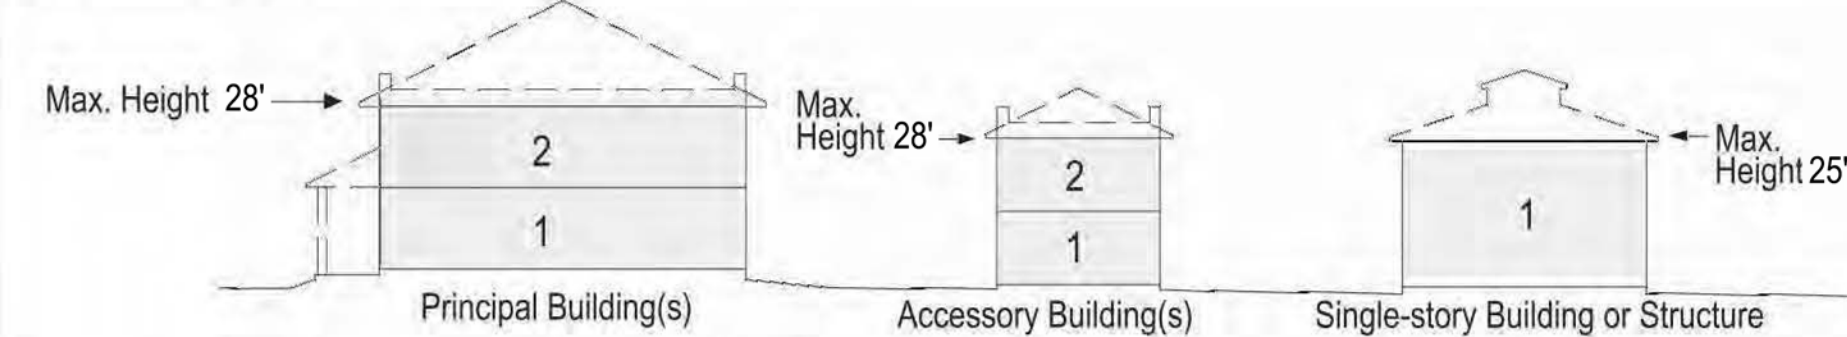

- Building height shall be measured from the finished floor of the first level to the bottom of the eave or the top of the roof deck, whichever is lowest, excluding attics and raised or walkout basements.
- Building height may not exceed 28 feet in height from finished floor to finished ceiling at exterior wall; provided however (a) the story of any single-story building or structure, and any single-story component of any building or structure, may extend up to 25 feet in height from finished floor to finished ceiling at exterior wall.
- The maximum building height shall not apply to belfries, cupolas, penthouses or dormers not used for human occupancy, roof-mounted church spires, chimneys, skylights, ventilators, water tanks, silos, parapet walls, cornices, antennas, utility poles and necessary mechanical appurtenances usually carried above the roof level and similar features.
- The maximum height of a roof-mounted civic building spire/steeple shall not exceed 2.5 times the height of the building measured from the lowest finished floor to the roof peak. The height of the roof-mounted spire shall be measured from the top of the spire to grade.

SETBACKS - ALL BUILDINGS

- All buildings shall be distanced from the lot lines as shown.

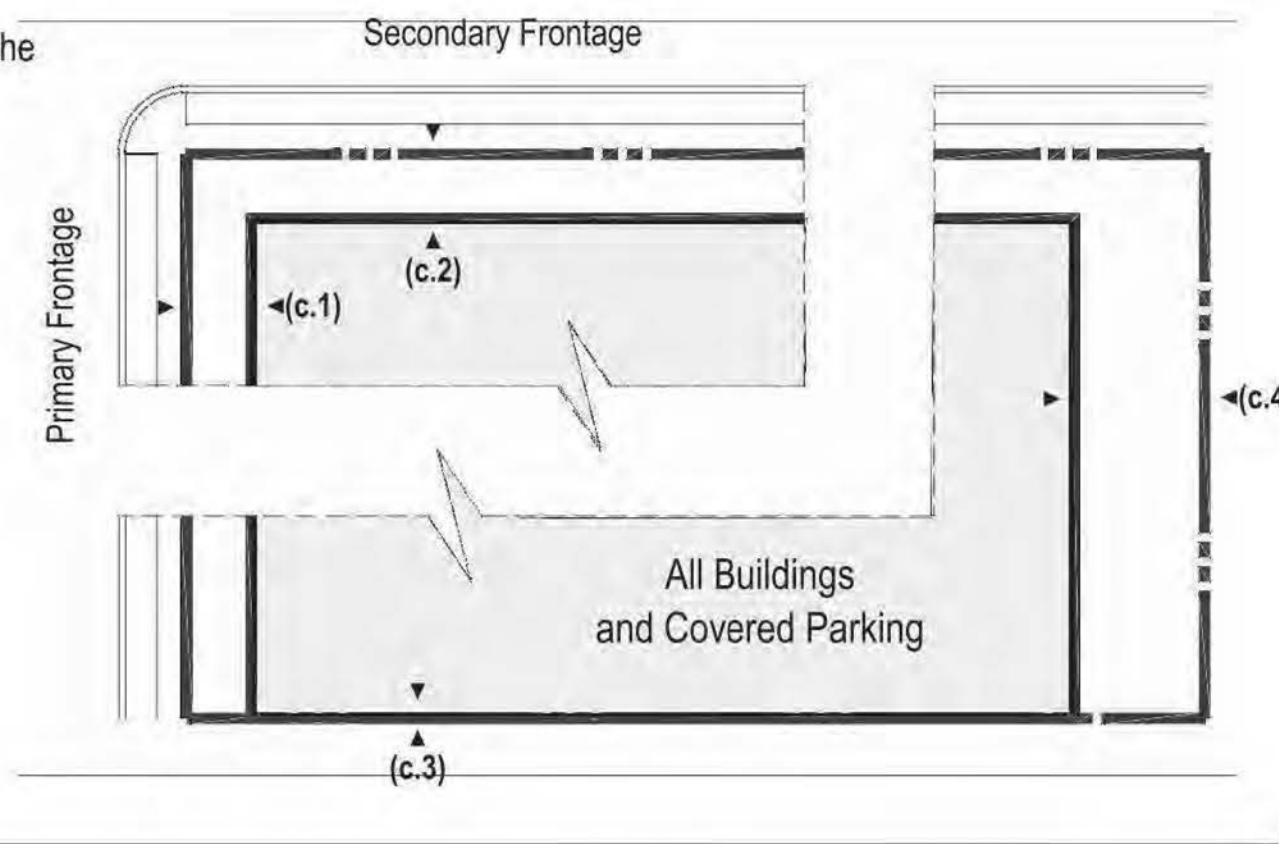

ENCROACHMENTS

- Porches may encroach up to 1/3 of the depth of the Primary Building(s) Front Setback.
- Balconies and bay windows may encroach up to 1/4 of the depth of Primary Building(s) Front Setback except that balconies on porch roofs may encroach as does the porch.
- A cornice, canopy, eave, fireplace, wing wall or similar architectural feature may extend up to 3 feet into a required setback.
- Relief from front setback requirements shall be permitted to accommodate front yard slopes over 15%.
- Fences and easements shall be permitted within setbacks.

APPLICANT and/or LAND OWNER

**STERLING RANCH, LLC,
STERLING RANCH TOO, LLC,
SR TEAM, LLC and
STERLING RANCH FEO, LLC**
1805 Shea Center Drive,
Suite 210
Highlands Ranch, CO 80129
P: 303 233 3705
F: 303 232 9088

**STATE OF COLORADO
acting by and through the
STATE BOARD OF LAND
COMMISSIONERS**
1127 Sherman Street,
Suite 300
Denver CO 80203
P: 303 866 3454
F: 303 866 3152

**COLUMBINE • LAKEWOOD
COLORADO SOCCER
ASSOCIATION**
8101 S. Shatter Parkway,
Suite 101
Littleton, CO 80122
P: 303 986 5200

**ARS SAND &
GRAVEL CO., LLC**
3505 W. Mountain View Lane
Littleton, CO 80125
P: 303 791 7404
F: 303 791 7405

ENGINEER:

Redland Consulting Group, Inc.
8000 South Lincoln Street,
Suite 208
Littleton, CO 80122
P: 720 283 6783

PREPARED BY:

Arla Braun, Architect, LLC
1250 Humbolt Street, No. 701
Denver, CO 80218
P: 720 635 6837

Spencer Fane & Grimshaw, LLP
1700 Lincoln Street, Suite 3800
Denver, CO 80203
P: 303-839-3800
F: 303-839-3838

**Foster Graham Millstein &
Calisher, LLP**
360 South Garfield Street,
Suite 600
Denver, CO 80209
P: 303-333-9810
F: 303-333-9786

Wank Associates
1335 Eliot Street
Denver, CO 80204
P: 303 628 0003
F: 303 628 0004

AECOM
1809 Blake Street
Suite 200
Denver, CO 80202
P: 303 595 4522
F: 303 595 4434

Felsburg, Holtz & Ulevig
6300 S. Syracuse Way,
Suite 600
Centennial, CO 80111
P: 303 721 1440
F: 303 721 0832

Leonard Rice
2000 Clay Street, #300
Denver, CO 80211
P: 303 455 9569
F: 303 455 0115

Kennedy Jenks Consultants
143 Union Boulevard, Suite 600
Lakewood, CO 80228
P: 303 985 3638
F: 303 985 3800

Headwaters Corporation
3425 W. 31st Avenue
Denver, CO 80211
P: 303 918 5096
F: 303 237 4651

ERO Resources Corp.
1842 Clarkson Street
Denver, CO 80218
P: 303 830 1188
F: 303 830 1199

Clanton & Associates
4699 Nautilus Court
Suite 102
Boulder, CO 80301
P: 303 530 7229
F: 303 530 7227

**ZR2009-004
Revision Date: AUG 25, 2025**

Sheet: **30**
of 36

Development Standards, Cont.

STERLING RANCH PLANNED DEVELOPMENT 14TH AMENDMENT

Being a part of Sections 19, 30 and 31, part of the West half of Section 29, and the Northwest quarter of Section 32, in Township 6 South, Range 68 West; also part of the Southwest quarter and the Northeast quarter of Section 2 and part of Section 36, in Township 6 South, Range 69 West; and part of Section 6, Township 7 South, Range 68 West, all of the 6th P.M., Douglas County, Colorado - 3,400.77 Acres- 12,050 Dwelling Units

APPLICANT and/or LAND OWNER

**STERLING RANCH, LLC,
STERLING RANCH TOO, LLC,
SR TEAM, LLC and
STERLING RANCH FORE, LLC**
1805 Shea Center Drive,
Suite 210
Highlands Ranch. CO 80129
P: 303 233 3705
F: 303 232 9088

STATE OF COLORADO
acting by and through the
STATE BOARD OF LAND
COMMISSIONERS
1127 Sherman Street,
Suite 300
Denver CO 80203
P: 303 866 3454
F: 303 866 3152

**COLUMBINE • LAKEWOOD
COLORADO SOCCER
ASSOCIATION**
8101 S. Shatter Parkway,
Suite 101
Littleton, CO 80127
p: 303 986 5200

**ARS SAND &
GRAVEL CO., LLC**
8505 W. Mountain View Lane
Littleton, CO 80125
P:303 791 7404
F: 303 791 7405

ENGINEER:

Redland Consulting Group, Inc.
8000 South Lincoln Street,
Suite 206
Littleton, CO 80122
P: 720 283 6783

PREPARED BY:

Arlo Braun, Architect, LLC
1250 Humbolt Street, No. 701
Denver, CO 80218
P: 720 635 6837

Spencer Fane & Grimshaw, LLP
1700 Lincoln Street, Suite 3800
Denver, CO 80203
P: 303-839-3800
F: 303-839-3838

**Foster Graham Millstein &
Calisher, LLP**
360 South Garfield Street.
Suite 600
Denver, CO 80209
P: 303-333-9810
F: 303-333-9786

Wenk Associates
1335 Elati Street
Denver, CO 80204
P: 303 628 0003
F: 303 628 0004

AECOM
1809 Blake Street
Suite 200
Denver, CO 80202
P: 303 595 4522
F: 303 595 4434

Felsburg, Holtz & Ullevig
6300 S. Syracuse Way,
Suite 600
Centennial, CO 80111
P: 303 721 1440
F: 303 721 0832

Leonard Rice
2000 Cloy Street, #300
Denver, CO 80211
P: 303 455 9589
F: 303 455 0115

Kennedy Jenks Consultants
143 Union Boulevard, Suite 600
Lakewood, CO 80228
P: 303 985 3636
F: 303 985 3800

Headwaters Corporation
3425 W. 31st Avenue
Denver, CO 80211
P: 303 918 5096
F: 303 237 4651

ERO Resources Corp.
1842 Clarkson Street
Denver, CO 80218
P: 303 830 1188
F: 303 830 1199

Clanton & Associates
4699 Nautilus Court
Suite 102
Boulder, CO 80301
P: 303 530 7229
F: 303 530 7227

ZR2009-004
Revision Date: OCT 17, 2025

Sheet:

of 36

SHEET INDEX	
Sheet	Title
General	
1	Cover Sheet
2	Legal Description
3	Legal Description, Cont.
4	Vicinity and Adjacent Zoning
5	General Provisions and Definitions
6	General Provisions and Definitions, Cont.
Plan Areas	
7	Thoroughfare Plan Overview
8	Land Use Plan Overview
9	Parks, Open Space and Trails Plan Overview
10	Plan Detail A
11	Plan Detail B
12	Plan Detail C
13	Plan Detail D
Statement of Commitments	
14-18	Statement of Commitments
Development Standards	
19-31	Development Standards
Easements Structures and Slope	
32	Easements, Structures and Slope Overview
33	Easements, Structures and Slope Detail A
34	Easements, Structures and Slope Detail B
35	Easements, Structures and Slope Detail C
36	Easements, Structures and Slope Detail D



STERLING RANCH

Cover sheet

1

STERLING RANCH PLANNED DEVELOPMENT 14TH AMENDMENT

Being a part of Sections 19, 30 and 31, part of the West half of Section 29, and the Northwest quarter of Section 32, in Township 6 South, Range 68 West; also part of the Southwest quarter and the Northeast quarter of Section 2 and part of Section 36, in Township 6 South, Range 69 West; and part of Section 6, Township 7 South, Range 68 West, all of the 6th P.M., Douglas County, Colorado ~ 3,400.77 Acres~ 12,050 Dwelling Units

PARCEL 1 CARS SAND & GRAVEL CO., LLC)

PARCEL 1 IS COMPRISED OF THE FOLLOWING FOUR PARCELS: PARCEL 1-A, PARCEL 1-E, PARCEL 1-G AND PARCEL 1-H.

PARCEL 1-A:

THE NE 1/4 OF SECTION 19, TOWNSHIP 6 SOUTH, RANGE 68 WEST OF THE 6TH P.M., EXCEPT THAT PORTION OF THE SAID NE 1 /4 DESCRIBED BY A DEED TO DARLENE JUNE FEHR RECORDED AUGUST 8, 1968 RECORDED IN 6185 P469, EXCEPT THAT PORTION OF THE SAID NE 1 /4 LYING NORTHEASTERLY OF THE EASTERLY RIGHT OF WAY LINE OF THE DENVER BOARD OF WATER COMMISSIONERS HIGHLINE CANAL ACQUIRED BY THE UNITED STATES DEPARTMENT OF DEFENSE, DEPARTMENT OF ARMY CORP. OF ENGINEERS, KNOWN AS TRACT 268 IN CONDEMNATION CASE NO. C-3867, CHATFIELD DAM PROJECT, EXCEPT FOR THAT PORTION OF SAID NE 1 /4 DESCRIBED BY A DEED RECORDED DECEMBER 19, 1968 TO ALPERT C. ENAX AND MARGARET E. ENAX, GRANTEES, IN B189 P217 IN THE RECORDS OF THE CLERK AND RECORDER OF DOUGLAS COUNTY, EXCEPT THE DENVER BOARD OF WATER COMMISSIONERS HIGHLINE CANAL AND EXCEPT THAT PORTION OF MOUNTAIN VIEW LANE, AS DEDICATED ON THE PLAT OF BRALEY ACRES FILING NO. 1, THAT LIES WITHIN SAID LANDS, COUNTY OF DOUGLAS, STATE OF COLORADO.

PARCEL 1-E:

THE SOUTH HALF OF THE SOUTHEAST 1/4 OF THE NORTHEAST 1/4 OF SECTION 19, TOWNSHIP 6 SOUTH, RANGE 68 WEST OF THE 6TH P.M., EXCEPT THAT PART CONVEYED TO THE NORTHERN COLORADO IRRIGATION COMPANY IN INSTRUMENT RECORDED NOVEMBER 27, 1933 IN B88 P162, COUNTY OF DOUGLAS, STATE OF COLORADO.

PARCEL 1-G:

SOUTH 1/2 OF THE SOUTH 1/2 OF THE NW 1/4 OF SECTION 19, TOWNSHIP 6 SOUTH, RANGE 68 WEST OF THE 6TH P.M., AND SOUTH 1/2 OF THE SW 1/4 OF THE NE 1/4 OF SECTION 19, TOWNSHIP 6 SOUTH, RANGE 68 WEST OF THE 6TH P.M., COUNTY OF DOUGLAS, STATE OF COLORADO.

PARCEL 1-H:

A PART OF THE NORTHWEST 1/4 OF SECTION 19, TOWNSHIP 6 SOUTH, RANGE 68 WEST OF THE SIXTH PRINCIPAL MERIDIAN, COUNTY OF DOUGLAS, STATE OF COLORADO, MORE PARTICULARLY DESCRIBED AS FOLLOWS:

COMMENCING AT THE SOUTHWEST CORNER OF THE NORTHWEST 1/4 OF SAID SECTION 19, THENCE NORTH 00 DEGREES 10 MINUTES 00 SECONDS WEST ALONG THE WESTERLY LINE OF SAID NORTHWEST 1/4, A DISTANCE OF 662.26 FEET TO THE POINT OF BEGINNING; THENCE NORTH 00 DEGREES 10 MINUTES 00 SECONDS WEST, ALONG SAID WESTERLY LINE, A DISTANCE OF 1146.34 FEET TO A POINT; THENCE SOUTH 89 DEGREES 47 MINUTES 36 SECONDS EAST, LEAVING SAID WESTERLY LINE, ALONG THE SOUTHERLY LINE BRALEY ACRES- FILING NO. 1 AMENDED AND BRALEY ACRES- FILING NO. 2 AS RECORDED AMONG THE LAND RECORDS OF SAID DOUGLAS COUNTY, A DISTANCE OF 2552.75 FEET TO A POINT ON THE EASTERLY LINE OF SAID NORTHWEST 1/4; THENCE SOUTH 00 DEGREES 15 MINUTES 25 SECONDS EAST, ALONG SAID EASTERLY LINE A DISTANCE OF 1150.81 FEET TO A POINT; THENCE N 89 DEGREES 41 MINUTES 35 SECONDS WEST, LEAVING SAID EASTERLY LINE A DISTANCE OF 2554.59 FEET TO THE POINT OF BEGINNING.

PARCEL 2 (STERLING RANCH FORE, LLC)

A PARCEL OF LAND BEING A PART OF GOVERNMENT LOT 3 (NORTHWEST QUARTER OF THE SOUTHWEST QUARTER) OF SECTION 19, TOWNSHIP 6 SOUTH, RANGE 68 WEST OF THE SIXTH PRINCIPAL MERIDIAN, COUNTY OF DOUGLAS, STATE OF COLORADO, BEING MORE PARTICULARLY DESCRIBED AS FOLLOWS:

COMMENCING AT THE WEST QUARTER CORNER OF SAID SECTION 19 AND CONSIDERING THE NORTH LINE OF SAID GOVERNMENT LOT 3 (NORTHWEST QUARTER OF THE SOUTHWEST QUARTER) TO BEAR SOUTH 89°56'08" EAST, WITH ALL BEARINGS CONTAINED HEREIN RELATIVE THERETO; THENCE SOUTH 89°56'08" EAST, ALONG SAID NORTH LINE, A DISTANCE OF 30.00 FEET TO A POINT ON THE EASTERLY RIGHT-OF-WAY LINE OF ROXBOROUGH PARK ROAD, ALSO KNOWN AS COUNTY ROAD 3, SAID POINT BEING THE POINT OF BEGINNING; THENCE CONTINUING SOUTH 89°56'08" EAST, ALONG SAID NORTH LINE, A DISTANCE OF 1121.54 FEET: THENCE SOUTH 00°26'42" EAST, A DISTANCE OF 1324.41 FEET TO A POINT ON THE SOUTH LINE OF SAID GOVERNMENT LOT 3; THENCE NORTH 89°56'42" WEST, ALONG SAID SOUTH LINE, A DISTANCE OF 1121.54 FEET TO A POINT ON SAID EASTERLY RIGHT-OF-WAY LINE; THENCE NORTH

00°26'42" WEST, ALONG SAID EASTERLY RIGHT-OF-WAY LINE PARALLEL WITH THE WEST LINE OF SAID GOVERNMENT LOT 3, A DISTANCE OF 1324.60 FEET TO THE POINT OF BEGINNING.

PARCEL 3 (STERLING RANCH TOO, LLC)

A PARCEL OF LAND BEING A PART OF GOVERNMENT LOT 3 (NORTHWEST QUARTER OF THE SOUTHWEST QUARTER) OF SECTION 19, TOWNSHIP 6 SOUTH, RANGE 68 WEST OF THE SIXTH PRINCIPAL MERIDIAN, COUNTY OF DOUGLAS, STATE OF COLORADO, BEING MORE PARTICULARLY DESCRIBED AS FOLLOWS:

COMMENCING AT THE WEST QUARTER CORNER OF SAID SECTION 19 AND CONSIDERING THE NORTH LINE OF SAID GOVERNMENT LOT 3 (NORTHWEST QUARTER OF THE SOUTHWEST QUARTER) TO BEAR SOUTH 89°56'08" EAST, WITH ALL BEARINGS CONTAINED HEREIN RELATIVE THERETO; THENCE SOUTH 89°56'08" EAST, ALONG SAID NORTH LINE, A DISTANCE OF 1151.54 FEET TO THE NORTHEASTERLY CORNER OF THAT PARCEL OF LAND DESCRIBED IN THE DEED RECORDED IN BOOK 1254 AT PAGE 403 OF THE RECORDS OF THE DOUGLAS COUNTY CLERK AND RECORDER, SAID POINT BEING THE POINT OF BEGINNING: THENCE CONTINUING SOUTH 89°56'08" EAST, ALONG SAID NORTH LINE OF GOVERNMENT LOT 3, A DISTANCE OF 88.76 FEET TO THE NORTHEAST CORNER OF SAID GOVERNMENT LOT 3; THENCE SOUTH 00°30'29" EAST, ALONG THE EAST LINE OF SAID GOVERNMENT LOT 3, A DISTANCE OF 1324.41 FEET TO THE SOUTHEAST CORNER OF SAID GOVERNMENT LOT 3; THENCE NORTH 89°56'42" WEST, ALONG THE SOUTH LINE OF SAID GOVERNMENT LOT 3, A DISTANCE OF 90.21 FEET TO THE SOUTHEASTERLY CORNER OF SAID PARCEL OF LAND DESCRIBED IN THE DEED RECORDED IN SAID BOOK 1254 AT PAGE 403; THENCE NORTH 00°26'42" WEST, ALONG THE EASTERLY LINE OF SAID PARCEL OF LAND, A DISTANCE OF 1324.41 FEET TO THE POINT OF BEGINNING.

PARCEL 4 (STERLING RANCH TOO, LLC)

THE SOUTH HALF OF SECTION 19, TOWNSHIP 6 SOUTH, RANGE 68 WEST OF THE 6TH PRINCIPAL MERIDIAN, EXCEPT THE NORTHWEST QUARTER OF THE SOUTHWEST QUARTER OF SAID SECTION 19, COUNTY OF DOUGLAS, STATE OF COLORADO, BEING MORE PARTICULARLY DESCRIBED AS FOLLOWS:

BEGINNING AT THE SOUTHWEST CORNER OF SAID SECTION 19 AND CONSIDERING THE EAST LINE OF THE NORTHEAST QUARTER OF SECTION 36, TOWNSHIP 6 SOUTH, RANGE 69 WEST OF THE 6TH PRINCIPAL MERIDIAN, TO BEAR SOUTH 00°18'03" EAST, WITH ALL BEARINGS CONTAINED HEREIN RELATIVE THERETO; THENCE NORTH 00°26'40" WEST, ALONG THE WEST LINE OF THE SOUTHWEST QUARTER OF THE SOUTHWEST QUARTER OF SAID SECTION 19, A DISTANCE OF 1324.44 FEET TO THE NORTHWEST CORNER OF THE SOUTHWEST QUARTER OF THE SOUTHWEST QUARTER OF SAID SECTION 19; THENCE SOUTH 89°56'42" EAST, ALONG THE NORTH LINE OF SAID SOUTHWEST QUARTER OF THE SOUTHWEST QUARTER, A DISTANCE OF 1241.75 FEET TO THE SOUTHEAST CORNER OF SAID NORTHWEST QUARTER OF THE SOUTHWEST QUARTER; THENCE NORTH 00°30'29" WEST, ALONG THE EAST LINE OF SAID NORTHWEST QUARTER OF THE SOUTHWEST QUARTER, A DISTANCE OF 1324.41 FEET TO THE NORTHEAST CORNER OF SAID NORTHWEST QUARTER OF THE SOUTHWEST QUARTER; THENCE SOUTH 89°56'08" EAST, ALONG THE NORTH LINE OF THE SOUTHWEST QUARTER OF SAID SECTION 19, A DISTANCE OF 1315.31 FEET TO THE NORTHWEST CORNER OF THE SOUTHEAST QUARTER OF SAID SECTION 19; THENCE SOUTH 89°39'43" EAST, ALONG THE NORTH LINE OF SAID SOUTHEAST QUARTER, A DISTANCE OF 2636.35 FEET TO THE NORTHEAST CORNER OF SAID SOUTHEAST QUARTER; THENCE SOUTH 00°26'54" EAST, ALONG THE EAST LINE OF SAID SOUTHEAST QUARTER, A DISTANCE OF 2635.57 FEET TO SOUTHEAST CORNER OF SAID SECTION 19; THENCE NORTH 89°56'24" WEST, ALONG THE SOUTH LINE OF THE SOUTHEAST QUARTER OF SAID SECTION 19, A DISTANCE OF 2632.95 FEET TO THE SOUTH QUARTER CORNER OF SAID SECTION 19; THENCE NORTH 89°57'02" WEST, ALONG THE SOUTH LINE OF THE SOUTHEAST QUARTER OF THE SOUTHWEST QUARTER OF SAID SECTION 19, A DISTANCE OF 1315.81 FEET TO THE SOUTHEAST CORNER OF THE SOUTHWEST QUARTER OF THE SOUTHWEST QUARTER OF SAID SECTION 19; THENCE NORTH 89°57'02" WEST, ALONG THE SOUTH LINE OF THE SOUTHWEST QUARTER OF SAID SECTION 19, A DISTANCE OF 1243.22 FEET TO THE POINT OF BEGINNING;

PARCEL 5 (COLUMBINE-LAKEWOOD COLORADO SOCCER ASSOCIATION)

A PARCEL OF LAND IN THE NORTHEAST QUARTER OF SECTION 25, TOWNSHIP 6 SOUTH, RANGE 69 WEST OF THE 6TH PRINCIPAL MERIDIAN, COUNTY OF DOUGLAS, STATE OF COLORADO, BEING MORE PARTICULARLY DESCRIBED AS FOLLOWS:

BEGINNING AT THE NORTHEAST CORNER OF SAID SECTION 25;

AND CONSIDERING THE EAST LINE OF THE NORTHEAST QUARTER OF SECTION 36, TOWNSHIP 6 SOUTH, RANGE 69 WEST OF THE 6TH PRINCIPAL MERIDIAN, TO BEAR SOUTH 00°18'03" EAST, WITH ALL BEARINGS CONTAINED HEREIN RELATIVE THERETO; THENCE SOUTH 00°15'22" EAST ALONG EAST LINE OF THE NORTHEAST QUARTER OF SAID SECTION 25, A DISTANCE OF 1599.407 FEET; THENCE SOUTH 89°02'47" WEST, A DISTANCE OF 1454.28 FEET; THENCE NORTH 00°31'24" WEST, A DISTANCE OF 272.17 FEET; THENCE SOUTH 89°02'47" WEST, A DISTANCE OF 20.00 FEET; THENCE NORTH 00°31'24" WEST, A DISTANCE OF 1344.47 FEET TO THE NORTH LINE OF THE NORTHEAST QUARTER OF SAID SECTION 25; THENCE NORTH 89°42'58" EAST ALONG SAID NORTH LINE, A DISTANCE OF 1481.71 FEET TO THE POINT OF BEGINNING,

PARCEL 6 (STERLING RANCH. LLC)

PARCEL 6 IS COMPRISED OF THE FOLLOWING FOUR PARCELS: PARCEL 6-A, PARCEL 6-B, PARCEL 6-C AND PARCEL 6-D.

PARCEL 6-A

A PARCEL OF LAND BEING A PART OF SECTION 30 AND THE NORTHWEST QUARTER OF SECTION 29, TOWNSHIP 6 SOUTH, RANGE 68 WEST OF THE 6TH PRINCIPAL MERIDIAN, AND THE SOUTHEAST QUARTER OF SECTION 25, TOWNSHIP 6 SOUTH, RANGE 69 WEST OF THE 6TH PRINCIPAL MERIDIAN, COUNTY OF DOUGLAS, STATE OF COLORADO, BEING MORE PARTICULARLY DESCRIBED AS FOLLOWS:


BEGINNING AT THE NORTHWEST CORNER OF SAID SECTION 30 AND CONSIDERING THE EAST LINE OF THE NORTHEAST QUARTER OF SECTION 36, TOWNSHIP 6 SOUTH, RANGE 69 WEST OF THE 6TH PRINCIPAL MERIDIAN, TO BEAR SOUTH 00°18'03" EAST, WITH ALL BEARINGS CONTAINED HEREIN RELATIVE THERETO; THENCE SOUTH 89°57'02" EAST, ALONG THE NORTH LINE OF THE NORTHWEST QUARTER OF THE NORTHWEST QUARTER OF SAID SECTION 30, A DISTANCE OF 1243.22 FEET TO THE NORTHEAST CORNER OF THE NORTHWEST QUARTER OF THE NORTHWEST QUARTER OF SAID SECTION 30; THENCE SOUTH 89°57'02" EAST, ALONG THE NORTH LINE OF THE NORTHEAST QUARTER OF THE NORTHWEST QUARTER OF SAID SECTION 30, A DISTANCE OF 1315.81 FEET TO THE NORTH QUARTER CORNER OF SAID SECTION 30; THENCE SOUTH 89°56'24" EAST, ALONG THE NORTH LINE OF THE NORTHEAST QUARTER OF SAID SECTION 30, A DISTANCE OF 2632.95 FEET TO THE NORTHEAST CORNER OF SAID SECTION 30; THENCE NORTH 89°43'08" EAST, A DISTANCE OF 1456.70 FEET TO A POINT ON THE WESTERLY BOUNDARY LINE OF THAT PARCEL OF LAND AS DESCRIBED IN BOOK 251, PAGE 747 OF THE RECORDS OF THE DOUGLAS COUNTY CLERK AND RECORDER; THENCE THE FOLLOWING TWO (2) COURSES ALONG SAID WESTERLY BOUNDARY LINE;

1. SOUTH 42°26'06" WEST, A DISTANCE OF 1485.03 FEET;
2. SOUTH 31°24'06" WEST, A DISTANCE OF 3327.27 FEET TO THE NORTHERLY BOUNDARY LINE OF THAT PARCEL OF LAND AS DESCRIBED IN BOOK 197, PAGE 188 OF THE RECORDS OF THE DOUGLAS COUNTY CLERK AND RECORDER;


THENCE THE FOLLOWING THREE (3) COURSES ALONG SAID NORTHERLY BOUNDARY LINE;

1. NORTH 89°59'23" WEST, A DISTANCE OF 1325.46 FEET;
2. SOUTH 89°52'05" WEST, A DISTANCE OF 2569.83 FEET;
3. SOUTH 89°35'35" WEST, A DISTANCE OF 2645.18 FEET TO A POINT ON THE WEST LINE OF THE SOUTHEAST QUARTER OF SAID SECTION 25;

THENCE NORTH 00°25'25" WEST, ALONG THE WEST LINE OF SAID SOUTHEAST QUARTER, A DISTANCE OF 1277.50 FEET TO THE CENTER QUARTER CORNER OF SAID SECTION 25; THENCE NORTH 89°32'56" EAST, ALONG THE NORTH LINE OF SAID SOUTHEAST QUARTER, A DISTANCE OF 2648.81 FEET TO THE EAST QUARTER CORNER OF SAID SECTION 25; THENCE NORTH 00°15'22" WEST, ALONG THE EAST LINE OF THE NORTHEAST QUARTER OF SAID SECTION 25, A DISTANCE OF 2659.94 FEET TO THE POINT OF BEGINNING;

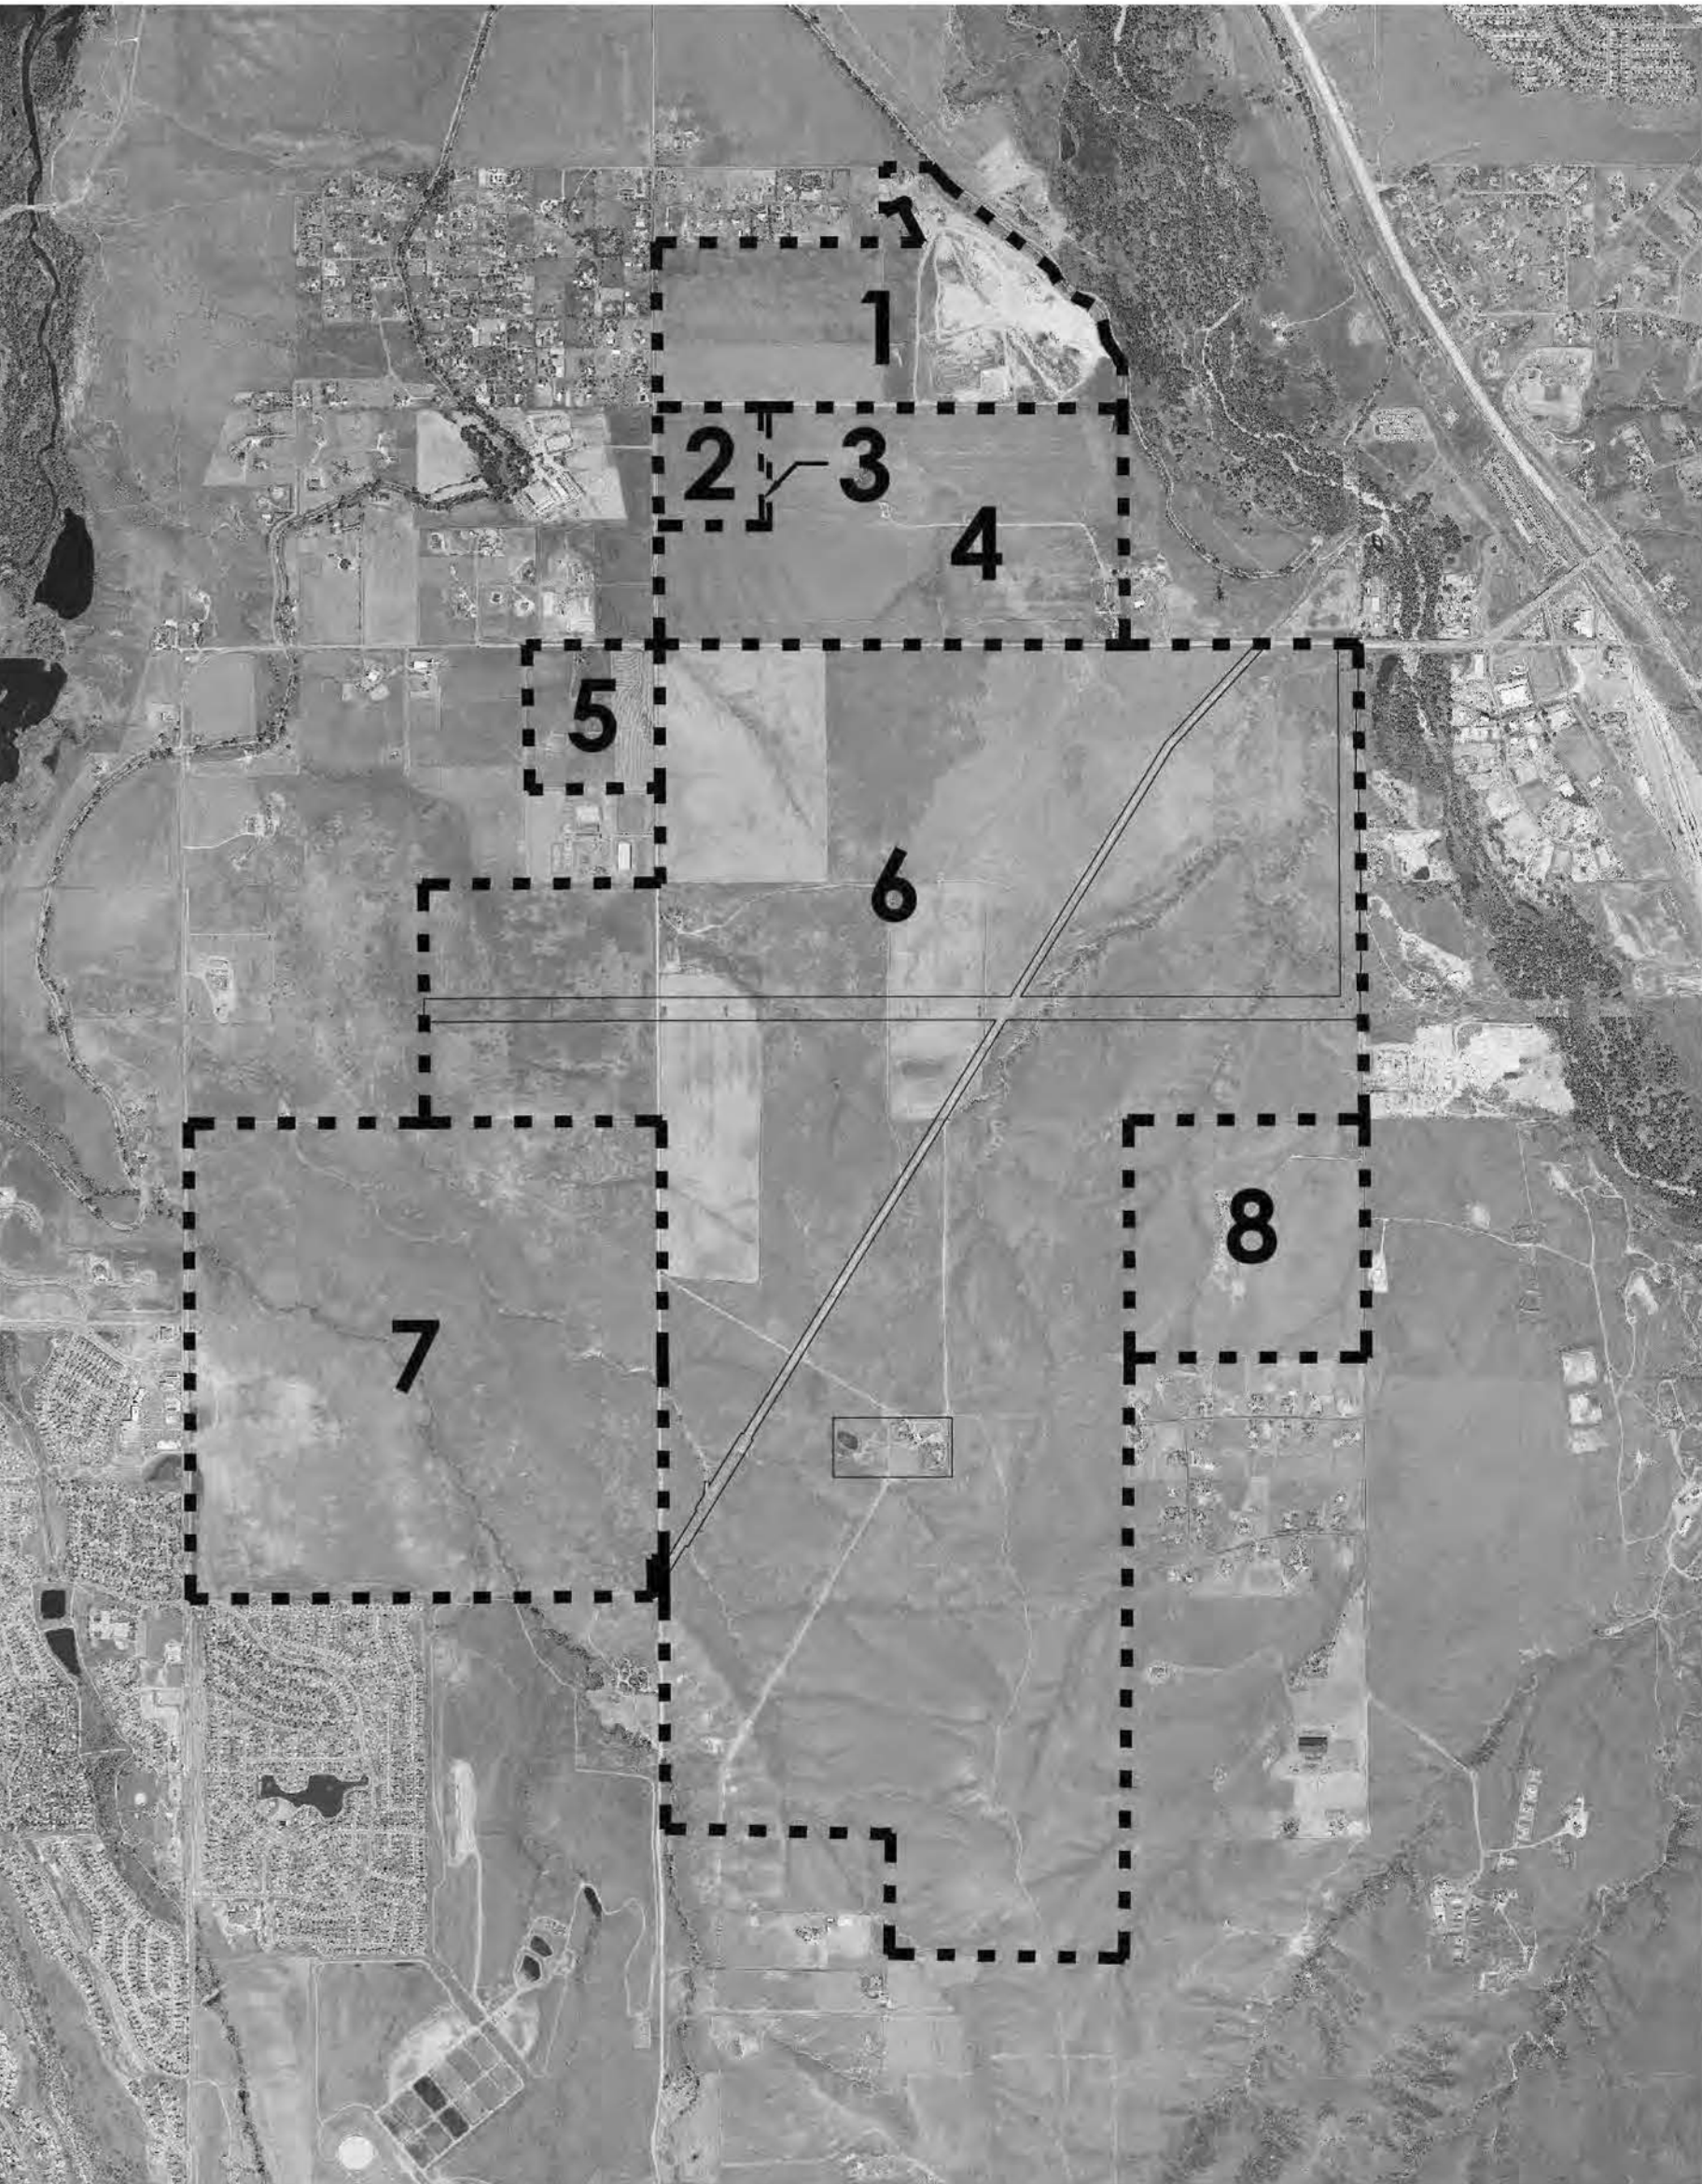

Parcel Keymap

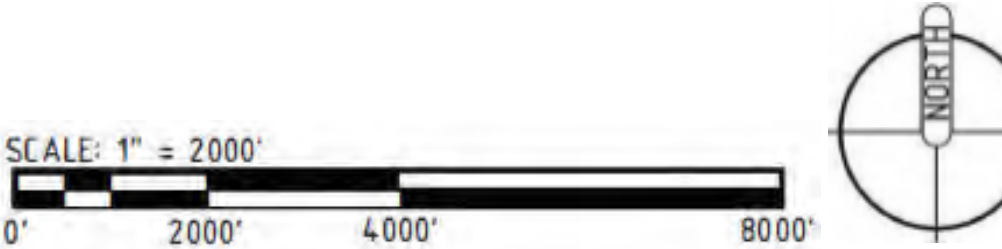

APPLICANT and/or LAND OWNER

**STERLING RANCH, LLC,
STERLING RANCH TOO, LLC,
SR TEAM, LLC** and
STERLING RANCH FORE, LLC
1805 Shea Center Drive,
Suite 210
Highlands Ranch, CO 80129
P: 303 233 3705
F: 303 232 9068

**STATE OF COLORADO
acting by and through the
STATE BOARD OF LAND
COMMISSIONERS**
1127 Sherman Street,
Suite 300
Denver, CO 80203
P: 303 866 3454
F: 303 866 3152

**COLUMBINE • LAKEWOOD
COLORADO SOCCER
ASSOCIATION**
8101 S. Shatter Parkway,
Suite 101
Littleton, CO 80127
p: 303 986 5200

**ARS SAND &
GRAVEL CO., LLC**
2505 W. Mountain View Lane
Littleton, CO 80125
P: 303 791 7404
F: 303 791 7405

ENGINEER:

Redland Consulting Group, Inc.
8009 South Lincoln Street,
Suite 206
Littleton, CO 80122
P: 720 283 6783

PREPARED BY:

Arla Braun, Architect, LLC
1250 Humbolt Street, No. 701
Denver, CO 80218
P: 720 635 6837

Spencer Fane & Grimshaw, LLP
1700 Lincoln Street, Suite 3800
Denver, CO 80203
P: 303-839-3800
F: 303-839-3838

**Foster Graham Millstein &
Callisher, LLP**
360 South Garfield Street,
Suite 600
Denver, CO 80209
P: 303-333-9810
F: 303-333-9786

Wank Associates
1335 Eliot Street,
Denver, CO 80204
P: 303 628 0003
F: 303 628 0004

AECOM
1809 Blake Street
Suite 200
Denver, CO 80202
P: 303 595 4522
F: 303 595 4434

Felsburg, Holtz & Ullevig
6300 S. Syracuse Way,
Suite 600
Centennial, CO 80111
P: 303 721 1440
F: 303 721 0832

Leonard Rice
2000 Clay Street, #300
Denver, CO 80211
P: 303 455 9569
F: 303 455 0115

Kennedy Jenks Consultants
143 Union Boulevard, Suite 600
Lakewood, CO 80228
P: 303 985 3636
F: 303 985 3800

Headwaters Corporation
3425 W. 31st Avenue
Denver, CO 80211
P: 303 918 5096
F: 303 237 4651

ERO Resources Corp.
1842 Clarkson Street
Denver, CO 80218
P: 303 820 1166
F: 303 830 1199

Clanton & Associates
4699 Nautilus Court
Suite 102
Boulder, CO 80301
P: 303 530 7229
F: 303 530 7227

ZR2009-004
Revision Date: OCT 17, 2025

Sheet:

of 36

Legal Description

2

STERLING RANCH PLANNED DEVELOPMENT 14TH AMENDMENT

Being a part of Sections 19, 30 and 31, part of the West half of Section 29, and the Northwest quarter of Section 32, in Township 6 South, Range 68 West; also part of the Southwest quarter and the Northeast quarter of Section 2 and part of Section 36, in Township 6 South. Range 69 West; and part of Section 6, Township 7 South, Range 68 West, all of the 6th P.M., Douglas County, Colorado – 3,400.77 Acres– 12,050 Dwelling Units

PARCEL 6-B

A PARCEL OF LAND BEING A PART OF THE WEST HALF OF SECTION 29 AND THE EAST HALF OF SECTION 30, TOWNSHIP 6 SOUTH, RANGE 68 WEST OF THE 6TH PRINCIPAL MERIDIAN, COUNTY OF DOUGLAS, STATE OF COLORADO, BEING MORE PARTICULARLY DESCRIBED AS FOLLOWS:

COMMENCING AT THE NORTHWEST CORNER OF SAID SECTION 29 AND CONSIDERING THE EAST LINE OF THE NORTHEAST QUARTER OF SECTION 36, TOWNSHIP 6 SOUTH, RANGE 69 WEST OF THE 6TH PRINCIPAL MERIDIAN, TO BEAR SOUTH 00°18'03" EAST, WITH ALL BEARINGS CONTAINED HEREIN RELATIVE THERETO; THENCE NORTH 89°43'08" EAST, ALONG THE NORTH LINE OF THE NORTHWEST QUARTER OF SAID SECTION 29, A DISTANCE OF 1592.79 FEET TO A POINT ON THE EASTERLY BOUNDARY LINE OF THAT PARCEL OF LAND AS DESCRIBED IN BOOK 251, PAGE 747 OF THE RECORDS OF THE DOUGLAS COUNTY CLERK AND RECORDER, SAID POINT ALSO BEING THE POINT OF BEGINNING; THENCE CONTINUING NORTH 89°43'08" EAST, ALONG SAID NORTH LINE, A DISTANCE OF 784.95 FEET TO A POINT ON THE WESTERLY BOUNDARY LINE OF THAT PARCEL OF LAND AS DESCRIBED IN BOOK 197, PAGE 188 OF THE RECORDS OF THE DOUGLAS COUNTY CLERK AND RECORDER;

THENCE THE FOLLOWING THREE (3) COURSES ALONG THE WESTERLY AND NORTHERLY BOUNDARY LINES OF SAID PARCEL OF LAND;

1.SOUTH 00°22'12" EAST, A DISTANCE OF 3935.79 FEET;
2.SOUTH 89°52'45" WEST, A DISTANCE OF 2372.20 FEET;
3.NORTH 89° 59'23" WEST, A DISTANCE OF 1192.78 FEET TO A POINT ON THE EASTERLY BOUNDARY LINE OF SAID PARCEL OF LAND DESCRIBED IN BOOK 251, PAGE 747 OF THE RECORDS OF THE DOUGLAS COUNTY CLERK AND RECORDER;

THENCE THE FOLLOWING TWO (2) COURSES ALONG SAID EASTERLY BOUNDARY LINE;

1.NORTH 31°24'06" EAST, A DISTANCE OF 3256.59 FEET;
2.NORTH 42°26'06" EAST, A DISTANCE OF 1567.69 FEET TO THE POINT OF BEGINNING;

PARCEL 6-C

A PARCEL OF LAND BEING A PART OF SECTION 6, TOWNSHIP 7 SOUTH, RANGE 68 WEST AND SECTIONS 29, 30 AND 31 TOWNSHIP 6 SOUTH, RANGE 68 WEST OF THE 6TH PRINCIPAL MERIDIAN, COUNTY OF DOUGLAS, STATE OF COLORADO, BEING MORE PARTICULARLY DESCRIBED AS FOLLOWS:

BEGINNING AT THE NORTHEAST CORNER OF SAID SECTION 31 AND CONSIDERING THE EAST LINE OF THE NORTHEAST QUARTER OF SECTION 36, TOWNSHIP 6 SOUTH, RANGE 69 WEST OF THE 6TH PRINCIPAL MERIDIAN, TO BEAR SOUTH 00°18'03" EAST, WITH ALL BEARINGS CONTAINED HEREIN RELATIVE THERETO; THENCE SOUTH 00°16'21" EAST, ALONG THE EAST LINE OF THE NORTHEAST QUARTER OF SAID SECTION 31, A DISTANCE OF 2648.85 FEET TO THE EAST QUARTER CORNER OF SAID SECTION 31; THENCE SOUTH 00°17'15" EAST, ALONG THE EAST LINE OF THE SOUTHEAST QUARTER OF SAID SECTION 31, A DISTANCE OF 2649.78 FEET TO THE SOUTHEAST CORNER OF SAID SECTION 31; THENCE SOUTH 01°05'15" WEST, ALONG THE EAST LINE OF THE NORTHEAST QUARTER OF SAID SECTION 6, A DISTANCE OF 2725.82 FEET TO THE EAST QUARTER CORNER OF SAID SECTION 6; THENCE SOUTH 01°06'08" WEST, ALONG THE EAST LINE OF THE NORTH HALF OF THE SOUTHEAST QUARTER OF SAID SECTION 6, A DISTANCE OF 1326.12 FEET TO THE SOUTHEAST CORNER OF THE NORTH HALF OF THE SOUTHEAST QUARTER OF SAID SECTION 6; THENCE NORTH 88°57'37" WEST, ALONG THE NORTH LINE OF THE SOUTHEAST QUARTER OF THE SOUTHEAST QUARTER OF SAID SECTION 6, A DISTANCE OF 1309.00 FEET TO THE NORTHEAST CORNER OF THE SOUTHWEST QUARTER OF THE SOUTHEAST QUARTER OF SAID SECTION 6; THENCE NORTH 88°57'09" WEST, ALONG THE NORTH LINE OF SAID SOUTHWEST QUARTER OF THE SOUTHEAST QUARTER, A DISTANCE OF 1308.96 FEET TO THE SOUTHWEST CORNER OF THE NORTH HALF OF THE SOUTHEAST QUARTER OF SAID SECTION 6; THENCE NORTH 00°35'55" EAST, ALONG THE WEST LINE OF SAID NORTH HALF OF THE SOUTHEAST QUARTER, A DISTANCE OF 1339.60 FEET TO CENTER QUARTER CORNER OF SAID SECTION 6; THENCE NORTH 88°39'05" WEST, ALONG THE SOUTH LINE OF THE NORTHWEST QUARTER OF SAID SECTION 6, A DISTANCE OF 2512.37 FEET TO THE WEST QUARTER CORNER OF SAID SECTION 6; THENCE NORTH 00°19'15" WEST, ALONG THE WEST LINE OF THE NORTHWEST QUARTER OF SAID SECTION 6, A DISTANCE OF 2591.74 FEET TO THE SOUTHWEST CORNER OF SAID SECTION 31; THENCE NORTH 00°17'59" WEST, ALONG THE WEST LINE OF THE SOUTHWEST QUARTER OF SAID SECTION 31, A DISTANCE OF 218.14 FEET TO A POINT ON THE EASTERLY BOUNDARY LINE OF THAT PARCEL OF LAND AS DESCRIBED IN BOOK 251, PAGE 747 OF THE RECORDS OF THE DOUGLAS COUNTY CLERK AND RECORDER;

THENCE THE FOLLOWING SIX (6) COURSES ALONG SAID EASTERLY BOUNDARY LINE;

1. NORTH 89°42'01" EAST, A DISTANCE OF 30.00 FEET;
2. NORTH 31°24'06" EAST, A DISTANCE OF 408.75 FEET;
3. SOUTH 58°33'54" EAST, A DISTANCE OF 25.00 FEET;
4. NORTH 31 °24'06" EAST, A DISTANCE OF 1400.00 FEET;
5. NORTH 58°35'54" WEST, A DISTANCE OF 25.00 FEET;
6. NORTH 31°24'06" EAST. A DISTANCE OF 5466.77 FEET TO THE SOUTHERLY BOUNDARY LINE OF THAT PARCEL OF LAND DESCRIBED IN BOOK 118, RECEPTION NO. 99145 OF THE RECORDS OF THE DOUGLAS COUNTY CLERK AND RECORDER;

THENCE THE FOLLOWING TWO (2) COURSES ALONG SAID SOUTHERLY BOUNDARY LINE;

1. SOUTH 89°59'23" EAST, A DISTANCE OF 1352.92 FEET;
2. NORTH 89°52'45" EAST, A DISTANCE OF 2595.09 FEET TO THE WESTERLY RIGHT-OF-WAY LINE OF MOORE ROAD ALSO KNOWN AS DOUGLAS COUNTY ROAD 19 AS DESCRIBED IN BOOK 180, PAGE 481 OF THE RECORDS OF THE DOUGLAS COUNTY CLERK AND RECORDER;

THENCE THE FOLLOWING FIVE (5) COURSES ALONG SAID WESTERLY RIGHT-OF-WAY LINE;

1. SOUTH 00°50'12" EAST, A DISTANCE OF 60.48 FEET;
2. SOUTH 02°01'48" WEST, A DISTANCE OF 200.30 FEET;
3. SOUTH 05°24'42" EAST, A DISTANCE OF 501.60 FEET;
4. SOUTH 01°59'12" EAST, A DISTANCE OF 29.07 FEET;
5. SOUTH 00°22'13" EAST, A DISTANCE OF 325.31 FEET TO THE SOUTH LINE OF THE SOUTHWEST QUARTER OF SAID SECTION 29;

THENCE SOUTH 89°50'25" WEST, ALONG SAID SOUTH LINE, A DISTANCE OF 2630.78 FEET TO THE POINT OF BEGINNING;

EXCEPTING THEREFROM;

THAT PARCEL OF LAND AS DESCRIBED IN BOOK 125, PAGE 273 OF THE RECORDS OF THE DOUGLAS COUNTY CLERK AND RECORDER, LOCATED IN THE SOUTH HALF OF SECTION 31, TOWNSHIP 6 SOUTH, RANGE 68 WEST OF THE 6TH PRINCIPAL MERIDIAN, COUNTY OF DOUGLAS, STATE OF COLORADO, BEING MORE PARTICULARLY DESCRIBED AS FOLLOWS:

COMMENCING AT THE NORTHWEST CORNER OF SAID SECTION 31 AND CONSIDERING THE EAST LINE OF THE NORTHEAST QUARTER OF SECTION 36, TOWNSHIP 6 SOUTH, RANGE 69 WEST OF THE 6TH PRINCIPAL MERIDIAN, TO BEAR SOUTH 00°18'03" EAST, WITH ALL BEARINGS CONTAINED HEREIN RELATIVE THERETO;

THENCE SOUTH 30°03'08" EAST, A DISTANCE OF 3823.57 FEET TO THE POINT OF BEGINNING;

THENCE THE FOLLOWING SIX (6) COURSES ALONG THE NORTHERLY, EASTERLY, SOUTHERLY AND WESTERLY BOUNDARY LINES OF SAID PARCEL DESCRIBED IN BOOK 125, PAGE 273 OF THE RECORDS OF THE DOUGLAS COUNTY CLERK AND RECORDER

1. NORTH 89°53'44" EAST. A DISTANCE OF 664.07 FEET;
2. NORTH 89°52'27" EAST, A DISTANCE OF 661.63 FEET;
3. SOUTH 00°07'50" EAST, A DISTANCE OF 662.77 FEET;
4. SOUTH 89°52'46" WEST, A DISTANCE OF 662.10 FEET;
5. SOUTH 89°52'20" WEST, A DISTANCE OF 663.91 FEET;
6. NORTH 00°06' 12" WEST, A DISTANCE OF 662.98 FEET TO THE POINT OF BEGINNING;

PARCEL 6-D

A PARCEL OF LAND BEING A PART OF SECTIONS 30 AND 31, TOWNSHIP 6 SOUTH, RANGE 68 WEST AND SECTION 25, TOWNSHIP 6 SOUTH, RANGE 69 WEST OF THE 6TH PRINCIPAL MERIDIAN, COUNTY OF DOUGLAS, STATE OF COLORADO, BEING MORE PARTICULARLY DESCRIBED AS FOLLOWS:

BEGINNING AT THE NORTHWEST CORNER OF SAID SECTION 31 AND CONSIDERING THE EAST LINE OF THE NORTHEAST QUARTER OF SECTION 36, TOWNSHIP 6 SOUTH, RANGE 69 WEST OF THE 6TH PRINCIPAL MERIDIAN, TO BEAR SOUTH 00°18'03" EAST, WITH ALL BEARINGS CONTAINED HEREIN RELATIVE THERETO; THENCE SOUTH 89°38'16" WEST, ALONG THE SOUTH LINE OF THE SOUTHEAST QUARTER OF SAID SECTION 25, A DISTANCE OF 2641.28 FEET TO THE SOUTH QUARTER CORNER OF SAID SECTION 25; THENCE NORTH 00°25'25" WEST, ALONG THE WEST LINE OF THE SOUTHEAST QUARTER OF SAID SECTION 25, A DISTANCE OF 1117.50 FEET TO THE SOUTHERLY LINE OF THAT PARCEL OF LAND AS DESCRIBED IN BOOK 118, RECEPTION NO. 99145 OF THE RECORDS OF THE DOUGLAS COUNTY CLERK AND RECORDER; THENCE THE FOLLOWING THREE (3) COURSES ALONG SAID SOUTHERLY LINE;

1. NORTH 89°35'35" EAST, A DISTANCE OF 2644.45 FEET;
2. NORTH 89°52'05" EAST, A DISTANCE OF 2570.21 FEET;
3. SOUTH 89°59'23" EAST, A DISTANCE OF 1165.20 FEET TO A

POINT ON THE WESTERLY BOUNDARY LINE OF THAT PARCEL OF LAND AS DESCRIBED IN BOOK 251, PAGE 747 OF THE RECORDS OF THE DOUGLAS COUNTY CLERK AND RECORDER;

THENCE THE FOLLOWING ELEVEN (11) COURSES ALONG SAID WESTERLY BOUNDARY LINE;

1. SOUTH 31°24'06" WEST, A DISTANCE OF 1306.30 FEET;
2. SOUTH 31°24'06" WEST, A DISTANCE OF 4099.46 FEET;
3. NORTH 58°35'54" WEST, A DISTANCE OF 25.00 FEET;
4. SOUTH 31°24'05" WEST, A DISTANCE OF 698.67 FEET;
5. NORTH 04°24'06" EAST, A DISTANCE OF 50.93 FEET;
6. NORTH 85°35'54" WEST, A DISTANCE OF 50.00 FEET;
7. SOUTH 04°24'06" WEST, A DISTANCE OF 149.07 FEET;
8. SOUTH 31°24'06" WEST, A DISTANCE OF 19119 FEET;
9. SOUTH 58°35'54" EAST, A DISTANCE OF 25.00 FEET;
10. SOUTH 31°24'06" WEST, A DISTANCE OF 646.83 FEET;
11. SOUTH 89°42'01" WEST, A DISTANCE OF 30.00 FEET TO A POINT ON THE WEST LINE OF THE SOUTHWEST QUARTER OF SAID SECTION 31;

THENCE NORTH 00°17'59" WEST, ALONG SAID WEST LINE, A DISTANCE OF 2243.14 FEET TO THE WEST QUARTER CORNER OF SAID SECTION 31; THENCE NORTH 00°18'03" WEST, ALONG THE WEST LINE OF THE NORTHWEST QUARTER OF SAID SECTION 31, A DISTANCE OF 2651.47 FEET TO THE POINT OF BEGINNING;

PARCEL 7 (STATE OF COLORADO ACTING BY AND THROUGH THE STATE BOARD OF LAND COMMISSIONERS)

A PART OF SECTION 36, TOWNSHIP 6 SOUTH, RANGE 69 WEST OF THE 6TH PRINCIPAL MERIDIAN, COUNTY OF DOUGLAS, STATE OF COLORADO, BEING MORE PARTICULARLY DESCRIBED AS FOLLOWS:

BEGINNING AT THE NORTHEAST CORNER OF SAID SECTION 36; AND CONSIDERING THE EAST LINE OF THE NORTHEAST QUARTER OF SAID SECTION 36 TO BEAR SOUTH 00°18'03" EAST, WITH ALL BEARINGS CONTAINED HEREIN RELATIVE THERETO; THENCE SOUTH 00°18'03" EAST ALONG SAID EAST LINE OF THE NORTHEAST QUARTER, A DISTANCE OF 2651.47 FEET TO THE SOUTHEAST CORNER OF SAID NORTHEAST QUARTER; THENCE SOUTH 00°17'59" EAST ALONG THE EAST LINE OF THE SOUTHEAST QUARTER OF SAID SECTION 36, A DISTANCE OF 2651.57 FEET TO THE SOUTHEAST CORNER OF SAID SECTION 36; THENCE SOUTH 89°39'52" WEST ALONG THE SOUTH LINE OF THE SOUTHEAST QUARTER OF SAID SECTION 36, A DISTANCE OF 30.00 FEET TO THE SOUTHEAST CORNER OF THAT PARCEL DESCRIBED IN RULE AND ORDER CIVIL ACTION NO. 4002 RECORDED SEPTEMBER 21, 1973 IN BOOK 252 AT PAGE 654 OF THE RECORDS OF THE DOUGLAS COUNTY CLERK AND RECORDER; THENCE ALONG THE BOUNDARY OF SAID RULE AND ORDER CIVIL ACTION NO. 4002 THE FOLLOWING THREE (3) COURSES;

1. NORTH 00°17'59" WEST, A DISTANCE OF 410.00 FEET;
2 SOUTH 89°39'52" WEST, A DISTANCE OF 100.00 FEET;
3 SOUTH 00°17'59" EAST, A DISTANCE OF 410.00 FEET TO THE SOUTH LINE OF SAID SOUTHEAST QUARTER;

THENCE SOUTH 89°39'52" WEST ALONG SAID SOUTH LINE, A DISTANCE OF 2508.30 FEET TO THE SOUTHEAST CORNER OF THE SOUTHWEST QUARTER OF SAID SECTION 36; THENCE SOUTH 89°39'29" WEST ALONG THE SOUTH LINE OF SAID SOUTHWEST QUARTER, A DISTANCE OF 2641.93 FEET TO THE SOUTHWEST CORNER OF SAID SECTION 36; THENCE NORTH 00°25'22" WEST ALONG THE WEST LINE OF THE SOUTHWEST QUARTER OF SAID SOUTHWEST QUARTER, A DISTANCE OF 1328.59 FEET TO THE SOUTHWEST CORNER OF THE NORTHWEST QUARTER OF SAID SOUTHWEST QUARTER: THENCE NORTH 00°25'13" WEST ALONG THE WEST LINE OF SAID NORTHWEST QUARTER OF THE SOUTHWEST QUARTER, A DISTANCE OF 1328.59 FEET TO THE SOUTHWEST CORNER OF THE NORTHWEST QUARTER OF SAID SECTION 36; THENCE NORTH 00°06'53" WEST ALONG THE WEST LINE OF THE NORTHWEST QUARTER OF SAID SECTION 36, A DISTANCE OF 2649.27 FEET TO THE NORTHWEST CORNER OF SAID SECTION 36; THENCE NORTH 89°45'31" EAST ALONG THE NORTH LINE OF THE NORTHWEST QUARTER OF SAID SECTION 36, A DISTANCE OF 2636.00 FEET TO THE NORTHWEST CORNER OF SAID NORTHEAST QUARTER OF SECTION 36; THENCE NORTH 89°38'16" EAST ALONG THE NORTH LINE OF SAID NORTHEAST QUARTER, A DISTANCE OF 2641.28 FEET TO THE POINT OF BEGINNING.

PARCEL 8 (STERLING RANCH FORE, LLC)

A PARCEL OF LAND BEING A PART OF THE NORTHWEST QUARTER OF SECTION 32, TOWNSHIP 6 SOUTH, RANGE 68 WEST OF THE SIXTH PRINCIPAL MERIDIAN, COUNTY OF DOUGLAS, STATE OF COLORADO, BEING MORE PARTICULARLY DESCRIBED AS FOLLOWS:

BEGINNING AT THE NORTHWEST CORNER OF SAID SECTION 32; AND CONSIDERING THE NORTH LINE OF THE NORTHWEST

QUARTER OF SAID SECTION 32 TO BEAR NORTH 89°50'25" EAST, WITH ALL BEARINGS CONTAINED HEREIN RELATIVE THERETO; THENCE NORTH 89°50'25" EAST ALONG SAID NORTH LINE OF THE NORTHWEST QUARTER A DISTANCE OF 2630.78 FEET TO A POINT ON THE WESTERLY RIGHT-OF-WAY LINE OF MOORE ROAD ALSO KNOWN AS COUNTY ROAD 19; THENCE SOUTH 00°33'39" EAST. ALONG SAID WESTERLY RIGHT-OF-WAY LINE PARALLEL WITH THE EAST LINE OF SAID NORTHWEST QUARTER, A DISTANCE OF 2647.79 FEET TO A POINT ON THE SOUTH LINE OF SAID NORTHWEST QUARTER: THENCE SOUTH 89°48'57" WEST, ALONG SAID SOUTH LINE, A DISTANCE OF 2644.10 FEET TO THE WEST QUARTER CORNER OF SAID SECTION 32; THENCE NORTH 00°16'21" WEST, ALONG THE WEST LINE OF THE NORTHWEST QUARTER OF SAID SECTION 32, A DISTANCE OF 2648.85 FEET TO THE POINT OF BEGINNING.

APPLICANT and/or LAND OWNER

**STERLING RANCH, LLC,
SR TEAM, LLC and
STERLING RANCH FORE, LLC**
1805 Shea Center Drive,
Suite 210
Highlands Ranch. CO 80129
P: 303 233 3705
F: 303 232 9088

**STATE OF COLORADO
acting by and through the
STATE BOARD OF LAND
COMMISSIONERS**
1127 Sherman Street,
Suite 300
Denver CO 80203
P: 303 866 3454
F: 303 866 3152

**COLUMBINE • LAKEWOOD
COLORADO SOCCER
ASSOCIATION**
8101 S. Shatter Parkway,
Suite 101
Littleton, CO 80127
p: 303 986 5200

**ARS SAND &
GRAVEL CO., LLC**
8505 W. Mountain View Lane
Littleton, CO 80125
P:303 791 7404
F: 303 791 7405

ENGINEER:

Redland Consulting Group, Inc.
8000 South Lincoln Street,
Suite 206
Littleton, CO 80122
P: 720 283 6783

PREPARED BY:

Arla Braun, Architect, LLC
1250 Humbolt Street, No. 701
Denver, CO 80218
P: 720 635 6837

Spencer Fane & Grimshaw, LLP
1700 Lincoln Street, Suite 3800
Denver, CO 80203
P: 303-839-3800
F: 303-839-3838

**Foster Graham Millstein &
Calisher, LLP**
360 South Garfield Street.
Suite 600
Denver, CO 80209
P: 303-333-9810
F: 303-333-9786

Wenk Associates
1335 Eliot Street
Denver, CO 80204
P: 303 628 0003
F: 303 628 0004

AECOM
1809 Blake Street
Suite 200
Denver, CO 80202
P: 303 595 4522
F: 303 595 4434

Felsburg, Holtz & Ullevig
6300 S. Syracuse Way,
Suite 600
Centennial, CO 80111
P: 303 721 1440
F: 303 721 0832

Leonard Rice
2000 Clay Street, #300
Denver, CO 80211
P: 303 455 8568
F: 303 455 0115

Kennedy Jenks Consultants
143 Union Boulevard, Suite 600
Lakewood, CO 80228
P: 303 985 3638
F: 303 985 3800

Headwaters Corporation
3425 W. 31st Avenue
Denver, CO 80211
P: 303 918 5096
F: 303 237 4651

ERO Resources Corp.
1842 Clarkson Street
Denver, CO 80218
P: 303 830 1166
F: 303 830 1199

Clanton & Associates
4699 Nautilus Court
Suite 102
Boulder, CO 80301
P: 303 530 7229
F: 303 530 7227

**ZR2009-004
Revision Date: OCT 17, 2025**

Sheet:


of 36

Legal Description, Cont.

3



STERLING RANCH PLANNED DEVELOPMENT 14TH AMENDMENT

Being a part of Sections 19, 30 and 31, part of the West half of Section 29, and the Northwest quarter of Section 32, in Township 6 South, Range 68 West; also part of the Southwest quarter and the Northeast quarter of Section 2
and part of Section 36, in Township 6 South, Range 69 West; and part of Section 6, Township 7 South, Range 68 West, all of the 6th P.M., Douglas County, Colorado - 3,400.77 Acres- 12,050 Dwelling Units

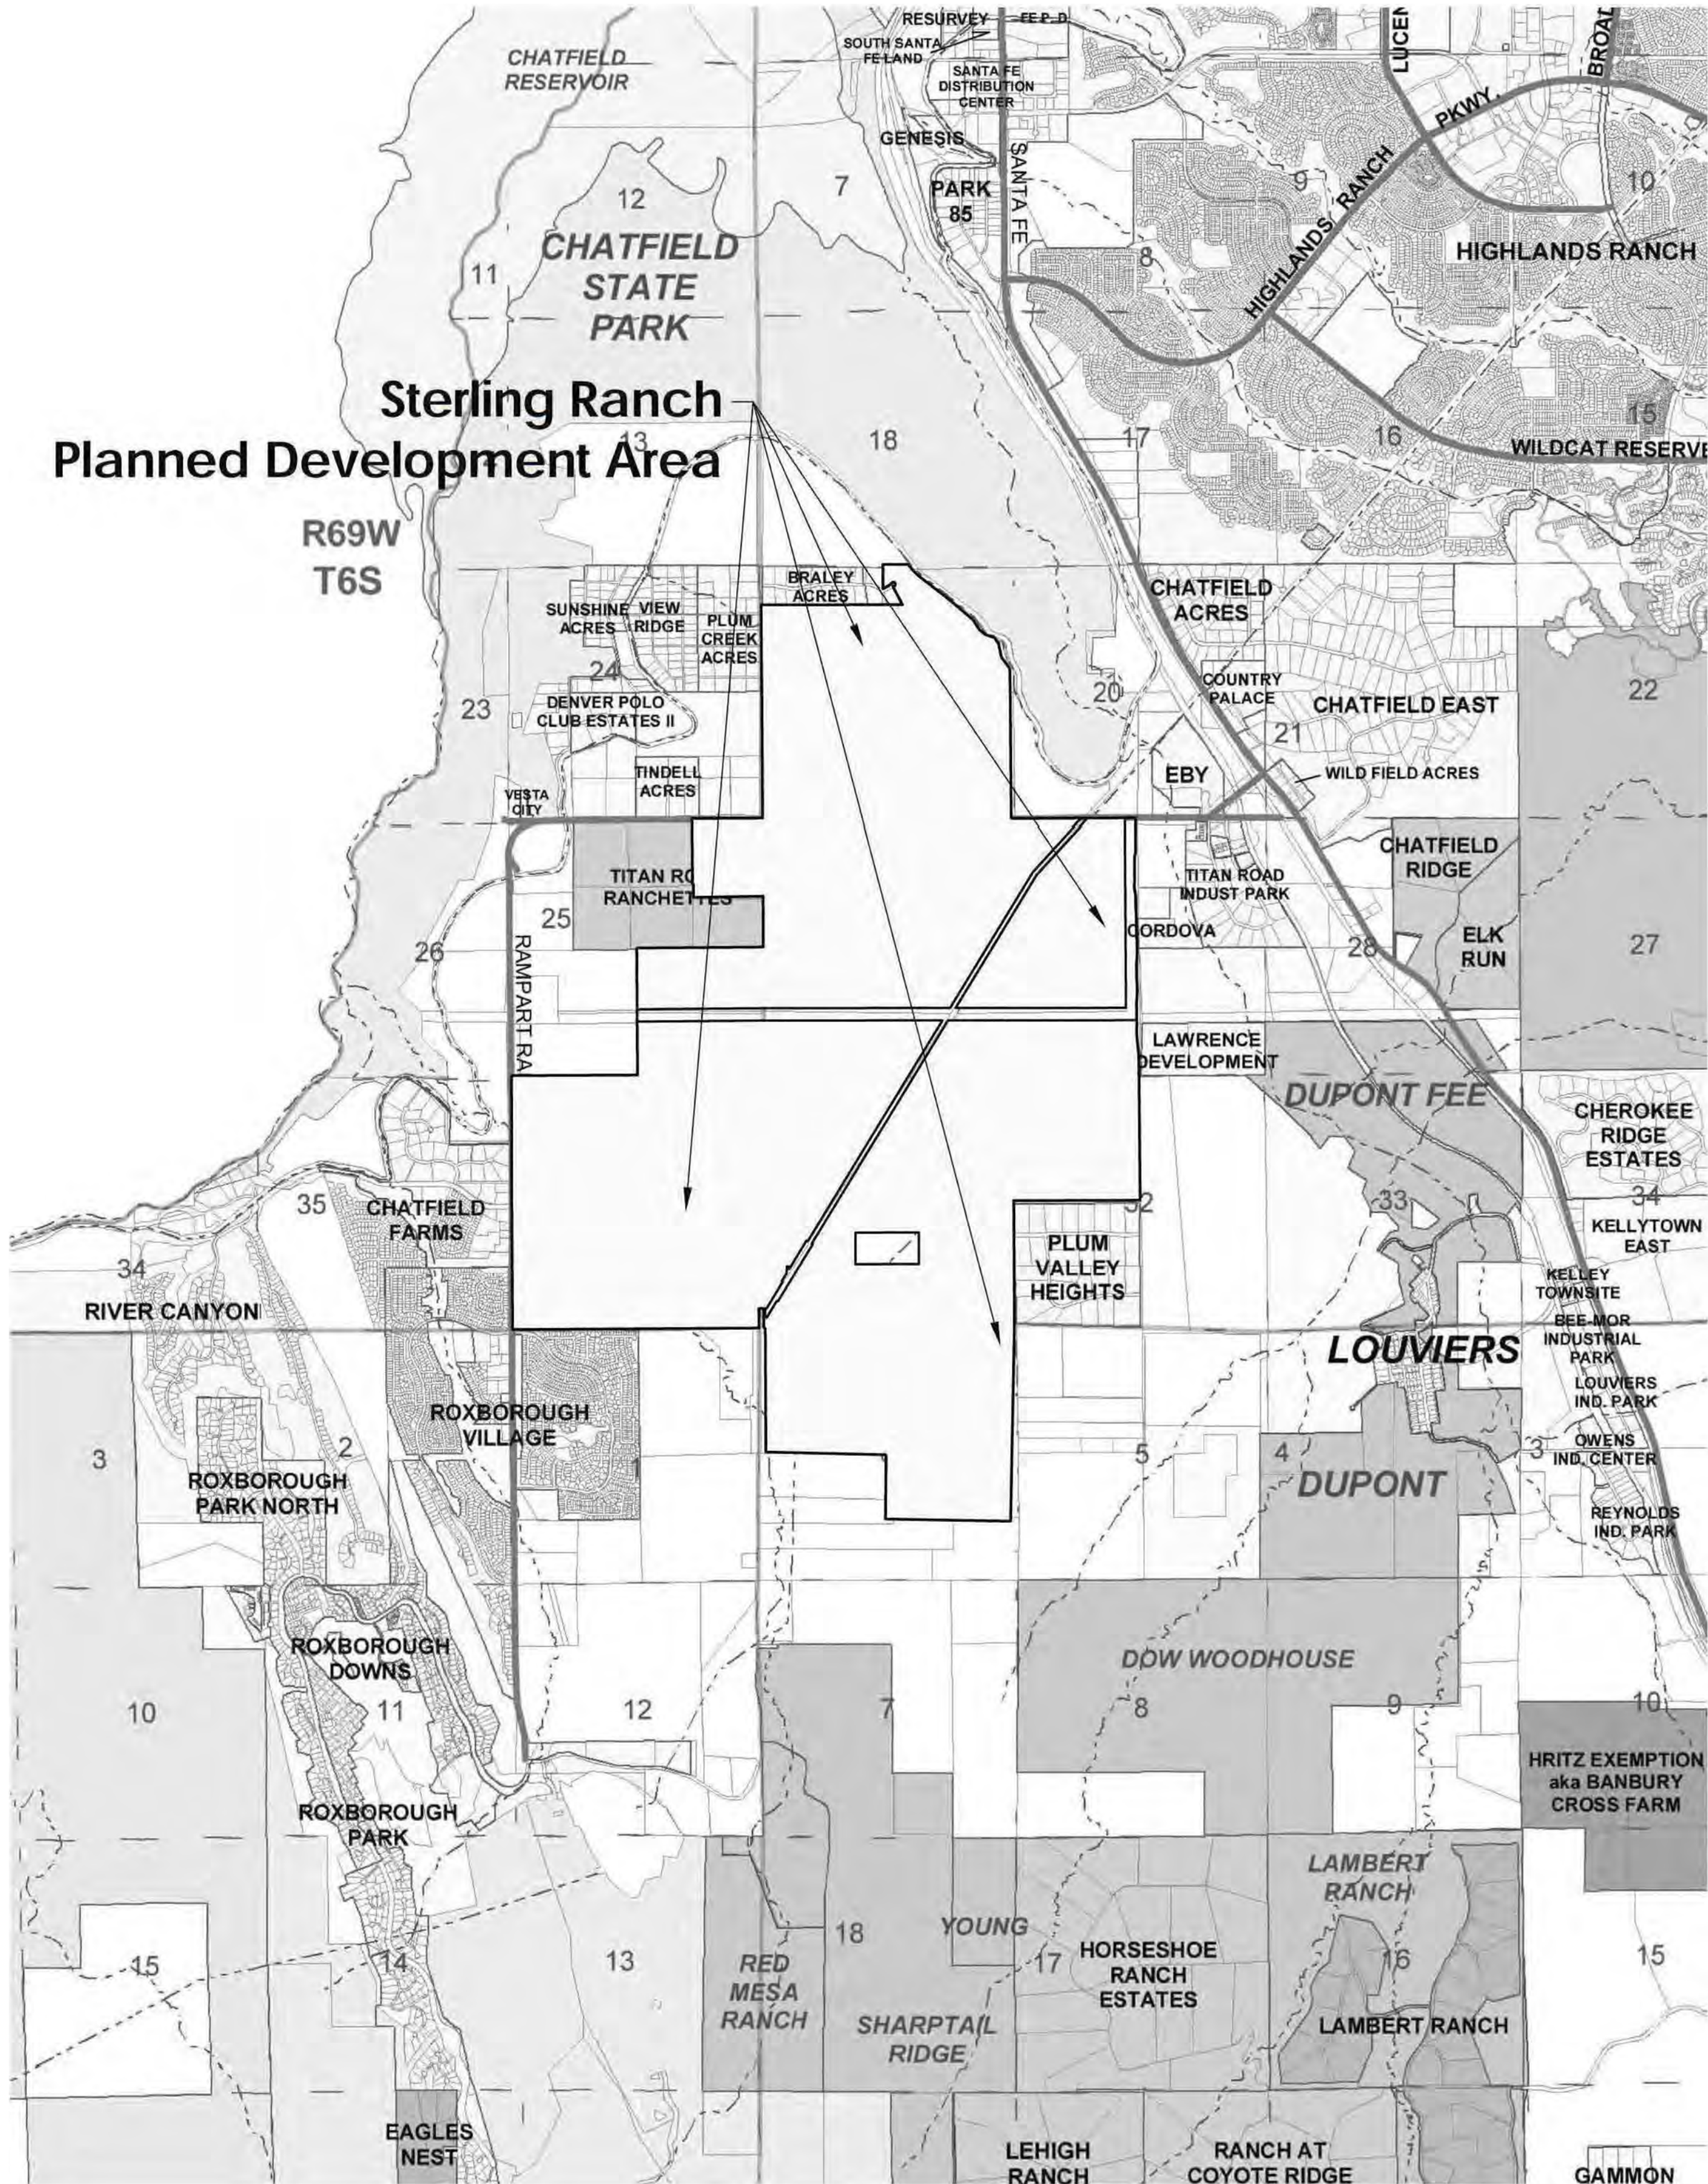

Vicinity Map


SCALE: 1" = 2500'

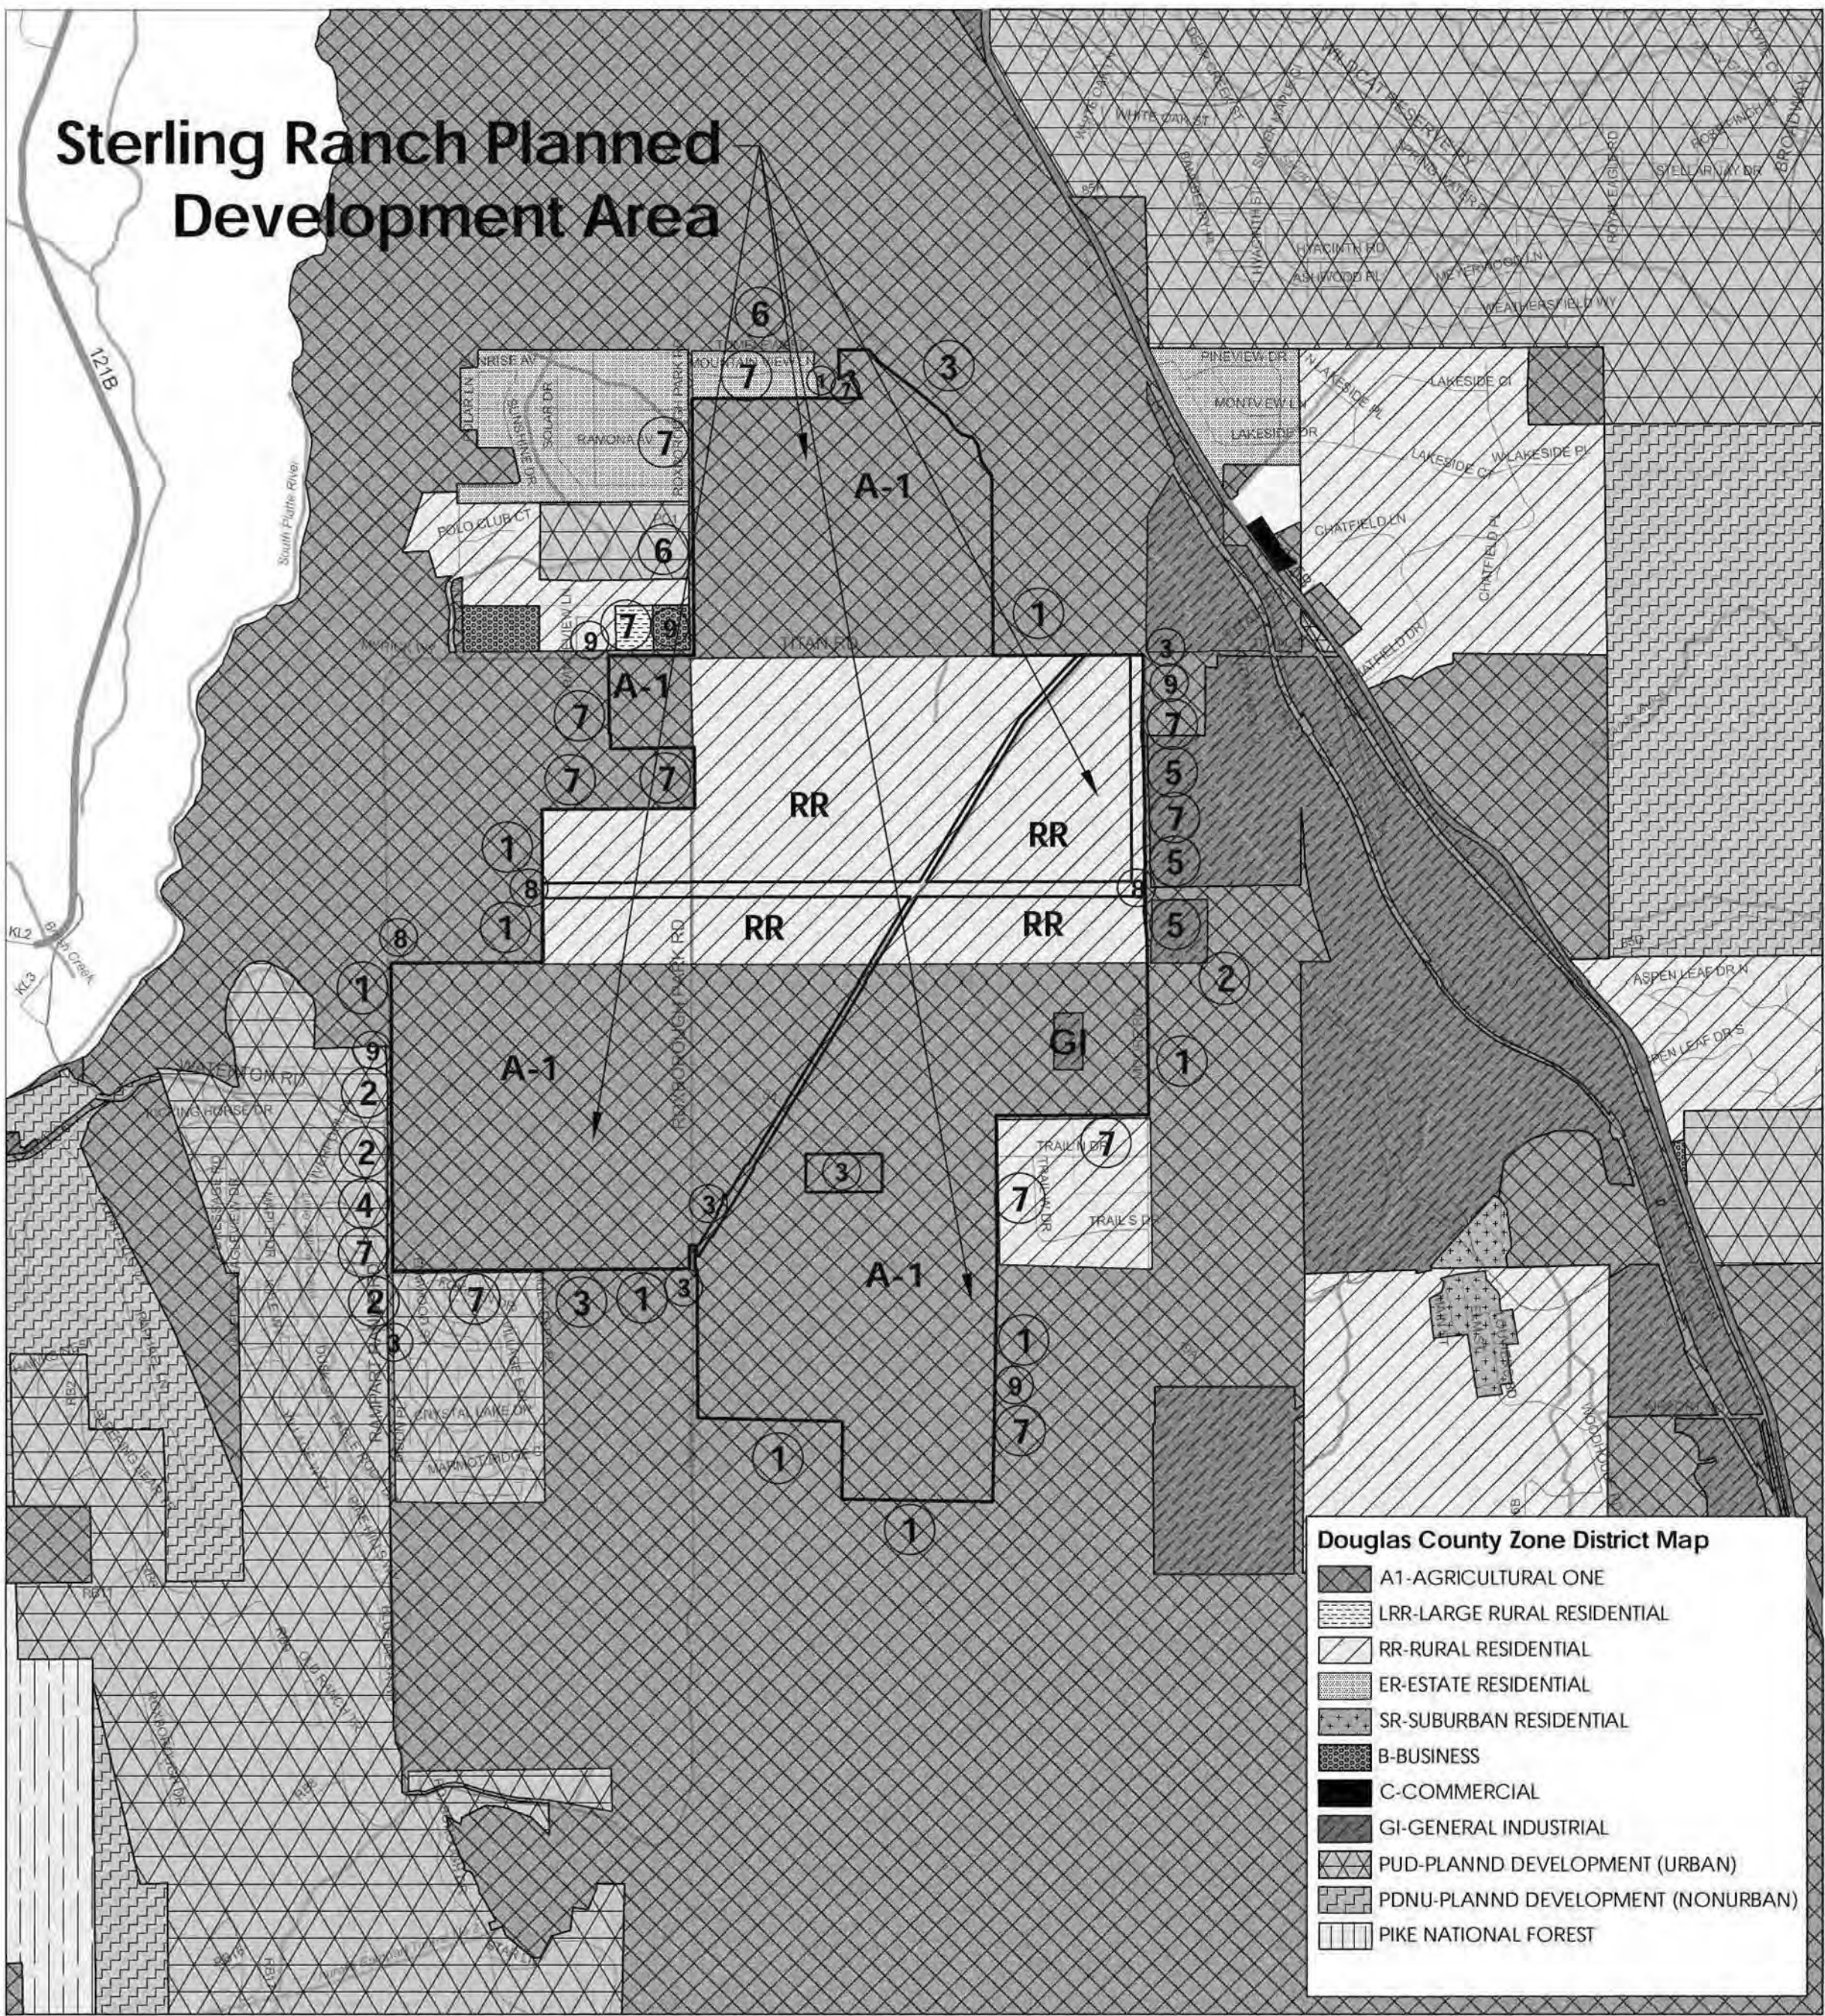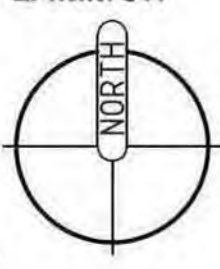

- Land Use Key**
- 1 Agriculture
 - 2 Commercial
 - 3 Exempt
 - 4 HOA
 - 5 Industrial
 - 6 Mobile Home
 - 7 Residential
 - 8 Utilities
 - 9 Vacant Land

Existing Adjacent Zoning and Land Use

SCALE: 1" = 2500'

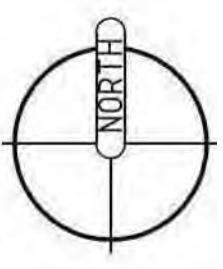

APPLICANT and/or LAND OWNER

**STERLING RANCH, LLC,
STERLING RANCH TOO, LLC,
SR TEAM, LLC and
STERLING RANCH FIVE, LLC**
1805 Shea Center Drive,
Suite 210
Highlands Ranch, CO 80129
P: 303 233 3705
F: 303 232 9088

**STATE OF COLORADO
acting by and through the
STATE BOARD OF LAND
COMMISSIONERS**
1127 Sherman Street,
Suite 300
Denver CO 80203
P: 303 866 3454
F: 303 866 3152

**COLUMBINE • LAKEWOOD
COLORADO SOCCER
ASSOCIATION**
8101 S. Shatter Parkway,
Suite 101
Littleton, CO 80127
p: 303 986 5200

**ARS SAND &
GRAVEL CO., LLC**
3505 W. Mountain View Lane
Littleton, CO 80125
P:303 791 7404
F: 303 791 7405

ENGINEER:

Redland Consulting Group, Inc.
3000 South Lincoln Street,
Suite 206
Littleton, CO 80122
P: 720 283 6783

PREPARED BY:

Arla Braun, Architect, LLC
1250 Humboldt Street, No. 701
Denver, CO 80218
P: 720 635 6837

Spencer Fane & Grimshaw, LLP
1700 Lincoln Street, Suite 3800
Denver, CO 80203
P: 303-839-3800
F: 303-839-3838

**Foster Graham Millstein &
Calisher, LLP**
360 South Garfield Street,
Suite 600
Denver, CO 80209
P: 303-333-9810
F: 303-333-9786

Wank Associates
1335 Eliot Street
Denver, CO 80204
P: 303 628 0003
F: 303 628 0004

AECOM
1809 Blake Street
Suite 200
Denver, CO 80202
P: 303 595 4522
F: 303 595 4434

Felsburg, Holtz & Ulevig
6300 S. Syracuse Way,
Suite 600
Centennial, CO 80111
P: 303 721 1440
F: 303 721 0832

Leonard Rice
2000 Clay Street, #300
Denver, CO 80211
P: 303 455 9569
F: 303 455 0115

Kennedy Jenks Consultants
143 Union Boulevard, Suite 600
Lakewood, CO 80228
P: 303 985 3636
F: 303 985 3800

Headwaters Corporation
3425 W. 31st Avenue
Denver, CO 80211
P: 303 918 5096
F: 303 237 4651

ERO Resources Corp.
1842 Clarkson Street
Denver, CO 80218
P: 303 830 1168
F: 303 830 1199

Clanton & Associates
4699 Nautilus Court
Suite 102
Boulder, CO 80301
P: 303 530 7229
F: 303 530 7227

ZR2009-004
Revision Date: OCT 17, 2025

Sheet:

of 36

Vicinity And Adjacent Zoning

4

STERLING RANCH PLANNED DEVELOPMENT 14TH AMENDMENT

Being a part of Sections 19, 30 and 31, part of the West half of Section 29, and the Northwest quarter of Section 32, in Township 6 South, Range 68 West; also part of the Southwest quarter and the Northeast quarter of Section 2 and part of Section 36, in Township 6 South. Range 69 West; and part of Section 6, Township 7 South, Range 68 West, all of the 6th P.M., Douglas County, Colorado – 3,400.77 Acres– 12,050 Dwelling Units

GENERAL PROVISIONS

G-1. Authority.

This Development Plan is authorized by Section 15 – Planned Development District of the Douglas County Zoning Resolution adopted pursuant to the Colorado Planned Unit Development Act of 1972, as amended.

G-2. Applicability.

The provisions of this Development Plan shall run with the land. The landowners, their successors, heirs, or assigns shall be bound by this Development Plan, as amended and approved by the Community Development Director or the Board of County Commissioners.

G-3. Adoption.

The adoption of this Development Plan shall evidence the findings and decision of the Douglas County Board of Commissioners that this Development Plan for Sterling Ranch is in general conformity with the Douglas County Comprehensive Master Plan; is authorized by the provision of Section 15 of the Douglas County Zoning Resolution; and that such Section 15 and this Development Plan comply with the Colorado Planned Unit Development Act of 1972, as amended.

G-4. Relationship to County Regulations.

The provisions of this Development Plan shall prevail and govern the development of Sterling Ranch, provided, however, that where the provisions of this Development Plan do not address a particular subject, the relevant provisions of the Douglas County Zoning Resolution, as amended, or any other applicable resolutions or regulations of Douglas County, shall be applicable.

G-5. Enforcement.

To further the mutual interest of the residents, occupants, and owners of the Planned Development and of the public in the preservation of the integrity of the Plan, the provisions of this Plan relating to the use of land and the location of common open space shall run in favor of Douglas County and shall be enforceable at law or in equity by the County without limitation on any power or regulation otherwise granted by law.

G-6. Conflict.

Where there is more than one provision within the Development Plan that covers the same subject matter, the provision which is most restrictive or imposes higher standards or requirements shall govern unless determined otherwise by the Director of Community Development.

G-7. Maximum Level of Development.

The total number of dwellings or the total commercial, business, or industrial intensity approved for development within the Planning Areas is the maximum development requested for the planning or construction. The actual number of dwellings or level of development for commercial, business or industrial properties may be less due to subdivision or site improvement plan requirements, land carrying capacity or other requirements of the Board of County Commissioners.

G-8. Project Tracking.

At the time of subdivision final plat, the applicant shall provide a summary of the development, to date, along with the final plat submittal to the Planning Division, in order to assure maximum development limits are not exceeded.

G-9. Diagrams and Illustrations.

The metrics and text set forth in Tables 1 through 20 are an integral part of this Development Plan. However, the diagrams and illustrations that accompany them are provided for information purposes only and are not regulatory, with the exception of the diagrams and illustrations set forth in Tables 5 through 20 regarding building heights, setbacks and parking placement, which are binding. To the extent of any conflict between any text (including a metric contained in text) and a diagram or illustration (including a metric shown on a diagram or illustration), the text shall control.

G-10. Intent.

The intent of this Development Plan is to enable and encourage the implementation of the following policies: (a) that neighborhoods should generally be compact, pedestrian oriented, and mixed-use to the extent permitted by Table 2, (b) that ordinary activities of daily living should occur within walking distance of most dwellings, allowing independence to those who do not drive, (c) that interconnected networks of thoroughfares should be designed to disperse traffic and reduce the length of automobile trips, (d) shared-use of parking facilities should be encouraged, (e) that within most neighborhoods, a range of housing types should be provided, (f) that appropriate land uses should be provided within walking distance of transit stops, and (g) that a range of open space areas, including Regional Parks, Neighborhood Parks, Greens, Squares and Plazas, should be distributed within the Property. The provisions of this Section G-10 shall not be deemed regulatory or binding, but may be used for purposes of granting Warrants in accordance with Section G-11.

G-11. Warrants.

(A) General.

For purposes of this Development Plan, a “Warrant” is a rule that would permit a practice that is not consistent with a specific provision of this Development Plan but is consistent with the intent provisions of Section G-10 and complies with the Zoning Resolution and the Subdivision Resolution. Requests for Warrants shall be approved or disapproved by the Director. Any request for a Warrant shall be approved or disapproved by the Director within 30 days after the Director’s receipt of written request therefor. A request for a Warrant with respect to any provision of this Development Plan shall not open up for review any other provision of this Development Plan.

(B) Exclusions.

Notwithstanding the foregoing, requests to: (1) decrease a setback required by this Development Plan, (2) decrease a minimum lot size required by this Development Plan, (3) increase a maximum building height established by this Development Plan, (4) increase the number of Dwelling Units permitted within any Character Zone, Planning Area or the Property other than as permitted by this Development Plan, or (5) alter the boundary of a Planning Area other than as permitted by this Development Plan, may not be approved by Warrant. However, this Section G-11 shall not be deemed to prohibit administrative amendments, major amendments or other amendments to this Development Plan, or the granting of variances or other relief provided pursuant to the provisions of the Zoning Resolution, the Subdivision Resolution, or the County’s other ordinances, resolutions and policies.

G-12. Interpretation.

When used in this Development Plan, the term “shall” indicates a mandatory provision and each of the terms “should” and “may” indicates a permissive provision that is not mandatory.

G-13. References.

(A) Sections.

Unless otherwise specified, any reference in this Development Plan to a “Section” shall mean a section of this Development Plan. For convenience, references contained in this Development Plan to sections of this Development Plan also include a prefacing letter, either “G,” “S” or “D” to indicate whether such Section is within the General Provisions portion of this Development Plan (G), the Statement of Commitments portion of this Development Plan (S), or the Development Standards Section of this Development Plan (D).

(B) Tables.

Unless otherwise specified, any reference in this Development Plan to a “Table” shall mean a table set forth in the Development Standards section of this Development Plan.

G-14. Certain Guiding Elements.

The commitments made in the video presentation from Owners to the Board on April 12, 2011 shall be guiding elements in the implementation of the Sterling Ranch Planned Development.

DEFINITIONS

All capitalized terms used but not defined in this Development Plan but defined in the Douglas County Zoning Resolution, as amended, shall have the meanings ascribed to them in the Douglas County Zoning Resolution, as amended; provided, however, if capitalized terms used in this Development Plan are defined in both this Development Plan and the Douglas County Zoning Resolution, as amended, the definitions contained in this Development Plan shall control. For purposes of this Development Plan, the terms set forth below shall have the meaning ascribed to them below:

“85 Segment” means U.S. Highway 85 from State Highway C–470 to State Highway 67, including the interchanges thereof.

“121 Segment” means State Highway 121 from State Highway C–470 to the Douglas County/Jefferson County boundary, including the interchanges therein.

“C–470 Segment” means State Highway C–470 from Kipling Parkway to Lucent Boulevard, including the interchanges thereof.

“Accessory Building,” with respect to any lot, means a building: (1) located on the same lot as the Principal Building for such lot, (2) that is accessory to such Principal Building, and (3) that may be connected to such Principal Buildings by breezeway or other external improvements. See Table 20.

“Accessory Unit” means a one-bedroom Dwelling Unit that: (1) contains no more than 1,500 square feet of interior floor area, (2) is located on the same lot as a principal Dwelling Unit that is a single-family detached dwelling, (3) contains both kitchen and bathroom facilities as part of such one-bedroom Dwelling Unit that are separate and distinct from the kitchen and bathroom facilities intended to serve the principal Dwelling Unit to which such one-bedroom Dwelling Unit is accessory, and (4) is located on a lot the Final Plat of which expressly states that an Accessory Unit may be located on such lot. An Accessory Unit may be held out for lease or rent, but may not be conveyed separately from the principal dwelling to which it is accessory. For purposes of this definition of Accessory Units, the term “interior floor area” means the interior finished floor area on any story contained within the perimeter walls, windows and doors, as measured to the interior surface of such walls, windows and doors, but does not include upper level openings for stairs or other features, balconies or garages.

“Ag/Livestock Structure” means a barn, corral, paddock, run pen, round pen or similar buildings or structures intended to contain livestock or agricultural uses.

“AHU” – see “Attainable Housing Unit”

“AMI” means the Area Median Income for Douglas County, Colorado as defined by HUD.

“ARS Parcel” means that portion of the Property identified as “Parcel 1” in the legal description of the Property included on Sheet 2 of the Development Plan.

“Attainable Housing Unit” or “AHU” means a housing unit (including an Accessory Unit) if: (1) at the time of development thereof, the unit qualifies as affordable or attainable housing pursuant to any governmental program operating in the State of Colorado that follows guidelines similar to those used by HUD or CHFA for both rental and homeownership, (2) at the time of the initial sale thereof, the unit’s purchase price does not exceed maximum sales price as calculated below, or (3) at the time of the initial rental thereof, the initial monthly rental rate does not exceed the maximum initial monthly rental rate as calculated below:

- (a) The maximum initial monthly rental rate shall be the monthly rental amount established by CHFA for the applicable unit type (e.g., 1-bedroom, 2-bedroom, etc.) and assuming 90% of median income for Douglas County.
- (b) The maximum sales price shall be the product of: (A) 90%, (B) the most-recently published AMI, and (C) 2.75.

“Blufftop Protection Area” means the area designated as such on the Land Use Plan.

“Board” means the Board of County Commissioners for Douglas County, Colorado.

“Caretaker Unit” means a Dwelling Unit that: (1) is located within a building that is otherwise used for commercial, industrial or other non-residential purposes and (2) is intended to be occupied by one or more persons providing property management, security or similar services with respect to such building.

“CC&Rs” means the covenants, conditions and restrictions that Owner records against the Property, as amended.

“CDOT” means the State of Colorado Department of Transportation.

“Character Zone” means any of the designations C1, C2, C3, C4, CS, C6, SCZ-A, SCZ-B, SCZ-C, SCZ-D, SCZ-E and SCZ-F, which are assigned to various portions of the Property pursuant to this Development Plan, and which establish permitted uses, allowable densities and other development standards and regulations for those portions of the Property assigned thereto.

“Chatfield Farms Plat” means the plat of Chatfield Farms, Filing 1-A Recorded on August 2, 2002 at reception no. 2002075776, as modified by amendments thereto Recorded on July 23, 2003 at reception no. 2003019967, on February 10, 2005 at reception no. 2005012389, and on June 21, 2005 at reception no. 2005055642, and on January 2, 2007 at reception no. 2007000606.

“CHFA” means the Colorado Housing and Finance Authority.

“CND” or “Clustered Neighborhood Development” is one Neighborhood type permitted to be developed on certain portions of the Property pursuant to the terms of this Development Plan.

“Commitments Matrix” means the Parks/Trails/Open Space Commitments Matrix set forth on Sheet 18 of this Development Plan.

“Community Development Department” means the Community Planning and Sustainable Development Department for Douglas County, Colorado.

“Community Development Director” means the Director.

“Core Conservation Areas” means the areas identified as the core conservation areas in the Chatfield Basin Conservation Network’s 2006 Green Infrastructure System Report.

“County” means Douglas County, Colorado.

“County’s Road Concurrence Standard” means the concurrency level of service standard for urban streets established by Section 1524 of the Zoning Resolution. After the approval of the Sterling Ranch Planned Development the County repealed the “County’s Road Concurrence Standard” and it is no longer part of the County’s Zoning Resolution.

“CPI” means the Consumer Price Index, All Urban Consumers, U.S. City Average, All Items (1982–84=100), Not Seasonally Adjusted, as published by the Bureau of Labor Statistics of the United States Department of Labor.

“CPI Adjustment Factor,” in respect of any payment under Section S-2.5(d)(i)(a) toward the cost of any improvement to the 85 Segment or the 121 Segment, means a fraction, the numerator of which is the most recent CPI available at the time such payment is due, and the denominator of which is the most-recent CPI available when the costs For such improvements were estimated under the SLS.

“D1” means Planning Area D1 (Country and Hillside District) as depicted generally on the Land Use Plan, the boundaries of which may be adjusted as set forth in Section D-2.1.

“D2” means Planning Area D2 (Villages District) as depicted generally on the Land Use Plan, the boundaries of which may be adjusted as set forth in Section D-2.1.

“D3” means Planning Area D3 (Town Center District) as depicted generally on the Land Use Plan, the boundaries of which may be adjusted as set forth in Section D-2.1.

“DCHP” means the Douglas County Housing Partnership.

“Design Guidelines” means the written design and architectural standards and guidelines adopted by one or more architectural control committees established by the CC&Rs.

“Denver Water Parcel” means the following two parcels of real property, which generally bisect the Property:

Parcel A

A strip of land being a portion of the land formerly described in deed recorded in book 251 at page 741, said strip being a portion of the section 31, township 6 south, range 68 west of the sixth principal meridian, County of Douglas, State of Colorado being more particularly described as follows:

commencing at the southwest corner of said section 31 and considering the west line of the southwest quarter of said section 31 to bear north 00°17’59” west, 2651.57 feet with all bearings contained herein being relative thereto; thence north 00°17’59” west, along the west line of said southwest quarter, a distance of 218.14 feet; thence north 89°42’01” east, a distance of 30.00 feet to a point on the easterly right of way line of Roxborough Park Road, said point being the point of beginning; thence north 00°17’59” west, a distance of 190.29 feet; thence north 31°24’06” east, a distance of 646.83 feet; thence north 58°35’54” west, a distance of 25.00 feet; thence north 31°24’06” east, a distance of 191.19 feet; thence

north 04°24’06” east, a distance of 149.07 feet; thence south 85°35’54” east, a distance of 50.00 feet; thence south 04°24’06” west, a distance of 50.93 feet; thence north 31°24’06” east, a distance of 698.67 feet; thence south 58°35’54” east, a distance of 25.00 Feet; thence north 31°24’06” east, a distance of 54.05, 76 feet to a point on the southerly line of that parcel of land as described in deed recorded in book 118 under reception no. 99145; thence south 89°59’23” east, along said southerly line, a distance of 117.14 feet; thence south 31°24’06” west, a distance of 5466.77 feet; thence south 58°35’54” east, a distance of 25.00 feet; thence south 31°24’06” west, a distance of 1400.00 feet; thence north 58°33’54” west, a distance of 25.00 feet; thence south 31°24’06” west, a distance of 408.75 feet to the point of beginning, said Parcel A containing a calculated area of 781,401 square feet or 17.938 acres more or less.

Parcel B

A strip of land being a portion of the land formerly described in deed recorded in book 251 at page 741, said strip being a portion of the east half of section 30 and a portion of the northwest quarter of section 29, township 6 south, range 68 west of the sixth principal meridian, County of Douglas, State of Colorado being more particularly described as follows:

commencing at the northwest corner of said section 29 and considering the west line of the southwest quarter of section 31, township 6 south, range 68 west of the sixth principal meridian to bear north 00°17’59” west, 2651.57 feet with all bearings contained herein being relative thereto; thence north 89°43’08” east, along the north line of the northwest quarter of said section 29, a distance of 1428.99 feet; thence south 00°16’52” east, a distance of 30.00 feet to a point on the southerly right of way line of titan road, said point being the point of beginning; thence north 89°43’08” east, along said southerly right of way line, a distance of 136.10 feet; thence south 42°28’06” west, a distance of 1526.86 feet; thence south 31°24’06” west, a distance of 3256.59 feet to a point on the northerly line of that parcel of land as described in deed recorded in book 197 at page 188; thence north 89°59’23” west, along said northerly line, a distance of 117.14 feet; thence north 31°24’06” east, a distance of 3327.27 feet; thence north 42°28’06” east, a distance of 1444.19 feet to the point of beginning, said Parcel B containing a calculated area of 477,734 square feet or 10.967 acres more or less.

“Development Application” means each application requesting County approval of a preliminary plan, minor development plan, site improvement plan on unplatted property, use by special review, or location and extent permit.

“Development Areas A and B” means those portions of Planning Area D1 so identified on the Land Use Plan

“Development Plan” means this development plan (consisting of a total of 36 Sheets, labeled Sheets 1 through 36) for the Sterling Ranch Planned Development.

“Development Standards” means the development standards at Sheets 19 through 31 of this Development Plan.

“Director” means the County’s Planning Services Director.

“Director of Community Development” means the Director.

“Dwelling Unit” means a building or portion thereof within the Property intended to be used predominantly for residential occupancy, including single-family, two-family, multi-family dwelling units and Accessory Units and the portion of a Live-Work unit intended to be used predominantly for residential occupancy, but not including mobile homes, hotels, motels, hospitals, dormitories, assisted living facilities, nursing homes, or motor homes.

“East Willow Creek Drainage” means those portions of the Property depicted generally on the Parks, Open Space and Trails plan as the “East Willow Creek Drainage” and designated within Character Zone C1.

“Eave,” in respect of any structure, means the lowest portion of the roof assembly for such structure that overhangs a wall.

“Effective Date” means the date this Development Plan is first recorded.

“Exception Parcels” means the Xcel Parcel, the Denver Water Parcel and the Roxborough W/S Parcel.

“Excluded Parcel” means: (1) all land assigned to Character Zone C1 in accordance with this Development Plan, (2) all Remnant Parcels, and (3) all School Sites.

“Existing Development Approval” means a Future Development Approval that has been approved by the County to the extent such approval has not expired or been vacated.

“Fairgrounds” means property primarily used for outdoor fairs or exhibitions.

“Final Plat” means a final plat, including all amendments thereto, approved by the County and Recorded.

“Fire District” means the South Metro Fire Rescue Authority or a successor district providing fire protection services for the Property.

“Future Development Approval” means a development approval for subdivision, site improvements plan, use by special review or location and extent permit.

“Gross Floor Area” or “GFA” with respect to any Non-residential Building, means the total floor area, including the exterior building walls, on all floors of such Non-residential Building. “Gross Floor Area” does not include parking areas and floor area within such Non-residential Building occupied by HVAC, mechanical, electrical, communications, or security equipment and other similar facilities and areas.

“Gross Site Area” with respect to any Non-residential Building, means the total land area included within the site improvement plan for such Non-residential Building.

“Home Occupation – Class 1” means a Home Occupation (as defined in the Zoning Resolution) meeting the criteria set forth in the Zoning Resolution, however, for Class One Home Occupations – Class 1 may be located within

the principal building, an accessory building or both, and may not exceed 1,500 square feet within such accessory building.

“Home Occupation – Class 2” means a Home Occupation (as defined in the Zoning Resolution) meeting the criteria for Class Two Home Occupations set forth in the Zoning Resolution.

“Home Occupation – Other” means a Home Occupation (as defined in the Zoning Resolution) that is not a Home Occupation – Class 1 or a Home Occupation – Class 2.

“HUD” means the United States Department of Housing and Urban Development.

“Inn” means an owner-occupied lodging facility offering between 6 and 12 rooms to guests.

“Land Use Plan” means the Land Use Plan Overview set forth on Sheet 8 of this Development Plan.

“Lawrence Parcel” means that part of the SE 1/4 of Section 29, Township 6 South, Range 68 West of the 6th P.M., described as follows:

Commencing at the Southeast corner of said SE 1/4; thence North 00°48’43” West along the East line of said SE 1/4, a distance of 112.93 feet to the South line of a 210.00 foot wide Public Service Right Of Way as described in Book 118 at Page 59; thence North 89°51’00” West along said South line, 1630.96 Feet to the true point of beginning; thence continuing North 89°51’00” West along said South line 982.00 feet to the Easterly right of way line of Moore Road; thence along said Easterly line the Following 4 courses and distances:

Thence South 00°34’00” East, 56.89 feet,
Thence South 02°28’30” East, 300.20 feet;
Thence South 03°43’30” West, 401.10 feet;
Thence South 00°34’00” East, 401.14 feet;

Thence Easterly on an interior angle of 90°40’56”, a distance of 996.99 feet, Thence Northerly on an interior angle of 89°40’44”, a distance of 796.64 feet to the true Point of Beginning.

Also known as Lots 1 & 2, Lawrence Development, Douglas County, Colorado.

“Lead Owner” means Sterling Ranch, LLC, a Colorado limited liability company, and its successors and assigns, but only to the extent: (1) such successors and assigns are so designated by Lead Owner by separate written instrument that specifically and expressly designates such successor or assign by reference to this Development Plan and this definition of “Lead Owner,” and (2) such instrument is executed on behalf of the then-Lead Owner and Recorded.

“Live-Work” means a mixed-use unit containing a residential and a commercial function that is intended to be occupied by a business operator who lives in the same structure that contains the commercial activity.

“Long Pedestrian Shed” means a Pedestrian Shed that has an average radius of 2,640 Feet (or ½ mile).

“Major Water Storage Facility” means a facility used for water storage with a designed ca pa city of 300,000 gallons or more.

“MFDU” (Multi-family Dwelling Unit) means a Dwelling Unit located within a building, containing one or more other Dwelling Units other than Accessory Units arranged, designed or intended for occupancy by two or more families living independently of each other, including condominiums or duplexes.

“Mixed-use Building” means a building containing: (1) more than one Dwelling Unit and (2) commercial, industrial or other non-residential spaces that is constructed within the Property.

“Neighborhood” means a portion of the Property established as a “Neighborhood” pursuant to Section D-1.2.

“Neighborhood Plan” means a plan prepared by the Lead Owner in compliance with Section D-1.2, which establishes: (1) the locations of Neighborhoods and Character Zones within Planning Areas D1, D2 and D3, except for those areas included in special Character Zones SCZ-D, SCZ-E, and SCZ-F pursuant to Section D-2.4, and (2) the Neighborhoods Type for each such Neighborhood.

“Neighborhood Type” means a CND, a TND or a TCD.

“Net Space”, with respect to any Office or Retail use, means the interior finished floor area on any story contained within the perimeter walls, windows and doors, as measured to the interior surface of such walls, windows and doors, and measured to the midpoint of walls and doors separating such areas from interior common or other areas. “Net Space” does not include areas within a building’s public corridors, stairways, elevator rooms, janitors closets, restrooms, and other similar facilities and areas.

“Non-residential Building” means a commercial, industrial or other similar non-residential building constructed within the Property and that does not contain any Dwelling Unit other than one Caretaker Unit.

“OI” means Planning Area OI (Open Preserve) as depicted generally on the Land Use Plan, the boundaries of which may be adjusted as set forth in Section D-2.2(A).

“OI Dedication Map” means the map labeled “OI Dedication Map” set forth on Sheet 18 of this Development Plan.

“OI Dedication Table” means the table labeled “OI Dedication Table” set forth on Sheet 18 of this Development Plan.

“Official Records” means the official real property records of the Clerk and Recorder for Douglas County, Colorado.

“Other Park” means any portion of land Property dedicated in accordance with Section S-1.1 (C), S-1.1 (D) or S-1.1 (E) (including without limitation, Neighborhood Parks, Greens, Squares, Plazas and Playgrounds as described in Table 4).

APPLICANT and/or LAND OWNER

**STERLING RANCH, LLC,
STERLING RANCH TOO, LLC,
SR TEAM, LLC and
STERLING RANCH FORE, LLC**
1805 Shea Center Drive,
Suite 210
Highlands Ranch, CO 80129
P: 303 233 3705
F: 303 232 9088

**STATE OF COLORADO
acting by and through the
STATE BOARD OF LAND
COMMISSIONERS**
1127 Sherman Street,
Suite 300
Denver, CO 80203
P: 303 866 3454
F: 303 866 3152

**COLUMBINE • LAKEWOOD
COLORADO SOCCER
ASSOCIATION**
8101 S. Shatter Parkway,
Suite 101
Littleton, CO 80127
P: 303 986 5200

**ARS SAND &
GRAVEL CO., LLC**
3505 W. Mountain View Lane
Littleton, CO 80125
P:303 791 7404
F: 303 791 7405

ENGINEER:

Redland Consulting Group, Inc.
4699 South Lincoln Street,
Suite 206
Littleton, CO 80122
P: 720 283 6783

PREPARED BY:

Arla Braun, Architect, LLC
1250 Humbolt Street, No. 701
Denver, CO 80218
P: 720 635 6837

Spencer Fane & Grimshaw, LLP
1700 Lincoln Street, Suite 3600
Denver, CO 80203
P: 303-839-3800
F: 303-839-3838

**Foster Graham Millstein &
Callisher, LLP**
360 South Garfield Street,
Suite 600
Denver, CO 80209
P: 303-333-9810
F: 303-333-9786

Wenk Associates
1335 Eliot Street
Denver, CO 80204
P: 303 628 0003
F: 303 628 0004

AECOM
1809 Blake Street
Suite 200
Denver, CO 80202
P: 303 595 4522
F: 303 595 4434

Felsburg, Holtz & Ullevig
6300 S. Syracuse Way,
Suite 600
Centennial, CO 80111
P: 303 721 1440
F: 303 721 0832

Leonard Rice
2000 Clay Street, #300
Denver, CO 80211
P: 303 455 6569
F: 303 455 0115

Kennedy Jenks Consultants
143 Union Boulevard, Suite 600
Lakewood, CO 80228
P: 303 985 3636
F: 303 985 3800

Headwaters Corporation
3425 W. 31st Avenue
Denver, CO 80211
P: 303 918 5096
F: 303 237 4651

ERO Resources Corp.
1842 Clarkson Street
Denver, CO 80218
P: 303 820 1166
F: 303 830 1199

STERLING RANCH PLANNED DEVELOPMENT 14TH AMENDMENT

Being a part of Sections 19, 30 and 31, part of the West half of Section 29, and the Northwest quarter of Section 32, in Township 6 South, Range 68 West; also part of the Southwest quarter and the Northeast quarter of Section 2 and part of Section 36, in Township 6 South, Range 69 West; and part of Section 6, Township 7 South, Range 68 West, all of the 6th P.M., Douglas County, Colorado – 3,400.77 Acres– 12,050 Dwelling Units

“Other Recreational Park” means an Other Park within which Recreational Facilities, other than merely a trail are provided, however, if interpretative signs, monuments or other improvements facilitating the interpretation or viewing of wildlife, the environment, or matters of archeological or historical interest are provided in connection with such trail, then such Other Park will qualify as an Other Recreational Park.

“Owner” means each of: (1) Sterling Ranch, LLC, a Colorado limited liability company, (2) Sterling Ranch Too, LLC, a Colorado limited liability company, (3) the State of Colorado acting by and through its Board of Land Commissioners, (4) Columbine-Lakewood Colorado Soccer Association, a Colorado nonprofit corporation, (5) Sterling Ranch Fore, LLC, a Colorado limited liability company, and (6) ARS Sand & Gravel Co., LLC, a Colorado limited liability company, to the extent of their respective interests in the Property, together with their respective successors and assigns with respect to such interests.

“Parcel 1 of the Property” means the portion of the Property described as Parcel 1 on Sheet 2 of this Development Plan.

“Parcel 2 of the Property” means the portion of the Property described as Parcel 2 on Sheet 2 of this Development Plan.

“Parcel 3 of the Property” means the portion of the Property described as Parcel 3 on Sheet 2 of this Development Plan.

“Parcel 4 of the Property” means the portion of the Property described as Parcel 4 on Sheet 2 of this Development Plan.

“Parcel 5 of the Property” means the portion of the Property described as Parcel 5 on Sheet 2 of this Development Plan.

“Parcel 6 of the Property” means the portion of the Property described as Parcel 6 on Sheet 2 and Sheet 3 of this Development Plan.

“Parcel 7 of the Property” means the portion of the Property described as Parcel 7 on Sheet 2 of this Development Plan.

“Parcel 8 of the Property” means the portion of the Property described as Parcel 8 on Sheet 3 of this Development Plan.

“Parks Maintenance Facility” means a maintenance, storage, service and/or administrative facility primarily supporting parks, trails and/or open space.

“Parks Maintenance Facility Land” means land to the extent used for a Parks Maintenance Facility.

“Parks, Open Space and Trails Plan” means the Parks, Open Space and Trails Plan Overview set forth on Sheet 9 of this Development Plan.

“Parks Requirement” means the requirement, as set forth in Section S-3, 1, to provide park land (or cash or improvements in lieu thereof) in the amount equal to the sum of (1) the total number of SFDUs that are not Accessory Units multiplied by 0.045 acres/SFDU, plus (2) the total number of MFDUs, Accessory Units and Caretaker Units for which the County has issued a building permit multiplied by 0.03285 acres/ (MFDU, Accessory Unit or Caretaker Unit for which the County has issued a building permit), plus, (3) 3% of Gross Site Area of Non-residential Buildings for which the County has issued a building permit. Notwithstanding the foregoing, commercial, industrial, and other non-residential uses and spaces within Mixed-use Buildings shall not be included when calculating the Parks Requirement; however all MFDUs in Mixed-use Buildings (for which the County has issued a building permit) and all Caretaker Units (for which the County has issued a building permit) within Non-residential Buildings shall be included when calculating the Parks Requirement. The amount of the Parks Requirement at any given time will be determined by the number of SFDUs created by Final Plats Recorded as of such time, the number of MFDUs, Accessory Units and Caretaker Units for which the County has issued building permits as of such time, and the Gross Site Area of Non-residential Buildings for which the County has issued building permits as of such time.

“Pedestrian Shed” means an area defined by the average distance that may be traversed at an easy walking pace from its edge to its center. A “Pedestrian Shed” may be a Standard Pedestrian Shed or a Long Pedestrian Shed.

“Plan” means this development plan (consisting of a total of 36 Sheets, labeled Sheets 1 through 36) for the Sterling Ranch Planned Development.

“Planning Areas” means the eight planning areas depicted generally on the Land Use Plan as O1, D1, D2, D3, SA1, SA2, SA3 and RP, the boundaries of which may be adjusted as set forth in Section D-21 and D-22.

“Planning Division” means the Community Planning and Sustainable Development Department for Douglas County, Colorado.

“Porch” means an exterior structure that extends outside a building; usually roofed and generally open-sided, but may also be partially enclosed, screened, or glass-enclosed; typically, an addition to the main structure and used to protect an entrance.

“Previously Dedicated O1 or Regional Park Areas”, with respect to any given time, means those portions of the Property within the O1 Planning Area that have previously been dedicated pursuant to Section S-11.(C) and accepted and those portions of the Property that have previously been dedicated as a Regional Park pursuant to Section S-11 (A) and accepted.

“Primary Frontage” means, with respect to a building on a corner lot, the side of such building designated to bear the primary pedestrian entrance to such building.

“Primary Thoroughfare” means a Thoroughfare within the Property that is identified as a “Primary Thoroughfare” on the Thoroughfare Plan.

“Principal Building”, with respect to any lot, means the main building on such lot, see Table 20.

“Property” means land included within (and subject to) this Development Plan.

“Record”, “Recorded” or “Recording” means record, recorded, or recording,

as appropriate, in the Official Records.

“Recreation Facilities” means: (7) facilities that can be used for active or specialized recreation for one or more segments of the population, including without limitation, ball fields, playfields, volleyball courts, basketball courts, tennis courts, other soft-surface or hard-surface courts, swimming pools, recreation centers, fitness facilities, fountain play areas, other water play areas, rodeo facilities, 4H facilities used for specialized or active recreation, equestrian arenas, polo facilities, other equestrian facilities, fitness course facilities, disk golf facilities, off-leash dog park facilities, mountain bike facilities, BMX facilities, climbing facilities, rollerblade facilities, skateboard facilities, docks, piers, non-motorized boat launches, playgrounds, trails (including, without limitation, trails and related improvements located outside the Property that serve to connect trails within the Property to the regional trail system located outside the Property), pavilions, picnic facilities, and areas designed to accommodate walking, jogging or running circuits (including, without limitation, walkway areas located in plazas that are expressly or implicitly designated for such use by specialized pavers, other surfacing or other methods), (2) gardening facilities for retirement-focused or assisted-living communities, (3) gardens and facilities used for other organized agricultural activities (including without limitation, 4H facilities used for organized agricultural activities) but only if the net monetary proceeds generated thereby, if any, are used solely to support community or educational activities, (4) facilities that can be used for active or specialized recreation related to fish or wildlife management (including, without limitation, 4H facilities related to fish and wildlife management), (5) interpretative signs, monuments and other improvements facilitating the interpretation or viewing of wildlife, the environment, or matters of archeological or historical interest, (6) landscaping, benches, other seating, and other site furnishings for parks, trails, or other facilities that can be used for active or specialized recreation, and (7) other improvements accessory to or necessary in providing the foregoing, including without limitation maintenance, storage, service and administration facilities and improvements, irrigation facilities, restrooms, drinking fountains, waste receptacles, lighting, other site furnishings, grading, drainage, detention, retention, and storm water facilities and improvements. Thoroughfares and parking facilities, utilities, and grade-separated trail crossings. All recreational activities within storm water facilities shall be in accordance with the County regulations.

“Regional Equestrian-only Trails” means those trails depicted generally on the Parks, Open Space and Trails Plan as “Regional Equestrian-only Trails”, together with any other equestrian trails connected thereto located within the Property or the Exception Parcels.

“Regional Multi-use Trails” means those trails depicted generally on the Parks, Open Space and Trails Plan as “Regional Multi-use Trails”, together with any other trails connected thereto located within the Property or the Exception Parcels.

“Regional Parks” means Sterling Gulch Regional Park, Burns Regional Park and Heritage Regional Park.

“Regional Trail Acres”: (1) with respect to any easement for a Regional Trail dedicated pursuant to Section S-11 (C)(iii), means the width of such Regional Trail to be built within such easement plus four feet on each side of such Regional Trail; and, (2) with respect to any segment of the Regional Trails provided within any portion of a dedicated right-of-way (including sidewalks), means the area within such dedicated right-of-way intended for use as a Regional Trail and dedicated with a recognizable difference in appearance to the extent not part of a sidewalk.

“Regional Trails” means Regional Multi-Use Trails and Regional Equestrian-only Trails.

“Remnant Parcel” means each portion of the Property that is not included within Planning Areas O1, SA1, SA2, or RP, and that is too small to become its own Neighborhood due to the minimum size requirements set forth in Section D-12.(B)(v).

“Reservoir Easement” means an easement burdening Sterling Gulch Reservoir that Owner may dedicate pursuant to Section S-11.(B).

“Roxborough W/S Parcel” means the following parcel of real property, which is surrounded by the Property:

A parcel of land being the southeast quarter of the northeast quarter of the southwest quarter and the southwest quarter of the northwest quarter of the southeast quarter of section 31, township 6 south, range 68 west of the sixth principal meridian, as conveyed to city of aurora by deed recorded August 23, 1958 in book 125 at page 273, said parcel being located in the County of Douglas, State of Colorado being more particularly described as follows:

commencing at the southeast corner of the southwest quarter of said section 31 and considering the east line of the southwest quarter of said section 31 to bear north 00°05'22" west, 2650.77 feet with all bearings contained herein being relative thereto; thence north 00°05'22" west, along the east line of said southwest quarter, a distance of 1325.37 feet to the southeast corner of the southeast quarter of the northeast quarter of the southwest quarter of said section 31, said point also being the point of beginning; thence along the south, west and north lines of said southeast quarter of the northeast quarter of the southwest quarter of section 31 the following three (3) courses; (1) south 89°52'20" west, a distance of 663.91 feet (2) north 00°06'12" west, a distance of 662.98 feet; (3) north 89°53'44" east a distance of 664.07 feet to the northwest corner of the southwest quarter of the northwest quarter of the southeast quarter of said section 31; thence along the north, east and south line of said southwest quarter of the northwest quarter of the southeast quarter of section 31 the following three (3) courses; (1) north 89°52'27" east, a distance of 661.63 feet; (2) south 00°07'50" east, a distance of 662.77 feet; (3) south 89°52'46" west a distance of 662.10 feet to the point of beginning, said parcel containing a calculated area of 878,768 square feet or 20.174 acres more or less.

“RP” means Planning Area RP (Regional Parks) as depicted generally on the Land Use Plan, the boundaries of which may be adjusted as set forth in Section D-22.(C)

“SA1” means Planning Area SA1 (School District) as depicted generally on the Land Use Plan, the boundaries of which may be adjusted as set forth in

Section D-2.1.

“SA2” means Planning Area SA2 (Reservoir) as depicted generally on the Land Use Plan, the boundaries of which may be adjusted as set forth in Section D-2.1.

“SA3” means Planning Area SA3 (Maintenance/Industrial) as depicted generally on the Land Use Plan, the boundaries of which may be adjusted as set forth in Section D-2.1.

“School District” means the Douglas County School District.

“School Sites” means those portions of the Property that Owner intends to offer for dedication to the County for purposes of constructing and operating schools thereon pursuant to Section S-12.

“SCZ-A Perimeter Lot” has the meaning set forth in Table 11.

“SCZ-B Perimeter Lot” has the meaning set forth in Table 12.

“Secondary Frontage” means, with respect to a building on a corner lot, the side of such building facing a Thoroughfare that is not designated to bear the primary pedestrian entrance to such building.

“SFDU” (Single-family Dwelling Unit) means a legal lot within the Property established by a Final Plat and intended for one single-family detached Dwelling Unit.

“SLS” has the meaning set forth in Section S-2.5.

“Southern Connector Improvements” means a new road consisting of two thorough lanes connecting Moore Road and U.S. Highway 85, together with all intersections along such new road including those at Moore Road and U.S. Highway 85, and required traffic signals along such new road including those at Moore Road and U.S. Highway 85.

“Southern O1 Buffer Area” means the portion of the Property so identified on the Land Use Plan.

“Standard Pedestrian Shed” means a Pedestrian Shed that has an average distance between its edge and its center of 1,320 feet (or ¼ mile).

“State Highway Segments” means the 85 Segment, the 121 Segment, the C4 70 Segment, the Waterton Concurrence Segment, and the Titan Concurrence Segment.

“State Land Board” means the State of Colorado acting by and through its Board of Land Commissioners.

“Sterling Gulch Reservoir” means those portions of the Property within or near Sterling Gulch Regional Park that Owner may designate for use as a potential reservoir and may subject to the Reservoir Easement.

“Sterling Gulch Wildlife Corridor” means those portions of the Property that are: (1) depicted generally on the Parks, Open Space and Trails Plan as the Sterling Gulch Wildlife Corridor, and (2) either: (a) within Planning Area O1 and dedicated in accordance with this Development Plan, (b) designated within Character Zone C1 in accordance with this Development Plan, (c) burdened by the Reservoir Easement, if any, (d) within Sterling Gulch Regional Park, or (e) land designated by Lead Owner for inclusion within the Sterling Gulch Wildlife Corridor and that is subject to a Recorded covenant in favor of the County that prohibits permanent buildings on such land and prohibits fencing on such land that is not wildlife friendly.

“Sterling Ranch” means the Property.

“Subdivision Resolution” means the Douglas County Subdivision Resolution, as the same may be amended from time to time.

“TCD” or “Town Center Development” is one Neighborhood type permitted to be developed on certain portions of the Property pursuant to the terms of this Development Plan.

“Thoroughfare” means a street roadway, passage, drive, lane or similar area intended primarily for vehicular traffic.

“Thoroughfare Plan” means the Thoroughfare Plan Overview set forth on Sheet 7 of this Development Plan.

“Titan Concurrence Segment” means the segment of Titan Road between U.S. Highway 85 and the western boundary of the Xcel Parcel where the Xcel Parcel meets Titan Road (as shown on the Thoroughfare Plan).

“Titan Road Additional Dedication Segment” means the portion of Titan Road between Street C (as shown on the Thoroughfare Plan) and the western edge of the Xcel Parcel where the Xcel Parcel intersects Titan Road (as shown on the Thoroughfare Plan).

“TND” or “Traditional Neighborhood Development” is one Neighborhood type permitted to be developed on certain portions of the Property pursuant to the terms of this Development Plan.

“Traffic-generating Application” means an application for approval of a sketch plan, preliminary plan, final plat, use by special review, location and extent or site improvements plan that proposes improvements on the Property and is submitted to the County by owner.

“Unallocated Density” means Dwelling Unit density permitted within the Property pursuant to Section D-4.1 that is not yet constructed and not previously allocated by Lead Owner in accordance with Section D-4.3.

“Utility-Minor Facilities” mean any electric distribution lines, natural gas distribution pipelines, telegraph lines, telephone lines, cable television lines, data transmission lines, gas regulators, motor stations, lift stations, pumps and pump stations, pipes, systems and structures designed to collect transfer or distribute potable water (including, without limitation, water wells, treatment and storage facilities), systems and structures designed to collect, treat distribute, or dispose of sewage, water storage tanks, ponds, lakes, reservoirs (other than Major Water Storage Facilities), permitted

well facilities, drainageways and storm water structures, conveyances, retention and detention areas and facilities, and other structures, facilities, equipment , and improvements similar or related to any of the foregoing.

“Warrant” has the meaning given to that term in Section G-11.

“Waterton Concurrence Segment” means the segment of Waterton Road generally on Rampart Range Road and the Douglas County/ Jefferson County boundary.

“Willow Creek Wildlife Corridor” means those portions of the Property along Willow Creek that are: (1) depicted generally on the Parks, Open Space and Trails Plan as the “Willow Creek Wildlife Corridor,” and (2) either: (A) within Planning Area O1 and dedicated in accordance with this Development Plan, or (B) designated as Character Zone C1 in accordance with this Development Plan.

“Xcel Parcel” means the following two parcels of real property, which generally bisect the Property:
Parcel A:

A strip of land 260.00 feet in width being a portion of the land formerly described in deeds recorded in book 118 under reception no. 99145 and in book 197 at page 188, said strip being a portion of the southeast quarter of section 25, township 6 south, range 69 west of the sixth principal meridian, County of Douglas, State of Colorado being more particularly described as follows:

commencing at the southeast corner of said section 25 and considering the east line of the southeast quarter of said section 25 to bear north 00°15'41" west, 2659.11 feet with all bearings contained herein being relative thereto; thence north 00°15'41" west, along the east line of said southeast quarter, a distance of 1119.55 feet; thence south 89°35'35" west, a distance of 30.00 feet to a point on the westerly right of way line of Roxborough Park Road, said point being the point of beginning; thence continuing south 89°35'35" west, a distance of 2614.45 feet to a point on the west line of said southeast quarter; thence north 00°25'25" west, along said west line a distance of 260.00 feet; thence north 89°35'35" east a distance of 2615.18 feet to a point on the westerly right of way line of said Roxborough Park Road; thence south 00°15'41" east, along said westerly right of way line, a distance of 260.00 feet to the point of beginning, said Parcel A containing a calculated area of 679.852 square feet or 15.607 acres more or less.

Parcel B:

A strip of land varying in width being a portion of the land formerly described in deeds recorded in book 118 under reception no. 99145 and in book 197 at page 188, said strip being a portion of the south half of section 30 and a portion of the west half of section 29, township 6 south, range 68 west of the sixth principal meridian, County of Douglas, State of Colorado being more particularly described as follows:

commencing at the southwest corner of said section 30 and considering the west line of the southwest quarter of said section 30 to bear north 00°15'41" west, 2659.11 feet with all bearings contained herein being relative thereto; thence north 00°15'41" west, along the east line of said southwest quarter, a distance of 1119.55 feet; thence north 89°52'05" east, a distance of 30.00 feet to a point on the easterly right of way line of Roxborough Park Road, said point being the point of beginning; thence north 00°15'41" west, along said easterly right of way line, a distance of 260.00 feet; thence north 89°52'05" east, a distance of 2539.83 feet to a point on the west line of the southeast quarter of said section 30; thence south 89°59'23" east, a distance of 2635.38 feet to a point on the west line of the southwest quarter of said section 29; thence north 89°52'45" east, a distance of 2372.20 feet; thence north 00°22'12" west, a distance of 3905.79 to a point on the southerly right of way line of titan road; thence north 89°43'08" east, along said southerly right of way line, a distance of 223.74 feet; thence south 00°08'48" west, a distance of 650.35 feet; thence south 11°27'18" west, a distance of 102.00 feet; thence south 00°08'48" west, a distance of 658.70 feet; thence south 09°28'42" east, a distance of 144.30 feet; thence south 01°31'12" east a distance of 1200.00 feet; thence south 02°47'48" west, a distance of 265.60 feet; thence south 00°50'12" east, a distance of 310.60 feet; thence south 03°42'12" east, a distance of 200.20 feet; thence south 02°58'48" west, a distance of 300.70 feet; thence south 00°50'12" east, a distance of 128.68 feet; thence south 00°50'12" east, a distance of 210.84 feet; thence south 89°52'45" west, a distance of 2595.09 feet to a point on the west line of the southwest quarter of said section 29; thence north 89°59'23" west, a distance of 2635.26 feet to a point on the west line of the southeast quarter of said section 30; thence south 89°52'05" west, a distance of 2540.21 feet to the point of beginning, said Parcel B containing a calculated area of 2,875,265 square feet or 66.007 acres more or less.

“Zoning Resolution” means the Douglas County Zoning Resolution, as the same may be amended from time to time.

APPLICANT and/or LAND OWNER

**STERLING RANCH, LLC,
STERLING RANCH TOO, LLC,
SR TEAM, LLC and
STERLING RANCH FORE, LLC**
1805 Shea Center Drive,
Suite 210
Highlands Ranch, CO 80129
P: 303 233 3705
F: 303 232 9088

**STATE OF COLORADO
acting by and through the
STATE BOARD OF LAND
COMMISSIONERS**
1127 Sherman Street,
Suite 300
Denver CO 80203
P: 303 866 3454
F: 303 866 3152

**COLUMBINE • LAKEWOOD
COLORADO SOCCER
ASSOCIATION**
8101 S. Shatter Parkway,
Suite 101
Littleton, CO 80127
p: 303 986 5200

**ARS SAND &
GRAVEL CO., LLC**
8505 W. Mountain View Lane
Littleton, CO 80125
P:303 791 7404
F: 303 791 7405

ENGINEER:

Redland Consulting Group, Inc.
8000 South Lincoln Street,
Suite 206
Littleton, CO 80122
P: 720 283 6783

PREPARED BY:

Ario Braun, Architect, LLC
1250 Humbolt Street, No. 701
Denver, CO 80218
P: 720 635 6837

Spencer Fane & Grimshaw, LLP
1700 Lincoln Street, Suite 3800
Denver, CO 80203
P: 303-839-3800
F: 303-839-3838

**Foster Graham Millstein &
Calisher, LLP**
360 South Garfield Street.
Suite 600
Denver, CO 80209
P: 303-333-9810
F: 303-333-9786

Wank Associates
1335 Eliot Street
Denver, CO 80204
P: 303 628 0003
F: 303 628 0004

AECOM
1809 Blake Street
Suite 200
Denver, CO 80202
P: 303 595 4522
F: 303 595 4434

Felsburg, Holtz & Ullevig
6300 S. Syracuse Way,
Suite 600
Centennial, CO 80111
P: 303 721 1440
F: 303 721 0832

Leonard & Riche
2000 Clay Street, #300
Denver, CO 80211
P: 303 455 8569
F: 303 455 0115

Kennedy Jenks Consultants
143 Union Boulevard, Suite 600
Lakewood, CO 80228
P: 303 985 3636
F: 303 985 3800

Headwaters Corporation
3425 W. 31st Avenue
Denver, CO 80211
P: 303 918 5096
F: 303 237 4651

ERO Resources Corp.
1842 Clarkson Street
Denver, CO 80218
P: 303 830 1188
F: 303 830 1189

Clanton & Associates
4699 Nautlius Court
Suite 102
Boulder, CO 80301
P: 303 530 7229
F: 303 530 7227


**ZR2009-004
Revision Date: OCT 17, 2025**

Sheet:

of 36

STERLING RANCH PLANNED DEVELOPMENT 14TH AMENDMENT

Being a part of Sections 19, 30 and 31, part of the West half of Section 29, and the Northwest quarter of Section 32, in Township 6 South, Range 68 West; also part of the Southwest quarter and the Northeast quarter of Section 2 and part of Section 36, in Township 6 South, Range 69 West; and part of Section 6, Township 7 South, Range 68 West, all of the 6th P.M., Douglas County, Colorado - 3,400.77 Acres- 12,050 Dwelling Units

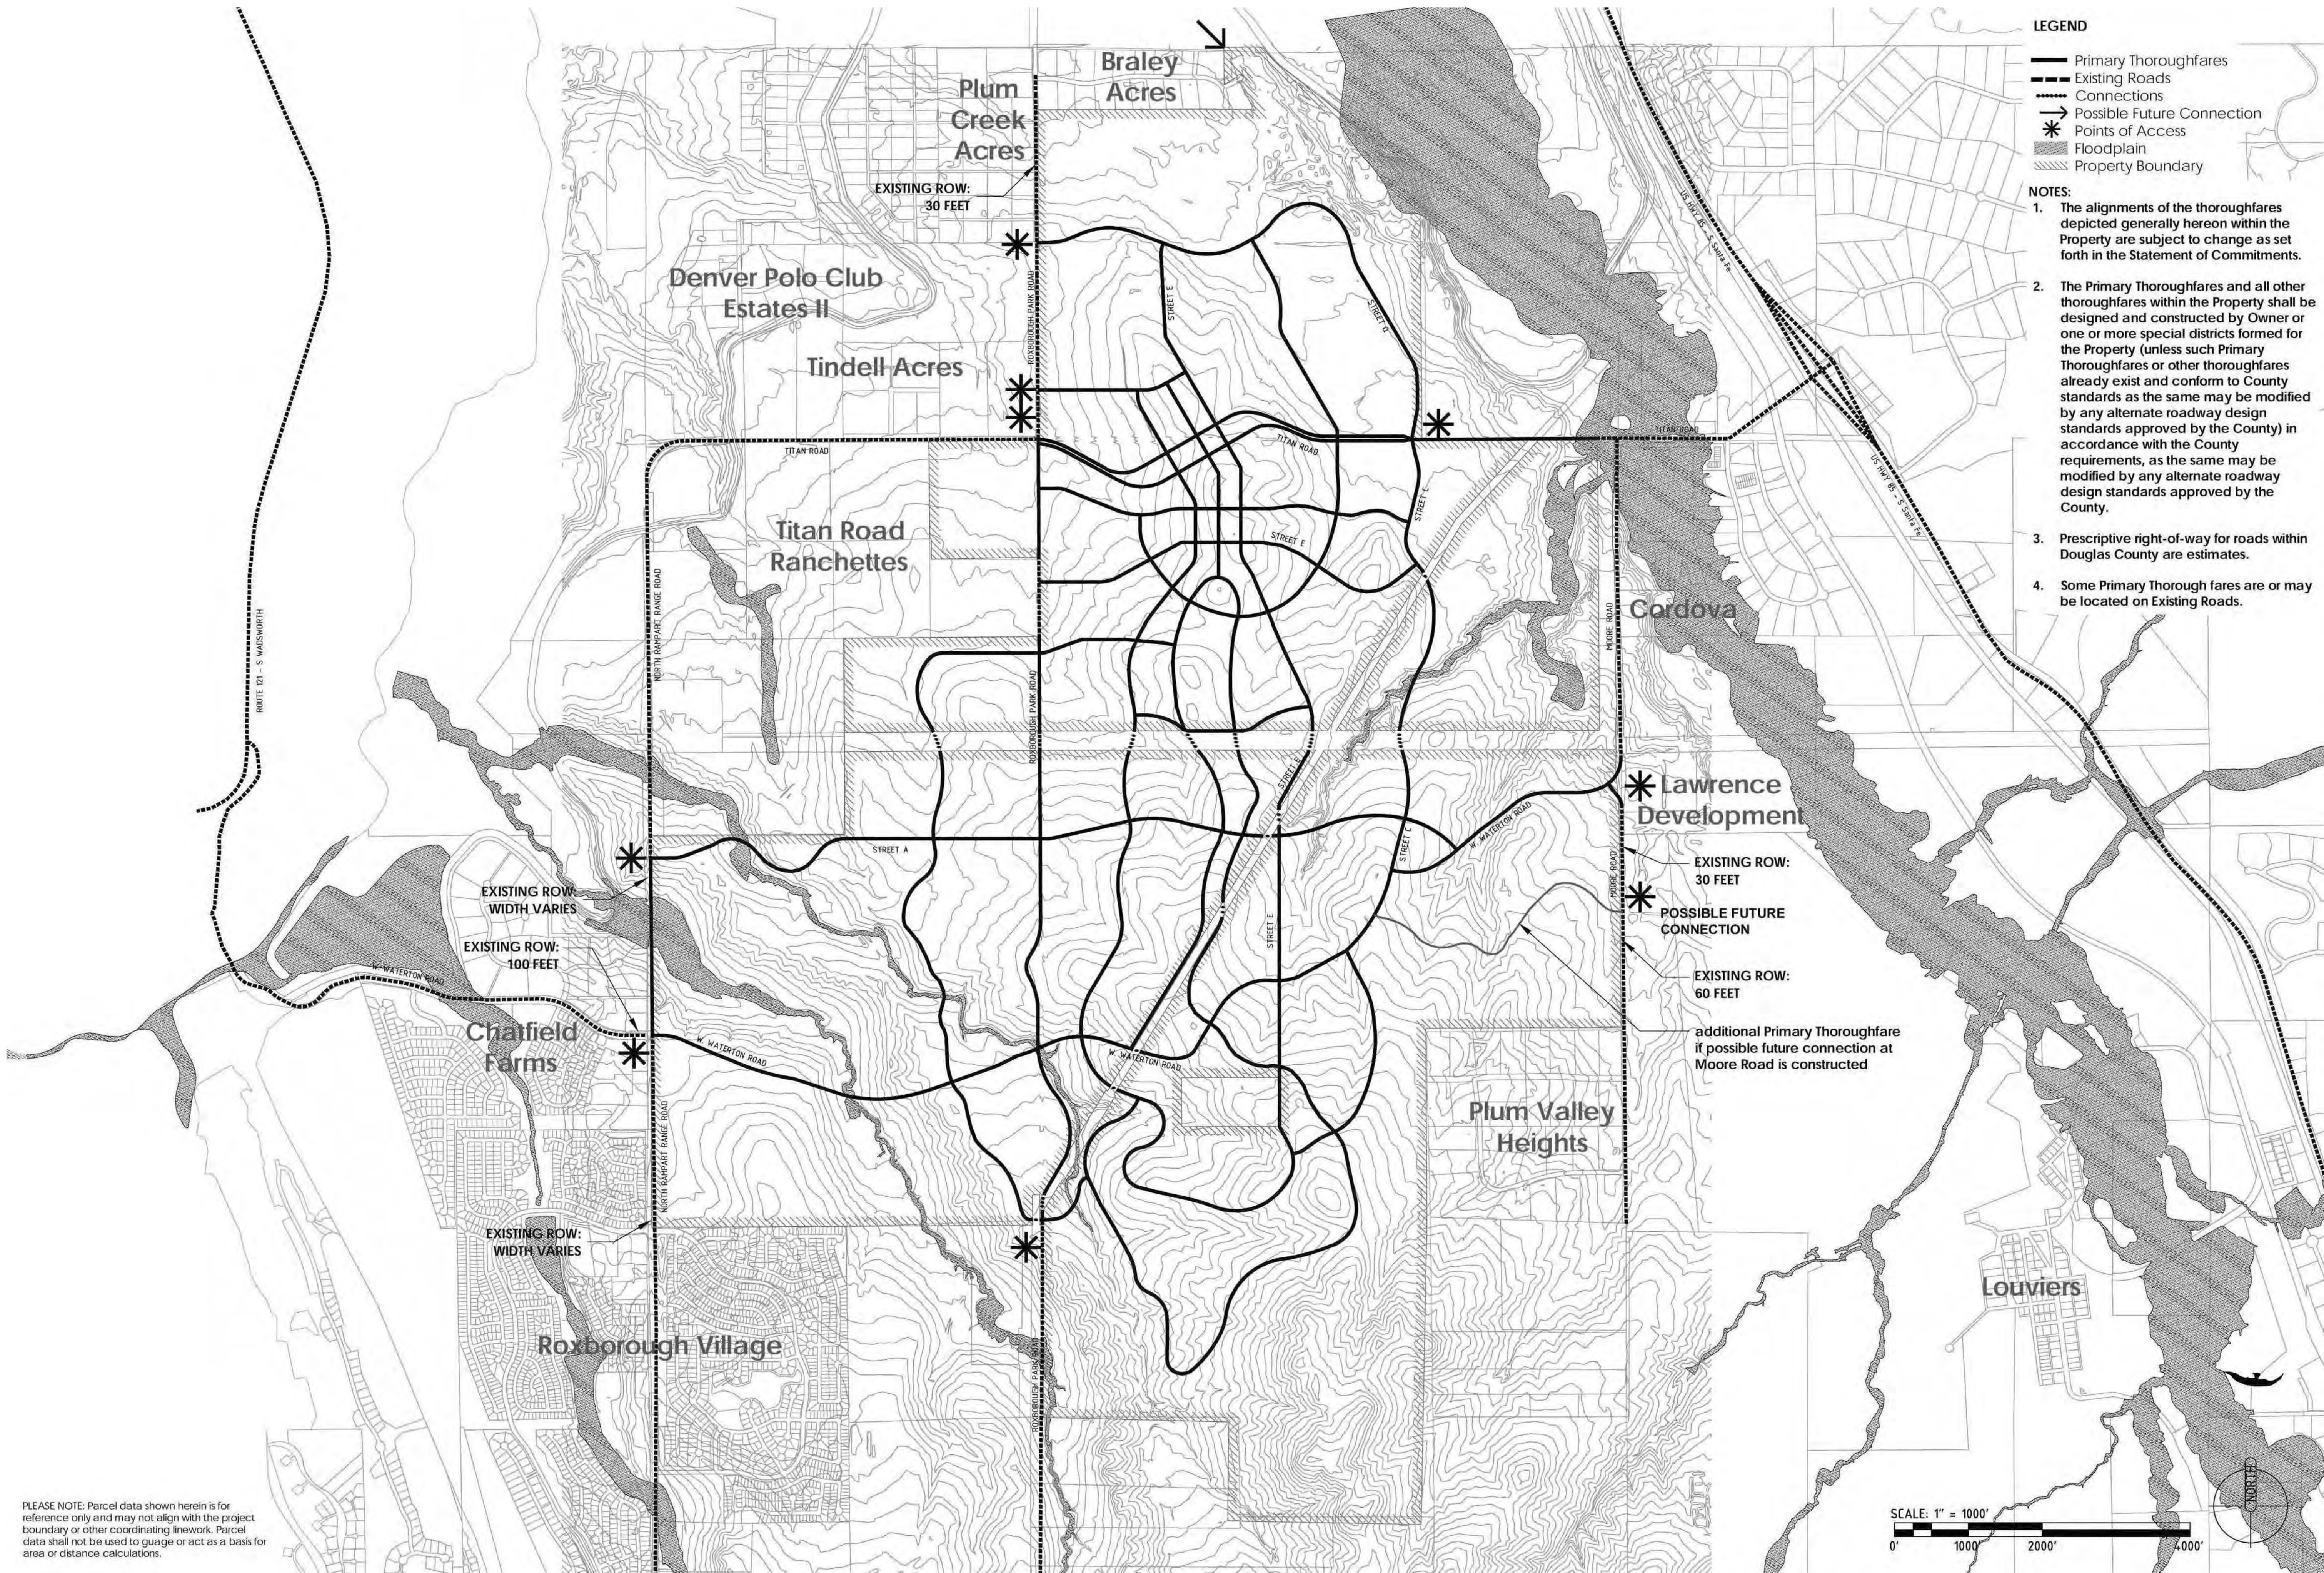

LEGEND

- Primary Thoroughfares
- Existing Roads
- Connections
- Possible Future Connection
- Points of Access
- Floodplain
- Property Boundary

NOTES:

- The alignments of the thoroughfares depicted generally hereon within the Property are subject to change as set forth in the Statement of Commitments.
- The Primary Thoroughfares and all other thoroughfares within the Property shall be designed and constructed by Owner or one or more special districts formed for the Property (unless such Primary Thoroughfares or other thoroughfares already exist and conform to County standards as the same may be modified by any alternate roadway design standards approved by the County) in accordance with the County requirements, as the same may be modified by any alternate roadway design standards approved by the County.
- Prescriptive right-of-way for roads within Douglas County are estimates.
- Some Primary Thoroughfares are or may be located on Existing Roads.

APPLICANT and/or LAND OWNER

**STERLING RANCH, LLC,
STERLING RANCH TOO, LLC,
SR TEAM, LLC and
STERLING RANCH FORD, LLC**
1805 Shea Center Drive,
Suite 210
Highlands Ranch, CO 80129
P: 303 233 3705
F: 303 232 9088

**STATE OF COLORADO
acting by and through the
STATE BOARD OF LAND
COMMISSIONERS**
1127 Sherman Street,
Suite 300
Denver CO 80203
P: 303 866 3454
F: 303 866 3152

**COLUMBINE • LAKEWOOD
COLORADO SOCCER
ASSOCIATION**
8101 S. Shatter Parkway,
Suite 101
Littleton, CO 80127
P: 303 986 5200

**ARS SAND &
GRAVEL CO., LLC**
3505 W. Mountain View Lane
Littleton, CO 80125
P: 303 791 7404
F: 303 791 7405

ENGINEER:

Redland Consulting Group, Inc.
3000 South Lincoln Street,
Suite 208
Littleton, CO 80122
P: 720 283 6783

PREPARED BY:

Arla Braun, Architect, LLC
1250 Humboldt Street, No. 701
Denver, CO 80218
P: 720 635 6837

Spencer Fane & Grimshaw, LLP
1700 Lincoln Street, Suite 3800
Denver, CO 80203
P: 303-839-3800
F: 303-839-3838

**Foster Graham Millstein &
Calisher, LLP**
360 South Garfield Street,
Suite 600
Denver, CO 80209
P: 303-333-9810
F: 303-333-9786

Wank Associates
1335 Eliot Street
Denver, CO 80204
P: 303 628 0003
F: 303 628 0004

AECOM
1809 Blake Street
Suite 200
Denver, CO 80202
P: 303 595 4522
F: 303 595 4434

Felsburg, Holtz & Ullevig
6300 S. Syracuse Way,
Suite 600
Centennial, CO 80111
P: 303 721 1440
F: 303 721 0832

Leonard Rice
2000 Clay Street, #300
Denver, CO 80211
P: 303 455 8569
F: 303 455 0115

Kennedy Jenks Consultants
143 Union Boulevard, Suite 600
Lakewood, CO 80228
P: 303 985 3636
F: 303 985 3800

Headwaters Corporation
3425 W. 31st Avenue
Denver, CO 80211
P: 303 918 5096
F: 303 237 4651

ERO Resources Corp.
1842 Clarkson Street
Denver, CO 80218
P: 303 830 1168
F: 303 830 1199

Clanton & Associates
4699 Nautilus Court
Suite 102
Boulder, CO 80301
P: 303 530 7229
F: 303 530 7227

**ZR2009-004
Revision Date: OCT 17, 2025**

Sheet:

of 36


Thoroughfare Plan Overview

7

PLEASE NOTE: Parcel data shown herein is for reference only and may not align with the project boundary or other coordinating linework. Parcel data shall not be used to gauge or act as a basis for area or distance calculations.

STERLING RANCH PLANNED DEVELOPMENT 14TH AMENDMENT

Being a part of Sections 19, 30 and 31, part of the West half of Section 29, and the Northwest quarter of Section 32, in Township 6 South, Range 68 West; also part of the Southwest quarter and the Northeast quarter of Section 2 and part of Section 36, in Township 6 South, Range 69 West; and part of Section 6, Township 7 South, Range 68 West, all of the 6th P.M., Douglas County, Colorado - 3,400.77 Acres- 12,050 Dwelling Units

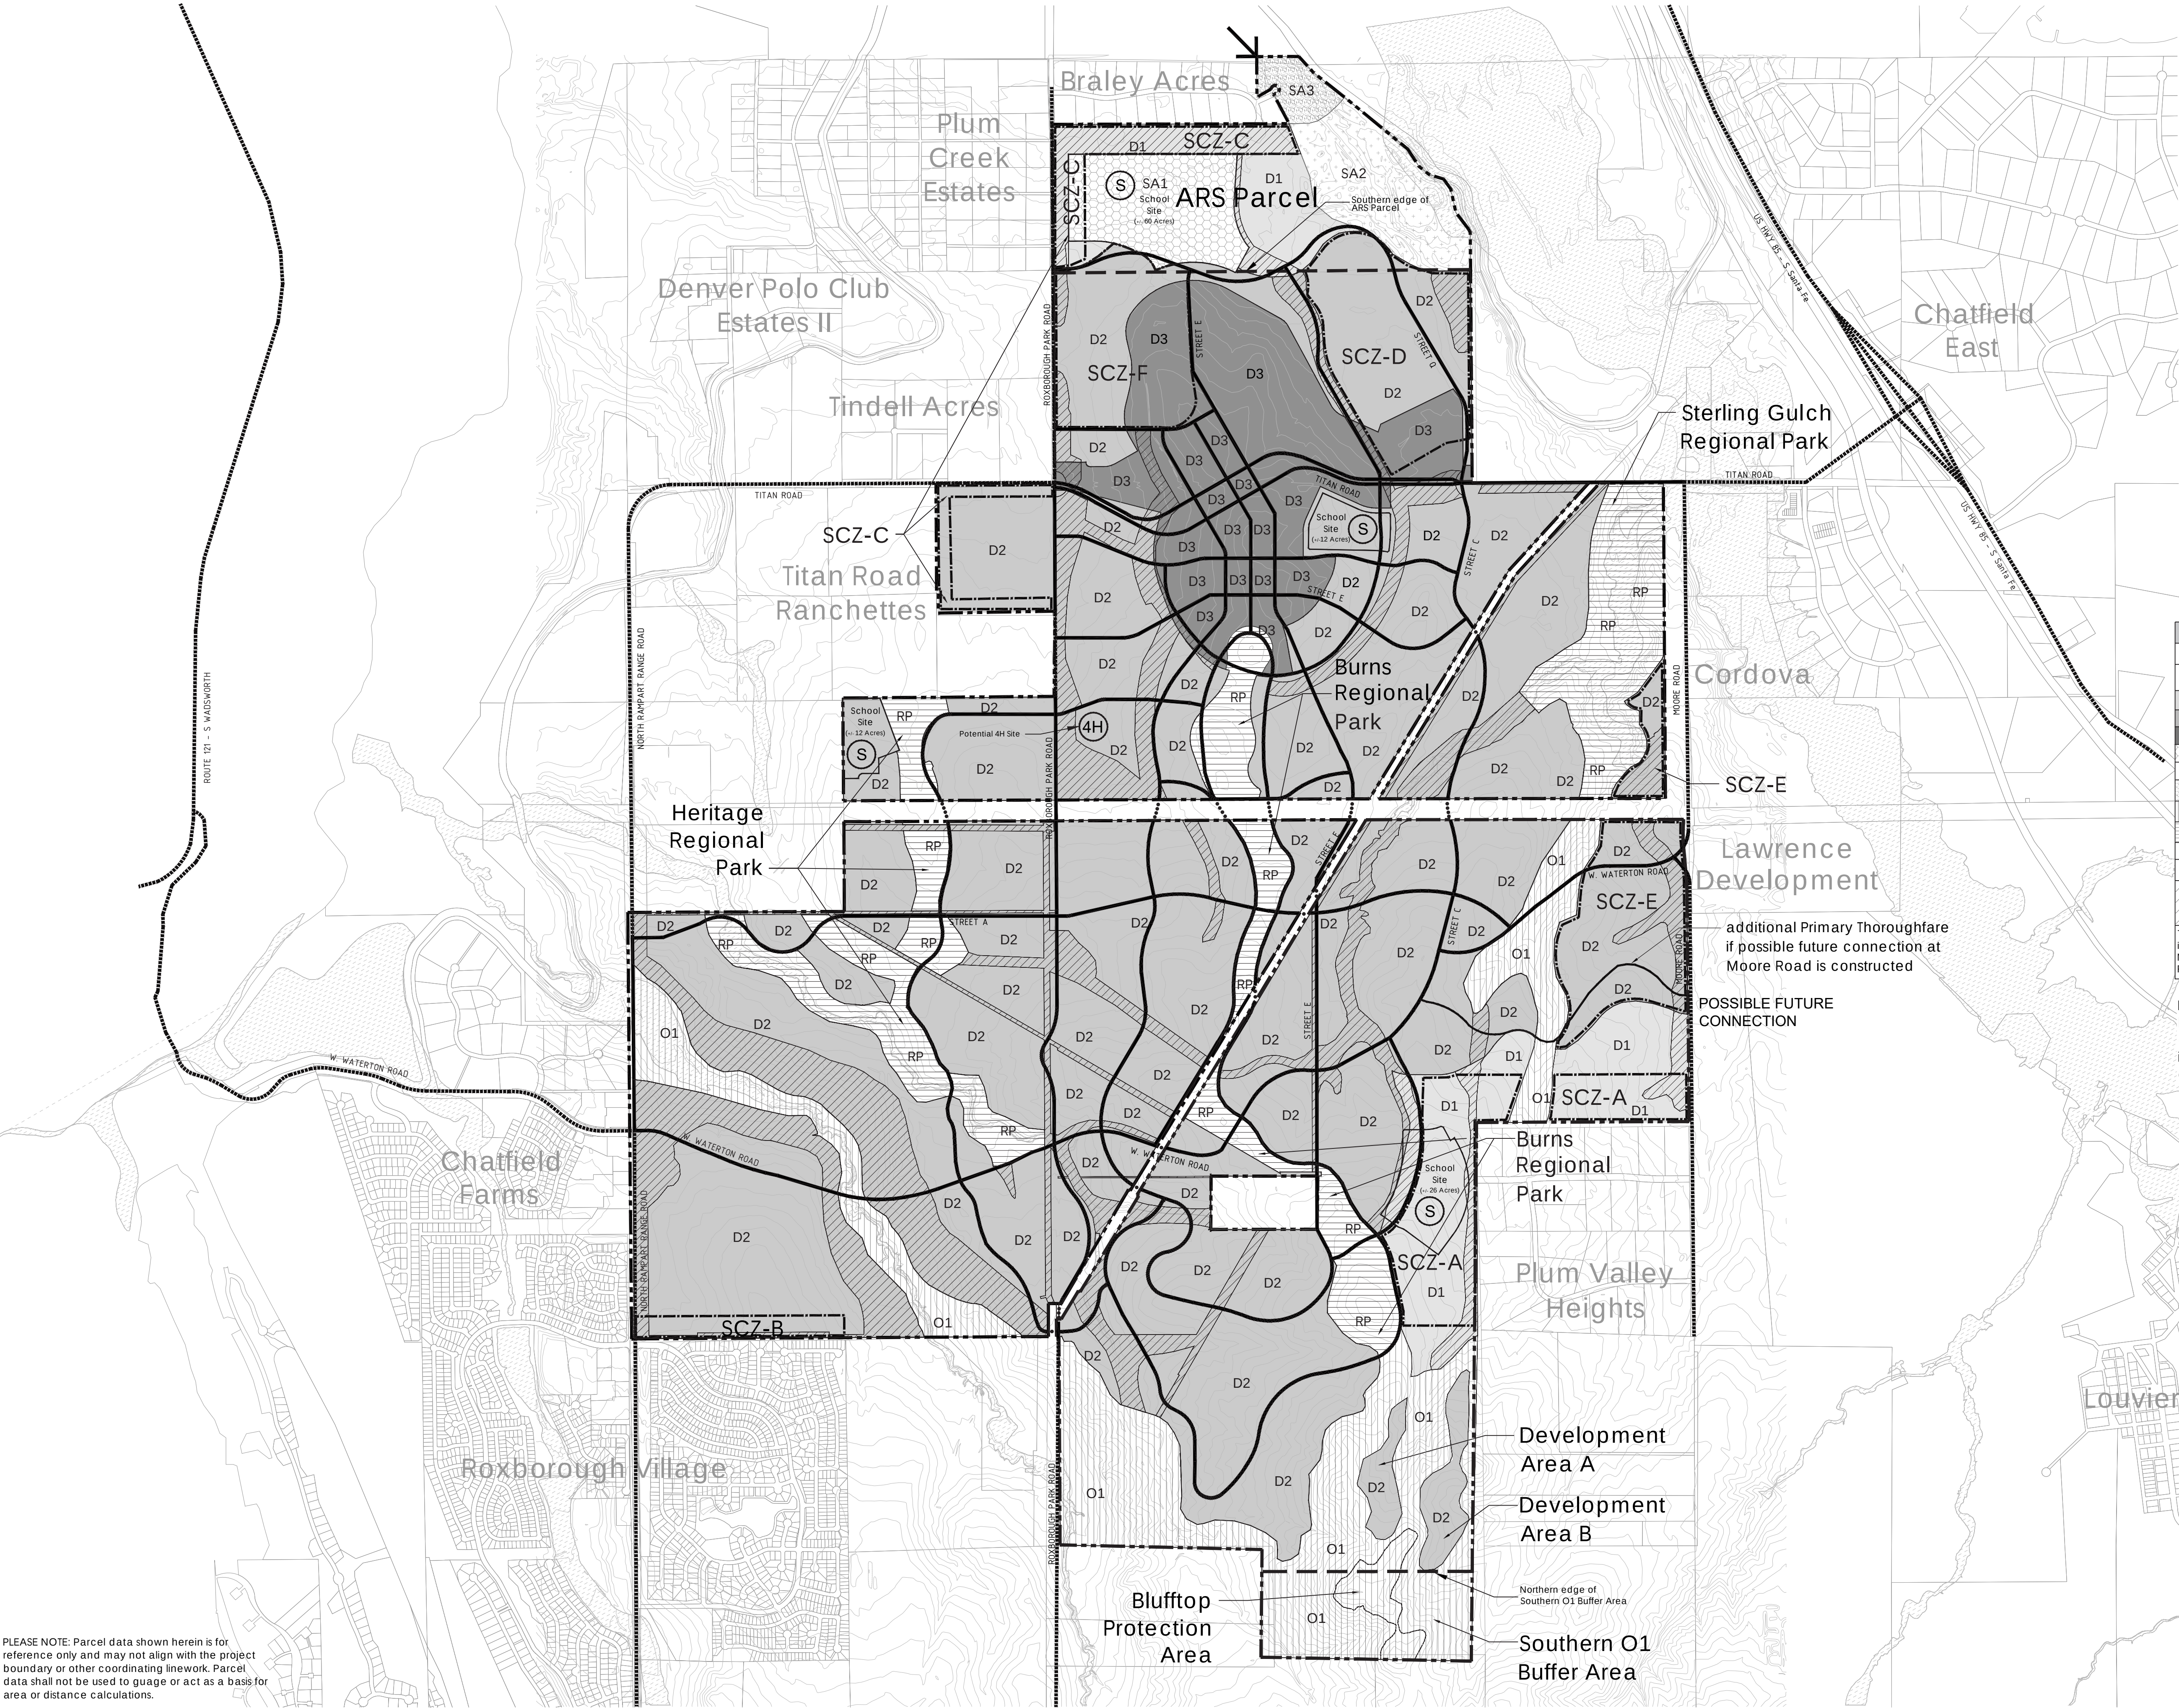

LEGEND

PLANNING AREAS

- D1 - Country/Hillside District
- D2 - Villages District
- D3 - Town Center District
- O1 - Open Preserve
- RP - Regional Park
- SA1 - School District
- SA2 - Reservoir District
- SA3 - Maintenance District

OTHER

- School Site
- Special Character Zones
- Character Zone C1 - Multifunction Open Space
- Floodplain
- Primary Thoroughfares
- Existing Roads
- Connections
- Possible Future Connection
- Property Boundary


Land Use		
(Subject to adjustment pursuant to the terms of the Development Plan)		
Planning Areas	Acres	
D1 - Country/Hillside	180.80	
D2 - Villages	2209.03	
D3 - Town Center	260.50	
SA1 - School	60.00	
SA2 - Reservoir	59.42	
SA3 - Maintenance/Industrial	13.24	
O1 - Open Preserve	336.77	
RP - Regional Park	281.01	
TOTAL		3400.77
Character Zone C1 - Multi-Function Open Space	516.09	
Other Parks to be designated within Neighborhoods	57.00	(estimated)

Non-residential square footage: Totals for business, commercial, and industrial space will be determined by development standards set forth in the Development Plan and sustainable and economic practices.


Areas Subject to Potential Inclusion within SCZ-D, SCZ-E and SCZ-F		
(Subject to adjustment pursuant to the terms of the Development Plan)		
Area	Acres	
SCZ-D	100.80	
SCZ-E	92.47	
SCZ-F	84.72	

NOTES:

- The location of various areas and improvements depicted generally hereon are subject to change pursuant to the other provisions of this Development plan.
- The acreages of areas set forth hereon include thoroughfares within such areas.
- Some Primary Thoroughfares are or may be located on Existing Roads.

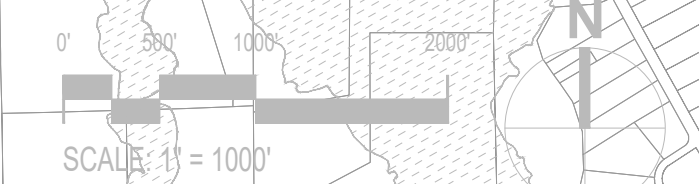

KEYMAP

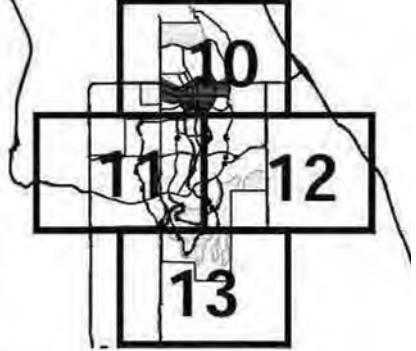

APPLICANT and/or LAND OWNER

STERLING RANCH, LLC,
STERLING RANCH TOO, LLC,
SR TEAM, LLC and
STERLING RANCH FORE, LLC
1805 Shea Center Drive,
Suite 210
Highlands Ranch, CO 80129
P: 303 233 3705
F: 303 232 9088

STATE OF COLORADO
acting by and through the
STATE BOARD OF LAND
COMMISSIONERS
1127 Sherman Street,
Suite 300
Denver, CO 80203
P: 303 866 3454
F: 303 866 3152

COLUMBINE • LAKEWOOD
COLORADO SOCCER
ASSOCIATION
8101 S. Shetter Parkway,
Suite 101
Littleton, CO 80127
p: 303 986 5200

ARS SAND &
GRAVEL CO., LLC
3505 W. Mountain View Lane
Littleton, CO 80125
P:303 791 7404
F: 303 791 7405

ENGINEER:

Redland Consulting Group, Inc.
3000 South Lincoln Street,
Suite 206
Littleton, CO 80122
P: 720 283 6783

PREPARED BY:

Arla Braun, Architect, LLC
1250 Humboldt Street, No. 701
Denver, CO 80218
P: 720 635 6837

Spencer Fane & Grimshaw, LLP
Denver, CO 80203
P: 303-839-3800
F: 303-839-3838

Foster Graham Millstein &
Callisher, LLP
360 South Garfield Street,
Suite 600
Denver, CO 80209
P: 303-333-9810
F: 303-333-9786

Wenk Associates
1335 Eliot Street
Denver, CO 80204
P: 303 628 0003
F: 303 628 0004

AECOM
1809 Blake Street
Suite 200
Denver, CO 80202
P: 303 595 4522
F: 303 595 4434

Felsburg, Holtz & Ullevig
6300 S. Syracuse Way,
Suite 600
Centennial, CO 80111
P: 303 721 1440
F: 303 721 0832

Leonard Rice
2000 Clay Street, #300
Denver, CO 80211
P: 303 455 9569
F: 303 455 0115

Kennedy Jenks Consultants
143 Union Boulevard, Suite 600
Lakewood, CO 80228
P: 303 985 3636
F: 303 985 3800

Headwaters Corporation
3425 W. 31st Avenue
Denver, CO 80211
P: 303 918 5096
F: 303 237 4651

ERO Resources Corp.
1842 Clarkson Street
Denver, CO 80218
P: 303 830 1166
F: 303 830 1199


Clanton & Associates
4699 Nautilus Court
Suite 102
Boulder, CO 80301
P: 303 530 7229
F: 303 530 7227

ZR2009-004
Revision Date: OCT 17, 2025

PLEASE NOTE: Parcel data shown herein is for reference only and may not align with the project boundary or other coordinating linework. Parcel data shall not be used to gauge or act as a basis for area or distance calculations.

STERLING RANCH PLANNED DEVELOPMENT 14TH AMENDMENT


Being a part of Sections 19, 30 and 31, part of the West half of Section 29, and the Northwest quarter of Section 32, in Township 6 South, Range 68 West; also part of the Southwest quarter and the Northeast quarter of Section 2 and part of Section 36, in Township 6 South, Range 69 West; and part of Section 6, Township 7 South, Range 68 West, all of the 6th P.M., Douglas County, Colorado - 3,400.77 Acres- 12,050 Dwelling Units

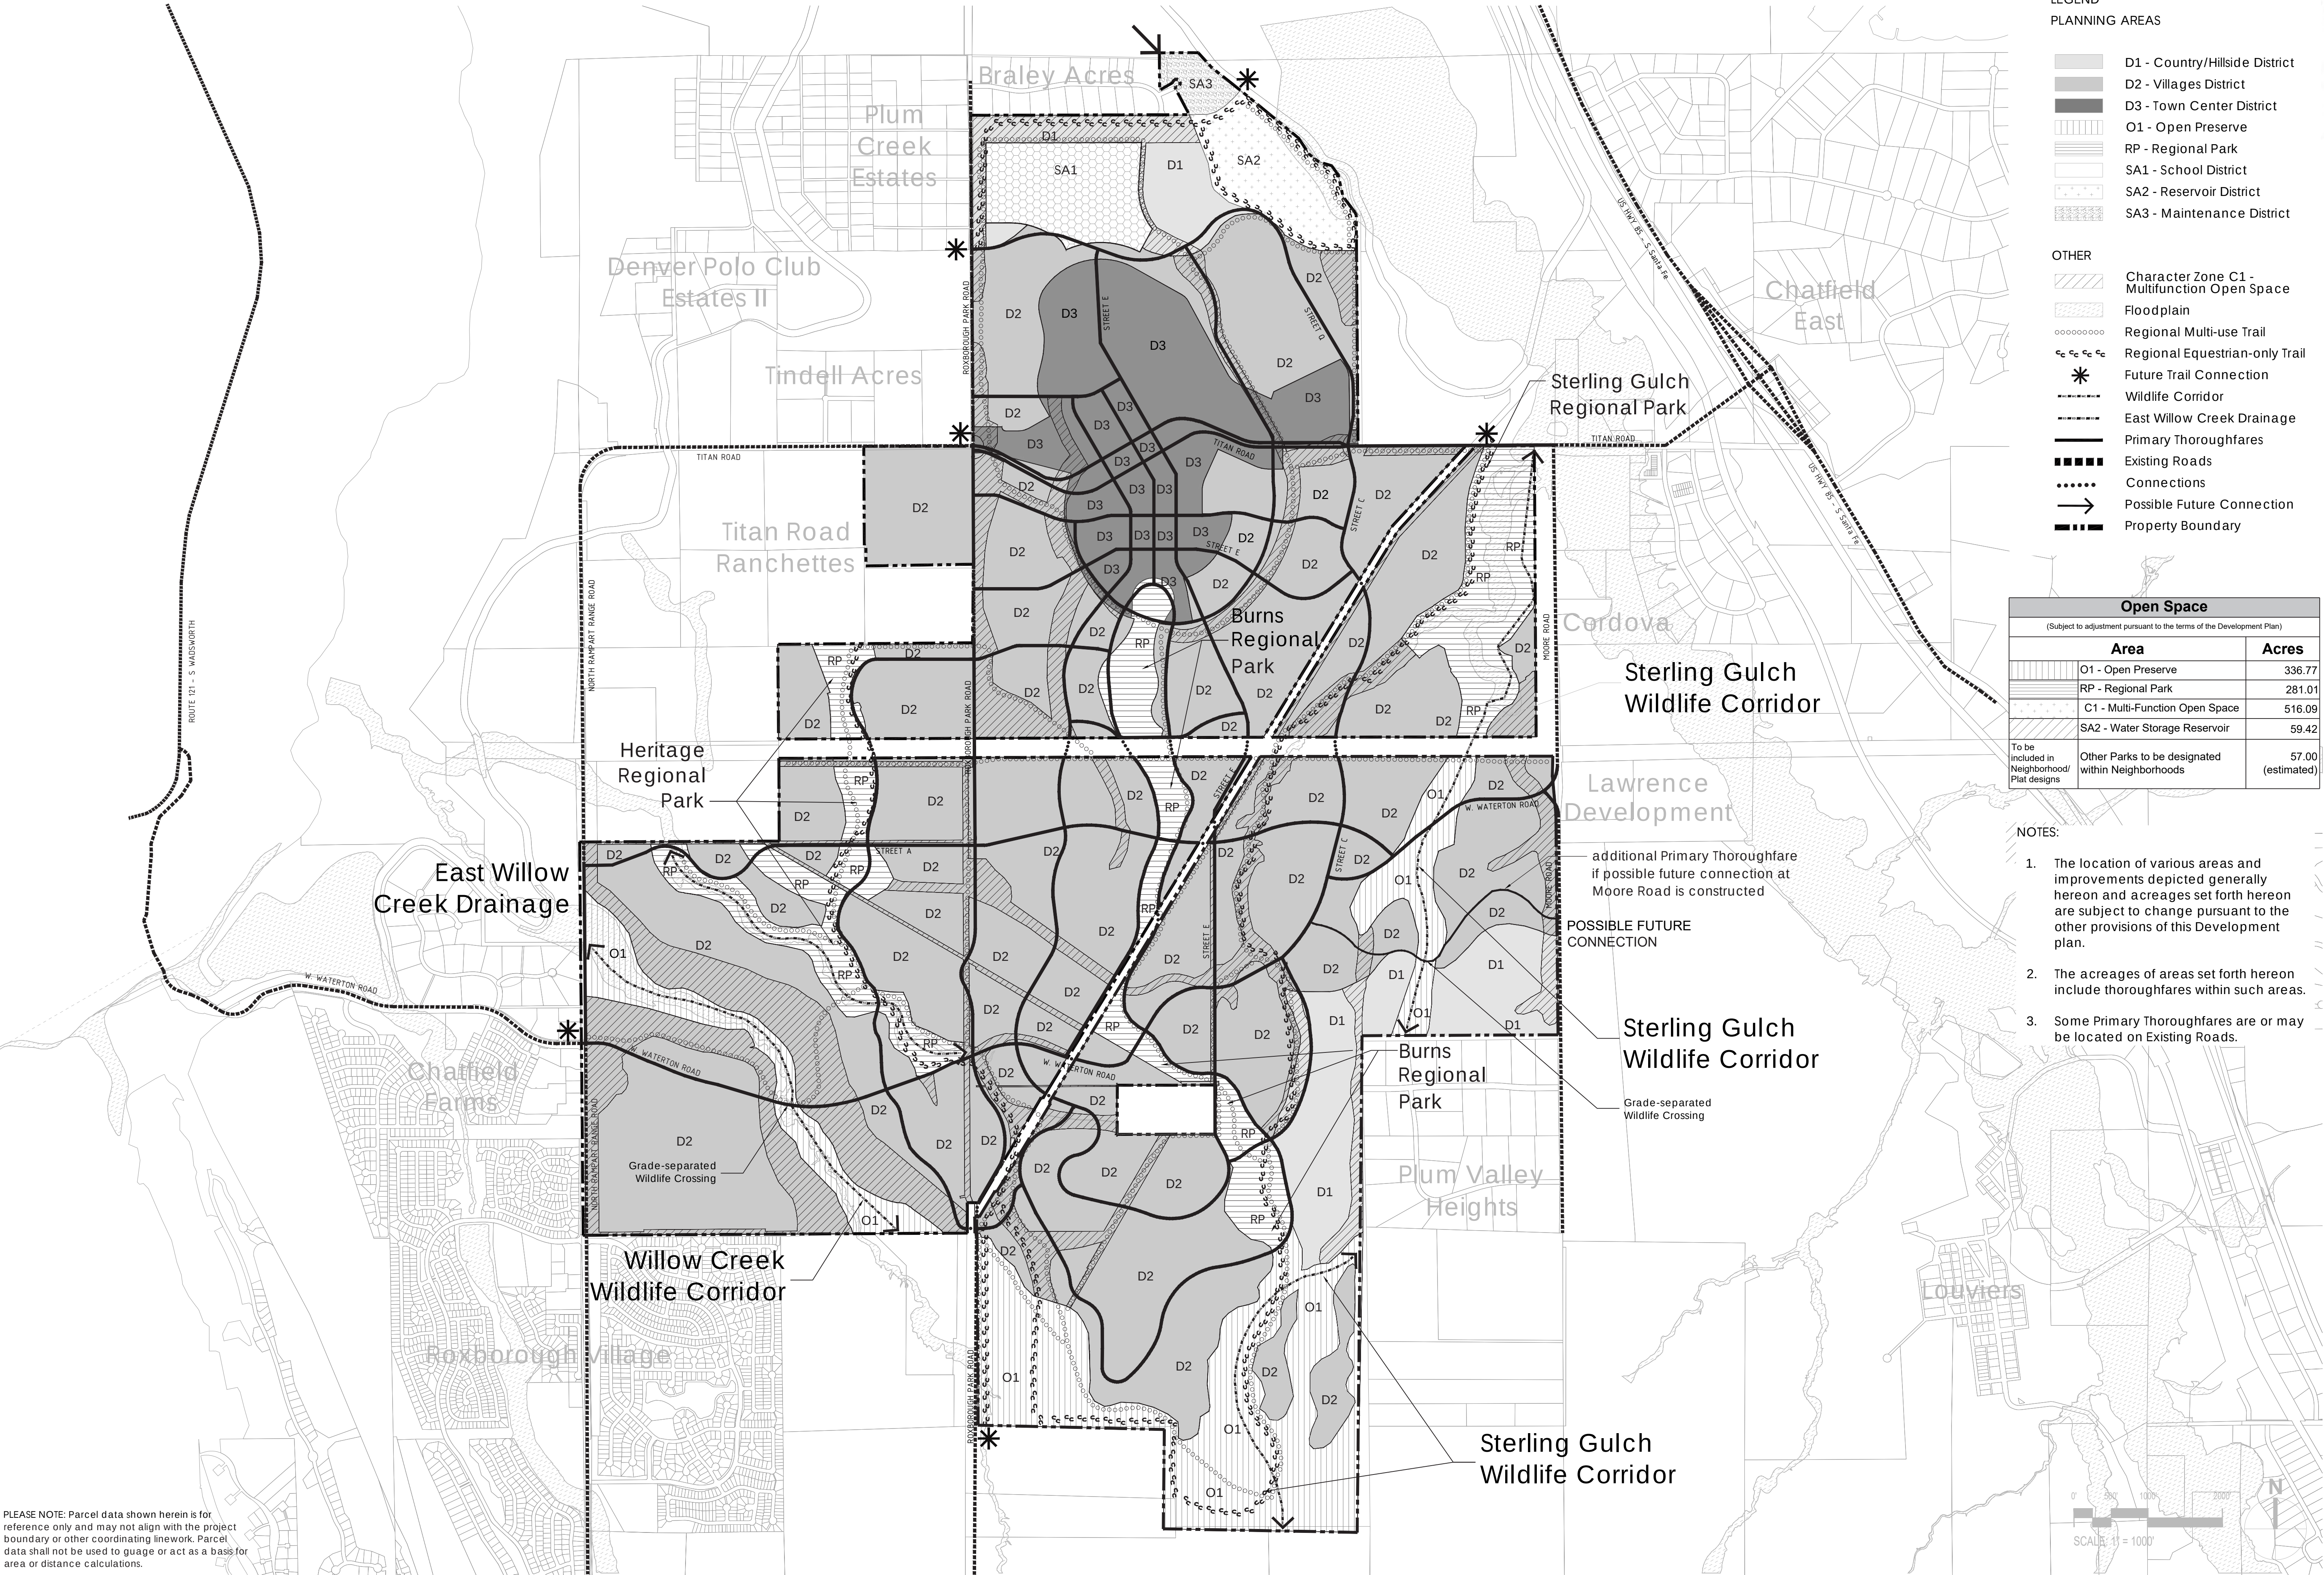

- LEGEND
- PLANNING AREAS
- D1 - Country/Hillside District
 - D2 - Villages District
 - D3 - Town Center District
 - O1 - Open Preserve
 - RP - Regional Park
 - SA1 - School District
 - SA2 - Reservoir District
 - SA3 - Maintenance District
- OTHER
- Character Zone C1 - Multifunction Open Space
 - Floodplain
 - Regional Multi-use Trail
 - Regional Equestrian-only Trail
 - Future Trail Connection
 - Wildlife Corridor
 - East Willow Creek Drainage
 - Primary Thoroughfares
 - Existing Roads
 - Connections
 - Possible Future Connection
 - Property Boundary

Open Space	
(Subject to adjustment pursuant to the terms of the Development Plan)	
Area	Acres
O1 - Open Preserve	336.77
RP - Regional Park	281.01
C1 - Multi-Function Open Space	516.09
SA2 - Water Storage Reservoir	59.42
Other Parks to be designated within Neighborhoods	57.00 (estimated)

- NOTES:
- The location of various areas and improvements depicted generally hereon and acreages set forth hereon are subject to change pursuant to the other provisions of this Development plan.
 - The acreages of areas set forth hereon include thoroughfares within such areas.
 - Some Primary Thoroughfares are or may be located on Existing Roads.

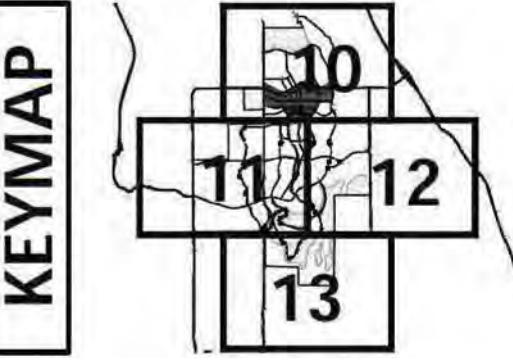

APPLICANT and/or LAND OWNER

STERLING RANCH, LLC,
STERLING RANCH TOO, LLC,
SR TEAM, LLC and
STERLING RANCH FORD, LLC
1805 Shea Center Drive,
Suite 210
Highlands Ranch, CO 80129
P: 303 233 3705
F: 303 232 9088

STATE OF COLORADO
acting by and through the
STATE BOARD OF LAND
COMMISSIONERS
1127 Sherman Street,
Suite 300
Denver CO 80203
P: 303 866 3454
F: 303 866 3152

COLUMBINE • LAKEWOOD
COLORADO SOCCER
ASSOCIATION
8101 S. Shetter Parkway,
Suite 101
Littleton, CO 80127
p: 303 986 5200

ARS SAND &
GRAVEL CO., LLC
3505 W. Mountain View Lane
Littleton, CO 80125
P:303 791 7404
F:303 791 7405

ENGINEER:

Redland Consulting Group, Inc.
3000 South Lincoln Street,
Suite 206
Littleton, CO 80122
P: 720 283 6783

PREPARED BY:

Arla Braun, Architect, LLC
1250 Humbolt Street, No. 701
Denver, CO 80218
P: 720 635 6837

Spencer Fane & Grimshaw, LLP
1700 Lincoln Street, Suite 3800
Denver, CO 80203
P: 303-839-3800
F: 303-839-3838

Foster Graham Millstein &
Callisher, LLP
360 South Garfield Street,
Suite 600
Denver, CO 80209
P: 303-333-9810
F: 303-333-9786

Wank Associates
1335 Eliot Street
Denver, CO 80204
P: 303 628 0003
F: 303 628 0004

AECOM
1809 Blake Street
Suite 200
Denver, CO 80202
P: 303 595 4522
F: 303 595 4434

Felsburg, Holtz & Ullevig
6300 S. Syracuse Way,
Suite 600
Centennial, CO 80111
P: 303 721 1440
F: 303 721 0832

Leonard Rice
2000 Clay Street, #300
Denver, CO 80211
P: 303 455 9569
F: 303 455 0115

Kennedy Jenks Consultants
143 Union Boulevard, Suite 600
Lakewood, CO 80228
P: 303 985 3636
F: 303 985 3800

Headwaters Corporation
3425 W. 31st Avenue
Denver, CO 80211
P: 303 918 5096
F: 303 237 4651

ERO Resources Corp.
1842 Clarkson Street
Denver, CO 80218
P: 303 830 1168
F: 303 830 1199

Clanton & Associates
4699 Nautilus Court
Suite 102
Boulder, CO 80301
P: 303 530 7229
F: 303 530 7227

ZR2009-004
Revision Date: OCT 17, 2025

Sheet:

of 36

PLEASE NOTE: Parcel data shown herein is for reference only and may not align with the project boundary or other coordinating linework. Parcel data shall not be used to gauge or act as a basis for area or distance calculations.

STERLING RANCH PLANNED DEVELOPMENT 14TH AMENDMENT

Being a part of Sections 19, 30 and 31, part of the West half of Section 29, and the Northwest quarter of Section 32, in Township 6 South, Range 68 West; also part of the Southwest quarter and the Northeast quarter of Section 2 and part of Section 36, in Township 6 South, Range 69 West; and part of Section 6, Township 7 South, Range 68 West, all of the 6th P.M., Douglas County, Colorado - 3,400.77 Acres- 12,050 Dwelling Units



LEGEND

PLANNING AREAS

- D1 - Country/Hillside District
- D2 - Villages District
- D3 - Town Center District
- O1 - Open Preserve
- RP - Regional Park
- SA1 - School District
- SA2 - Reservoir District
- SA3 - Maintenance District
- School Site
- Special Character Zones

OTHER

- Character Zone C1 - Multifunction Open Space
- Floodplain
- Regional Multi-use Trail
- Regional Equestrian-only Trail
- Future Trail Connection
- Wildlife Corridor
- East Willow Creek Drainage
- Primary Thoroughfares
- Existing Roads
- Connections
- Possible Future Connection
- Property Boundary

- NOTES:
- The location of various areas and improvements depicted generally hereon and acreages set forth hereon are subject to change pursuant to the other provisions of this Development plan.
 - The acreages of areas set forth hereon include thoroughfares within such areas.
 - Some Primary Thoroughfares are or may be located on Existing Roads.

KEYMAP

APPLICANT and/or LAND OWNER

STERLING RANCH, LLC, SR TEAM, LLC and STERLING RANCH FORE, LLC
1805 Shea Center Drive, Suite 210
Highlands Ranch, CO 80129
P: 303 233 3705
F: 303 232 9088

STATE OF COLORADO acting by and through the STATE BOARD OF LAND COMMISSIONERS
1127 Sherman Street, Suite 300
Denver CO 80203
P: 303 866 3454
F: 303 866 3152

COLUMBINE • LAKEWOOD COLORADO SOCCER ASSOCIATION
8101 S. Shatter Parkway, Suite 101
Littleton, CO 80127
p: 303 986 5200

ARS SAND & GRAVEL CO., LLC
3505 W. Mountain View Lane
Littleton, CO 80125
P:303 791 7404
F: 303 791 7405

ENGINEER:

Redland Consulting Group, Inc.
8000 South Lincoln Street, Suite 206
Littleton, CO 80122
P: 720 283 6783

PREPARED BY:

Arla Braun, Architect, LLC
1250 Humbolt Street, No. 701
Denver, CO 80218
P: 720 635 6837

Spencer Fane & Grimshaw, LLP
Denver, CO 80203
P: 303-839-3800
F: 303-839-3838

Foster Graham Millstein & Callisher, LLP
360 South Garfield Street, Suite 600
Denver, CO 80209
P: 303-333-9810
F: 303-333-9786

Wank Associates
1335 Eliot Street
Denver, CO 80204
P: 303 628 0003
F: 303 628 0004

AECOM
1809 Blake Street
Suite 200
Denver, CO 80202
P: 303 595 4522
F: 303 595 4434

Felsburg, Holtz & Ullevig
6300 S. Syracuse Way, Suite 600
Centennial, CO 80111
P: 303 721 1440
F: 303 721 0832

Leonard Rice
2000 Clay Street, #300
Denver, CO 80211
P: 303 455 9569
F: 303 455 0115

Kennedy Jenks Consultants
143 Union Boulevard, Suite 600
Lakewood, CO 80228
P: 303 985 3636
F: 303 985 3800

Headwaters Corporation
3425 W. 31st Avenue
Denver, CO 80211
P: 303 918 5096
F: 303 237 4651

ERO Resources Corp.
1842 Clarkson Street
Denver, CO 80218
P: 303 830 1168
F: 303 830 1199

Clanton & Associates
4699 Nautilus Court
Suite 102
Boulder, CO 80301
P: 303 530 7229
F: 303 530 7227

ZR2009-004
Revision Date: OCT 17, 2025

PLEASE NOTE: Parcel data shown herein is for reference only and may not align with the project boundary or other coordinating linework. Parcel data shall not be used to gauge or act as a basis for area or distance calculations.

0' 200' 400' 800'

SCALE: 1" = 400'

N

STERLING RANCH PLANNED DEVELOPMENT 14TH AMENDMENT

Being a part of Sections 19, 30 and 31, part of the West half of Section 29, and the Northwest quarter of Section 32, in Township 6 South, Range 68 West; also part of the Southwest quarter and the Northeast quarter of Section 2 and part of Section 36, in Township 6 South, Range 69 West; and part of Section 6, Township 7 South, Range 68 West, all of the 6th P.M., Douglas County, Colorado - 3,400.77 Acres- 12,050 Dwelling Units

LEGEND

PLANNING AREAS

- D1 - Country/Hillside District
- D2 - Villages District
- D3 - Town Center District
- O1 - Open Preserve
- RP - Regional Park
- SA1 - School District
- SA2 - Reservoir District
- SA3 - Maintenance District
- School Site
- Special Character Zones


OTHER

- Character Zone C1 - Multifunction Open Space
- Floodplain
- Regional Multi-use Trail
- Regional Equestrian-only Trail
- Future Trail Connection
- Wildlife Corridor
- East Willow Creek Drainage
- Primary Thoroughfares
- Existing Roads
- Connections
- Possible Future Connection
- Property Boundary


NOTES:

- The location of various areas and improvements depicted generally hereon and acreages set forth hereon are subject to change pursuant to the other provisions of this Development plan.
- The acreages of areas set forth hereon include thoroughfares within such areas.
- Some Primary Thoroughfares are or may be located on Existing Roads.

PLEASE NOTE: Parcel data shown herein is for reference only and may not align with the project boundary or other coordinating linework. Parcel data shall not be used to gauge or act as a basis for area or distance calculations.

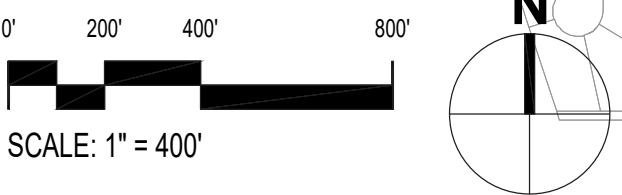

KEYMAP

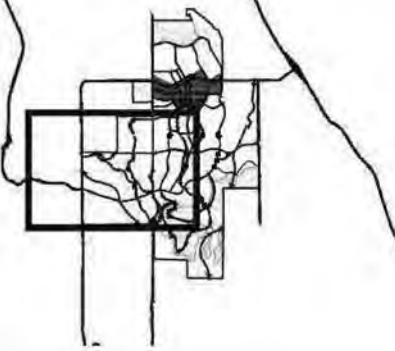

APPLICANT and/or LAND OWNER

**STERLING RANCH, LLC,
STERLING RANCH TOO, LLC,
SR TEAM, LLC and
STERLING RANCH FIVE, LLC**
1805 Shea Center Drive,
Suite 210
Highlands Ranch, CO 80129
P: 303 233 3705
F: 303 232 9088

**STATE OF COLORADO
acting by and through the
STATE BOARD OF LAND
COMMISSIONERS**
1127 Sherman Street,
Suite 300
Denver CO 80203
P: 303 866 3454
F: 303 866 3152

**COLUMBINE • LAKEWOOD
COLORADO SOCCER
ASSOCIATION**
8101 S. Shatter Parkway,
Suite 101
Littleton, CO 80127
p: 303 986 5200

**ARS SAND &
GRAVEL CO., LLC**
3505 W. Mountain View Lane
Littleton, CO 80125
P:303 791 7404
F: 303 791 7405

ENGINEER:

Redland Consulting Group, Inc.
8000 South Lincoln Street,
Suite 206
Littleton, CO 80122
P: 720 283 6783

PREPARED BY:

Arla Braun, Architect, LLC
1250 Humbolt Street, No. 701
Denver, CO 80218
P: 720 635 6837

Spencer Fane & Grimshaw, LLP
Denver, CO 80203
P: 303-839-3800
F: 303-839-3838

**Foster Graham Millstein &
Calisher, LLP**
360 South Garfield Street,
Suite 600
Denver, CO 80209
P: 303-333-9810
F: 303-333-9786

Wank Associates
1335 Eliot Street
Denver, CO 80204
P: 303 628 0003
F: 303 628 0004

AECOM
1809 Blake Street
Suite 200
Denver, CO 80202
P: 303 595 4522
F: 303 595 4434

Felsburg, Holtz & Ullevig
6300 S. Syracuse Way,
Suite 600
Centennial, CO 80111
P: 303 721 1440
F: 303 721 0832

Leonard Rice
2000 Clay Street, #300
Denver, CO 80211
P: 303 455 9569
F: 303 455 0115

Kennedy Jenks Consultants
143 Union Boulevard, Suite 600
Lakewood, CO 80228
P: 303 985 3636
F: 303 985 3800

Headwaters Corporation
3425 W. 31st Avenue
Denver, CO 80211
P: 303 918 5096
F: 303 237 4651

ERO Resources Corp.
1842 Clarkson Street
Denver, CO 80218
P: 303 830 1168
F: 303 830 1199

Clanton & Associates
4699 Nautillus Court
Suite 102
Boulder, CO 80301
P: 303 530 7229
F: 303 530 7227

ZR2009-004
Revision Date: OCT 17, 2025

Sheet:


of 36

Plan Detail B

11

STERLING RANCH PLANNED DEVELOPMENT 14TH AMENDMENT

Being a part of Sections 19, 30 and 31, part of the West half of Section 29, and the Northwest quarter of Section 32, in Township 6 South, Range 68 West; also part of the Southwest quarter and the Northeast quarter of Section 2 and part of Section 36, in Township 6 South, Range 69 West; and part of Section 6, Township 7 South, Range 68 West, all of the 6th P.M., Douglas County, Colorado - 3,400.77 Acres- 12,050 Dwelling Units

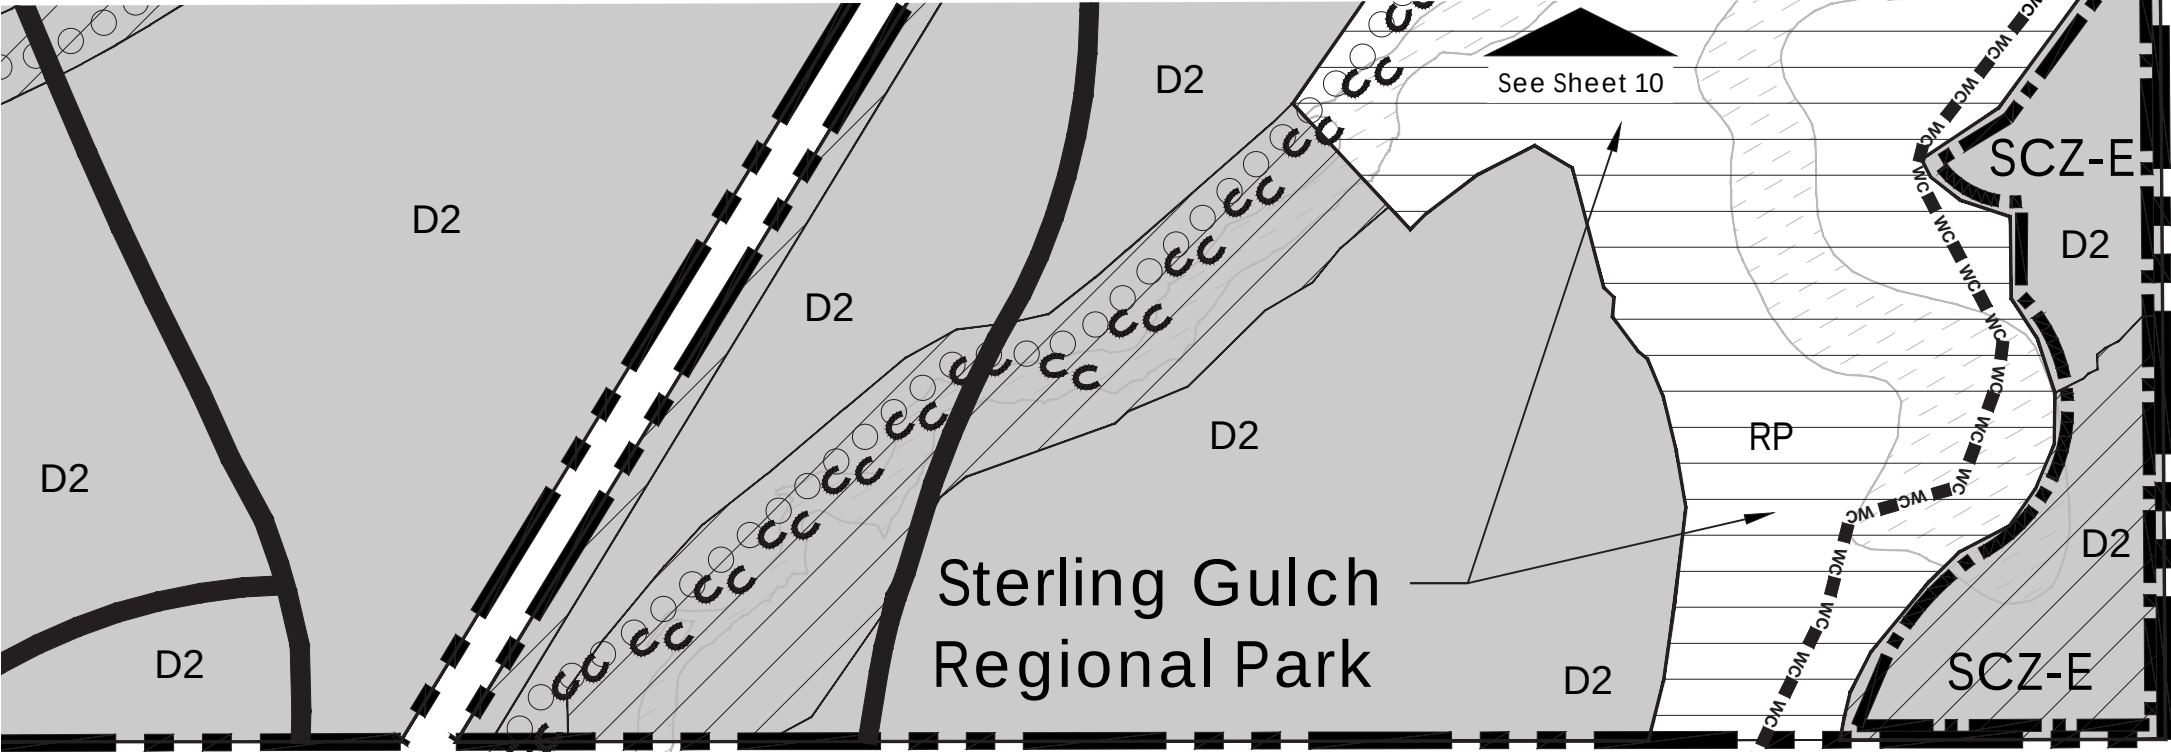

Cordova

Lawrence
Development

additional Primary Thoroughfare
if possible future connections at
Moore Road is constructed

POSSIBLE FUTURE
CONNECTION

Plum Valley
Heights

Sterling Gulch
Wildlife Corridor

School
Site
(+/- 26 Acres)

Burns
Regional
Park

LEGEND

PLANNING AREAS

- D1 - Country/Hillside District
- D2 - Villages District
- D3 - Town Center District
- O1 - Open Preserve
- RP - Regional Park
- SA1 - School District
- SA2 - Reservoir District
- SA3 - Maintenance District
- S - School Site
- Special Character Zones

OTHER

- Character Zone C1 - Multifunction Open Space
- Floodplain
- Regional Multi-use Trail
- Regional Equestrian-only Trail
- Future Trail Connection
- Wildlife Corridor
- East Willow Creek Drainage
- Primary Thoroughfares
- Existing Roads
- Connections
- Possible Future Connection
- Property Boundary

NOTES:

- The location of various areas and improvements depicted generally hereon and acreages set forth hereon are subject to change pursuant to the other provisions of this Development plan.
- The acreages of areas set forth hereon include thoroughfares within such areas.
- Some Primary Thoroughfares are or may be located on Existing Roads.

KEYMAP



APPLICANT and/or LAND OWNER

**STERLING RANCH, LLC,
STERLING RANCH TOO, LLC,
SR TEAM, LLC and
STERLING RANCH FORE, LLC**
1805 Shea Center Drive,
Suite 210
Highlands Ranch, CO 80129
P: 303 233 3705
F: 303 232 9068

**STATE OF COLORADO
acting by and through the
STATE BOARD OF LAND
COMMISSIONERS**
1127 Sherman Street,
Suite 300
Denver CO 80203
P: 303 866 3454
F: 303 866 3152

**COLUMBINE • LAKEWOOD
COLORADO SOCCER
ASSOCIATION**
8101 S. Shatter Parkway,
Suite 101
Littleton, CO 80127
p: 303 986 5200

**ARS SAND &
GRAVEL CO., LLC**
2505 W. Mountain View Lane
Littleton, CO 80125
P:303 791 7404
F: 303 791 7405

ENGINEER:

Redland Consulting Group, Inc.
8000 South Lincoln Street,
Suite 206
Littleton, CO 80122
P: 720 283 6783

PREPARED BY:

Arla Braun, Architect, LLC
1250 Humbolt Street, No. 701
Denver, CO 80218
P: 720 635 6837

Spencer Fane & Grimshaw, LLP
Denver, CO 80203
P: 303-839-3800
F: 303-839-3838

**Foster Graham Millstein &
Calisher, LLP**
360 South Garfield Street,
Suite 600
Denver, CO 80209
P: 303-333-9810
F: 303-333-9786

Wank Associates
1335 Eliot Street,
Denver, CO 80204
P: 303 628 0003
F: 303 628 0004

AECOM
1809 Blake Street,
Suite 200
Denver, CO 80202
P: 303 595 4522
F: 303 595 4434

Felsburg, Holtz & Ullevig
6300 S. Syracuse Way,
Suite 600
Centennial, CO 80111
P: 303 721 1440
F: 303 721 0832

Leonard Rice
2000 Clay Street, #300
Denver, CO 80211
P: 303 455 9569
F: 303 455 0115

Kennedy Jenks Consultants
143 Union Boulevard, Suite 600
Lakewood, CO 80228
P: 303 985 3636
F: 303 985 3800

Headwaters Corporation
3425 W. 31st Avenue
Denver, CO 80211
P: 303 918 5096
F: 303 237 4651


ERO Resources Corp.
1842 Clarkson Street
Denver, CO 80218
P: 303 830 1166
F: 303 830 1199

Clanton & Associates
4699 Nautilus Court
Suite 102
Boulder, CO 80301
P: 303 530 7229
F: 303 530 7227

ZR2009-004
Revision Date: OCT 17, 2025

PLEASE NOTE: Parcel data shown herein is for
reference only and may not align with the project
boundary or other coordinating linework. Parcel
data shall not be used to gauge or act as a basis
for area or distance calculations.

0' 200' 400' 800'
SCALE: 1" = 400'

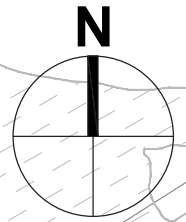


Sheet:
of 36

12

Plan Detail C

STERLING RANCH PLANNED DEVELOPMENT 14TH AMENDMENT

Being a part of Sections 19, 30 and 31, part of the West half of Section 29, and the Northwest quarter of Section 32, in Township 6 South, Range 68 West; also part of the Southwest quarter and the Northeast quarter of Section 2 and part of Section 36, in Township 6 South, Range 69 West; and part of Section 6, Township 7 South, Range 68 West, all of the 6th P.M., Douglas County, Colorado - 3,400.77 Acres- 12,050 Dwelling Units

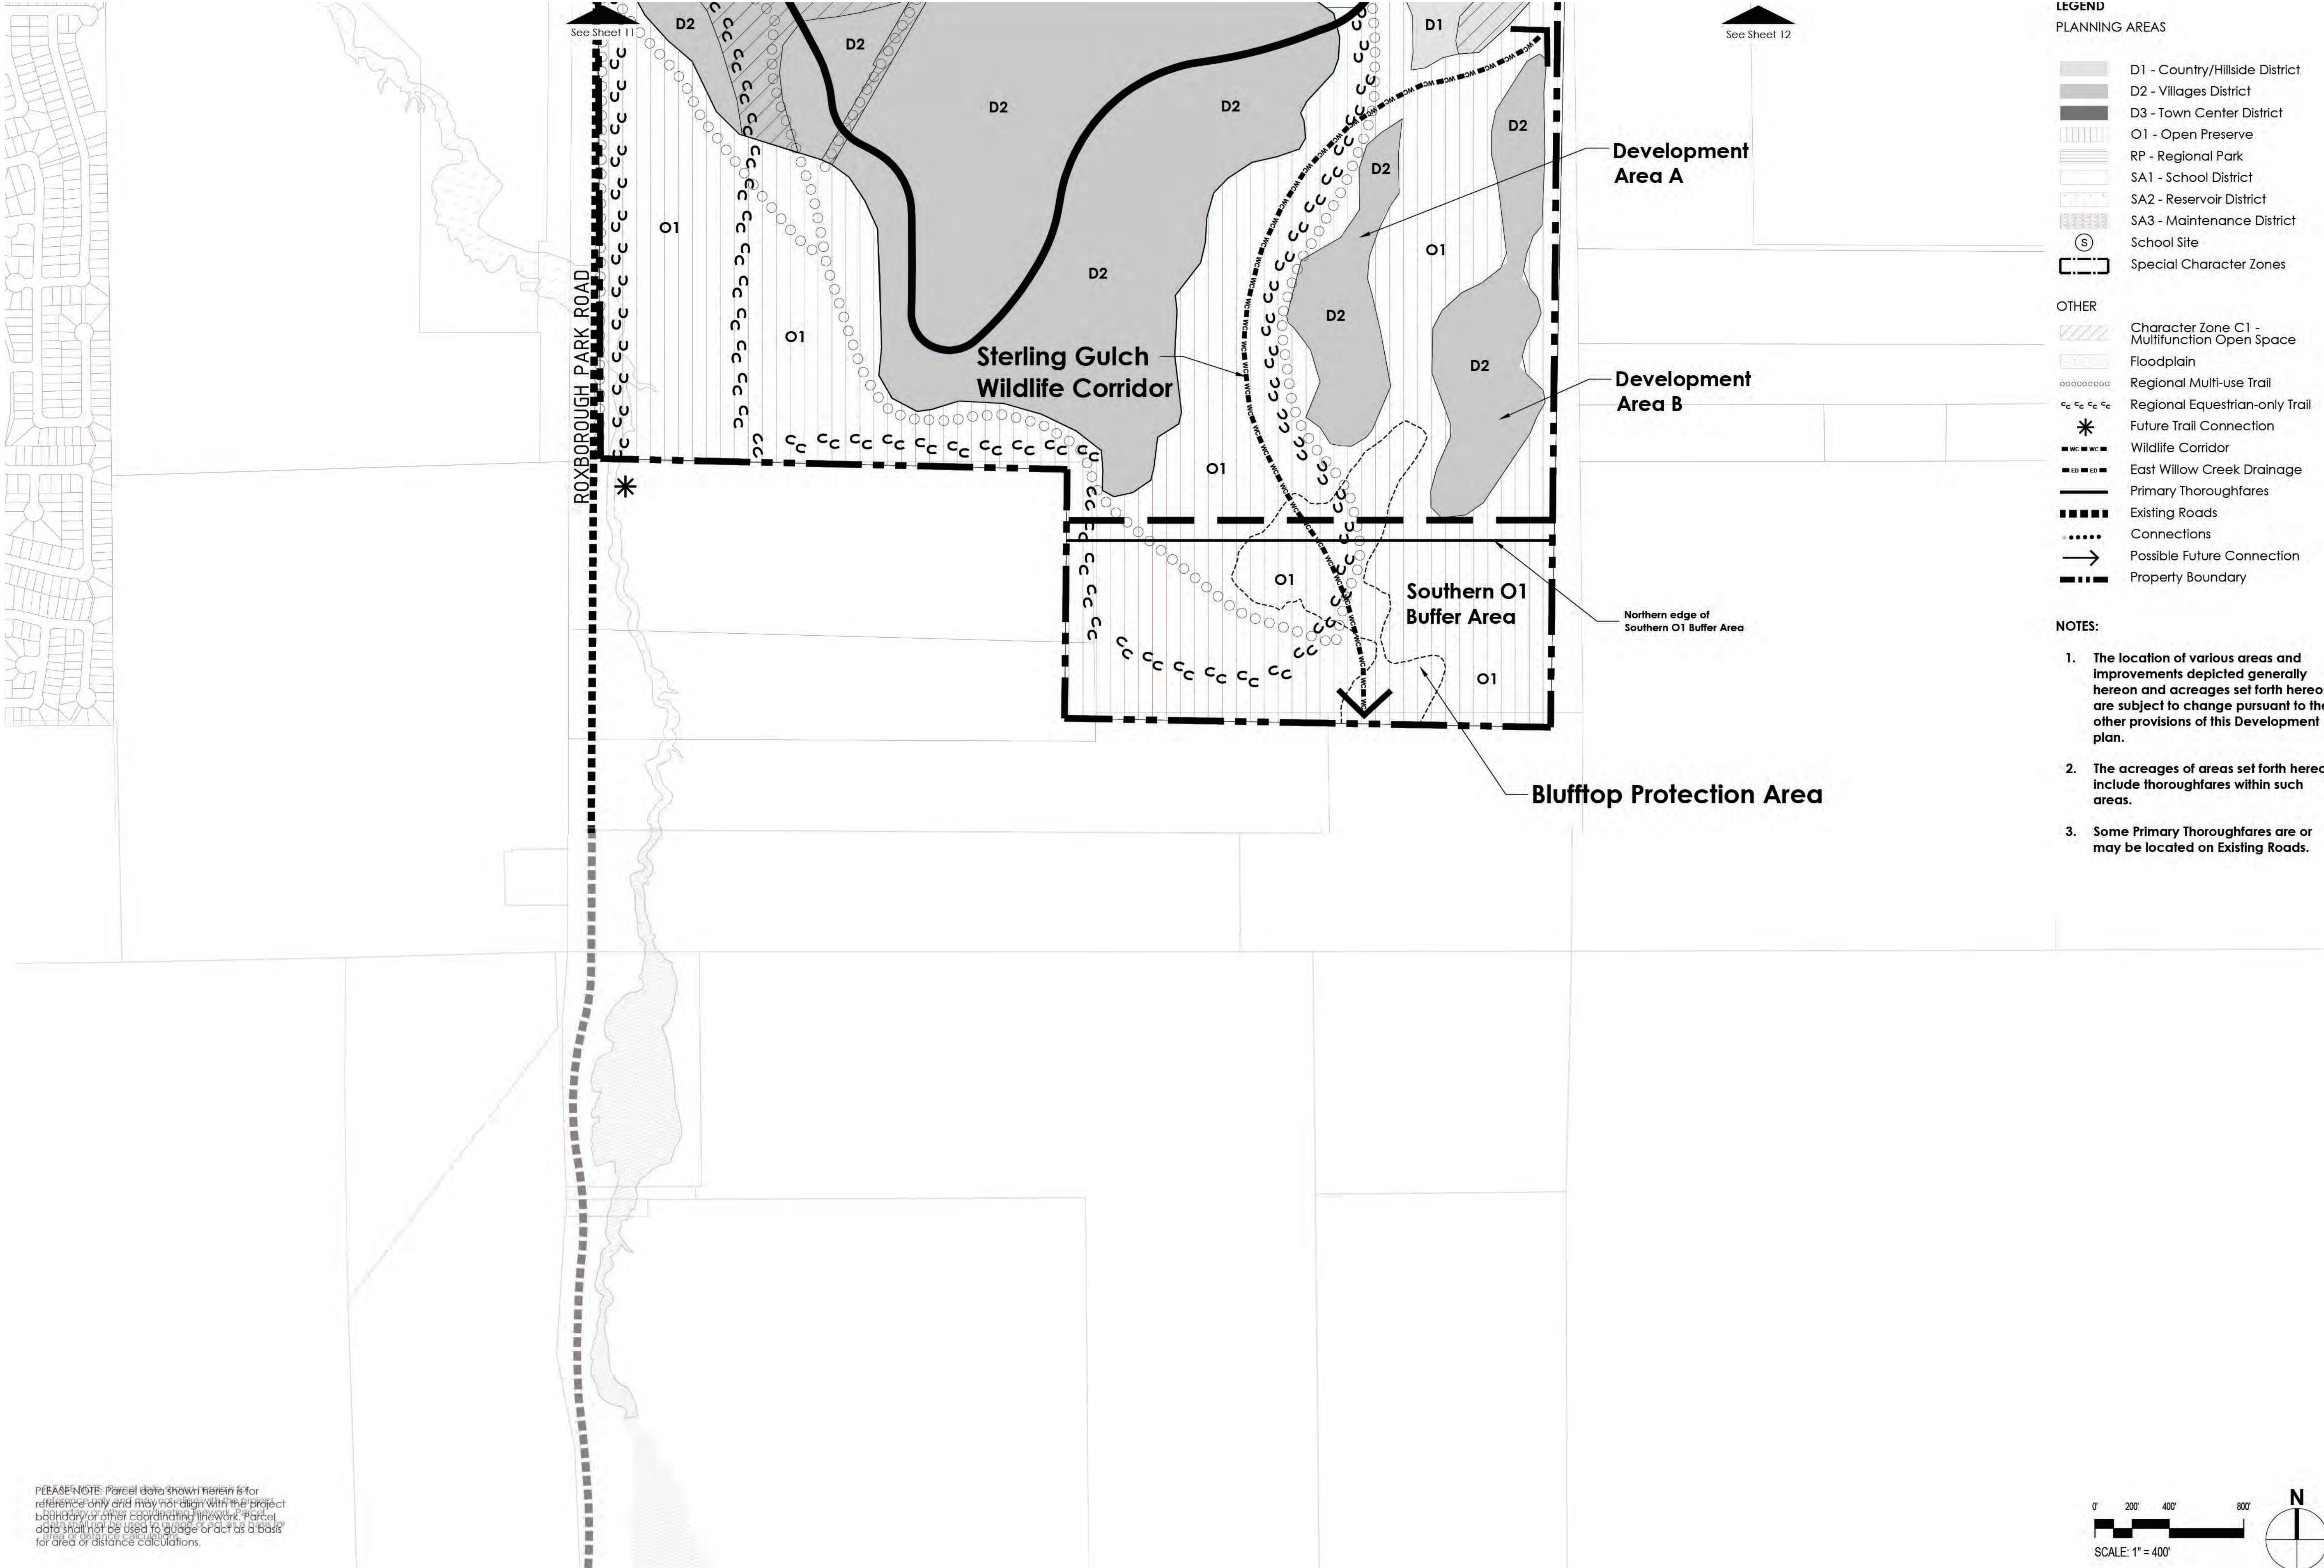

LEGEND

PLANNING AREAS

- D1 - Country/Hillside District
- D2 - Villages District
- D3 - Town Center District
- O1 - Open Preserve
- RP - Regional Park
- SA1 - School District
- SA2 - Reservoir District
- SA3 - Maintenance District
- S - School Site
- Special Character Zones

OTHER

- Character Zone C1 - Multifunction Open Space
- Floodplain
- Regional Multi-Use Trail
- Regional Equestrian-only Trail
- Future Trail Connection
- Wildlife Corridor
- East Willow Creek Drainage
- Primary Thoroughfares
- Existing Roads
- Connections
- Possible Future Connection
- Property Boundary

- NOTES:**
- The location of various areas and improvements depicted generally hereon and acreages set forth hereon are subject to change pursuant to the other provisions of this Development plan.
 - The acreages of areas set forth hereon include thoroughfares within such areas.
 - Some Primary Thoroughfares are or may be located on Existing Roads.

KEYMAP

APPLICANT and/or LAND OWNER

**STERLING RANCH, LLC,
STERLING RANCH TOO, LLC,
SR TEAM, LLC and
STERLING RANCH FORE, LLC**
1805 Shea Center Drive,
Suite 210
Highlands Ranch, CO 80129
P: 303 233 3705
F: 303 232 9068

**STATE OF COLORADO
acting by and through the
STATE BOARD OF LAND
COMMISSIONERS**
1127 Sherman Street,
Suite 300
Denver CO 80203
P: 303 866 3454
F: 303 866 3152

**COLUMBINE • LAKEWOOD
COLORADO SOCCER
ASSOCIATION**
8101 S. Shatter Parkway,
Suite 101
Littleton, CO 80127
p: 303 986 5200

**ARS SAND &
GRAVEL CO., LLC**
3505 W. Mountain View Lane
Littleton, CO 80125
P:303 791 7404
F: 303 791 7405

ENGINEER:
Redland Consulting Group, Inc.
8000 South Lincoln Street,
Suite 206
Littleton, CO 80122
P: 720 635 6783

PREPARED BY:
Arla Braun, Architect, LLC
1250 Humboldt Street, No. 701
Denver, CO 80218
P: 720 635 6837

Spencer Fane & Grimshaw, LLP
Denver, CO 80203
P: 303-839-3800
F: 303-839-3838

**Foster Graham Millstein &
Calisher, LLP**
360 South Garfield Street.
Suite 600
Denver, CO 80209
P: 303-333-9810
F: 303-333-9786

Wank Associates
1335 Eliot Street
Denver, CO 80204
P: 303 628 0003
F: 303 628 0004

AECOM
1809 Blake Street
Suite 200
Denver, CO 80202
P: 303 595 4522
F: 303 595 4434

Felsburg, Holtz & Ullevig
6300 S. Syracuse Way,
Suite 600
Centennial, CO 80111
P: 303 721 1440
F: 303 721 0832

Leonard Rice
2000 Clay Street, #300
Denver, CO 80211
P: 303 455 9569
F: 303 455 0115

Kennedy Jenks Consultants
143 Union Boulevard, Suite 600
Lakewood, CO 80228
P: 303 985 3636
F: 303 985 3800


Headwaters Corporation
3425 W. 31st Avenue
Denver, CO 80211
P: 303 918 5096
F: 303 237 4651

ERO Resources Corp.
1842 Clarkson Street
Denver, CO 80218
P: 303 830 1166
F: 303 830 1199

Clanton & Associates
4699 Nautilus Court
Suite 102
Boulder, CO 80301
P: 303 530 7229
F: 303 530 7227

**ZR2009-004
Revision Date: OCT 17, 2025**

PLEASE NOTE: Parcel data shown herein is for reference only and may not align with the project boundary or other coordinating framework. Parcel data shall not be used to guide or act as a basis for area or distance calculations.

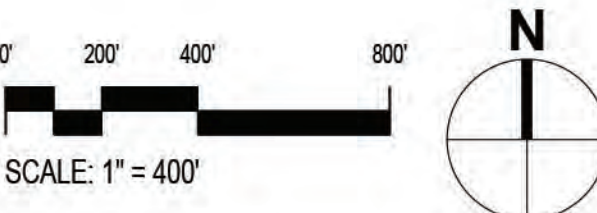

Plan Detail D

STERLING RANCH PLANNED DEVELOPMENT 14TH AMENDMENT

Being a part of Sections 19, 30 and 31, part of the West half of Section 29, and the Northwest quarter of Section 32, in Township 6 South, Range 68 West; also part of the Southwest quarter and the Northeast quarter of Section 2 and part of Section 36, in Township 6 South. Range 69 West; and part of Section 6, Township 7 South, Range 68 West, all of the 6th P.M., Douglas County, Colorado ~ 3,400.77 Acres~ 12,050 Dwelling Units

STATEMENT OF COMMITMENTS

For so long as this Development Plan remains in effect with respect to the Property, pursuant to and subject to the terms of this Development Plan, the following conditions shall be satisfied in connection with development of the Property.

S-1. DEDICATIONS

Subject to the conditions set forth in this Development Plan, the following dedications and offers of dedications of land shall be made (with all water rights retained by the Owners) to fulfill concurrency and subdivision requirements in connection with the development of the Property:

S-1.1 Parks, Open Space and Regional Trails.

All parks, open space and trails dedicated and accepted pursuant to this Section S-1.1 shall remain open to public use, subject to the provisions of this Section S-1.1 and subject to seasonal closures and other rules and regulations acceptable to the entity to which such dedication is made and accepted.

(A) Regional Parks.

(i) General. Subject to the conditions set forth in this Development Plan, Owner shall dedicate, in phases as required to satisfy the Parks Requirement or as otherwise required by Commitments Matrix, portions of the land depicted generally on the Parks, Open Space and Trails Plan as Burns Regional Park, Sterling Gulch Regional Park, and Heritage Regional Park. Each such dedication shall be made to a special district or another government entity as designated by the Owner; provided, however, that Owner may not so designate the County unless the County agrees. Notwithstanding the foregoing, each portion of the Regional Parks dedicated in accordance with this Section S-1.1 (A) shall provide a functional addition to the Regional Park and shall be dedicated in a manner and in amounts that allow for functional and cohesive Regional Parks. Contemporaneously with the first dedication of any portion of any Regional Park, Owner shall provide the County with a plan depicting planned improvements for such portion of such Regional Park and improvements that may be constructed within future phases (future dedications) of such Regional Park. Such plan shall not be binding in any manner, but shall show how the entirety of such Regional Park could be developed. After such dedication of any land for a Regional Park, such land shall be owned and maintained by the entity to which the dedication was made and by which such dedication was accepted.

(ii) Sterling Gulch Regional Park and the Reservoir Easement. Contemporaneously with the dedication of any portion of Sterling Gulch Regional Park pursuant to Section S-1.1 (A)(i), Owner may reserve from such dedication the right to have all or any portion of such land, as identified by Owner, reconveyed to Owner at Owner's election at any time prior to December 31, 2035, on the condition that simultaneously with such reconveyance to Owner such reconveyed land is subjected to the Reservoir Easement.

(iii) Public Access Regional Parks dedicated by Owner shall permit public access to and use of the area dedicated in perpetuity, subject to seasonal closures and other rules and regulations acceptable to the entity to which such dedication is made and accepted.

(B) Reservoir Easement.

Owner may designate portions of the Property within or near Sterling Gulch Regional Park as part of the Sterling Gulch Reservoir. Subject to the conditions set forth in this Development Plan, Owner may subject portions of such land to the Reservoir Easement in phases as required to satisfy the Parks Requirement or as otherwise required by Commitments Matrix. If the Reservoir Easement is granted, it shall be granted to a special district or other government entity as designated by the Owner; provided, however, that Owner may not so designate the County unless the County agrees. If the Reservoir Easement is granted, it shall grant public access to and use of Sterling Gulch Reservoir for purposes of recreational activities that do not involve human body contact with reservoir water. Such permitted uses include fishing from the shore and from piers, non-motorized boating, wildlife observation, and such other uses as Owner and the County may agree. If the Reservoir Easement is granted, it shall either: (i) require that a majority of the land subject to the Reservoir Easement maintain a water depth of at least ten feet at all times except in case of exigent need to address water supply needs, and that access to the water's edge be provided, and/or (ii) other provisions be made for active or specialized recreation within the area burdened by the Reservoir Easement. If the Reservoir Easement is granted, the use of Sterling Gulch Reservoir by the public shall be subject to: (a) seasonal closures, (b) the Owner's right to use such property for water storage (including the installation, construction, use, operation, maintenance, repair and replacement of pipes, structures, facilities and other improvements related thereto), (c) the Owner's right to use such property for any use that does not unreasonably interfere with the uses set forth in the Reservoir Easement, and (d) other rules and regulations acceptable to Owner and the County. Owner may convey or otherwise transfer any or all of its fee interest in Sterling Gulch Reservoir, and may assign or otherwise transfer any or all of its rights with respect to the Sterling Gulch Reservoir (including without limitation, mineral, oil and gas interests and access rights) to a special district or any other person or entity.

(C) Open Preserve (OI).

Subject to the conditions set forth in this Development Plan, Owner shall dedicate, in phases as required by the Commitments Matrix, the land depicted generally on the Parks, Open Space and Trails Plan as "OI". Each such dedication shall be made to a homeowners' association, special district or other government entity as designated by the Owner; provided, however, that Owner may not so designate the County unless the County agrees. After such dedication of any portion of OI land, such land shall be owned and maintained by the

entity to which the dedication was made and by which such dedication was accepted. Uses on such dedicated land shall be restricted as set forth in Table 2.

(D) Multi-function Open Space (CI).

Subject to the conditions set forth in this Development Plan, Owner shall dedicate, in phases as required to satisfy the Parks Requirement (as more particularly set forth in the Commitments Matrix), portions of the land depicted generally on the Parks, Open Space and Trails Plan as "CI". Each such dedication shall be made to a homeowners' association, special district or other government entity as designated by the Owner; provided, however, that Owner may not so designate the County unless the County agrees. After such dedication of any portion of CI land, such land shall thereafter be owned and maintained by the entity to which the dedication was made and by which such dedication was accepted. Uses on such dedicated land shall be restricted as set forth in Table 2.

(E) Other Parks.

Subject to the conditions set forth in this Development Plan, Owner shall dedicate, in phases as required to satisfy the Parks Requirement (as more particularly set forth in the Commitments Matrix), Other Parks (as described in Table 4). Each such dedication shall be made to a homeowners' association, special district or other government entity as designated by the Owner; provided, however, that Owner may not so designate the County unless the County agrees. After dedication of any land pursuant to this Section S-1.1 (E), such land shall be owned and maintained by the entity to which such dedication was made and by which such dedication was accepted. Uses on such dedicated land shall be restricted as set forth in Table 2. Other Parks shall be distributed roughly evenly throughout the developed portions of the Property, based on need.

(F) Form of Dedication.

Notwithstanding any other provision of this Development Plan, dedications of any portion of the Regional Parks, Open Preserve (Planning Area OI), Multi-function Open Space (Character Zone CI) and Other Parks, may be by deed, by plat or by other mechanism acceptable to the Owner making such dedication, and the entity to which such dedication is made, including, without limitation, by conservation easement.

(G) Regional Trails.

(i) Within the Property. Certain Regional Trails are depicted generally on the Parks, Open Space and Trails Plan. Final alignments for each segment of such Regional Trails shall be established at the time of Final Plan therefore, to the extent public access is not already provided, and may vary from the depiction thereof shown on the Parks, Open Space and Trails Plan or on any Neighborhood Plan, on the condition that (a) all such Final Plats and the Regional Trail alignments thereon comply with the requirements of the Subdivision Resolution, (b) Regional Trail connectivity within the Property is not materially decreased from that depicted generally on the Parks, Open Space and Trails Plan, (c) connectivity between the Regional Trails (on the Property) and regional trails outside the Property is not materially decreased from that depicted generally on the Parks, Open Space and Trails Plan, and (d) Regional Multi-use Trails depicted generally on the Parks, Open Space and Trails Plan shall be located so as to cross roadways at intersections (except where grade-separated crossings are contemplated). Trails permitted within the Willow Creek Wildlife Corridor shall be limited to: (i) the one Regional Multi-use Trail depicted generally on the Parks, Open Space and Trails Plan and (2) Regional Trails and other trails within the area generally forming the outer edges of the Willow Creek Wildlife Corridor.

(ii) Outside the Property. Segments of Regional Trails may be located outside the Property, including without limitation within the Exception Parcels, on the condition that, to the extent public access is not already provided, the relevant owner of such adjacent parcel consents thereto and grants easements or other rights for such trail segments to a special district or other governmental entity designated by the Owner in accordance with the requirements of Section-11 (G)(iii) or Section S-1.1 (G)(v), as appropriate; provided, however, that Owner may not so designate the County unless the County agrees.

(iii) Dedication. To the extent public access is not already provided, Owner shall dedicate easements for those Regional Trails within the Property shown generally on the Parks, Open Space and Trails Plan. Owner may dedicate easements for Regional Trails other than those shown generally on the Parks, Open Space and Trails Plan. Each such dedication shall be made to a special district or other government entity as designated by the Owner; provided, however, that Owner may not so designate the County unless the County agrees. Notwithstanding any provision herein, Owner shall not be required to obtain dedicated easements for any segment of Regional Trails located outside of the Property.

(iv) Ownership and Maintenance. After dedication of any easement for Regional Trails pursuant to Section S-1.1 (G)(iii), all Regional Trails within such easement shall be owned and maintained by the entity to which such dedication is made and by which such dedication is accepted.

(v) Use.

(a) Multi-use Trails. Each easement for a Regional Multi-use Trail shown generally on the Parks, Open Space and Trails Plan shall permit public access to and use of the area subjected thereto for purposes of pedestrian, non-motorized vehicular transportation, and motorized vehicular transportation to the extent required by the Americans with Disabilities Act, 42 U.S.C. § 12101 et seq, subject to seasonal closures and other rules and regulations acceptable to the entity to which such easement is dedicated and by which such dedication is accepted.

(b) Equestrian Trails. Each easement for a Regional Equestrian-only Trail shown generally on the Parks, Open Space and Trails Plan shall permit public access and use of the area subjected thereto for purposes of equestrian riding, subject to seasonal closures and other rules and regulations acceptable to the entity to which such easement is dedicated and by which is such dedication is accepted.

(H) Plum Valley Heights Trail Connection. Pursuant to the schedule set forth in the Commitments Matrix, Owner shall grant an easement to the Plum Valley Heights Homeowners Association for an equestrian-only trail connecting the Plum Valley Heights neighborhood to the Regional Equestrian-only Trail system within the Property.

S-1.2 Schools.

(A) Dedication.

Sterling Ranch will dedicate 110 acres of land for public schools within the Sterling Ranch PD.

Dedication of each school site by Owner to Douglas County will occur upon the County or public school demonstrating a reasonably necessary need for the property for the construction of a school, and upon provision by the County or public school of an approved 5-year Capital Plan or a Bond Plan demonstrating the ability to fund and construct a school on a given site.

The final boundaries of the school sites depicted generally on the land use plan will be decided during the process of completing the Preliminary Plan for the area in which a school site is intended to be included.

If a school site, as identified on the Preliminary Plan, has not been conveyed by Owner to Douglas County at or prior to the recording of the Final Plat in which the school site is located because the County or public school has not shown a reasonably necessary need for the site or has not demonstrated the ability to fund and construct a school on that site, the site will be retained and developed by Owner, and Owner will provide an alternative school site for consideration or cash-in-lieu thereof.

(B) Cash-in-lieu.

Cash-in-lieu of land dedication shall be required when deemed, by the Board, to be more appropriate in satisfying the needs of the proposed development and concerned agencies. Owner may provide a cash-in-lieu of land dedication payment to the County or offer other acceptable land for a public school. Any cash-in-lieu payment shall be used for purposes of providing school services or facilities within the Property. The amount of any Cash-in-lieu payment shall be based on the fair market value of the land that has been identified as a school site in the Preliminary Plan.

(C) Capital Mitigation.

(i) Amount. Owner shall provide \$1500 for each SFDU that is not an AHU, at or prior to the Recording of Final Plat thereof, and \$750 for each MFDU that is not an AHU, as a condition of Site Improvement Plan approval thereof, in both cases to be used solely for the School District capital improvements within the Property. All funds provided to the School District pursuant to this Section S-1.2(C) may be used within the current high school feeder area for students generated from the Property until time as there is enough student population generated from the Property and funding available to build a complete high school feeder within the Property. After such time as there is enough student population generated from the Property and funding available to build a complete high school feeder within the Property, Owner shall not be required to make further payments under this Section S-1.2(C) in respect of any Final Plat or Site Improvement Plan if as of the date Owner desires to Record such Final Plat, or the date of the County's approval of such Site Improvement Plan, as appropriate, the School District has failed to execute and deliver to Owner written commitments restricting the use of such funds to capital improvements within Sterling Ranch, in form and substance reasonably acceptable to Lead Owner.

(ii) In-Kind. Amounts due under this Section S-1.2(C) shall be reduced by the value of any in-kind contributions from Owner to the School District as may be acceptable to Owner and the School District.

(D) Extent.

No dedication, cash-in-lieu thereof, or capital mitigation for schools other than as expressly set forth in this Development Plan shall be required in connection with the subdivision or development of the Property.

(E) Alternate Mechanisms.

Alternate mechanisms of the development and provision of school facilities (including, without limitation, land ownership) may be employed in place of the dedication, cash-in-lieu and/or capital mitigation requirements of Sections S-1.2(A)-(C) if adequate school facilities are provided to accommodate the need created by Sterling Ranch in accordance with County regulations if such alternate mechanisms are acceptable to Lead Owner, the School District and the County.

S-1.3 Thoroughfares.

(A) Alignments.

Alignments for the Primary Thoroughfares are depicted generally on the Thoroughfare Plan. The exact alignments of Primary Thoroughfares shall be determined by Owner at the time of Final Plat thereof and may vary from the depictions set forth on the Thoroughfare Plan or any Neighborhood Plan without the need to amend this Planned Development or any Neighborhood Plan, on the condition that: (1) all plots of such Primary Thoroughfares are approved by the County in accordance with the Subdivision Resolution, (2) such alignments conform to, and are provided at such times as are required by, all other applicable County standards, including without limitation the County's street concurrency requirements set forth in Appendix A of the Zoning Resolution and the Douglas County Roadway Design and Construction Standards, as the same may be modified by any alternate roadway design standards approved by the County, and (3) the overall connectivity and functionality of such Primary Thoroughfares as depicted on the Thoroughfare Plan are maintained.

(B) Public and Private.

The Primary Thoroughfares will be public thoroughfares offered for dedication to the County at Final Plat. The determination of whether Thoroughfares within the Property other than the Primary Thoroughfares will be public or private will be determined by Owner and the County, with all of such Thoroughfares that will be public being offered for dedication at Final Plat thereof, at no cost to the County.

(C) Additional Dedications for Titan Road.

At the County's request and at no cost to the County, Owner shall dedicate those portions of the Property located along the southern edge of the Titan Road Additional Dedication Segment as needed to accommodate the southern half of a six-lane roadway along the Titan Road Additional Dedication Segment, assuming that such six-lane roadway is centered on the current centerline for the Titan Road Additional Dedication Segment. Notwithstanding the foregoing, Owner shall not be required to dedicate any property pursuant to this Section S-1.3(C) to provide right-of-way along any

Owner shall offer for dedication to the Fire District a fire station site, with the specific size and location thereof to be determined by Owner, the County and the Fire District. The dedication of such site shall be subject to: (i) a covenant containing the right of first refusal provided in this Section S-1.4(A), and (ii) such other terms and conditions acceptable to both Owner and the Fire District. The dedication of such site shall occur at or time acceptable to the Fire District. Before the Fire District may sell, transfer or convey any land dedicated to the Fire District pursuant to this Section S-1.4(A), the Fire District shall deliver written notice to Lead Owner of its intention to sell, transfer or convey such land. Lead Owner shall then have 60 days to provide written notice to the Fire District of Lead Owner's interest in purchasing all or any portion of such land. If Lead Owner timely delivers to the Fire District a written notice of Lead Owner's interest in purchasing all or any portion of such land, then the Fire District shall not be permitted to sell any portion of such land for the period ending 60 days after the Fire District's receipt of such notice. The purchase of such land by Lead Owner shall be upon such terms and conditions and for such consideration as Lead Owner and the Fire District may mutually agree; however, in no event shall the purchase price exceed the fair market value of such land at the time it was dedicated to the Fire District. With respect to any land dedicated to the Fire District pursuant to this Section S-1.4(A), the right of first refusal negotiation provided in this Section S-1.4(A) shall expire 20 years after the date such land was dedicated to the Fire District.

(B) Fire Protection Systems.

All fire protection systems serving the Property shall be designed to meet the requirements of the Fire District and the County, including without limitation, fire codes adopted by the County, and those requirements set forth in Section 3(b)(i)-(f) of Appendix A of Section 15 of the Zoning Resolution.

(C) Fire Protection Submittals to the Fire District.

All engineering documents submitted to the Fire District shall bear the wet signature and seal of the engineer or architect in responsible charge of the design unless the Fire District indicates it does not require the same.

(D) Fire Protection Improvements Installed.

Water distribution and site access components necessary for fire protection of any structure under construction (in accordance with Fire District standards) shall be installed and in service prior to the construction of such structure, except by special permit issued by the Fire District.

S-1.5 Electric and Gas Sites and Facilities.

In connection with platting any portion of the Property, Owner shall provide sites for electric substations, gas and electric transmission line easements, and gas regulator/meter station sites as needed to serve the development proposed by such plat.

S-1.6 Owners' Reserved Rights.

(A) General.

With respect to all offers of dedications and dedications provided in this Development Plan or otherwise, but excluding dedications and offers of dedications for public rights-of-way, the Owners shall be deemed to have reserved for themselves, their successors and assigns, and for the benefit of any special districts, utility providers or other persons or entities as may be designated by the dedicating Owner(s), easements and rights to construct, install, use, operate, maintain, repair and replace (on such dedicated lands) Utility-Minor Facilities, Utility Service Facilities, Thoroughfares, trails, other infrastructure and improvements related thereto. Such reserved rights shall be set forth on Final Plats pursuant to which such dedications are made, otherwise such rights shall be deemed to expire with respect to land dedicated on such Final Plat.

(B) Gardens and Organized Agricultural Activities.

In addition to the reservation set forth in Section S-1.6(A), with respect to all offers of dedication and dedications of CI areas as provided in this Development Plan or otherwise, the Owners shall be deemed to have reserved for themselves, their successors and assigns, and for the benefit of any special districts, utility providers or other persons or entities as may be designated by the dedicating Owner(s), easements and rights to use such areas for community gardens and organized agricultural activities, and to construct, install, use, operate, maintain, repair and replace improvements related thereto (on such dedicated lands).

(C) Minerals.

In addition to the reservations set forth in Sections S-1.6(A) and S-1.6(B), with respect to all offers of dedications and dedications of any portion of Regional Parks (Planning Area RP), Open Preserve (Planning Area OI), Multi-function Open Space (Character Zone CI) and Other Parks provided in this Development Plan or otherwise, the Owners shall be deemed to have reserved for themselves, their successors and assigns, all mineral, oil and gas rights and interests with respect thereto.

(D) Other.

Development Plan to one or more special districts, utility providers or other persons or entities.

S-1.7 Adjustments to Boundaries and Alignments.

Notwithstanding any other provision in this Development Plan:

- (A) the boundaries of Burns Regional Park, Heritage Regional Park and Sterling Gulch Regional Park as set forth generally on the Parks, Open Space and Trails Plan are subject to adjustment as provided in Section D-2.2(B),
- (B) the boundaries of the "OI" Planning Area as set forth generally on the Parks, Open Space and Trails Plan are subject to adjustment as provided in Section D-2.2(A),
- (C) the boundaries of the portions of the Property depicted generally as "CI" on the Parks, Open Space and Trails Plan are subject to adjustment as provided in Section D-2.2(C),
- (D) the alignments of Regional Trails depicted generally on the Parks, Open Space and Trails Plan are subject to adjustment as provided in Section S-1.1 (G), and
- (E) the alignments of the Primary Thoroughfares depicted generally on the Thoroughfare Plan are subject to adjustment as provided in Section S-1.3.

S-1.8 Title Insurance.

An Owner making a dedication of land to the County shall provide title insurance for such County dedicated land as required by the Subdivision Resolution.

APPLICANT and/or LAND OWNER

**STERLING RANCH, LLC,
STERLING RANCH TOO, LLC,
SR TEAM, LLC and
STERLING RANCH FORE, LLC**
1805 Shea Center Drive,
Suite 210
Highlands Ranch, CO 80129
P: 303 233 3705
F: 303 232 9088

**STATE OF COLORADO
acting by and through the
STATE BOARD OF LAND
COMMISSIONERS**
1127 Sherman Street,
Suite 300
Denver, CO 80203
P: 303 866 3454
F: 303 866 3152

**COLUMBINE • LAKEWOOD
COLORADO SOCCER
ASSOCIATION**
8101 S. Shatter Parkway,
Suite 101
Littleton, CO 80127
p: 303 986 5200

**ARS SAND &
GRAVEL CO., LLC**
25505 W. Meadows View Lane
Littleton, CO 80125
P:303 791 7404
F: 303 791 7405

ENGINEER:

Redland Consulting Group, Inc.
4690 South Lincoln Street,
Suite 208
Littleton, CO 80122
P: 720 283 6783

PREPARED BY:

Arlo Braun, Architect, LLC
1250 Humbolt Street, No. 701
Denver, CO 80218
P: 720 635 6837

Spencer Fane & Grimshaw, LLP
1700 Lincoln Street, Suite 3800
Denver, CO 80203
P: 303-839-3800
F: 303-839-3838

**Foster Graham Millstein &
Calisher, LLP**
360 South Garfield Street,
Suite 600
Denver, CO 80209
P: 303-333-9810
F: 303-333-9786

Wank Associates
1335 Eliot Street
Denver, CO 80204
P: 303 628 0003
F: 303 628 0004

AECOM
1809 Blake Street
Suite 200
Denver, CO 80202
P: 303 595 4522
F: 303 595 4434

Felsburg, Holtz & Uilevig
6300 S. Syracuse Way,
Suite 600
Centennial, CO 80111
P: 303 721 1440
F: 303 721 0832

Leonard Rice
2000 Clay Street, #300
Denver, CO 80211
P: 303 455 8569
F: 303 455 0115

Kennedy Jenks Consultants
143 Union Boulevard, Suite 600
Lakewood, CO 80228
P: 303 985 3638
F: 303 985 3800

Headwaters Corporation
3425 W. 31st Avenue
Denver, CO 80211
P: 303 918 5096
F: 303 237 4651

ERO Resources Corp.
1842 Clarkson Street
Denver, CO 80218
P: 303 830 1168
F: 303 830 1199

Clanton & Associates
4699 Hattilut Court
Suite 102
Boulder, CO 80301
P: 303 530 7229
F: 303 530 7227

**ZR2009-004
Revision Date: OCT 17, 2025**

Sheet: **14**
of 36

STERLING RANCH PLANNED DEVELOPMENT 14TH AMENDMENT

Being a part of Sections 19, 30 and 31, part of the West half of Section 29, and the Northwest quarter of Section 32, in Township 6 South, Range 68 West; also part of the Southwest quarter and the Northeast quarter of Section 2 and part of Section 36, in Township 6 South, Range 69 West; and part of Section 6, Township 7 South, Range 68 West, all of the 6th P.M., Douglas County, Colorado – 3,400.77 Acres– 12,050 Dwelling Units

S-2. ON-SITE OR OFF-SITE IMPROVEMENTS.

S-2.1 Provision of Major Infrastructure.

It is anticipated that one or more special districts will be formed to facilitate the design, construction and financing of on-site and off-site infrastructure necessary for the development of the Property. These facilities may be constructed directly by the special districts or, at Owner's option, may be constructed by Owner and acquired by the special districts. Infrastructure elements that may be facilitated by such special districts include, without limitation, roads and interchange improvements, water and sewer facilities, fire protection, drainage facilities (including without limitation, detention and retention facilities), mosquito control, landscaping, park improvements and trails. Notwithstanding any provision in this Development Plan, each obligation of Owner to design, construct or install improvements as set forth in this Development Plan, may be performed by, and/or financed (in whole or in part) by one or more special districts.

S-2.2 Regional Park Improvements.

The Owner and Special District will work to identify future regional park amenities. In recognition that recreational needs change over time and to allow the ability to respond to such changing needs, the Owner and Special District may substitute improvements set forth in Table S-2.2 below to accommodate the recreational needs of Douglas County residents and Sterling Ranch residents.

Table S-2.2

	Improvement	Improvement Value
Burns Regional Park	Four Multi-purpose play fields (turf)	\$1,000,000
	Turf amphitheater & small band shell	\$500,000
	Picnic shelters, Picnic tables	\$106,000
	Hard surface area with 4 courts	\$120,000
	Two Tennis courts	\$80,000
	Large children's play area	\$200,000
	Small children's play area	\$75,000
	Two permanent toilet facilities	\$400,000
	250 car paved parking lot	\$420,000
	BMX/mountain bike skills course	\$500,000
	Trails & paths	\$500,000
	Park furniture	\$100,000
	Fed & security lighting	\$75,000
	Park ID, Regulatory & directional signage	\$75,000
Heritage Regional Park	General utility work sewers/electric etc	\$200,000
	Visitor Center	\$1,000,000
	Rustic Amphitheater for 30 to 50 people	\$30,000
	50 car paved parking lot/access drive	\$102,000
	Outdoor interpretive exhibits, trail loop & signage	\$75,000
	500sf multi-purpose shade structure	\$40,000
	Trails & Paths	\$500,000
	20 car parking area and access drive	\$42,000
	150'-200sf shade/picnic shelter	\$20,000
	Interpretive signage	\$50,000
	Regulatory, interpretive & directional signage	\$75,000
	Benches/tables/trash cans/shade structures/trees	\$500,000
	30 car lot with + 15 spaces for trailers	\$48,000
	Carry-in boat launch	\$25,000
Sterling Gulch Regional Park	Interpretive, directional & regulatory signage	\$75,000
	Fish cleaning station	\$10,000
	Continuous 8' paved loop trail	\$249,200
	Continuous 5' graveled loop trail (no edging)	\$62,300
	Benches	\$9,600
	Fishing piers	\$40,000
	Total for All Regional Parks	\$7,304,000

S-2.3 Other Park Improvements.

In connection with the dedication of any Other Park, Owner (or one or more special districts formed for the Property) may provide Recreational Improvements within such Other Park in accordance with the provisions of the Commitments Matrix.

S-2.4 Water and Sewer Facilities.

Except to the extent set forth in Note H of Table 2 regarding certain improvements as specified in such Note H, all lots within this Property will be served by central water and wastewater systems. Central water and wastewater facilities shall be provided in a manner consistent with the Water Appeal. If, in respect of any sketch plan, minor development final plat or site improvement plan, the water service for improvements proposed therein is proposed to be provided by a New Special District (as defined in Section 18A of the Zoning Resolution) to be created, then evidence pertaining to the creation of such New Special District and execution of all intergovernmental agreements, if any, necessary to provide such service shall be provided to the County contemporaneously with or prior to submittal of such sketch plan, minor development final plat or site improvement plan. The provisions of this Section S-2.4 shall not be deemed to modify, and shall be subject to the provisions of the Subdivision Resolution.

S-2.5 Roadway Improvements.

(A) Within the Property.

(i) General. Thoroughfares within the Property shall be provided by Owner or one or more special districts formed for the Property (unless such Thoroughfares already exist and conform to County standards as the same may be modified by any alternate roadway design standards approved by the County) as needed to serve development of the Property at such times as requested by the County in accordance with County requirements, as modified by any alternate roadway design standards approved by the County. The following road segments shall be deemed "Thoroughfares within the Property" for purposes of this Section S-2.5, and accordingly, shall be Owner's responsibility to provide, subject to the provisions of this Section S-2.5, provided, however, Owner shall not be required to provide auxiliary lanes along the following road segments that are needed for access for development (including redevelopment) outside the Property:

- Titan Road from Roxborough Park Road to the western boundary of the Xcel Parcel where the Xcel Parcel meets Titan Road (as shown on the Thoroughfare Plan),
- Roxborough Park Road from Titan Road to the most northerly point where the Property is contiguous with Roxborough Park Road (as shown on the Thoroughfare Plan),
- the segment of Rampart Range Road that is contiguous with the Property (as shown on the Thoroughfare Plan), and
- the segment of Moore Road between Titan Road and the most southerly point where the Property is contiguous with Moore Road.

(ii) Road Standards. All Thoroughfares within the Property shall be designed and constructed, at no cost to the County, in accordance with all applicable County standards, as the same may be modified by any alternate roadway design standards approved by the County.

(B) Traffic Impact Studies.

To the extent requested by the County, each Traffic-generating Application shall include a traffic impact analysis developed in accordance with the Douglas County Roadway Design and Construction Standards.

(C) Outside the Property But Within the Concurrence Area.

Please refer to the *Sterling Ranch Infrastructure Agreement Concerning the Construction of Roadway Improvements for the Titan Road and Waterton Road Concurrence Segments*. This agreement was implemented to clarify certain roadway commitments as described in the Sterling Ranch Planned Development.

(i) Titan Road Concurrence. If, at the time a Traffic-generating Application is submitted to the County, then-existing traffic volumes plus the traffic volumes projected to be generated by the development proposed by such Traffic-generating Application would cause the Titan Concurrence Segment to fall below the County's Road Concurrence Standard, then the County may condition the approval of such Traffic-generating Application upon a requirement that no building permits for Traffic-generating improvements proposed by such Traffic-generating Application shall be issued, or, in respect of Traffic-generating improvements that do not require a building permit, a requirement that such improvements may not operate in a manner that will generate material traffic, as appropriate, until there is deemed provided either the improvements set forth in Section S-2.5(C) (i)(a) or Section 2.5(C) (i)(b), as selected by the Owner submitting such Traffic-generating Application:

(a) the combination of (7) through lanes within the Titan Concurrence Segment as then-needed to bring the Titan Concurrence Segment to at least the County's Road Concurrence Standard, however, collectively, all such Owners shall not be required to provide more than six through lanes therein, and (2) improvements to the following intersections/interchanges as then-needed to bring the Titan Concurrence Segment to at least the County's Road Concurrence Standard: (A) Titan Road and Highway 85, including highway ramps, (B) Titan Road and Titan Park Circle, and (C) Titan Road and Wildlife Way, plus improvements to other roads as needed to meet the County's Road Concurrence Standard, or (b) such other improvements as are then-necessary to bring the Titan Concurrence Segment to at least the County's Road Concurrence Standard, which other improvements may include construction of Southern Connector Improvements if acceptable to such Owner and the County.

(ii) Waterton Road Concurrence. If, at the time a Traffic-generating Application is submitted to the County, then-existing traffic volumes plus the traffic volumes projected to be generated by the development proposed by such Traffic-generating Application would cause the Waterton Concurrence Segment to fall below the County's Road Concurrence Standard, then the County may condition the approval of such Traffic-generating Application upon a requirement that no building permits for Traffic-generating improvements proposed by such Traffic-generating Application shall be issued, or, in respect of Traffic-generating improvements that do not require a building permit, a requirement that such improvements are not allowed to operate in a manner that will generate material traffic, as appropriate, until there is deemed provided either the improvements set forth in Section S-2.5(C) (i)(a) or Section 2.5(C) (i)(b), as selected by the Owner submitting such Traffic-generating Application:

(a) the combination of (1) through lanes within the Waterton Concurrence Segment as then-needed to bring the Waterton Concurrence Segment to at least the County's Road Concurrence Standard, however, collectively, all such Owners shall not be required to provide more than four through lanes therein, and (2) the following improvements as then-needed to bring the Waterton Concurrence Segment to at least the County's Road Concurrence Standard: (A) a bridge over the Highline Canal as it intersects with the Waterton Concurrence Segment, however, collectively, all such Owners shall not be required to provide more than four lanes within such bridge, (B) a bridge over the South Platte River as it intersects the Waterton Concurrence Segment, however collectively, all such Owners shall not be required to provide more than four lanes within such bridge, and (C) improvements to the intersections of Waterton Road and the following streets and accessways: (A) Dante Drive, (B) Campfire St., (C) Liverpool Circle/Hunters Hill Lane, (D) the access driveway located between Lot 118 and Lot 177E according to the Chatfield Farms Plat, (E) the access driveway located on Lot 117E of the Chatfield Farms Plat, and (F) Rampart Range Road, or

(b) such other improvements as are necessary to bring the Waterton Concurrence Segment to at least the County's Road Concurrence Standard, which other improvements may include construction of Southern Connector Improvements if acceptable to such applicant and the County.

(iii) Road Design to Accommodate Lawrence Commercial Traffic. All improvements to North Moore Road affecting the access to/egress from North Moore Road and Lawrence Construction Company located on the Lawrence Parcel shall be designed in accordance with County standards; however to the extent acceptable to the County, Owner shall also design such improvements to accommodate turning movements for graders and other long bridge components traditionally hauled by Lawrence Construction Company. Similarly, all improvements to the intersection of North Moore Road and West Titan Road shall be designed in accordance with County standards; however to the extent acceptable to the County, Owner shall also design such improvements to accommodate a turning radius so as to not restrict a right turn from northbound North Moore Road onto West Titan Road by commercial vehicles traditionally used by Lawrence Construction Company.

(iv) Provided, As set forth in the County's concurrence regulations contained within the zoning Resolution as of February 9, 2009 (the date the application for the Development Plan was submitted to the County for approval), for purposes of this Section S-2.5(C), improvements shall be deemed provided in respect of any proposed residential development if (a) such improvements are under construction and will be available at the time the impacts from such proposed residential development will occur, (b) such improvements are guaranteed by an enforceable development agreement, subdivision improvement agreement or other agreement that ensures such improvements will be available at the time the impacts from such proposed residential development will occur, (c) such improvements are Planned Capital Improvements (as such term is defined in the Zoning Resolution), or (d) such other provision as may be acceptable to the County is made for ensuring such improvements will be available at the time the impacts from such proposed residential development will occur.

(v) Road Standards. Road improvements to be provided pursuant to this Section S-2.5(C) shall be designed and constructed in accordance with all applicable County standards, as the same may be modified by any alternate roadway design standards approved by the County.

(D) State Highways.

(i) System Level Study.

(a) Upon request of the County, Lead Owner shall pay to the County an amount not to exceed \$100,000.00 as its contribution for use by the County, working in conjunction with CDOT and Jefferson County, and other appropriate entities, to develop and secure an approval of findings of a system level study (the "SLS") associated with the 1601 process by the CDOT Transportation Commission or designated approval authority (the "Commission"), if required by CDOT, as generally described in this Section S-2.5 (D), unless the County and Lead Owner agree otherwise. Such payment shall be made within 30 days of

written request from the County.

(b) The SLS shall: (1) analyze traffic on the State Highway Segments projected to be generated from development as of the projected build-out of the Property, (2) determine the improvements to the State Highway Segments that are needed to accommodate such traffic projections, (3) set forth projected costs for such improvements, and (4) set forth the total amount of Lead Owner's obligation to pay its pro rata share of the costs to construct such improvements to the 85 Segment and to the 121 Segment, as calculated in accordance with the provisions of Section S-2.5(D) (ii)(a).

(c) The County reserves the right to expand the SLS to the extent necessary to secure Commission approval of the SLS; provided, however that in no case shall Lead Owner be required to pay more than \$100,000 toward the cost of the SLS.

(d) The SLS shall be performed by a traffic engineer mutually-acceptable to the County and Lead Owner.

(e) If the Owner desires to advance the processing of final plats prior to Commission approval of the SLS, the pro rata share payments as described and limited in Section S-2.5(D) (ii) (a) related to applications for final plats may be deferred to a date no later than 60 days after the approval of the SLS by the Commission unless the County and Lead Owner agree otherwise. In no case shall the Owner be allowed to defer pro rata share payments related to applications for final plats beyond an aggregate of 1,000 plattees unless the County and Lead Owner agree otherwise. The pro rata share payments as described and limited in Section S-2.5(D) (ii) (a) related to applications for use by special review, site improvement plan and location and extent may be deferred to a date no later than 60 days after Commission approval of the SLS unless the County and Lead Owner agree otherwise. Notwithstanding the foregoing, if the County expands the scope of the SLS beyond that described above, then the pro rata share payments as described and limited in Section S-2.5 (D) (ii) (a) related to applications for final plats, use by special review, site improvement plan and location and extent may be deferred to a date no later than 60 days after Commission approval of such expanded SLS unless the County and Lead Owner agree otherwise.

(ii) Improvements. Traffic (including future traffic) not generated by development on the Property as well as traffic generated by development on the Property will contribute to the total traffic on the State Highway Segments. Owner desires to be part of a regional solution to provide improvements to the State Highway Segments as needed to accommodate traffic thereon. Accordingly, Owner is willing to make the commitments set forth in this Section S-2.5(D) (i).

(a) Owner shall pay its pro rata share of the costs to construct those improvements to the 85 Segment and the 121 Segment, as such costs are determined by the SLS, and as such improvements are deemed necessary pursuant to the SLS to accommodate projected traffic thereon through 2035. Owner's pro rata share of such costs shall be calculated based on the proportionate amount of traffic on each of the 85 Segment and the 121 Segment (considered separately) projected to be generated from development on the Property as of the projected build-out of the Property as determined by the SLS versus the amount of traffic on the 85 Segment or the 121 Segment, as appropriate, projected to be generated by sources other than development on the Property as of the projected build-out of the Property as determined by the SLS. Payments to satisfy Owner's pro rata share obligation under this Section S-2.5(D) (ii) (a) shall be due incrementally as development occurs on the Property as follows: Each of: (1) the Recording of any final plat proposing Traffic-generating improvements on the Property submitted to the County by Owner, and (2) the County's approval of any application for use by special review or site development plan proposing Traffic-generating improvements on unplatted portions of the Property submitted to the County by Owner, shall be conditioned upon Owner paying to the County the amount equal to the total amount of Owner's pro rata share obligation under this Section S-2.5(D) (ii) (a) for each of the 85 Segment and the 121 Segment, multiplied by the CPI Adjustment Factor therefore, and then multiplied by a fraction, the numerator of which is the traffic expected to be generated from the improvements on the Property then-being proposed by such final plat, use by special review or site development plan, and the denominator of which is the total traffic expected to be generated from development on the Property. Owner shall not be required to pay any amount due under this Section S-2.5(D) (ii) (a) in respect of any improvements more than once.

(b) Owner shall cooperate in, and encourage the formation of, a regional transportation authority or other vehicle to provide funding for the construction of improvements to the C-470 Segment as deemed necessary pursuant to the SLS to accommodate projected traffic thereon through 2035. Owner shall participate in such regional transportation district or other funding vehicle in the same manner as other participating land owners.

(iii) CDOT Approval. Modifications to intersections at state highways shall be subject to CDOT review and approval.

S-2.6 Trails.

The Regional Trails shown generally on the Parks, Open Space and Trails Plan shall be designed and constructed by Owner, or one or more special districts formed for the Property, in accordance with the standards set forth in Section S-71. Segments of such Regional Trails shall be constructed no later than the time set forth therein in the Commitments Matrix. Notwithstanding any provision herein, Owner shall not be required to construct any segment of Regional Trails located outside of the Property. Owner shall design and construct the equestrian trail described in S-11 (H) no later than the time set forth therefore in the Commitments Matrix.

S-3. OVERALL PARKS COMMITMENT

S-3.1 Parks Requirement.

(A) Credit. As development of the Property progresses, as required by this Section S-3.1, Owner shall provide land, cash-in-lieu of land, or improvements-in-lieu of land, or any combination thereof, for active and specialized recreation in satisfaction of the Parks Requirement, in furtherance of the intent to provide parks, trails and other facilities for active and specialized recreation for all segments of the population. Owner shall receive credit towards its requirement to satisfy the Parks Requirement for certain land acreage in accordance with Section S-3.1 (A) (i), and for certain cash and improvements in accordance in Section S-3.1 (A) (ii)-(v).

(i) Owner shall receive credit towards satisfying the Parks Requirement for:

(a) the number of acres of Regional Parks (exclusive of Thoroughfares the primary purpose of which is not to serve any Regional Park) dedicated in accordance with Section S-1.1(A),

(b) the number of acres of land subject to the Reservoir Easement (including without limitation, submerged land) dedicated in accordance with Section S-1.1 (B),

(c) the number of acres of Other Recreational Parks provided within the Property (exclusive of Thoroughfares the primary purpose of which is not to serve any Other Recreational Park), on the condition: (1) that such Other Recreational Park is included within the same Final Plat as, or is otherwise reasonably near, the development then-increasing the Parks Requirement, and (2) no more than 10% of the Parks Requirement may be satisfied by Plazas consisting primarily of hardscape improvements and recreational improvements therein.

(d) the number of Regional Trail Acres for which easements are dedicated in accordance with Section S-1.1 (C) (iii) or which are otherwise provided pursuant to the terms of this Development Plan (e.g., portions of Regional Trails within dedicated rights-of-way, easements located within the Xcel Parcel or the Denver Water Parcel, etc.).

(e) the number of acres of Parks Maintenance Facility Land provided within the Property to the extent the maintenance, storage, service and/or administration facilities thereon support Regional Parks, Regional Trails, Other Recreational Park, or other improvements providing active or specialized recreations, and

(f) 25% of the number of acres of any other portion of the Property upon which Recreational Facilities that are available to the general public, or members of a homeowners association, club or other entity are constructed.

(ii) Cash-in-lieu. Owner shall receive credit towards satisfying the Parks Requirement for the number of acres equal to: (1) the amount of cash provided to the County in lieu of park land dedications, divided by (2) the Fair Market Parks Appraisal Value therefor.

(iii) Recreational Facilities.

(a) General. Owner shall receive credit towards satisfying the Parks Requirement for the number of acres equal to: (1) 100% of the cost of designing, constructing and installing Recreation Facilities provided within the Property, the Xcel Parcel or the Denver Water Parcel, by any person or entity other than the School District; divided by (2) the Fair Market Parks Appraisal Value for such Recreational Facilities; provided that with respect to Recreational Facilities that are owned by a homeowners association, club or other non-governmental entity, and that are: (A) not available for use by persons other than members of such homeowners association, club or other non-governmental entity, then only 25% of the cost of designing, constructing and installing such Recreational Facilities shall be counted for purposes of calculating credit toward the Parks Requirement, (B) available for use by the general public, with or without a fee, during those times such facilities are open to the general membership of such homeowners association, club or other non-governmental entity, then

APPLICANT and/or LAND OWNER

**STERLING RANCH, LLC,
STERLING RANCH TOO, LLC,
SR TEAM, LLC and
STERLING RANCH FORE, LLC**
1805 Shea Center Drive,
Suite 210
Highlands Ranch, CO 80129
P: 303 233 3705
F: 303 232 9088

**STATE OF COLORADO
acting by and through the
STATE BOARD OF LAND
COMMISSIONERS**
1127 Sherman Street,
Suite 300
Denver, CO 80203
P: 303 866 3454
F: 303 866 3152

**COLUMBINE • LAKEWOOD
COLORADO SOCCER
ASSOCIATION**
8101 S. Shatter Parkway,
Suite 101
Littleton, CO 80127
P: 303 986 5200

**ARS SAND &
GRAVEL CO., LLC**
3505 W. Mountain View Lane
Littleton, CO 80125
P:303 791 7404
F: 303 791 7405

ENGINEER:

Redland Consulting Group, Inc.
3800 South Lincoln Street,
Suite 208
Littleton, CO 80122
P: 720 283 6783

PREPARED BY:

Arla Braun, Architect, LLC
1250 Humbolt Street, No. 701
Denver, CO 80218
P: 720 635 6837

Spencer Fane & Grimshaw, LLP
1700 Lincoln Street, Suite 3800
Denver, CO 80203
P: 303-839-3800
F: 303-839-3838

**Foster Graham Millstein &
Calisher, LLP**
360 South Garfield Street.
Suite 600
Denver, CO 80209
P: 303-333-9810
F: 303-333-9786

Wank Associates
1335 Eliot Street
Denver, CO 80204
P: 303 628 0003
F: 303 628 0004

AECOM
1809 Blake Street
Suite 200
Denver, CO 80202
P: 303 595 4522
F: 303 595 4434

Felsburg, Holtz & Ulevig
6300 S. Syracuse Way,
Suite 600
Centennial, CO 80111
P: 303 721 1440
F: 303 721 0832

Leonard Rice
2000 Clay Street, #300
Denver, CO 80211
P: 303 455 8589
F: 303 455 0115

Kennedy Jenks Consultants
143 Union Boulevard, Suite 600
Lakewood, CO 80228
P: 303 985 3636
F: 303 985 3800

Headwaters Corporation
3425 W. 31st Avenue
Denver, CO 80211
P: 303 918 5096
F: 303 237 4651

ERO Resources Corp.
1842 Clarkson Street
Denver, CO 80218
P: 303 830 1188
F: 303 830 1199

Clanton & Associates
4699 Nautilus Court
Suite 102
Boulder, CO 80301
P: 303 530 7229
F: 303 530 7227

ZR2009-004

Revision Date: OCT 17, 2025

STERLING RANCH PLANNED DEVELOPMENT 14TH AMENDMENT

Being a part of Sections 19, 30 and 31, part of the West half of Section 29, and the Northwest quarter of Section 32, in Township 6 South, Range 68 West; also part of the Southwest quarter and the Northeast quarter of Section 2 and part of Section 36, in Township 6 South, Range 69 West; and part of Section 6, Township 7 South, Range 68 West, all of the 6th P.M., Douglas County, Colorado – 3,400.77 Acres– 12,050 Dwelling Units

100% of the cost of designing, constructing and installing such Recreational Facilities shall be counted for purposes of calculating credit toward the Parks Requirement, or (C) available for use by the general public, with or without a fee, during only a portion of the times such facilities are open to the general membership of such homeowners association, club or other non-governmental entity, then a portion between 25%and 100% of the of the cost of designing, constructing and installing such Recreational Facilities shall be counted for purposes of calculating credit toward the Parks Requirement. The exact portion of such costs to be so counted for clause (C) above shall be as agreed between Owner and the County based on the portion of the times such facilities are open to the general public. Notwithstanding the foregoing, no more than 10% of the Parks Requirement may be satisfied by Plazas consisting primarily of hardscape improvements and the Recreational Improvements therein.

The Owner or Special District is required to submit plans through the Douglas County Location and Extent process for the review and approval of park improvements.

(iv) Shared-Use Agreements with School District. Owner shall receive credit towards satisfying the Parks Requirement for the number of acres equal to: (a) a portion of the cost of designing, constructing and installing Recreation Facilities provided within the Property, the Xcel Parcel or the Denver Water Parcel, by the School District that are subject to a shared-use arrangement allowing for use of such facilities by the general public, with or without a fee, when such facilities are not being used by the School District; divided by (b) the Parks Appraisal Value for such Recreational Facilities. The portion of such cost to be credited toward the Parks Requirement shall be determined based on the extent such facilities are available for use by the general public as compared to other Facilities for which credit toward the Parks Requirement can be given.

(B) Fees. Notwithstanding the foregoing, if the fee that is charged for use by the general public is substantially greater than the fee charged to the members of such homeowners association, club or other non-governmental entity, and such difference in fee rates is greater than the customary differences (between the rates charged to the general public versus members) in fees charged for similar facilities in the Denver metropolitan area, then only 25% of the of the cost of designing, constructing and installing such Recreational Facilities shall be counted for purposes of calculating credit toward the Parks Requirement.

(C) Tracking. The County may require that any application for preliminary plan proposing SFDUs or site improvement plan proposing MFDUs, Accessory Units, Caretaker Units or Non-residential Buildings contain a tracking report setting forth the then-current Parks Requirement and credits received toward satisfaction of the Parks Requirement. The tracking report may consist of 1) a one page exhibit showing the location and acreages of proposed park and open space tracts, the number of anticipated dwelling units, and the associated park dedication requirement that the number of anticipated dwelling units would generate, and 2) a one-page Park and Open Space tracking spreadsheet with the applicant's summarization of the community-wide park and open space dedication requirements generated and the credits received to date in accordance with Section S-3.1(A).

(D) Parks Appraisal Value. The term "Fair Market Appraisal Value", with respect to any Recreational Facilities or cash-in-lieu, means the per acre value of a parcel of park land, located within either; (i) the Final Plat or the site improvements plan within which the additional SFDUs, MFDU, Accessory Units, Caretaker Units or Non-residential Buildings, as appropriate, are located, that causes the then-current increase in the Parks Requirement or (ii) a Regional Park as designated by Owner, that Owner would have offered for dedication if Owner was not providing Recreational Facilities or cash-in-lieu to satisfy the Parks Requirement. Such per acre value shall be the amount set forth in an appraisal submitted by Owner that conforms to County standards. For valuation purposes, such appraisal shall assume the subject park land is fully platted and identified as park land in the Plat.

S-3.2 Timing.

The Parks Requirement shall be satisfied pursuant to the schedule set forth in the Commitments Matrix.

S-3.3 Reporting.

As a condition to Final Plat approval or the issuance of a building permit for any MFDU, Caretaker Unit or non-residential building, the County may require that the applicant thereto submit a summary report setting forth how the Parks Requirement has been satisfied. The summary report may consist of a one-page exhibit showing 1) the location and acreages of proposed park and open space tracts, the number of anticipated dwelling units, and the associated park dedication requirement that the number of dwelling units would generate, and 2) a one-page park and open space tracking spreadsheet summarizing the community-wide park and open space dedication requirements generated and the credits received to date in accordance with Section S-3.1(A).

S-4. WILDLIFE AND WETLANDS/RIPARIAN PRESERVATION PLAN

S-4.1 Protection and Enhancement of Water Resources, including Wetlands and Riparian Areas.

Willow Creek, sections of Sterling Gulch and certain unnamed washes and secondary streams, which include East Willow Creek and a number of unnamed minor swales in the upland areas of the Property are included in the open space network to be dedicated in accordance with this Development Plan. To the extent reasonable, storm water quality areas within the open space network will be designed to create a series of wet meadows and shrub riparian zones (including, without limitation, porous landscape detention, extended detention, wetlands, ponds, constructed wetlands and other best management practices not inconsistent with applicable County requirements). Other portions of the storm water system will be characterized by naturalized streams and swales, herbaceous and scrub/shrub wetlands, and other riparian areas that will provide wildlife habitat. Notwithstanding the foregoing, other best management practices providing water quality, such as extended detention basins and constructed wetlands basins shall be permitted. Sterling Gulch Reservoir is proposed for the north end of Sterling Gulch near Titan Road. If constructed, this reservoir may serve as a water storage facility and may provide aquatic and shoreline habitat for fish, waterfowl, shorebirds, and other wildlife.

S-4.2 Connectivity of Core Wildlife Habitats and Wildlife Corridors.

Portions of the open space network to be dedicated in accordance with this Development Plan serve to connect the Core Conservation Areas, Willow Creek, portions of Sterling Gulch, and certain unnamed drainages within the Property are included in the open space network to be dedicated in accordance with this Development Plan.

(A) Willow Creek Wildlife Corridor.

The width of the Willow Creek Wildlife Corridor may vary but shall be at least 1,400 feet wide on average and not less than 1,200 feet wide at any given point, not considering: (i) road crossings and grade-separated crossings, and (ii) narrowings to facilitate road crossings and grade-separated crossings that do not materially hinder wildlife movement through the corridor. One road crossing of this area shall be permitted; other human activities on, and other uses of, these open space areas will be limited as set forth in Table 2.

(B) East Willow Creek Drainage.

The width of the East Willow Creek Drainage may vary but shall be at least 350 feet wide on average and not less than 225 feet wide at any given point, not considering road crossings.

(C) Sterling Gulch Wildlife Corridor.

The Sterling Gulch Wildlife Corridor shall extend from the north boundary of the Property to the south boundary of the Property. The width of the Sterling Gulch Wildlife Corridor may vary but shall be not less than 300 feet wide at any given point; other than: (i) at road crossings and grade-separated crossings, and (ii) narrowings to facilitate road crossings and grade-separated crossings that do not materially hinder wildlife movement through the corridor.

S-4.3 Grade-Separated Wildlife Crossings.

Owner shall provide grade-separated wildlife crossings in the three locations shown generally on the Parks, Open Space and Trails Plan. The specific locations of such crossings shall be within the Willow creek Wildlife Corridor or the Sterling Gulch Wildlife Corridor, as applicable, and shall otherwise be determined by Owner at the time the relevant thoroughfare is constructed. Such grade-separated wildlife crossings shall be in a form selected by Owner that is either: (a) a culvert, (b) a Thoroughfare bridge, or (c) other means that would allow wildlife to make a safe grade-separated crossing of the subject Thoroughfare. If any grade-separated wildlife crossing is provided by means of a culvert, then such culvert shall have an openness ratio (i.e., the height multiplied by width divided by length) at least equal to 1.5 (as calculated in metric units).

(A) Modifications to Grade-Separated Wildlife Crossings for the Sterling Gulch Wildlife Corridor. If the Owner or special district selects a culvert as the grade-separated wildlife crossing for Sterling Gulch, the Owner or special district may propose modifications to the openness ratio found in Section S-4.3, provided that: (a) modifications to the culvert design are reviewed and accepted by the County. In the event that the change in the design of the Grade-Separated Wildlife Crossing for the Sterling Gulch Wildlife Corridor results in material cost savings for the Owner or special district, a portion of the cost savings shall be applied to future wildlife habitat enhancement projects in northwest Douglas County. The Owner or a special district shall provide payment to the County for a portion of the cost savings to be negotiated with the County in the earlier of 4 years after January 31st, 2021 or prior to recordation of the last final plat adjacent to the Sterling Gulch Wildlife Corridor south of the Xcel Parcel.

S-5. PHASING RESTRICTIONS

No restrictions are imposed with regard to project phasing other than as expressly set forth in this Development Plan or in any development agreement between the Owner and the County.

S-6. PAYMENT OF TAXES ON LAND TO BE DEDICATED FOR PUBLIC USE

All taxes on land to be dedicated for public use shall be paid in full prior to dedication.

S-7. OTHER COMMITMENTS AND PROVISIONS

S-7.1 Regional Trail Standards.

(A) Multi-Use. The width of those Regional Multi-use Trails shown generally on the Parks, Open Space and Trails Plan shall be at least eight feet in width. Those Regional Multi-use Trails shown generally on the Parks, Open Space and Trails Plan may be hard or soft surface, shall have no more than a 2% cross slope, and shall have no more than a 5% slope (within trail) to the extent feasible and desirable given topographic conditions and considering intended trail usage.

(B) Equestrian. Those Regional Equestrian-only Trails shown generally on the Parks, Open Space and Trails Plan shall be at least four-feet in width, provided that segments of such trails may have a lesser width if necessary to accommodate steep slopes (to provide traverses, etc.), stands of trees or shrubs, rock outcroppings, water features, or other topographic, natural, design features, or site considerations or to reflect the character of such trail. Those Regional Equestrian-only Trails shown generally on the Parks, Open Space and Trails Plan shall have a natural surface, crusher-fines surface, or other surface approved by the County.

S-7.2 Architectural Control Committee.

All development within the Property (including, without limitation, publicly-owned buildings and improvements) shall be subject to CC&Rs, which will establish one or more architectural control committees that will utilize Design Guidelines in the review of development within the Property. The Design Guidelines will define specific site and building requirements such as colors, materials, landscaping and other items that will enable such architectural control committees to assure design integrity and intent. The Design Guidelines are intended to achieve a consistent quality image for the development of the Property.

S-7.3 Lighting and Dark Skies.

Development within the Property shall be subject to Section 30 of the zoning Resolution, and the Sterling Ranch Lighting and Dark Skies Standards, which shall be incorporated into the Design Guidelines

S-7.4 Overlot Grading.

Overlot grading plans shall be designed, submitted and accepted per the Douglas County Grading, Erosion and Sediment Control (GESC) Manual, and a GESC permit shall be obtained prior to the commencement of any grading operation.

S-7.5 Weed Management.

Weed management on all portions of the Property, including parks and open space areas, shall be the responsibility of the respective owner(s) thereof.

S-7.6 State Land Board.

The County acknowledges that Parcel 7 of the Property is owned by the State Land Board acting by and through its Board of Land Commissioners (the "State"), and, accordingly, the State Land Board is an Owner. With respect to all offers of dedication and all dedications from the State Land Board provided in this Development Plan or otherwise; (A) the State Land Board shall be deemed to have reserved for itself (and for its successors and assigns to the extent permitted by applicable law) all mineral rights and mineral interests, including without limitation, oil and gas rights and interests, in respect thereof, and (B) such offers of dedications shall be subject to all other requirements of applicable law.

S-7.7 Archaeological Resources.

(A) Discovery Protocol.

(i) Prior to commencement of any material excavation activities for initial construction occurring on any Owner's portion of the Property, such Owner shall provide to the project's supervising geotechnical engineer (or other consultant appointed by Owner) and all excavation contractors and excavation equipment operators materials that describe potential Archeological Resources, including photographic examples of manifestation of cultural and paleontological resources most likely to be encountered in discovery situations. Such manifestations include buried charcoal stains (especially associated with anomalous concentrations of rock in otherwise fine-textured sediments), concentrations of rock not associated with charcoal stains, rock alignments, the foundations of prehistoric and historic structures, and historic and prehistoric artifacts such as chipped and ground stone tools and pottery. Prior to commencement of any material excavation activities for initial construction occurring on any Owner's portion of the Property, such Owner shall conduct a training session for the supervising geotechnical engineer (or other consultant appointed by Owner), excavation contractors and excavation equipment operators regarding identification of Archeological Resources. Each such training session shall be conducted by a professional archaeologist.

(ii) If any fossils, remains of structures or artifacts that could reasonably be Archeological Resources are discovered during any material excavation activities for initial construction occurring on any portion of the Property, then construction and excavation operations shall immediately cease within a 100-foot radius of the discovery, and the supervising geotechnical engineer (or other consultant appointed by Owner) shall be notified of the discovery. If, after examination of the discovery, the supervising geotechnical engineer (or other consultant appointed by Owner) determines the discovery could reasonably be an Archeological Resource, then Owner shall engage a professional archaeologist to further evaluate the discovery. If such archaeologist determines such discovery is not an Archeological Resource, then construction and excavation activities may proceed. If such archaeologist determines that further examination and evaluation is necessary, then construction and excavation activities shall not commence until either: (i) the discovery is preserved (to the extent reasonably possible) and removed from the site, or (ii) such archaeologist determines that such discovery is not an Archeological Resource. The provisions of this Section S-7.7 shall not be deemed to relieve Owner from complying with any applicable laws.

(iii) "Archeological Resource" means any paleontological resource or any structure or object that is at least 100 years of age and that provides information pertaining to the historical or pre-historical culture of people within the boundaries of the State of Colorado.

(B) Plan Review. To the extent the County adopts any ordinances, resolutions or regulations requiring County approval of any plan regarding the preservation of, excavation of, or mitigation of impacts to any Archeological Resource observed or discovered within the County, then the County shall approve, approve with conditions, or

deny such plan within the earlier of: (i) the time period set forth therefore in the duly adopted ordinances and resolutions of the County, or (ii) 90 days after receiving written request therefor from the Owner of the portion of the Property upon which such Archeological Resource is located.

(C) Comments. To the extent the County is requested by the Office of the State Archaeologist (established under C.R.S. § 24-80-403), the State Historic Preservation Officer or other official state or federal agency or officer to comment on any proposed plan regarding the preservation of, excavation of, or mitigation of impacts to any Archeological Resource observed or discovered on the Property, then: (i) within 15 days after receiving such request the County shall notify the Owner of the portion of the Property upon which such Archeological Resource is located that the County has received such request, and (ii) the County shall provide its comments in response to such request within 45 days after receiving written request therefor from the Owner of the portion of the Property upon which such Archeological Resource is located.

(D) Class II Reports. As part of each application submitted to the County for a preliminary plan for any part of the Property, the applicant thereof shall submit a Class II cultural resource report covering the portions of the Property including within such preliminary plan that are to be developed.

S-7.8 Livestock and Other Animals.

The number of animals permitted on any lot within the Property shall not exceed those permitted under Section 24 of the Zoning Resolution. Setbacks for Ag/Livestock Structures and parking areas related thereto shall be as set forth in Section 2411 of the Zoning Resolution. The provisions of Sections 2412 – 2417 of the Zoning Resolution shall apply to the Property.

S-7.9 Fencing.

(A) Height. Solid fences, walls and hedges may extend up to eight feet in height provided that they do not obstruct the vision of automobile traffic on adjacent streets, rights-of-way, or driveways in accordance with the Douglas County Roadway Design and Construction Standards manual. Solid fences, walls and hedges may exceed eight feet in height if permitted by the County.

(B) Development Areas A and B. Notwithstanding any other provisions of this Development Plan, all fencing within Development Areas A and B shall be wildlife friendly, unless otherwise permitted by the County, and except as needed to protect agricultural production.

S-7.10 Storm Water Facilities.

(A) Construction. Owner shall be required to design and construct all storm water facilities, in accordance with applicable regulations, as and when such facilities are needed to serve development on the Property. To the extent allowed by applicable law, rainwater harvesting practices may be incorporated into storm water facilities.

(B) Maintenance. Owner, or one or more homeowners associations the County deems able to fulfill such obligations, or special districts designated by Owner that accept such obligations, shall be required to maintain all storm water facilities serving the Property except to the extent such facilities are deemed by the County to be public, in which case the County shall be responsible for such maintenance. Easements shall be granted to the County, at no cost to the County, to permit the County to enter and maintain storm water facilities that the County is responsible to maintain (to the extent such facilities are not located within a publicly dedicated and accepted right-of-way). At the County's request, easements shall be granted to the County, at no cost to the County, for all private storm water facilities for the purpose of maintaining the storm water facilities in the event the Owner or such other entity fails to satisfactorily maintain or repair such facilities.

(C) Scope. For purposes of this Section S-7.10, storm water facilities shall include, without limitation, regional detention/water quality ponds, drainageway stabilization, inlets, pipes, culverts, riprap, ditches, reinforced concrete pipe, manholes and hydraulic structures used for storm water detention or conveyance.

(D) Recreational Facilities. All recreational activities planned for use within storm water facilities shall be in accordance with County Urban Drainage and Flood Control District regulations.

S-7.11 Floodplain.

The Owner shall be required to obtain all appropriate approvals from the County and the Federal Emergency Management Agency (FEMA) for any proposed modifications to the FEMA designated floodplains for Willow Creek, East Willow Creek and Sterling Gulch. All platted residential lots must be located outside of the FEMA designated floodplain, as the same may be modified by a FEMA letter of map revision, letter of map amendment or letter of map revision based on fill.

S-7.12 Attainable Housing.

(A) Provision of Attainable Housing Units.

It is the intent of this Development Plan that by build-out by Sterling Ranch there shall have been built within Sterling Ranch AHUs in an amount at least equal to the lesser of: (a) 3% of the number of Dwelling Units (other than AHUs and Accessory Units) within Sterling Ranch for which the County has issued final certificates of occupancy, or (b) 360.

(i) 50% Buildout.

(a) If after the County has issued final certificates of occupancy for 6,025 Dwelling Units (other than AHUs and Accessory Units) within Sterling Ranch, the number of AHUs that have been built within Sterling Ranch is:

(1) more than one but less than 180, then as a condition to the County's issuance of building permits for any additional Dwelling Units within Sterling Ranch, the Owner must pay to DCHP the amount equal to the product of: (A) \$1,050, (B) 6,025, and (C) a fraction, the numerator of which is 180 minus the number of AHUs that have been built within Sterling Ranch, and the denominator of which is 180, or

(2) zero, then as a condition to the County's issuance of any building permits for any additional Dwelling Units within Sterling Ranch, the Owner must pay to DCHP the amount equal to \$6,326,250.

(b) Once Owner pays DCHP the amount required as a condition to the issuance of future building permits pursuant to Section S-7.12(A)(i)(a)(1) or S-7.12(A)(i)(a)(2), if any, then Owner shall be deemed to have provided at least 180 AHUs within Sterling Ranch.

(ii) 80% Buildout.

(a) If after the County has issued final certificates of occupancy for 9,640 Dwelling Units (other than AHUs and Accessory Units) within Sterling Ranch, the number of AHUs that have been built (or deemed to have been built) within Sterling Ranch is less than 288, then as a condition to the County's issuance of building permits for any additional Dwelling Units within Sterling Ranch, the Owner must pay to DCHP the amount equal to the product of: (1) \$1,050, (2) 9,640, and (3) a fraction, the numerator of which is 288 minus the number of AHUs that have been built (and/or have been deemed built) within Sterling Ranch, and the denominator of which is 288.

(b) Once Owner pays DCHP the amount required as a condition to the issuance of future building permits pursuant to Section S-7.12(A)(ii)(a), if any, then Owner shall be deemed to have provided at least 288 AHUs within Sterling Ranch.

(iii) Buildout.

(a) If upon submittal to the County of an application for the final plat proposing to subdivide the last portion of the Property upon which Dwelling Units may be constructed, the number of AHUs that have been built (or deemed to have been built) within Sterling Ranch plus the number of AHUs proposed within such final plat is less than the lesser of (1) 3% of the sum of the total number of Dwelling Units (other than AHUs and Accessory Units) expected within Sterling Ranch, or (2) 360, then as a condition to the County's issuance of any building permits for any additional Dwelling Units within Sterling Ranch, the Owner must pay to DCHP the amount equal to the product of:

(1) \$1,050.

(2) the total number of Dwelling Units (other than AHUs and Accessory Units) expected within Sterling Ranch, and

(3) a fraction, the numerator of which is: (i) the lesser of: (a) the total number of Dwelling Units (other than AHUs and Accessory Units) expected within Sterling Ranch, or (b) 360, minus (2) the total number of AHUs built (and/or deemed to have been built) within Sterling Ranch plus the number of additional AHUs expected to be built within Sterling Ranch, and the denominator of which is the lesser of: (x) the total number of Dwelling Units (other than AHUs and Accessory Units) expected within Sterling Ranch, or (y) 360.

(b) Once Owner pays DCHP the amount required as a condition to the issuance of future building permits pursuant to Section S-7.12(A)(iii)(a), if any, then Owner shall be deemed to have fully satisfied its obligations under this Section S-7.12.

(iv) Funds Paid to DCHP. All funds paid to DCHP pursuant to this Section S-7.12 shall be used exclusively to provide affordable housing within Douglas County. Not more than 10% of the amount of funds paid to DCHP pursuant to this Section S-7.12 shall be used for administrative or operational expenses.

APPLICANT and/or LAND OWNER

**STERLING RANCH, LLC,
STERLING RANCH TOO, LLC,
SR TEAM, LLC and
STERLING RANCH FORE, LLC**
1805 Shea Center Drive,
Suite 210
Highlands Ranch, CO 80129
P: 303 233 3705
F: 303 232 9088

**STATE OF COLORADO
acting by and through the
STATE BOARD OF LAND
COMMISSIONERS**
1127 Sherman Street,
Suite 300
Denver, CO 80203
P: 303 866 3454
F: 303 866 3152

**COLUMBINE • LAKEWOOD
COLORADO SOCCER
ASSOCIATION**
8101 S. Shatter Parkway,
Suite 101
Littleton, CO 80127
P: 303 986 5200

ARS SAND & GRAVEL CO., LLC
8505 W. Mountain View Lane
Littleton, CO 80125
P: 303 791 7404
F: 303 791 7405

ENGINEER:

Redland Consulting Group, Inc.
4699 South Lincoln Street,
Suite 206
Littleton, CO 80122
P: 720 283 6783

PREPARED BY:

Arla Braun, Architect, LLC
1250 Humbolt Street, No. 701
Denver, CO 80218
P: 720 635 6837

Spencer Fane & Grimshaw, LLP
1700 Lincoln Street, Suite 3600
Denver, CO 80203
P: 303-839-3800
F: 303-839-3838

**Foster Graham Millstein &
Calisher, LLP**
360 South Garfield Street.
Suite 600
Denver, CO 80209
P: 303-333-9810
F: 303-333-9786

Wenk Associates
1335 Eliot Street
Denver, CO 80204
P: 303 628 0003
F: 303 628 0004

AECOM
1809 Blake Street
Suite 200
Denver, CO 80202
P: 303 595 4522
F: 303 595 4434

Felsburg, Holtz & Ulevig
6300 S. Syracuse Way,
Suite 600
Centennial, CO 80111
P: 303 721 1440
F: 303 721 0832

Leonard Rice
2000 Clay Street, #300
Denver, CO 80211
P: 303 455 9569
F: 303 455 0115

Kennedy Jenks Consultants
143 Union Boulevard, Suite 600
Lakewood, CO 80228
P: 303 985 3636
F: 303 985 3800

Headwaters Corporation
3425 W. 31st Avenue
Denver, CO 80211
P: 303 918 5096
F: 303 237 4651

ERO Resources Corp.
1842 Clarkson Street
Denver, CO 80218
P: 303 830 1166
F: 303 830 1199

Clanton & Associates
4699 Natillus Court
Suite 102
Boulder, CO 80301
P: 303 530 7229
F: 303 530 7227

**ZR2009-004
Revision Date: OCT 17, 2025**

STERLING RANCH PLANNED DEVELOPMENT 14TH AMENDMENT

Being a part of Sections 19, 30 and 31, part of the West half of Section 29, and the Northwest quarter of Section 32, in Township 6 South, Range 68 West; also part of the Southwest quarter and the Northeast quarter of Section 2 and part of Section 36, in Township 6 South. Range 69 West; and part of Section 6, Township 7 South, Range 68 West, all of the 6th P.M., Douglas County, Colorado – 3,400.77 Acres– 12,050 Dwelling Units

(b) Fees and Processing.

It is anticipated that, in accordance with and the goals, policies and objectives of the Douglas County Comprehensive Master Plan designed to facilitate and encourage attainable housing, the County may waive application, review, permit and inspection fees for development applications proposing attainable housing units, and the County may expedite the processing of development applications proposing attainable housing units. If the County waives such fees and expedites such applications, Owner may provide additional attainable housing units over and above that required under this Section S-7.12.

Processing Step	Processing Deadline
Completeness review by Planning Division	7 business days
Deadline for referral agencies to submit comments	20 calendar days after referral packets are mailed or electroically distributed

Section 1810A.03 of the Zoning Resolution. Notwithstanding the foregoing, unless otherwise approved by the County, water beneath the Property (whether in Margin A or Margin B, as such terms are defined in the Zoning Resolution) shall not be used as the water supply to serve uses on the Property newly-permitted by this Development Plan.

S-7.13 Further Development Applications.

The provisions of this Section S-7.13 are established in light of the extensive, comprehensive and detailed planning of the Property incorporated into this Development Plan, the desire to avoid the inefficiency inherent in repeating development reviews of issues which have already been addressed, and to avoid placing Douglas County at a competitive disadvantage to other jurisdictions in terms of attracting desired housing, employment, and commercial opportunities. Whether a particular land use is permitted, and whether a particular density is appropriate, shall not be raised in connection with future development approvals, except in connection with applications for Warrants and amendments to this Development Plan. Notwithstanding the foregoing, this Section S-7.13 shall not be deemed to modify any provision, process or approval criteria of the Subdivision Resolution or the Zoning Resolution, and referral agencies responsible for reviewing future development applications under the Subdivision Resolution or Zoning Resolution, as appropriate, shall have the review authority as set forth in the Subdivision Resolution or Zoning Resolution, as appropriate.

S-7.14 Signage.

To promote interesting, attractive and viable neighborhoods for residents and visitors, and to encourage unique neighborhood design and pedestrian involvement and wayfinding, building mounted signage in Planning Area D3 and special Character Zones SCZ-D, SCZ-E and SCZ-F, shall be subject to the following regulations:

(A) Size. Exterior building mounted signs shall not exceed 150 square feet (sum total) per 1.0 linear feet of building face. No single sign may be larger than 200 square feet.

(B) Combination and Number. For the following sign types, exterior building mounted signage may be in any combination of type and number, subject to the requirements listed herein:

- (i) Signs attached parallel to the wall (i.e, signs in relief).
- (ii) Signs attached perpendicular to the wall (i.e, “blade” and “fin” signs). These shall extend no more than 30 inches from the wall surface.
- (iii) Wall surface painted signs other than artistic wall murals shall be limited to 2 building faces per building.
- (iv) Roof signs. These must be mounted at the parapet or eave and shall extend 28 inches or less above the parapet or eave.
- (v) Awning signs.
- (vi) Window signs. Any signage, whether at a window or beyond it, that is legible and understandable as signage from a distance of 10’ or more, qualifies as window signage. Interior architectural elements and retail products do not qualify as window signage.
- (vii) Exposed neon and LED (light emitting diode) signs shall be subject to review and approval of the Director to determine if such signs would create a public hazard. Such signs shall not be permitted if they create a public hazard such as creating a disability glare on motor vehicle traffic. Technical specifications of such proposed signage shall be provided as requested by the Director to assist in the Director’s determination.

(C) Numerical Variations. Departures of up to 25% from the numerical standards set forth in this Section S-7.14 may be approved by the Director to promote interesting, attractive and viable neighborhoods for residents and visitors, and to encourage unique neighborhood design and pedestrian involvement and wayfinding.

(D) Exclusions. The restrictions set forth in this S-7.14 shall not apply to scoreboards, signage for special events, or interior signage.

S-7.15 Water.

With each Development Application proposing a project within the Property the water supply for which is proposed to be nontributary groundwater underneath land within Margin B or the Central Basin (as such terms are defined in the Zoning Resolution), or at final plat if not previously provided, unless waived by the County or previously submitted, the applicant shall submit to the County the information described in

APPLICANT and/or LAND OWNER

**STERLING RANCH, LLC,
STERLING RANCH TOO, LLC,
SR TEAM, LLC and
STERLING RANCH FORE, LLC**
1805 Shea Center Drive,
Suite 210
Highlands Ranch. CO 80129
P: 303 233 3705
F: 303 232 9088

**STATE OF COLORADO
acting by and through the
STATE BOARD OF LAND
COMMISSIONERS**
1127 Sherman Street,
Suite 300
Denver CO 80203
P: 303 866 3454
F: 303 866 3152

**COLUMBINE • LAKEWOOD
COLORADO SOCCER
ASSOCIATION**
8101 S. Shatter Parkway,
Suite 101
Littleton, CO 80122
p: 303 986 5200

**ARS SAND &
GRAVEL CO., LLC**
8505 W. Mountain View Lane
Littleton, CO 80125
P:303 791 7404
F: 303 791 7405

ENGINEER:

Redland Consulting Group, Inc.
8000 South Lincoln Street,
Suite 206
Littleton, CO 80122
P: 720 283 6783

PREPARED BY:

Arla Braun, Architect, LLC
1250 Humbolt Street, No. 701
Denver, CO 80218
P: 720 635 6837

Spencer Fane & Grimshaw, LLP
1700 Lincoln Street, Suite 3800
Denver, CO 80203
P: 303-839-3800
F: 303-839-3838

**Foster Graham Millstein &
Calisher, LLP**
360 South Garfield Street.
Suite 600
Denver, CO 80209
P: 303-333-9810
F: 303-333-9786

Wank Associates
1335 Eliot Street
Denver, CO 80204
P: 303 628 0003
F: 303 628 0004

AECOM
1809 Blake Street
Suite 200
Denver, CO 80202
P: 303 595 4522
F: 303 595 4434

Felsburg, Holtz & Ullevig
6300 S. Syracuse Way,
Suite 600
Centennial, CO 80111
P: 303 721 1440
F: 303 721 0832

Leonard Rice
2000 Clay Street, #300
Denver, CO 80211
P: 303 455 9569
F: 303 455 0115

Kennedy Jenks Consultants
143 Union Boulevard, Suite 600
Lakewood, CO 80228
P: 303 985 3636
F: 303 985 3800

Headwaters Corporation
3425 W. 31st Avenue
Denver, CO 80211
P: 303 918 5096
F: 303 237 4651

ERO Resources Corp.
1842 Clarkson Street
Denver, CO 80218
P: 303 830 1188
F: 303 830 1199

Clanton & Associates
4699 Nautilus Court
Suite 102
Boulder, CO 80301
P: 303 530 7229
F: 303 530 7227

**ZR2009-004
Revision Date: OCT 17, 2025**

Statement Of Commitments, Cont.

Sheet:

of 36

17

STERLING RANCH PLANNED DEVELOPMENT 14TH AMENDMENT

Being a part of Sections 19, 30 and 31, part of the West half of Section 29, and the Northwest quarter of Section 32, in Township 6 South, Range 68 West; also part of the Southwest quarter and the Northeast quarter of Section 2 and part of Section 36, in Township 6 South, Range 69 West; and part of Section 6, Township 7 South, Range 68 West, all of the 6th P.M., Douglas County, Colorado - 3,400.77 Acres- 12,050 Dwelling Units

Parks/Trails/Open Space Commitments Matrix

	Timing of Dedication	Prep. & Approval of Plan	Construction Timing	Construction Responsibility	Ownership and Maintenance Responsibility
Sterling Gulch Regional Park	One or more dedications of all or any portion of Sterling Gulch Regional Park shall be made as needed to satisfy the Parks Requirement. It is contemplated that such dedications will be made in phases. The amount of land included within the first dedication of any portion of the Sterling Gulch Regional Park plus the amount of land subjected to the Reservoir Easement, if any, contemporaneously therewith, shall not be less than 50 acres. Such dedications shall be made before or contemporaneously with the Recording of the Final Plats or the issuance of the building permits that cause the Parks Requirement to increase beyond the amount for which credit has been given pursuant to Section S-3.1.		Improvements shall be constructed with other public improvements within the platted area (or within the Non-residential Building or Mixed-Use Building for which a building permit is issued) that cause the Parks Requirement to increase beyond the amount for which credit has been given pursuant to Section S-3.1.	Owner shall be responsible for construction. Owner may assign any of its construction responsibilities to a special district or a developer.	Special district or other governmental entity as designated by owner; provided, however, owner may not so designate the County unless the County agrees.
Reservoir Easement	Portions of the Property within or near Sterling Gulch Regional Park may be subjected to the Reservoir Easement as needed to satisfy the Parks Requirement.		n/a	n/a	Owner, special district or other governmental entity as designated by owner; provided, however, owner may not so designate the County unless the County agrees.
Burns Regional Park	One or more dedications of all or any portion of Burns Regional Park shall be made as needed to satisfy the Parks Requirement. It is contemplated that such dedications will be made in phases. The amount of land included within the first dedication of any portion of the Burns Regional Park shall not be less than 50 acres. Such dedication shall be made before or contemporaneously with the Recording of the Final Plats or the issuance of the building permits that cause the Parks Requirement to increase beyond the amount for which credit has been given pursuant to Section S-3.1.	With respect to all improvements Owner elects or is required by this Development Plan to provide, plans shall be submitted by Owner during referral period of preliminary plan or with application for building permit, as appropriate. Plan shall be approved administratively by the Director.			
Portions of Heritage Regional Park Located on Parcel 1 of the Property	One or more dedications of all or any portion Heritage Regional Park located on Parcel 1 of the Property shall be made as needed to satisfy the Parks Requirement. It is contemplated that such dedications will be made in phases. The amount of land included within the first dedication of any portion of Heritage Regional Park shall not be less than 50 acres. Such dedication shall be made before or contemporaneously with the Recording of the Final Plats or the issuance of the building permits that cause the Parks Requirement to increase beyond the amount for which credit has been given pursuant to section S-3.1.		Improvements shall be constructed with other public improvements within the platted area (or within the Non-residential Building or Mixed-use Building for which a building permit is issued) that cause the Parks Requirement to increase beyond the amount for which credit has been given pursuant to Section S-3.1.	Owner shall be responsible for construction. Owner may assign any of its construction responsibilities to a special district or a developer.	
Portions of Heritage Regional Park Located on Parcel 3 of the Property and North of Waterton Road	Dedication of that part of Heritage Regional Park located on Parcel 3 of the Property and north of Waterton Road as depicted generally on the Thoroughfare Plan (as the same may be modified pursuant to Section S-13) shall be made before or contemporaneously with Recording of the first Final Plat of any portion of Parcel 3 of the Property located north of Waterton Road as depicted generally on the Thoroughfare Plan (as the same may be modified pursuant to Section S-13).				Special district, or other governmental entity as designated by owner; provided, however, owner may not so designate the County unless the County agrees.
Portions of Heritage Regional Park Located on Parcel 3 of the Property and South of Waterton Road	Dedication of that part of Heritage Regional Park located on Parcel 3 of the Property and south of Waterton Road as depicted generally on the Thoroughfare Plan (as the same may be modified pursuant to Section S-13) shall be made before or contemporaneously with Recording of the first Final Plat of any portion of Parcel 3 of the Property located south of Waterton Road as depicted generally on the Thoroughfare Plan (as the same may be modified pursuant to Section S-13). The amount of land included within the first offer of dedication of any portion of Heritage Regional Park shall not be less than 50 acres.				
O1 (Open Preserve)	See O1 Dedication Table	n/a	n/a	n/a	
C1 (Multi- function Open Space)	Dedications of C1 areas and Other Recreational Parks shall be made as needed to satisfy the Parks Requirement. It is contemplated that such dedications will be made in phases. Such dedications shall be made before or contemporaneously with the Recording of the Final Plats or the issuance of the building permits that cause the Parks Requirement to increase beyond the amount for which credit has been given pursuant to Section S-3.1.	Proposed plans depicting parks, trails and open space areas shall be provided by Owner during preliminary plan and final plat review, or at the time of site improvements plan review, as determined necessary by the County. The general locations of these facilities shall be identified at sketch plan unless not requested by the County. With respect to all improvements Owner elects or is required by this Development Plan to provide, plans shall be submitted by Owner during referral period of preliminary plan or with application for building permit, as appropriate. Plans shall be approved administratively by the Director.	Improvements shall be constructed with other public improvements within the platted area (or within the Non-residential Building or Mixed-use Building for which a building permit is issued) that cause the Parks Requirement to increase beyond the amount for which credit has been given pursuant to Section S-3.1.	Owner shall be responsible for construction. Owner may assign any of its construction responsibilities to a special district or a developer.	
Other Recreational Parks					
Regional Trails shown generally on the Parks, Open Space and Trails Plan	For each segment of Regional Trails shown generally on the Parks, Open Space and Trails Plan, the Owner shall grant a trail easement therefor no later than the Recording of the Final Plat that includes such segment.				
Equestrian Trail Connection connecting the Plum Valley Heights neighborhood to the Regional Equestrian-only Trail system within the Property.	The Owner shall grant an easement therefor no later than the Recording of the Final Plat that includes such trail connection.	n/a	n/a	n/a	Plum Valley Heights Homeowners Association


O1 Dedications

Portions of the Property designated as within the O1 Planning Area pursuant to this Development Plan shall be dedicated in phases in accordance with the provisions of the O1 Dedication Map and the O1 Dedication Table. The O1 Dedication Map generally depicts various segments of the O1 Planning Area; such segments are labeled O1-A through O1-G on the O1 Dedication Map. The O1 Dedication Table sets forth the time by which each of the O1-A through O1-G segments must be offered for dedication in accordance with Section S-11 (C). Such designated areas are depicted generally on the O1 Dedication Map as O1-APA through O1-GPA, and defined specifically in the O1 Dedication Table. (The "PA" included within the name of each such designated area refers to a platted area.)

The exact boundaries and shape of Planning Area O1 and each of segments O1-A through O1-G thereof may vary from the general depiction thereof shown on the O1 Dedication Map, on the condition that the total acreage of the O1 areas to be offered for dedication (pursuant to Section S-11 (C)) upon occurrence of all events requiring such O1 areas to be offered for dedication pursuant to the O1 Dedication Table, shall not be less than the aggregate amount set forth therefor on the Land Use Plan (inclusive of thoroughfares that fall within or cross such O1 areas), and: (a) the change in boundaries does not materially and negatively impact habitat qualities, (b) with respect to the Willow Creek Wildlife Corridor, result in a corridor width narrower than required by Section S-4.2(A), and (c) with respect to the Sterling Gulch Wildlife Corridor, result in a corridor width narrower than required by S-4.2(C).

O1Dedication Table

O1 Segment	Timing of Dedication
O1-A	O1-A shall be offered for dedication, in accordance with Section S-11 (C), no later than 90 days after the Recording of one or more Final Plats containing at least 50% of the area within O1-APA as depicted generally on the O1 Dedication Map. The O1-APA area is defined specifically as the area within 500 feet of O1-A
O1-B	O1-B shall be offered for dedication, in accordance with Section S-11 (C), no later than 90 days after the Recording of one or more Final Plats containing at least 50% of the area within O1-BPA as depicted generally on the O1 Dedication Map. The O1-BPA area is defined specifically as the area within 500 feet of O1-B.
O1-C	O1-C shall be offered for dedication, in accordance with Section S-11 (C), no later than 90 days after the Recording of one or more Final Plats containing at least 50% of the area within O1-CPA as depicted generally on the O1 Dedication Map. The O1-CPA area is defined specifically as the area within 200 feet of O1-C.
O1-D	O1-D shall be offered for dedication, in accordance with Section S-11(C), no later than 90 days after the Recording of one or more Final Plats containing at least 50% of the area within O1-DPA as depicted generally on the O1 Dedication Map.
O1-E	O1-E shall be offered for dedication, in accordance with Section S-11 (C), no later than 90 days after the Recording of one or more Final Plats containing at least 50% of the area within O1-EPA as depicted generally on the O1 Dedication Map.
O1-F	O1-F shall be offered for dedication, in accordance with Section 11 (B) of the Statement of Commitments, no later than 90 days after the Recording of one or more Final Plats containing at least 50% of the area within O1-FPA as depicted generally on the O1 Dedication Map.
O1-G	O1-G shall be offered for dedication, in accordance with Section 11 (B) of the Statement of Commitments, no later than 90 days after the Recording of one or more Final Plat, at least 50% of any portion of the area within O1-GPA as depicted generally on the O1 Dedication Map.

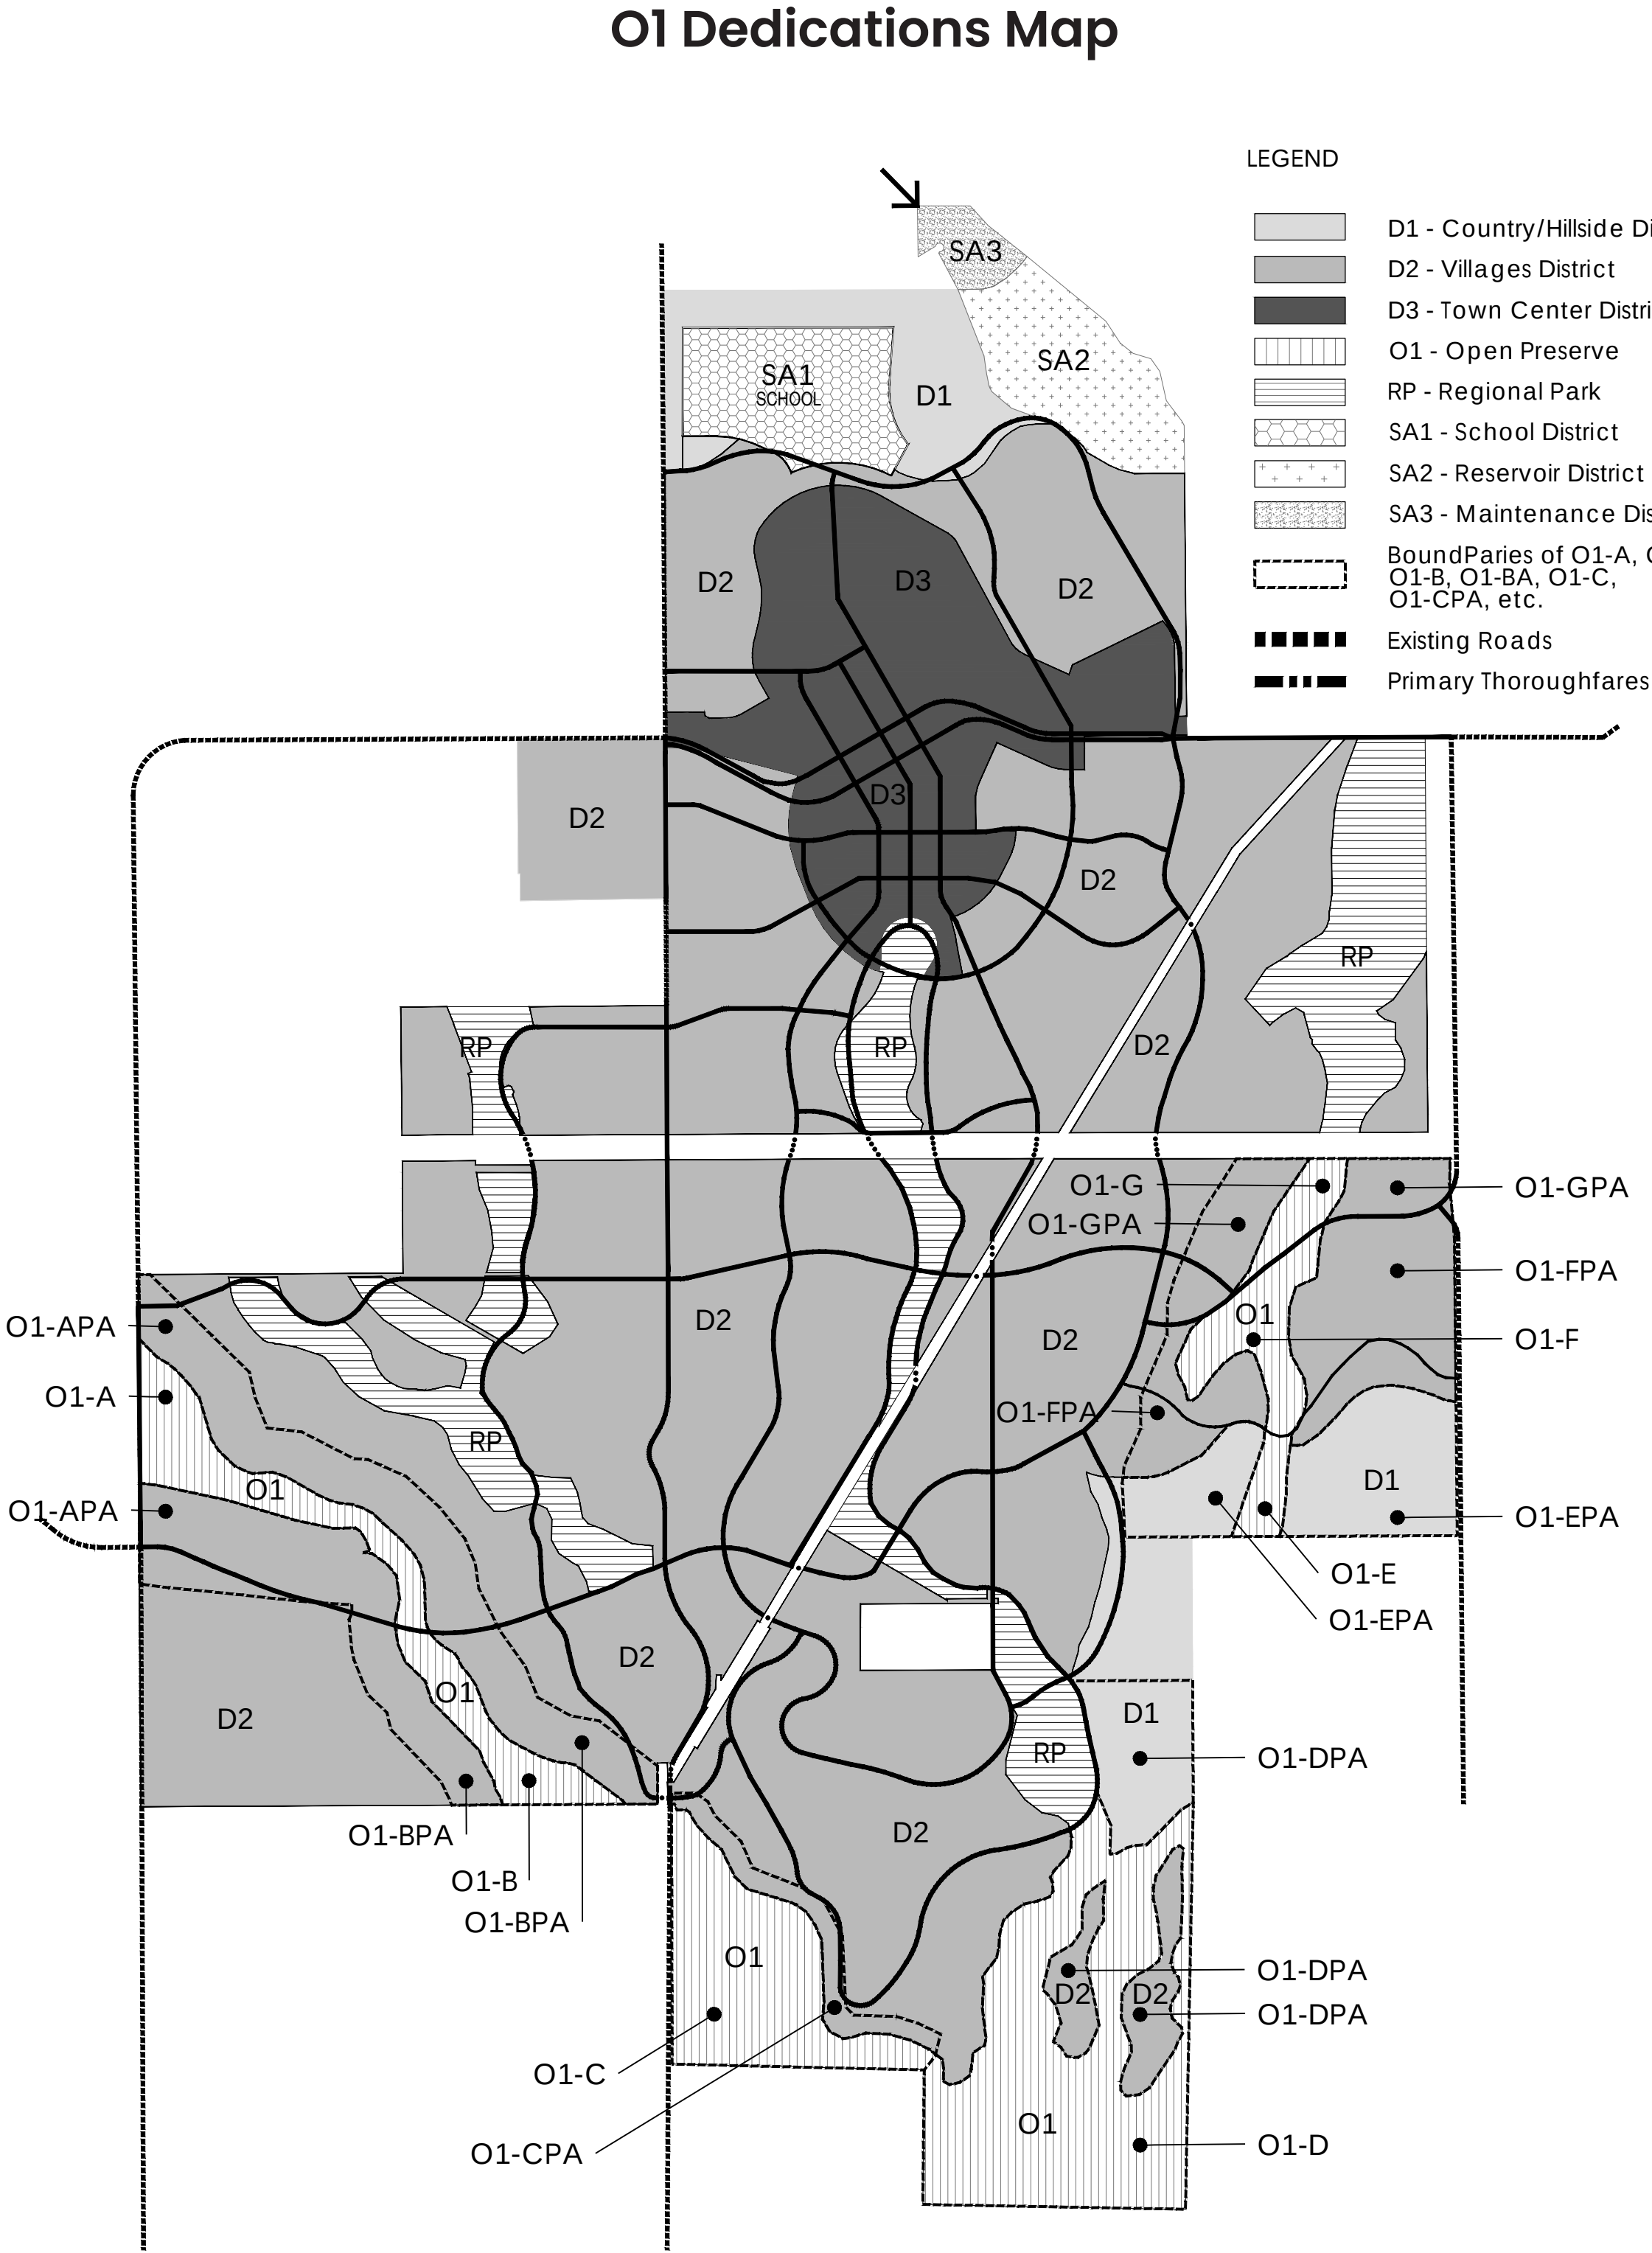

Statement of Commitments, Cont.

STERLING RANCH PLANNED DEVELOPMENT 14TH AMENDMENT

Being a part of Sections 19, 30 and 31, part of the West half of Section 29, and the Northwest quarter of Section 32, in Township 6 South, Range 68 West; also part of the Southwest quarter and the Northeast quarter of Section 2 and part of Section 36, in Township 6 South, Range 69 West; and part of Section 6, Township 7 South, Range 68 West, all of the 6th P.M., Douglas County, Colorado ~ 3,400.77 Acres~ 12,050 Dwelling Units

DEVELOPMENT STANDARDS

D-1. PROPERTY DESIGNATIONS

D-1.1 Planning Overview.

The Property is comprised of eight Planning Areas, which are depicted generally on the Land Use Plan as O1, D1, D2, D3, SA1, SA2, SA3 and RP. Planning Area RP is comprised of three regional parks, which are depicted generally on the Parks, Open Space and Trails Plan as Sterling Gulch Regional Park, Burns Regional Park, and Heritage Regional Park.

(A) Overview of Planning Areas D1, D2 and D3.

Subject to, and pursuant to, the provisions of this Development Plan.

- one or more Neighborhood Plans may be established for each of Planning Areas D1, D2 and D3,
- each Neighborhood Plan shall establish one or more Neighborhoods,
- each portion of the Property within a Neighborhood shall be assigned to a Character Zone, and
- these Development Standards establish permitted uses, allowable densities, and other development standards and regulations for each Character Zone, which are applicable to those portions of the Property assigned to such Character Zone.

(B) Overview re Planning Areas O1, SA 1, SA2, SA3 and RP.

Subject to, and pursuant to, the provisions of this Development Plan, those portions of the Property included within any of Planning Areas O1, SA 1, SA2, SA3 or RP: (i) shall not be included within any Neighborhood, and (ii) shall not be assigned to any Character Zone, except as provided in Tables 17, 18 and 19. Permitted uses and other development standards and regulations applicable to portions of the Property within Planning Areas O1, SA 1, SA2, SA3, and each Regional Park are set forth in these Development Standards (including Tables 2, 17, 18 and 19).

D-1.2 Neighborhood Plans.

(A) **Preparation.** Neighborhood Plans and amendments to Neighborhood Plans may be established by Lead Owner, and only by Lead Owner. Neighborhood Plans and amendments thereto shall comply with the requirements of Section D-1.2(B).

(B) Neighborhood Plans Requirements.

- Neighborhoods.** Each Neighborhood Plan shall include one or more Neighborhoods as structured by Lead Owner in accordance with this Section D-1.2(B).
- Eligible Property.** Only those portions of the Property included within Planning Areas D1, D2 and D3 (including those portions of the Property within special Character Zones SCZ-A, SCZ-B and SCZ-C) may be included within a Neighborhood; provided, however, that no portion of the Property may be included within a Neighborhood if such portion of the Property is included within special Character Zones SCZ-D, SCZ-E or SCZ-F pursuant to Section D-2.4. No portion of the Property included within Planning Areas O1, SA 1 SA2, SA3 or RP shall be included within a Neighborhood.
- Contained Within One Planning Area.** A Neighborhood may not be comprised of land from more than one Planning Area.
- Planning Area Boundaries.** In each Neighborhood Plan, Lead Owner shall specify the portions of any the Planning Area boundary that also serve as the boundary for any Neighborhood set forth in such Neighborhood Plan. The boundaries of Planning Areas shall be established in accordance with the limitations set forth in Section D-2.1.
- Neighborhood Types.** In each Neighborhood Plan, Lead Owner shall specify the Neighborhood Type for each Neighborhood set forth therein.

(a) **CND Neighborhoods.** Clustered Neighborhood Development (CND) Neighborhoods shall be permitted only within Planning Areas D1 and D2.

(b) **TND Neighborhoods.** Traditional Neighborhood Development (TND) Neighborhoods shall be permitted only within Planning Areas D2 and D3.

(c) **TCD Neighborhoods.** Town Center Development (TCD) Neighborhoods shall be permitted only within Planning Area D3.

(vi) **Neighborhood Sizes and Relationships to Pedestrian Sheds.**

(a) CND Neighborhoods.

- The boundaries of each Clustered Neighborhood Development (CND) Neighborhood shall be established by Lead Owner on the relevant Neighborhood Plan and structured generally by one Standard Pedestrian Shed, however, the actual boundaries of such Neighborhood may be altered by Lead Owner and vary from the boundaries of such Standard Pedestrian Shed in

order to respond to property lines, Planning Area boundaries, existing conditions and proposed development, Thoroughfares and other improvements within or adjacent to such Neighborhood.

(2) Each Clustered Neighborhood Development (CND) Neighborhood shall contain at least 30 acres but shall not contain more than 80 acres exclusive of the area of any Remnant Parcels that may be added to such Neighborhood in accordance with Section D-1.2(B)(vii). Notwithstanding the foregoing, any portion of the Property that is depicted generally on the Land Use Plan as subject to potential inclusion within special Character Zone SCZ-D, SCZ-E or SCZ-F and that is not actually included within such special Character Zone, as appropriate, may constitute a CND Neighborhood even if such area is less than 30 acres.

(b) TND Neighborhoods.

(i) The boundaries of each Traditional Neighborhood Development (TND) Neighborhood shall be established by Lead Owner on the relevant Neighborhood Plan and shall be structured generally by one Standard Pedestrian Shed, however, the actual boundaries of such Neighborhood may be altered by Lead Owner and vary from the boundaries of such Standard Pedestrian Shed in order to respond to property lines, Planning Area boundaries, existing conditions and proposed development, Thoroughfares and other improvements within or adjacent to such Neighborhood.

(2) Each Traditional Neighborhood Development (TND) Neighborhood shall contain at least 40 acres but shall not contain more than 160 acres exclusive of the area of any Remnant Parcels that may be added to such Neighborhood in accordance with Section D-1.2(B)(vii). Notwithstanding the other provisions of this Section D-1.2(B)(vi)(b), one Traditional Neighborhood Development (TND) Neighborhood located generally in the southwest corner of Section 36, Township 6 South, Range 69 West of the Sixth Principal Meridian may contain up to 200 acres exclusive of the area of any Remnant Parcels that may be added to such Neighborhood in accordance with Section D-1.2(B)(vii). Notwithstanding the foregoing, any portion of the Property that is depicted generally on the Land Use Plan as subject to potential inclusion within special Character Zone SCZ-D, SCZ-E or SCZ-F and that is not actually included within such special Character Zone, as appropriate, may constitute a CND Neighborhood even if such area is less than 40 acres.

(c) Town Center Development (TCD) Neighborhoods.

(i) The boundaries of each Town Center Development (TCD) Neighborhood shall be established by Lead Owner on the relevant Neighborhood Plan and shall be structured generally by one Standard Pedestrian Shed or one Long Pedestrian Shed, however, the actual boundaries of such Neighborhood may be altered by Lead Owner and may vary from the boundaries of such Standard Pedestrian Shed or Long Pedestrian Shed in order to respond to property lines, Planning Area boundaries, existing conditions and proposed development, Thoroughfares and other improvements within or adjacent to such Neighborhood.

(2) Each TCD Neighborhood shall contain at least 60 acres but shall not contain more than 300 acres exclusive of the area of any Remnant Parcels that may be added to such Neighborhood in accordance with Section D-1.2(B)(vii).

(d) **Other.** The boundaries of Pedestrian Sheds set forth on any Neighborhood Plan may overlap. A Neighborhood may be smaller than its Pedestrian Shed, Portions of a Neighborhood may lie outside of its Pedestrian Shed if Lead Owner includes such portions within the Neighborhood pursuant to the terms of this Section D-1.2(B).

(vii) **Remnant Parcels.** The Lead Owner may include any Remnant Parcel within any Neighborhood to which such Remnant Parcel is contiguous, and shall not include any Remnant Parcel within any Neighborhood to which such Remnant Parcel is not contiguous.

(viii) **Bisected and Contoured Neighborhoods.** Neighborhoods may be bisected by, or contoured around, any or all of Planning Area O1, Planning Area RP, areas within Character Zone C1, and/or parcels not included within the Property. However: (a) parcels not included within the Property shall not be included in any Neighborhood, and (b) portions of the Property included within Planning Area O1, SA1, SA2, SA3 or RP shall not be included within any Neighborhood. To the extent practicable, portions of any Neighborhood that are completely separated from the remainder of the such Neighborhood by portions of Planning Area O1, a Regional Park, areas within the C1 Character Zone and/or parcels not included within the Property shall be connected to the remainder of such Neighborhood by a trail, path, sidewalk, or Thoroughfare to facilitate creation of a cohesive identity among the entire Neighborhood.

(ix) **Assignment of Character Zones.** Lead Owner, and only Lead Owner, shall assign a Character Zone to each portion of the land included within a Neighborhood. Such assignments shall be set forth on Neighborhood Plans.

(a) **Allocation.** The amount of land within each Neighborhood that Lead Owner assigns to each Character Zone shall be consistent with the requirements of Table I.

(b) **C1 Character Zone.** Lead Owner shall assign portions of the Property within any Neighborhood to Character Zone C1 as required by Section D-2.2(C).

(c) **Town Center District (D3 Planning Area).** Character Zones C2 and C3 included within Neighborhoods in the D3 Planning Area shall generally be directed to the perimeter of the D3 Planning Area to the extent reasonably practicable taking into consideration Lead Owner's design objectives for the Neighborhood.

(d) **School Sites.** Lead Owner shall assign a Character Zone to each School Site that Lead Owner includes within a Neighborhood. Lead Owner may assign any School Site included within a Neighborhood Plan to any Character Zone permitted within the relevant Neighborhood, consistent with uses permitted in accordance with Table 2.

(e) **Special Character Zones SCZ-A, SCZ-B and SCZ-C.** Each portion of the Property within special Character Zones SCZ-A, SCZ-B or SCZ-C that Lead Owner includes within a Neighborhood shall be assigned (by Lead Owner) a Character Zone in accordance with the requirements of Tables II through 13.

(f) **Remnant Parcels.** Each portion of a Remnant Parcel that Lead Owner includes within a Neighborhood that is not required to be assigned to Character Zone C1 pursuant to Section D-2.2(C) and not a School Site, shall be assigned by Lead Owner to either:

(i) Character Zone C1,

(2) the same Character Zone assigned to any portion of the Property adjacent to such Remnant Parcel, or

(3) a Character Zone that is within one integer of the Character Zone number assigned to any portion of the Property adjacent to such Remnant Parcel.

For example, if a portion of the Property adjacent to such Remnant Parcel has been assigned to Character Zone C3, then any portion of such Remnant Parcel may be assigned to Character Zone C1, C2, C3 or C4.

(g) **Amendments to be Consistent with Existing Development Approvals.** In each amendment to a Neighborhood Plan, Lead Owner shall designate each portion of the Property subject to an Existing Development Approval to either: (i) the Character Zone established for such portion of the Property by the Neighborhood Plan (or amendment thereto), or (ii) another Character Zone provided that if all improvements a pproved within Existing Development Approvals on such portion of the Property are constructed, such improvements would conform to the development standards for such other Character Zone, unless otherwise agreed by the Director.

(h) **Other Land.** Each portion of the Property included within a Neighborhood other than (i) portions of land assigned to Character Zone C1 pursuant to these Development Standards, (ii) portions of land assigned to Character Zones pursuant to Tables II through 13, (iii) School Sites, (iv) Remnant Parcels and (v) portions of land assigned to Character Zones pursuant to Section D-1.2(B)(k)(g), shall be assigned by Lead Owner to a Character Zone in accordance with the parameters set forth in Table I.

(x) **Unifying Civic Features.** Each Neighborhood shall contain at least one unifying civic feature, the land for which shall be designated by Lead Owner on the Neighborhood Plan establishing such Neighborhood. Such unifying features may include, without limitation, a neighborhood park, green square, plaza, playground, School Site, other civic building site, a commercial area, recreation amenity site, or open space. The location of a unifying civic feature within a Neighborhood may vary depending on the intended purpose of the feature, site attributes and site constraints. For example, a commercial area may be located on a Neighborhood edge due to the need to locate retail on a major Thoroughfare.

(xi) **Streets.** Lead Owner shall depict the general alignments of all streets to be located with the Neighborhoods included within such Neighborhood Plan.

(xii) **Regional Trails.** On each Neighborhood Plan, Lead Owner shall depict the general alignments of all segments of those Regional Trails shown generally on the Parks, Open Space and Trails Plan that are to be located within the Neighborhoods included in such Neighborhood Plan.

(xiii) **Retail Locations in C2 and C3.** If a Neighborhood Plan contains a Neighborhood containing either or both of Character Zones C2 or C3 and may contain 300 or more Dwelling Units, then for each 300 Dwelling Units that may be located within such Neighborhood, consistent with the Notes within Table 2, Lead Owner shall designate (on such Neighborhood Plan) one block corner within the C2 and C3 Character Zones within such Neighborhood where a Retail use shall be permitted.

D-1.3 Neighborhood Plan Prerequisite.

The County shall not accept or process any application for a Future Development Approval with respect to any portion of the Property within Planning Areas D1, D2 or D3 that is not included within Special Character Zones SCZ-D, SCZ-E or SCZ-F pursuant to Section D-2.4, unless a Neighborhood Plan for such portion of the Property has been submitted to the County by Lead Owner and the Director has determined that such Neighborhood Plan complies with the requirements of Section D-12. Within 10 business days after Lead Owner submits a Neighborhood Plan or amendment thereto to the Director, the Director shall deliver to Lead Owner the Director's written determination regarding whether such Neighborhood Plan or amendment complies with the requirements of Section D-12(B). If the Director determines that such Neighborhood Plan does not comply with such requirements, then the Director's written determination shall include a list specifically setting forth which requirements were not satisfied and why such requirements were not met.

D-1.4 Applications for Future Development Approvals.

To assist the County's review of Future Development Applications, all applications submitted to the County for Future Development Approvals on any land within any of Planning Areas D1, D2 or D3 that is not included within Special Character Zones SCZ-D, SCZ-E or SCZ-F pursuant to Section D-2.4, shall identify therein, by location, Character Zone(s) assigned to such land pursuant to the applicable Neighborhood Plan, including amendments thereto, if any.

D-2. BOUNDARIES

D-2.1 Boundaries of Planning Areas D1, D2, D3, SA1, SA2 and SA3.

The Land Use Plan is intended to depict the general locations of Planning Areas D1, D2, D3, SA 1, SA2 and SA3. The exact boundaries and shape of Planning Areas D1, D2 and D3 (not included within special Character Zones SCZ-D, SCZ-E or SCZ-F pursuant to Section D-2.4) shall be determined by Lead Owner and set forth in the Neighborhood Plans (together with amendments thereto), and the exact boundaries and shape of Planning Areas SA 1, SA2 and SA3 shall be determined by Lead Owner and set forth in Final Plats of such areas, on the condition that: (a) the total acreage within Planning Areas SA1 (the School District) may not be increased beyond 90 Net Usable Acres, (b) the total acreage within Planning Area D2 may not increase by more than 5% from that shown on the Land Use Plan, and (c) the total acreage within each of Planning Areas D1, D3, SA2, and SA3 may not increase by more than 15% from that shown on Land Use Plan. Changes in the boundaries of such Planning Areas resulting in an increase in the total acreage within Planning Areas SA1 beyond 90 Net Usable Acres, an increase in the total acreage within any of Planning Area D2 by more than 5% from that shown on the Land Use Plan, and an increase in the total acreage within any of Planning Areas D1, D3, SA2, or SA3 by more than 15% from that shown on the Land Use Plan, shall be permitted in accordance with the Administrative Amendment and Major Amendment procedures, as applicable, set forth in the PD-Planned Development District section of the Zoning Resolution.

D-2.2 Boundaries of Planning Areas O1 and RP and Character Zone C1

The Parks, Open Space and Trails Plan is intended to depict the general location of Planning Area O1 (Open Preserve), Planning Area RP (Regional Parks) and certain portions of Character Zone C1 (Multi-function Open Space). The boundaries and shape of such areas may be altered as provided herein.

(A) Planning Area O1.

- Boundaries.** The exact boundaries and shape of any portion of the area identified generally on the Land Use Plan as Planning Area O1 shall be determined by Owner (subject to approval by the Director as set forth in Section D-2.2(A))
- at the time such portion is dedicated (as required by Section S-1.1(C)) and may vary from the general depiction thereof shown on the Parks, Open Space and Trails Plan, on the condition that the total acreage of such O1 areas to be so dedicated upon occurrence of the events requiring all such dedications pursuant to the O1 Dedication Table, shall not be less than the amount set forth therefor on the Land Use Plan (inclusive of Thoroughfares that fall within or cross such O1 areas), and any difference between the boundaries or shape of such areas proposed to be dedicated versus the boundaries of such areas depicted generally on the Land Use Plan satisfies the criteria set forth in Section D-2.2(A)(iii).

(ii) **County Review and Approval.** The boundaries of any portion of the Property that Owner desires to dedicate pursuant to Section S-1.1(C) shall be submitted to the Director for the Director's review and approval. Within ten business days after the date any such proposed boundaries are submitted by Owner to the Director, the Director shall review such submittal and deliver written notice to such

Owner wherein the Director either approves or rejects such proposed boundaries. If the Director rejects any such proposed boundaries, then the Director shall set forth in such notice the specific reasons why such proposed boundaries fail to satisfy the criteria for approval (set forth in Section D-2.2(A)(iii)).

(iii) **Criteria.** The Director shall approve proposed boundaries of any portion of the Property that Owner desires to dedicate pursuant to Section S-1.1(C) if:

(a) the proposed boundaries do not materially and negatively impact habitat qualities,

(b) the proposed boundaries do not result in any portion of the Blufftop Protection Area being removed from the O1 Planning Area,

(c) with respect to the Willow Creek Wildlife Corridor, the proposed boundaries do not result in a corridor width narrower than required by Section S-4.2(A), or otherwise conflict with applicable County floodplain regulations,

(d) with respect to the Sterling Gulch Wildlife Corridor, the proposed boundaries do not result in a corridor width narrower than required by Section S-4.2(C) or otherwise conflict with applicable County floodplain regulations, and

(e) such boundaries do not violate any applicable provision of this Development Plan or applicable County floodplain regulations.

(iv) **Appeal.** The Director's decision to reject any proposed boundaries for Planning Area O1 may be appealed by the Owner to the Douglas County Board of Adjustment.

(v) **Final Plats.** The boundaries of any portion of Planning Area O1 included within any Final Plat shall be consistent with the boundaries proposed by Owner and approved by the Director. Any proposed modification to the boundaries of any portion of Planning Area O1 that has been included within a Final Plat will be reviewed by the County during the platting process and shall be approved if such proposed modifications satisfies the criteria set forth in Section D-2.2(A)(iii) and the plat approval criteria set fort in the Subdivision Resolution.

(vi) **Tracking.** To track O1 dedications, each application for a final plat of any portion of the Property shall submit to the County, with such application, a report identifying all O1 areas previously dedicated pursuant to Section S-1.1(C) and the acreages thereof.

(B) Planning Area RP (Regional Parks).

(i) **Burns Regional Park.** The exact boundaries and shape of any portion of Burns Regional Park shall be determined by Owner at the time such portion is dedicated and may vary from the general depiction thereof shown on the Parks, Open Space and Trails Plan, on the condition that the County concurs that the usability of such portion dedicated as a regional park in terms of accessibility, location, slope and the ability to provide active and specialized recreation therein is not materially less than the usability (in terms of accessibility, location, slope and the ability to provide active or specialized recreation therein) of such portion of land depicted generally within Burns Regional Park on the Parks, Open Space and Trails Plan and the proposed boundaries do not violate any applicable provisions of this Development Plan or applicable County floodplain regulations.

(ii) **Sterling Gulch Regional Park.** The exact boundaries and shape of any portion of Sterling Gulch Regional Park shall be determined by Owner at the time such portion is dedicated and may vary from the general depiction thereof shown on the Parks, Open Space and Trails Plan and shall not include any land Owner designates for use as a potential reservoir, on the condition that the County concurs that the usability of such dedicated land as a regional park in terms of accessibility, location and slope is not materially less than the usability (in terms of accessibility, location and slope) of the land depicted generally as Sterling Gulch Regional Park on the Parks, Open Space and Trails Plan (other than the land Owner designates for use as a potential reservoir) and the proposed boundaries do not do not violate any applicable provisions of this Development Plan or applicable County floodplain regulations.

(iii) **Heritage Regional Park.** The exact boundaries and shape of any portion of Heritage Regional Park shall be determined by Owner at the time such portion is dedicated and may vary from the general depiction thereof shown on the Parks, Open Space and Trails Plan, on the condition that the County concurs that the usability of such portion dedicated as a regional park in terms of accessibility, location slope and opportunities for archeological education is not materially less than the usability (in terms of accessibility, location, slope and opportunities for archeological education) of such portion of land depicted generally within Heritage Regional Park on the Parks, Open Space and Trails Plan and the proposed boundaries do not do not violate any applicable provisions of this Development Plan or applicable County floodplain regulations.

APPLICANT and/or LAND OWNER

STERLING RANCH, LLC, STERLING RANCH TOO, LLC, SR TEAM, LLC and STERLING RANCH FORE, LLC
1805 Shea Center Drive, Suite 210
Highlands Ranch, CO 80129
P: 303 233 3705
F: 303 232 9088

STATE OF COLORADO acting by and through the STATE BOARD OF LAND COMMISSIONERS
1127 Sherman Street, Suite 300
Denver CO 80203
P: 303 866 3454
F: 303 866 3152

COLUMBINE • LAKEWOOD COLORADO SOCCER ASSOCIATION
8101 S. Shatter Parkway, Suite 101
Littleton, CO 80127
p: 303 986 5200

ARS SAND & GRAVEL CO., LLC
2505 W. Mountain View Lane
Littleton, CO 80125
P:303 791 7404
F: 303 791 7405

ENGINEER:

Redland Consulting Group, Inc.
1250 South Lincoln Street, Suite 208
Littleton, CO 80122
P: 720 283 6783

PREPARED BY:

Arla Braun, Architect, LLC
1250 Humbolt Street, No. 701
Denver, CO 80218
P: 720 635 6837

Spencer Fane & Grimshaw, LLP
1700 Lincoln Street, Suite 3800
Denver, CO 80203
P: 303-839-3800
F: 303-839-3838

Foster Graham Millstein & Callisher, LLP
360 South Garfield Street, Suite 600
Denver, CO 80209
P: 303-333-9810
F: 303-333-9786

Wank Associates
1335 Eliot Street
Denver, CO 80204
P: 303 628 0003
F: 303 628 0004

AECOM
1809 Blake Street
Suite 200
Denver, CO 80202
P: 303 595 4522
F: 303 595 4434

Felsburg, Holtz & Uilevig
6300 S. Syracuse Way, Suite 600
Centennial, CO 80111
P: 303 721 1440
F: 303 721 0832

Leonard Rice
2000 Clay Street, #300
Denver, CO 80211
P: 303 455 9569
F: 303 455 0115

Kennedy Jenks Consultants
143 Union Boulevard, Suite 600
Lakewood, CO 80228
P: 303 985 3636
F: 303 985 3800

Headwaters Corporation
3425 W. 31st Avenue
Denver, CO 80211
P: 303 918 5096
F: 303 237 4651

ERO Resources Corp.
1842 Clarkson Street
Denver, CO 80218
P: 303 820 1168
F: 303 830 1199

Clanton & Associates
4699 Nautilus Court
Suite 102
Boulder, CO 80301
P: 303 530 7229
F: 303 530 7227

ZR2009-004

Revision Date: OCT 17, 2025

Sheet: 19
of 36

STERLING RANCH PLANNED DEVELOPMENT 14TH AMENDMENT

Being a part of Sections 19, 30 and 31, part of the West half of Section 29, and the Northwest quarter of Section 32, in Township 6 South, Range 68 West; also part of the Southwest quarter and the Northeast quarter of Section 2 and part of Section 36, in Township 6 South. Range 69 West; and part of Section 6, Township 7 South, Range 68 West, all of the 6th P.M., Douglas County, Colorado ~ 3,400.77 Acres~ 12,050 Dwelling Units

(C) Character Zone C1.

The portions of the Property to be included within Character Zone C1 shall be determined in accordance with this Section D-22(C) and Tables 11, 13 and 17. The exact boundaries and shape of any portion of the Property included within Character Zone C1 shall be set forth on the Final Plats thereof.

(i) Parks, Open Space and Trails Plan and Tables. Each portion the Property depicted generally as within Character Zone C1 on the Parks, Open Space and Trails Plan, or that is required to be assigned to Character Zone C1 pursuant to Table 11, Table 13 or Table 17, and that is: (1) included within a Neighborhood shall be assigned to Character Zone C1 on the Neighborhood Plan that includes any such portion of the Property, or (2) within Planning Area SA 1, SA2 or SA3 shall be assigned to Character Zone C1 on Final Plats of Property within Planning Area SA1, SA2 or SA3, as applicable.

(ii) Adjustments. The boundaries and shape of each C1 area within any Neighborhood, or set forth on any Final Plat may vary from the general depiction thereof set forth on the Parks, Open Space and Trails Plan, or in any Neighborhood Plan, on the condition that

(a) the total acreage included within all such C1 areas once included in Neighborhood Plans and/or Final Plats shall not be less than the total area thereof as depicted on the Parks, Open Space and Trails Plan (inclusive of Thoroughfares that fall within or cross such C1 areas).

(b) the change in boundaries does not materially and negatively impact habitat qualities,

(c) with respect to the Willow Creek Wildlife Corridor, does not result in a corridor with a narrower width than required by Section S-4.2(A),

(d) with respect to the East Willow Creek Drainage, does not result in a corridor with narrower width than required by Section S-4.2(B),

(e) with respect to the Sterling Gulch Wildlife Corridor, does not result in a corridor width narrower than required by Section S-4.2(C), and

(f) the change in boundaries does not violate any applicable provision of this Development Plan or applicable County floodplain regulations.

(iii) Additional Land Assigned to Character Zone C1. In addition to those portions of the Property depicted generally at Character Zone C1 on the Parks, Open Space and Trails Plan or any Neighborhood Plan, additional portion of the Property may be assigned by the Owner thereof to Character Zone C1 in any Neighborhood Plan or Final Plat to the extent not inconsistent with Table 1.

(iv) Thoroughfares. The Thoroughfare alignments set forth on the Thoroughfare Plan or any Neighborhood Plan may be adjusted as set forth in Section S-1.3(A) and shall not determine the boundaries any Planning Area, or Character Zone.

D-23 Character Zones C2-C6 and Special Character Zones SCZ-A, SCZ-B and SCZ-C.

The boundaries Character Zones C2 through C6 shall be established by Lead Owner within Neighborhood Plans. The boundaries of special Character Zones SCZ-A, SCZ-B and SCZ-C shall be established by Lead Owner within Neighborhood Plans and may vary from the depictions thereof shown generally on Tables 11 through 13 provided that such boundaries comply with the other provisions of Tables 11 through 13.

D-24 Boundaries of Special Character Zones SCZ-D, SCZ-E and SCZ-F.

(A) Inclusion.

Pursuant to Section D-24(C), Lead Owner, and only Lead Owner, may designate for inclusion within special Character Zones SCZ-D, SCZ-E and SCZ-F, all, any or none of the land depicted generally on the Land Use Plan as land subject to potential inclusion within such special Character Zones, as appropriate. Notwithstanding the foregoing, no portion of the Property included within a Neighborhood Plan shall be included within special Character Zones SCZ-D, SCZ-E or SFZ-F.

(B) Removal.

Pursuant to Section D-24(C), any land previously included within special Character Zone SCZ-D, SCZ-E or SCZ-F may be removed from such special Character Zone by Lead Owner, and only Lead Owner. However, notwithstanding the foregoing, Lead Owner may not remove any land from special Character Zone SCZ-D, SCZ-E or SCZ-F if doing so would cause improvements approved in Existing Development Approvals to not comply with the development standards (set forth in this Development Plan) that would thereby apply.

(C) Notice.

To designate land within, or remove land from, special Character Zone SCZ-D or SCZ-E, Lead Owner shall file a written notice thereof with the Community Development Department.

(D) Boundaries.

The boundaries of the land subject to potential inclusion within special Character zones SCZ-D, SCZ-E and SCZ-F are depicted generally on the Land Use Plan. The exact boundaries and shape of such special Character Zones shall be determined by Lead Owner in connection with the notices Lead Owner delivers to the Community Development Department pursuant to Section D-24(C), on the condition that the total acreage within any of such special Character Zones may not increase by more than 15% from the area therefore shown on Land Use Plan. Changes in the boundaries of special Character Zone SCZ-D, SCZ-E or SCZ-F resulting in an increase of more than 15% of the total acreage within such special Character Zone shall be permitted in accordance with the Administrative Amendment and Major Amendment procedures, as applicable, set forth in the PD-Planned Development District section of the Zoning Resolution as if such special Character Zones were planning areas.

(E) Designation Prerequisite.

The County shall not accept or process any application for a Future Development Approval with respect to any pomon of the Property subject to potential inclusion within special Character Zone SCZ-D, SCZ-E or SCZ-F unless such portion of the Property has been either: (a) included within such special Character Zone pursuant to this Section D-24, or (b) included within a Neighborhood Plan submitted to the County by Lead Owner.

D-3. FINAL PLATS.

D-3.1 Character Zone Designations.

Final Plats that include any land within Planning Areas D1, D2 and D3 shall include (on such Final Plat) Character Zone designations for such land. Such Character Zone designations for such land shall be the Character Zones that Lead Owner assigned thereto pursuant to the applicable Neighborhood Plan.

D-3.2 Character Zones C2 and C3.

The Final Plat of any portion of a Neighborhood containing either or both of Character Zones C2 or C3 shall contain use restrictions consistent with this Section D-3.2 and Note 9 of Table 2 regarding the areas upon which Retail use within Character Zones C2 and C3 is permitted and prohibited. Such designation of retail block corners within Character Zones C2 or C3 within any Neighborhood shall not prohibit such block corner from being used for other uses permitted in accordance with Table 2. Further, such designation shall not prohibit Retail uses in other Character Zones within such Neighborhood. For example, if a Neighborhood Plan contains Character Zones C2 and/or C3 and may contain 610 Dwelling Units, then the Neighborhood Plan for such Neighborhood shall designate two block corners within Character Zone C2 and/or C3 of such Neighborhood as available for Retail use.

D-3.3 Accessory Units.

Final Plats shall expressly indicate those lots included therein upon which Accessory Units may be located.

D-4. DENSITY.

D-4.1 Residential.

Subject to the provisions of this Development Plan, the maximum number of Dwelling Units (including Accessory Units) permitted within the Property shall be the number set forth therefor on Table 1. The gross maximum residential density permitted within any Character zone within any Neighborhood established by a Neighborhood Plan is set forth in Table 1.

D-4.2 Non-residential.

Subject to the provisions of this Development Plan, the maximum a mount of non-residential space permitted within the Property shall be determined by the physical constraints and parking requirements set forth in these Development Standards.

D-4.3 Density Allocation.

Lead Owner shall be responsible for allocating Unallocated Density to specific parcels of land within the Property. Such allocation may be by deed or by other written instrument of transfer that: (A) identifies the portion of the Property to which such Dwelling Unit density is being allocated, (B) is executed by Lead Owner, and (C) is Recorded. The County shall not approve any site improvement plan, subdivision or amendment thereto unless the applicant therefor submits to the County a written certification from the Lead Owner that the necessary Unallocated Density has been allocated by the Lead Owner to the property in question. No person or entity

other than Lead Owner shall have the right to transfer to any person or entity any Dwelling Unit density to or for use on other land without Lead Owner's prior written consent.

D-4.4 Tables Incorporated.

The following Tables 1 through 20 are hereby incorporated into and made a part of these Development Standards.

Table Index	
Table	Sheet
Table 1	Sheet 21
Table 2	Sheet 21-22
Table 3	Sheet 23
Table 4	Sheet 23
Table 5	Sheet 24
Table 6	Sheet 24
Table 7	Sheet 25
Table 8	Sheet 25
Table 9	Sheet 26
Table 10	Sheet 26
Table 11	Sheet 27
Table 12	Sheet 27
Table 13	Sheet 28
Table 14	Sheet 28
Table 15	Sheet 29
Table 16	Sheet 29
Table 17	Sheet 30
Table 18	Sheet 30
Table 19	Sheet 31
Table 20	Sheet 31

APPLICANT and/or LAND OWNER

**STERLING RANCH, LLC,
STERLING RANCH TOO, LLC,
SR TEAM, LLC and
STERLING RANCH FORE, LLC**
1805 Shea Center Drive,
Suite 210
Highlands Ranch, CO 80129
P: 303 233 3705
F: 303 232 9088

**STATE OF COLORADO
acting by and through the
STATE BOARD OF LAND
COMMISSIONERS**
1127 Sherman Street,
Suite 300
Denver CO 80203
P: 303 866 3454
F: 303 866 3152

**COLUMBINE • LAKEWOOD
COLORADO SOCCER
ASSOCIATION**
8101 S. Shatter Parkway,
Suite 101
Littleton, CO 80127
p: 303 986 5200

**ARS SAND &
GRAVEL CO., LLC**
8505 W. Mountain View Lane
Littleton, CO 80125
P:303 791 7404
F: 303 791 7405

ENGINEER:

Redland Consulting Group, Inc.
8800 South Lincoln Street,
Suite 208
Littleton, CO 80122
P: 720 283 6783

PREPARED BY:

Arla Braun, Architect, LLC
1250 Humbolt Street, No. 701
Denver, CO 80218
P: 720 635 6837

Spencer Fane & Grimshaw, LLP
1700 Lincoln Street, Suite 3800
Denver, CO 80203
P: 303-839-3800
F: 303-839-3838

**Foster Graham Millstein &
Calisher, LLP**
360 South Garfield Street,
Suite 600
Denver, CO 80209
P: 303-333-9810
F: 303-333-9786

Wank Associates
1335 Eliot Street
Denver, CO 80204
P: 303 628 0003
F: 303 628 0004

AECOM
1809 Blake Street
Suite 200
Denver, CO 80202
P: 303 595 4522
F: 303 595 4434

Felsburg, Holtz & Ullevig
6300 S. Syracuse Way,
Suite 600
Centennial, CO 80111
P: 303 721 1440
F: 303 721 0832

Leonard Rice
2000 Clay Street, #300
Denver, CO 80211
P: 303 455 9569
F: 303 455 0115

Kennedy Jenks Consultants
143 Union Boulevard, Suite 600
Lakewood, CO 80228
P: 303 985 3638
F: 303 985 3800

Headwaters Corporation
3425 W. 31st Avenue
Denver, CO 80211
P: 303 918 5096
F: 303 237 4651

ERO Resources Corp.
1842 Clarkson Street
Denver, CO 80218
P: 303 830 1188
F: 303 830 1199

Clanton & Associates
4699 Nautilus Court
Suite 102
Boulder, CO 80301
P: 303 530 7229
F: 303 530 7227

ZR2009-004
Revision Date: OCT 17, 2025

Sheet: 20
of 36

Development Standards, Cont.

STERLING RANCH PLANNED DEVELOPMENT 14TH AMENDMENT

Being a part of Sections 19, 30 and 31, part of the West half of Section 29, and the Northwest quarter of Section 32, in Township 6 South, Range 68 West; also part of the Southwest quarter and the Northeast quarter of Section 2 and part of Section 36, in Township 6 South. Range 69 West; and part of Section 6, Township 7 South, Range 68 West, all of the 6th P.M., Douglas County, Colorado – 3,400.77 Acres– 12,050 Dwelling Units

TABLE 1: Planning Areas/Neighborhood Types/Character Zones.

- (A) The Property is comprised of eight planning areas (O1, RP, D1, D2, D3, SA 1, SA2 and SA3). Neighborhood Plans will be developed for the portions of the Property within Planning Areas D1, D2, and D3 (that are not included within special Character Zones SCZ–D, SCZ–E and SCZ–F) in accordance with the terms of this Development Plan. Certain types of Neighborhoods (i.e., CND, TND, TCD) shall be permitted only within certain Planning Areas (D1, D2, and D3) as set forth in Table 1 below. Each portion of the Property included within a Neighborhood shall be assigned to a Character Zone (C1 through C6) in accordance with the terms of this Development Plan. Unique regulations regarding minimum lot area, minimum and maximum setbacks and building heights and other matters are established for each Character Zone pursuant to Tables 5 through 10. Each portion of the Property assigned to a Character Zone shall be subject to the regulations set forth in this Development Plan applicable to such Character Zone. Regulations regarding minimum lot size, minimum and maximum setbacks and building heights within each of the special Character Zones SCZ–A, SCZ–B, SCZ–C, SCZ–D, SCZ–E, and SCZ–F and Planning Areas SA 1, SA2 and SA3 are set forth in Tables 11 through 19 and Section S–7.8.
- (B) Character Zones C2, C3, C4, CS and C6 shall be permitted only within certain Planning Areas and within certain Neighborhood types as set forth in Table 1 below. Character Zone C1 shall be permitted within any of Planning Areas D1, D2, D3, SA 1, SA2 and SA3 in any amount.
- (C) Each portion of the Property included within any Neighborhood set forth on a Neighborhood Plan shall be assigned to a Character Zone; provided that: (a) the amount of land included within a Neighborhood, but not included within an Excluded Parcel, that is assigned to Character Zone C2, C3, C4, C5 and C6 shall be within the parameters set forth therefor in Table 1 below, (b) certain portions of the Property shall be assigned to special Character Zones SCZ–A, SCZ–B and SCZ–C in accordance with Tables 11, 12 and 13, and (c) certain portions of the Property may be assigned to special Character Zones SCZ–D, SCZ–E and SCZ–F in accordance with Tables 14, 15 and 16, and (d) Remnant Parcels shall be assigned to Character Zones in accordance with Section D–12(B)(ix) (f).
- (D) The residential gross density within any Character Zone within any Neighborhood set forth on a Neighborhood Plan shall not exceed the amount set forth therefor in Table 1 below.

PLANNING AREA		TYPES OF NEIGHBORHOODS PERMITTED WITHIN EACH PLANNING AREAS	PERMITTED CHARACTER ZONES	RESIDENTIAL GROSS DENSITY MAXIMUM ¹	DWELLING UNITS MAXIMUM
O1	OPEN PRESERVE		n/a		0
RP	REGIONAL PARKS		n/a		0
D1	COUNTRYSIDE AND HILLSIDE DISTRICT	CND CLUSTERED NEIGHBORHOOD DEVELOPMENT	C2 RURAL ZONE	1 du/ac	n/a
			C3 NEIGHBORHOOD EDGE ZONE	4.5 du/ac	
D2	VILLAGES DISTRICT	CND CLUSTERED NEIGHBORHOOD DEVELOPMENT	C2 RURAL ZONE	1 du/ac	n/a
			C3 NEIGHBORHOOD EDGE ZONE	4.5 du/ac	
			C4 NEIGHBORHOOD GENERAL ZONE	7.5 du/ac	
		TND TRADITIONAL NEIGHBORHOOD DEVELOPMENT	C2 RURAL ZONE	1.5 du/ac	
			C3 NEIGHBORHOOD EDGE ZONE	5 du/ac	
			C4 NEIGHBORHOOD GENERAL ZONE	8 du/ac	
D3	TOWN CENTER DISTRICT	TND TRADITIONAL NEIGHBORHOOD DEVELOPMENT	C5 NEIGHBORHOOD CENTER ZONE	15 du/ac	n/a
		TCD TOWN CENTER DEVELOPMENT	C2 RURAL ZONE	1.5 du/ac	
			C3 NEIGHBORHOOD EDGE ZONE	5 du/ac	
			C4 NEIGHBORHOOD GENERAL ZONE	8 du/ac	
SA1	SCHOOL		C5 NEIGHBORHOOD CENTER ZONE	15 du/ac	0
			C6 URBAN CORE ZONE	21 du/ac	
SA2	RESERVOIR				0
SA3	MAINTENANCE				0
					12,050

Notes:
1 ¹ "Residential Gross Density", with respect to any character Zone, means a fraction, the numerator of which is the total number of Dwelling Units within such Character Zone, and the denominator of which is the total number of acres, including without limitation of thoroughfares, parks and open space areas, within such Character Zone.

TABLE 2: Specific Function and Use.

- (A) This Table 2 sets forth for each Character Zone, Special Area, Regional Park and O1 space: (a) permitted principal uses by right, (b) permitted accessory uses by right, (c) principal uses permitted by special review, and (d) accessory uses permitted by special review.
- (B) For purposes of this Table 2: (a) the Perimeter Lots within Character Zone SCZ–A shall be deemed within the C2 Character Zone in accordance with the terms of Table 11, (b) portions of the Property assigned to Character Zone SCZ–B shall be deemed within the C3 Character Zone in accordance with the terms of Table 12, and (c) portions of the Property assigned to Character Zone SCZ–C shall be deemed within the C2 Character Zone in accordance with the terms of Table 13.
- (C) In addition to those accessory uses set forth in this Table 2, additional uses and buildings that are accessory to a principal use shall be permitted on the same lot as the principal use to which they are accessory.
- (D) Uses that are not set forth in Table 2 shall be permitted within any particular area if the Director determines that such uses are similar to uses permitted within such area pursuant to this Table 2.
- (E) Oil and gas drilling operations shall be permitted as a use by special review in that portion of the Property located in the west half of Section 29, Township 6 South, Range 68 West, of the 6th Principal Meridian, Douglas County, Colorado.
- (F) Notwithstanding any other provision herein, neither group homes for registered sex offenders nor sexually-oriented businesses shall be permitted within the Property.
- (G) Water Storage Facilities and Major Water Storage Facilities shall be permitted as a use-by-right on the ARS Parcel.
- (H) Special Conditions for Limited Athletic Development –Without limiting the generality of the Principal and Accessory Uses Permitted by Right and Uses by Special Review for SCZ–D set forth below, and notwithstanding any provision in this Development Plan, the following provisions shall apply for the approval, installation and operation of up to two synthetic turf athletic fields within SCZ–D and improvements related thereto: (1) access to such fields and improvements related thereto may be provided by private roads and/or private driveways, (2) the primary access to such fields and related improvements from a public street shall be at least a 40' wide and shall have an aggregate road base or such other base material as may be acceptable to the County and the Owner, (3) Primary Thoroughfares included within any Final Plat of a portion of SCZ–D intended to facilitate transfer or development of land for such fields and/or related improvements need not be offered for dedication at the time of such Final Plat, on the condition that such Primary Thoroughfares shall be dedicated prior to the approval of any site improvements plan or issuance of any building permit for material vertical improvements other than such fields and the improvements related to such fields, (4) neither central water nor central wastewater service shall be required for such fields or the improvements related thereto, (5) neither evidence of the creation of one or more new special districts providing central water and wastewater service, nor intergovernmental agreements related thereto, shall be required in connection with such fields, any improvements related thereto or approval related thereto, and (6) not more than 120 parking stalls shall be required for such fields and the improvements related thereto.
- (I) As of the date hereof, the Lawrence Parcel is owned by Lawrence Construction Company, a Colorado corporation ("LCC"). Unless agreed otherwise in writing by LCC or Richard Lawrence and Polly Lawrence, the owners of LCC, no residential development shall be allowed within 300 feet of the Lawrence Parcel, which parcel is currently owned by LCC, until the earlier to occur of: (1) the date such parcel is no longer owned by LCC, Richard Lawrence and/or Polly Lawrence, or (2) the date LCC, Richard Lawrence and Polly Lawrence no longer conduct commercial activities on such parcel.
- (J) Rainwater harvesting shall be permitted on the Property to the extent permitted by state law.

TABLE 12: Specific Function and Use.

X = Principal Use - Permitted by Right XA = Accessory Use - Permitted by Right USR = Use by Special Review	CHARACTER ZONES								SPECIAL ZONES			REGIONAL PARKS			OPEN SPACE	
	Rural	Neigh Edge	Neigh General	Neigh Center	Urban Core	Special	Special	Special	School	Reservoir	Maintenance/ Industrial	Sterling Gulch	Burns Park	Heritage Park	Preserve	Multi- Function
	C2	C3	C4	C5	C6	SCZ-D	SCZ-E	SCZ-F	SA1	SA2	SA3	SCRP	BRP	HRP	O1	C1
a. RESIDENTIAL																
Residence																
-Accessory Unit ⁶	XA	XA	XA	XA												
-Caretaker ²	X	X	X	X	X		X	X	X					X		
-Caretaker- Mobile Home ²	USR	USR	USR	USR	USR				USR							
-Single-Family	X	X	X	X	X											
-Single-Family Attached		X	X	X	X											
-Multifamily			X	X	X			X								
Accessory Buildings and Structures	XA	XA	XA	XA		XA	XA	XA	XA							
Group Home - up to 8 - 750' separation	X	X	X	USR	USR			USR								
Group Residential Facility (custodial, etc) ²	X	X	X	X	X	XA		X								
In-Home Elder Care	XA	XA	XA	XA	XA											
Live-work	X	X	X	X	X											
Mixed Use			X	X	X			X								
Nursing Home				X	X											
Retirement Home	X	X	X	X	X			X								
Temporary Home	X	X	X													
Mobile Home - 1 per lot ²	USR	USR	USR	USR	USR											
b. LODGING ⁶	C2	C3	C4	C5	C6	SCZ-D	SCZ-E	SCZ-F	SA1	SA2	SA3	SCRP	BRP	HRP	O1	C1
Bed and Breakfast - up to 5 rooms ⁴	X	X	X	X	X											
Dormitory				XA	XA	XA	XA	X								
Inn - up to 12 rooms			X	X	X											
Hotel				X	X		X									
c. OFFICE ⁶	C2	C3	C4	C5	C6	SCZ-D	SCZ-E	SCZ-F	SA1	SA2	SA3	SCRP	BRP	HRP	O1	C1
Bank/Financial Institution with or without driveup facilities				X	X		X									
Construction Office - Temporary	X	X	X	X	X	X	X	X	X	X	X	X	X	X		X ¹⁰
Home Occupation - Class 1 ⁷	XA	XA	XA	XA	XA											
Home Occupation - Class 2 ^{3,7,11}	XA	XA	XA	XA	XA											
Home Occupation - Other ⁷	USR	USR	USR	USR	USR											
Live-Work			X	X	X											
Mixed-Use				X	X			X								
Office - Genl/Med/Denta/Prof/Govt				X	X	X	X	X								
Sales Office - Temporary	X	X	X	X	X		X	X	X							
d. RETAIL ⁸	C2	C3	C4	C5	C6	SCZ-D	SCZ-E	SCZ-F	SA1	SA2	SA3	SCRP	BRP	HRP	O1	C1
Bar/Lounge			USR	X	X		X	X								
Building Materials - Wholesale and Retail				X	X	X	X	X			X					
Convenience Store	X	X	X	X	X	X	X	X								
Day-Care Household Pets	X		X	X	X		X									
Equipment Rental				X	X		X				X					
Equipment Rental - small				X	X	X	X				X					
Farmer's Market ⁹	X	X	X	X	X	X	X	X	X	X	X	X	X	X		
Funeral Home				X	X		X									
Kiosk			X	X	X	X	X	X								
Push Cart				USR	USR	USR	USR	XA								
Food Service incl. Restaurant/Fast Food ¹⁰	X	X	X	X	X	X	X	X								
Retail/Service Business	X	X	X	X	X	X	X	X								
Seasonal Use	X	X	X	X	X		X	X								
Theater - indoor				X	X	X	X	X								
Theater - outdoor				X	X		X	X								
Theater - Drive-Up facilities	XA	XA	XA	XA	XA	XA	XA	XA								X ¹⁰

APPLICANT and/or LAND OWNER

**STERLING RANCH, LLC,
STERLING RANCH TOO, LLC,
SR TEAM, LLC and
STERLING RANCH FORT, LLC**
1805 Shea Center Drive,
Suite 210
Highlands Ranch, CO 80129
P: 303 233 3705
F: 303 232 9088

**STATE OF COLORADO
acting by and through the
STATE BOARD OF LAND
COMMISSIONERS**
1127 Sherman Street,
Suite 300
Denver, CO 80203
P: 303 866 3454
F: 303 866 3152

**COLUMBINE • LAKEWOOD
COLORADO SOCCER
ASSOCIATION**
8101 S. Shatter Parkway,
Suite 101
Littleton, CO 80127
p: 303 986 5200

**ARS SAND &
GRAVEL CO., LLC**
3505 W. Mountain View Lane
Littleton, CO 80125
P:303 791 7404
F: 303 791 7405

ENGINEER:

Redland Consulting Group, Inc.
8000 South Lincoln Street,
Suite 208
Littleton, CO 80122
P: 720 283 6783

PREPARED BY:

Arla Braun, Architect, LLC
1250 Humbolt Street, No. 701
Denver, CO 80218
P: 720 635 6837

Spencer Fane & Grimshaw, LLP
1700 Lincoln Street, Suite 3800
Denver, CO 80203
P: 303-839-3800
F: 303-839-3838

**Foster Graham Millstein &
Calisher, LLP**
360 South Garfield Street,
Suite 600
Denver, CO 80209
P: 303-333-9810
F: 303-333-9786

Wank Associates
1335 Eliot Street
Denver, CO 80204
P: 303 628 0003
F: 303 628 0004

AECOM
1809 Blake Street
Suite 200
Denver, CO 80202
P: 303 595 4522
F: 303 595 4434

Felsburg, Holtz & Ulevig
6300 S. Syracuse Way,
Suite 600
Centennial, CO 80111
P: 303 721 1440
F: 303 721 0832

Leonard Rice
2000 Clay Street, #300
Denver, CO 80211
P: 303 455 9569
F: 303 455 0115

Kennedy Jenks Consultants
143 Union Boulevard, Suite 600
Lakewood, CO 80228
P: 303 985 3636
F: 303 985 3800

Headwaters Corporation
3425 W. 31st Avenue
Denver, CO 80211
P: 303 918 5096
F: 303 237 4651

ERO Resources Corp.
1842 Clarkson Street
Denver, CO 80218
P: 303 830 1166
F: 303 830 1199

Clanton & Associates
4699 Nautillus Court
Suite 102
Boulder, CO 80301
P: 303 530 7229
F: 303 530 7227

**ZR2009-004
Revision Date: OCT 17, 2025**

STERLING RANCH PLANNED DEVELOPMENT 14TH AMENDMENT

Being a part of Sections 19, 30 and 31, part of the West half of Section 29, and the Northwest quarter of Section 32, in Township 6 South, Range 68 West; also part of the Southwest quarter and the Northeast quarter of Section 2 and part of Section 36, in Township 6 South. Range 69 West; and part of Section 6, Township 7 South, Range 68 West, all of the 6th P.M., Douglas County, Colorado ~ 3,400.77 Acres~ 12,050 Dwelling Units

TABLE 2: Specific Function and Use (continued).

	CHARACTER ZONES								SPECIAL ZONES			REGIONAL PARKS			OPEN SPACE	
	Rural	Neigh Edge	Neigh General	Neigh Center	Urban Core	Special	Special	Special	School	Reservoir	Maintenance/ Industrial	Sterling Gulch	Burns Park	Heritage Park	Preserve	Multi- Function
	C2	C3	C4	C5	C6	SCZ-D	SCZ-E	SCZ-F	SA1	SA2	SA3	SCRp	BRP	HRP	O1	C1
e. CIVIC SPACES including Parks and other Recreational Facilities																
Neighborhood Park - 5 acres min	X ¹⁴	X	X			X	X	X	X							X ¹⁰
Green - 2-5 acres		X	X	X	X	X	X	X	X							X ¹⁰
Square - 0.5-3 acres			X	X	X	X	X	X	X							X ¹⁰
Plaza - 0.5-1 acre				X	X	X	X	X	X							
Parks Maintenance Facility	X	X				X	X	X	X	X	X	X	X	X		X ¹⁰
Playground	X ¹⁴	X	X	X	X	XA	X	X	X			X	X	X		X ¹⁰
Recreational Facility not specifically listed below	X ¹⁴	X	X	X	X	X	X	X	X			X	X	X		X ¹⁰
-Bird Blind	X ¹⁴	X	X	X	X	X	X	X	X	X	X	X	X	X	USR	
-Cross Country Skiing	X ¹⁴	X	X	X	X	X	X	X	X	X	X	X	X	X	USR	
-Archaeological/Cultural/Historical Resource Study	X ¹⁴	X	X	X	X	X	X	X	X	X	X	X	X	X	USR	
-Equestrian Trail	X ¹⁴	X	X	X	X	X	X	X	X	X	X	X	X	X	X	
-Interpretive Exhibit	X ¹⁴	X	X	X	X	X	X	X	X	X	X	X	X	X	USR	
-Overlook	X ¹⁴	X	X	X	X	X	X	X	X	X	X	X	X	X	USR	
-Sledding Area	X ¹⁴	X	X	X	X	X	X	X	X	X	X	X	X	X	USR	
-Soft Surface Trail	X ¹⁴	X	X	X	X	X	X	X	X	X	X	X	X	X	X	X
-Other Trails	X ¹⁴	X	X	X	X	X	X	X	X	X	X	X	X	X	X	X
f. CIVIC BUILDINGS	C2	C3	C4	C5	C6	SCZ-D	SCZ-E	SCZ-F	SA1	SA2	SA3	SCRp	BRP	HRP	O1	C1
Church - 350 seats max & Church Schools	X	X	X	X	X	X	X	X	X							
Church - over 350 seats & Church Schools	X	X	X	X	X	X	X	X								
Conference Center				USR		X	X	X								
Convention Center					USR	X	X	X								
Cultural Facility (see below)																
-Museum, Art Gallery, Perf Art Center				X	X	X	X	X	X							
-Sports Stadium/Arena					X	X	X	X	X							
Library	X	X	X	X	X	X	X	X	X							
g. COMMUNITY USES: EDUCATION	C2	C3	C4	C5	C6	SCZ-D	SCZ-E	SCZ-F	SA1	SA2	SA3	SCRp	BRP	HRP	O1	C1
Day-Care Center	X	X	X	X	X	X	X	X								
Day-Care Center for empl children				XA	XA	XA	XA	X								
School - Public/Private (see below)																
-K through 8	X	X	X	X	X	X	X	X	X	X	X					
-9 through 12	X	X	X	X	X	X	X	X	X	X	X					
College			X	X	X		X	X	X							
University			X	X	X		X	X	X							
h. COMMUNITY USES: CIVIL SUPPORT	C2	C3	C4	C5	C6	SCZ-D	SCZ-E	SCZ-F	SA1	SA2	SA3	SCRp	BRP	HRP	O1	C1
Clinic - Dental or Medical			USR	X	X	X	X	X								
Fire Station - no training	X	X	X	X	X		X	X								
Fire Station - w/ training																
Hospital					X	X	X	X								
Sheriff Substation	X			X	X		X	X	X							
Veterinary Clinic/Hospital	X			X	X		X	X	X							
i. COMMUNITY USES: OTHER	C2	C3	C4	C5	C6	SCZ-D	SCZ-E	SCZ-F	SA1	SA2	SA3	SCRp	BRP	HRP	O1	C1
Bus Shelter	X	X	X	X	X	X	X	X	X			X	X	X		
Campground	USR ¹⁴	USR	USR	USR	USR				USR			USR	USR	USR		USR
Cemetery	X	USR	USR				X									
Club/Country Club	X	X	X	X	X		X									
Fairground							USR									
Fountain/Public Art	X	X	X	X	X	X	X	X	X			X	X	X	X ^{10,12}	X ¹⁰
Religious Retreat	X	X	X	X	X		X	X	X							
j. AGRICULTURE/ANIMALS/EQUESTRIAN	C2	C3	C4	C5	C6	SCZ-D	SCZ-E	SCZ-F	SA1	SA2	SA3	SCRp	BRP	HRP	O1	C1
Agricultural Recreational Activities ³	X	X	X	X	X	X	X	X	X	X	X	X	X	X		X
Youth-Oriented Agricultural Activities/4H ⁴	X	X	X	X	X	X	X	X	X	X	X	X	X	X		X
Animals (see below)																
-Horse/Cow/Mule/Llama ⁴	X	X	X	X	X	X	X	X	X	X	X	X	X	X		
-Pig/Goat/Sheep/Miniature Horse/Alpacas ⁴	X	X	X	X	X	X	X	X	X	X	X	X	X	X		
-Buffalo/Oanrch/Emu/Bees ⁵	X	X	X	X	X	X	X	X	X	X	X	X	X	X		
-Chicken/Turkey/Duck ⁴	X	X	X	X	X	X	X	X	X	X	X	X	X	X		
-Dog/Cat/Pot-bellied Pig	X	X	X	X	X	X	X	X	X	X	X	X	X	X		
-Wolf/Bear/Snake/Mtn Lion ⁴	USR							USR								USR ¹⁰
-Kennel	USR	USR	USR	USR	USR	USR	USR	USR	USR	USR	USR	USR	USR	USR	X ¹⁵	X ¹⁰
Community Garden	X ¹⁴	X	X	X	X	X	X	X				X	X	X	X ^{10,13}	X ¹⁰
Urban Farm	X ¹⁴	X	X	X	X	X	X	X				X	X	X	X	X ^{10,13}
Dude Ranch ¹	USR	USR	USR	USR	USR	USR	USR	USR	USR	USR	USR	USR	USR	USR		USR ¹⁰
Farm	X						X	X				X	X	X		X ¹⁰
Commercial Garden Building	X						X	X				X	X	X	X ^{10,13}	X ¹⁰
Agriculture	X	X	X	X	X	X	X	X	X	X	X	X	X	X	X ¹⁰	X ¹⁰
Grain Storage	X						X	X	X	X	X					X ¹⁰
Greenhouse - 1 acre maximum	X	X	X	X	X	X	X	X	X	X	X	X	X	X		X
Greenhouse - greater than 1 acre	X	X	X	X	X	X	X	X	X	X	X	X	X	X		X ¹⁰
Horses - Owned/Boarded ¹	X	X	X	X	X	X	X	X	X	X	X	X	X	X		X ¹⁰
Horse Rental Stable ²	USR	USR	USR	USR	USR	USR	USR	USR	USR	USR	USR	USR	USR	USR		USR ¹⁰
Horse Training - nonowned/unrel riders ⁴	X	X	X	X	X	X	X	X	X	X	X	X	X	X		X ¹⁰
Horse Training - exceed by right ³	USR	USR	USR	USR	USR	USR	USR	USR	USR	USR	USR	USR	USR	USR		USR ¹⁰
Plant Nursery ²	X	X	X	X	X	X	X	X	X	X	X	X	X	X		X
Roadside Stand	X	X	X	X	X	X	X	X	X	X	X	X	X	X		
k. TRANSPORTATION	C2	C3	C4	C5	C6	SCZ-D	SCZ-E	SCZ-F	SA1	SA2	SA3	SCRp	BRP	HRP	O1	C1
Automobile Service/Repair/Car Wash				X	X		X									
Automobile Service Station - gas pumps/Car Wash				X	X											
Garage - private, 3,000 sf max ²	XA															
Garage - private, 1,000 sf max	XA	XA	XA	XA	XA											
Helipont					USR		USR									
Parking Lot - public/private				X	X	XA	X	X	X	X	X					
Parking Garage				X	X	X	X	X	X							
Public and Private Transportation Facilities including Thoroughfares	X ¹⁴	X	X	X	X	X	X	X	X	X	X	X	X	X	X ¹²	X

TABLE 2: Specific Function and Use (continued).

X = Principal Use - Permitted by Right XA = Accessory Use - Permitted by Right USR = Use by Special Review	CHARACTER ZONES								SPECIAL ZONES			REGIONAL PARKS			OPEN SPACE	
	Rural	Neigh Edge	Neigh General	Neigh Center	Urban Core	Special	Special	Special	School	Reservoir	Maintenance/ Industrial	Sterling Gulch	Burns Park	Heritage Park	Preserve	Multi- Function
	C2	C3	C4	C5	C6	SCZ-D	SCZ-E	SCZ-F	SA1	SA2	SA3	SCRp	BRP	HRP	O1	C1
I. LIGHT INDUSTRIAL																
Mini Warehouse				X	X	X	X	X								
Mixing Plant (concrete, mortar, asphalt) - Temporal (not to exceed 2 years)	X	X	X	X	X	X	X	X	X		X					
Motorized Vehicle/Equip. Service Repair							X	X			X					
Product Distribution/Storage							X	X			X					
Recycle/Trash Transfer Facility							USR				USR					
Research and Development Facility	USR				USR	X	X	X	X		X					
RV Storage Lot							USR									
Sawmill - portable ⁹	USR	USR	USR	USR	USR	USR	X	USR	USR			USR	USR	USR		USR ¹⁰
Storage Area - Commercial				X	X	X	X	X	USR							
Warehouse				X	X	X	X	X			X					
Wholesale Business - sales/service				X	X	X	X	X								
m. UTILITIES	C2	C3	C4	C5	C6	SCZ-D	SCZ-E	SCZ-F	SA1	SA2	SA3	SCRp	BRP	HRP	O1	C1
Drainage Facilities	X	X	X	X	X	X	X	X	X	X	X	X	X	X	X	X
Satellite Dish	XA	XA	XA	XA	XA	XA	XA	XA	XA	XA	XA					
Satellite Earth Station	USR	USR	USR	USR	USR	XA	USR	XA	USR	USR	USR	USR	USR	USR		USR
Septic Waste & Domestic Sludge Appl	USR															
Telecommunications Facility	X	X	X	X	X	X	X	X	X	X	X	X	X	X		X
Utility - Minor Facility	X	X	X	X	X	X	X	X	X	X	X	X	X	X	X	X
Utility - Major Facility	USR	USR	USR	USR	USR	USR	USR	X	USR	USR	USR	USR	USR	USR		USR
Utility Service Facility	X	X	X	X	X	X	X	X	X	X	X	X	X	X		X
Water Storage Facility	X	X	X	X	X	X	X	X	X	X	X	X	X	X	X	X
Major Water Storage Facility	USR	USR	USR	USR	USR	USR	USR	USR	USR	X	USR	USR	USR	USR	USR	USR
Wind Energy Conservation Systems ¹	USR	USR	USR	USR	USR	USR	USR	X	USR	USR	USR	USR	USR	USR	USR	USR
Non-Traditional Energy Systems other than Wind Energy Systems	USR	USR	USR	USR	USR	USR	X	X	USR	X	USR	USR	USR	USR	USR	USR
n. OTHER	C2	C3	C4	C5	C6	SCZ-D	SCZ-E	SCZ-F	SA1	SA2	SA3	SCRp	BRP	HRP	O1	C1
Mining, Quarry, Sand/Gravel Operation or Similar																
Firing Range - indoor	USR				X	USR	X	X								
Firing Range - outdoor ¹	USR	USR	USR	USR	USR		USR		USR			USR	USR	USR		USR
Hunting/Fishing Club ¹	USR	USR	USR	USR	USR				USR	X		USR	USR	USR		USR
Entertainment Events ¹⁷	X	X	X	X	X	X	X	X	X	X	X	X	X	X	X	X

STERLING RANCH PLANNED DEVELOPMENT 14TH AMENDMENT

Being a part of Sections 19, 30 and 31, part of the West half of Section 29, and the Northwest quarter of Section 32, in Township 6 South, Range 68 West; also part of the Southwest quarter and the Northeast quarter of Section 2 and part of Section 36, in Township 6 South. Range 69 West; and part of Section 6, Township 7 South, Range 68 West, all of the 6th P.M., Douglas County, Colorado ~ 3,400.77 Acres~ 12,050 Dwelling Units

TABLE 3: PARKING STANDARDS

This Table 3 sets forth the number of parking spaces required for specific uses for each development within Sterling Ranch. In the event a use is not specifically mentioned, the required number of parking spaces for a similar use shall apply.	
Use	Parking Ratio
RESIDENTIAL	
Single-Family Dwelling	
<2,000 sq. ft.:	1/Dwelling Unit
2,000-3,000 sq. ft.:	2/Dwelling Unit
>3,000 sq. ft.:	3/Dwelling Unit
Multifamily Dwelling	
Rented:	1.65/MFDU
Owned:	1.85/MFDU
Accessory Unit	1/Accessory Unit
Sleeping Rooms	1/unit or room, plus 2 for owners/managers
Group Homes and Group Residential Facilities	0.5/bed
Nursing Homes	0.5/bed
Retirement Home	
Housing for Seniors	0.5/Dwelling Unit
Congregate Care or Assisted Living	0.35/Dwelling Unit
Mobile Homes	2/mobile home located at least 15 feet from the interior road from which it takes access.
LODGING	
Bed and Breakfast, Dormitory, Inn and Hotel	1.25/room plus 10/1,000 sq.ft of GFA for lounge and/ or restaurant, plus conference/banquet facilities at the following rates:
<20 sq.ft./room:	0
20 sq.ft./room:	30/1,000 sq.ft. of GFA
20-50 sq.ft./room:	Scaled proportionally between 20 and 50 sq.ft./room
>50 sq.ft/room:	20/1,000 sq.ft. of GFA
OFFICE	
Bank/Financial Institution with or without driveup facilities	1/300 sf.ft. of GFA + 6 stacking spaces/drive up window
Professional/General Business Offices	
<25,000 sq.ft.:	3.8/1,000 sq.ft. of GFA
25,000-100,000 sq.ft.:	Scaled proportionally between 3.8 and 3.4/1,000 sq.ft. of GFA
100,000 sq.ft.:	3.4/1,000 sq.ft. of GFA
100,000-500,000 sq.ft.:	Scaled proportionally between 3.4 and 2.8/1,000 sq. ft. of GFA
>500,000 sq.ft.:	2.8/1,000 sq.ft. of GFA
Consumer Services Offices	4.6/1,000 sq.ft. of GFA
Data Process, Telemarketing, or Operations Offices	6/1,000 sq.ft. of GFA
Dental/Medical Offices that are not part of a hospital campus	4.5/1,000 sq.ft. of GFA
Dental/Medical Offices within a hospital campus	4/1,000 sq.ft. of GFA
Government Office Facilities	Should be established in accordance with a study of parking needs prepared specifically for the subject property
RETAIL	
Bar/Lounge	19/1,000 sq.ft. of GFA
General/Convenience Store	2.75/1,000 sq.ft. of GFA
Grocery Store*	6.75/1,000 sq.ft. of GFA
Discount Superstores*	5.5/1,000 sq.ft. of GFA, including outdoor sales areas
Specialty Superstores*	4.5/1,000 sq.ft. of GFA, including outdoor sales areas
Shopping Centers with not more than 10% of Net Space in nonretail sales and service uses	
<400,000 sq.ft.:	4.0/1,000 sq.ft. of Net Space
400,000-600,000 sq.ft.:	Scaled proportionally between 4.0 and 4.5/1,000 sq.ft. of Net Space
>600,000 sq.ft.:	4.5/1,000 sq.ft. of Net Space
Shopping Centers with more than 10% of Net Space in nonretail sales and service uses	Should be established in accordance with a shared parking study prepared specifically for the subject project
Funeral Home	1/100 sq.ft. of GFA for public use
Restaurants	
Fine or Casual Dining (with bar)	20/1,000 sq.ft. of GFA
Family Restaurant (without bar)	15/1,000 sq.ft. of GFA
Fast Food Restaurant	15/1,000 sq.ft. of GFA
Theater	0.4/seat
Cinema	
1 screen:	0.5/seat
2-5 screens:	0.33/seat
5-10 screens:	0.3/seat
>10 screens:	0.27/seat

CIVIC SPACES	
Where not seated:	0.25/person, based on permitted capacity
Where seated:	0.3/seat
Health Club	7/1,000 sq.ft. of GFA
CIVIC BUILDINGS	
Church	0.4/seat
Conference, Convention and Performance Arts Centers	
<25,000 sq.ft.:	30/1,000 sq.ft. of GFA
25,000-50,000 sq.ft.:	Scaled proportionally between 30 and 20/1,000 sq.ft. of GFA
50,000 sq.ft.:	20/1,000 sq.ft. of GFA
50,000-100,000 sq.ft.:	Scaled proportionally between 20 and 10/1,000 sq.ft. of GFA
100,000 sq.ft.:	10/1,000 sq.ft. of GFA
100,000-250,000 sq.ft.:	Scaled proportionally between 10 and 6/1,000 sq.ft. of GFA
>250,000 sq.ft.:	6/1,000 sq.ft. of GFA
Library, Museum and Art Gallery	1/300 sq.ft. of GFA
Sports Facilities	
Arena	0.33/seat
Football Stadium	0.31/seat
Baseball Stadium	0.35/seat
COMMUNITY USES: EDUCATION	
Day Care Center	0.3/person, based on licensed enrollment capacity
Elementary or Middle School (K through 8)	0.2/gym or auditorium seat, or 0.25/student - whichever is higher
Secondary School (9 through 12)	0.3/gym or auditorium seat, or 0.3/student whichever is higher
College or University	Should be established in accordance with a study of parking needs prepared specifically for the subject institution
TRANSPORTATION	
Automobile Service/Repair	1/employee (max shift) + 2/bay or stall + 2/ pump island
Automobile Service Station - gas pumps	1/employee (max shift)+ 2/pump island
LIGHT INDUSTRIAL	
Warehouse	1.75/100 units
Manufacturing or Industrial	1.85/1,000 sq.ft. of GFA, plus required parking spaces for office, sales, or similar uses where those uses exceed 10% of GFA
Product Distribution/Wholesale/Storage	0.67/1,000 sq.ft. of GFA
OTHER	
Firing Range	1/platform + 1/employee (max shift)
*Not in a shopping center	
SHARED PARKING ADJUSTMENTS	
The number of parking spaces required under these parking standards for a specific use may be reduced on the basis of a shared-parking study approved by the Director.	
ADJUSTMENT FOR USES NEAR TRANSIT STOPS	
The number of parking spaces required under these parking standards for a specific use may be reduced based on its proximity to a transit stop based on a parking study approved by the Director.	
OFF-SITE PARKING	
Parking for any use shall be provided on the same lot as such use or within 400 feet of the nearest point of such use, or for uses within CS, C6, SCZ-D, and SCZ-F within 1,000 feet of the nearest point of such use. On-street parking may be used to satisfy parking requirements. Off-Site parking (that is not on-street parking) may be used to satisfy parking requirements if a parking use agreement is recorded or other provisions acceptable to the Director are provided.	

TABLE 4: Other Parks.

This table sets forth definitions for the various types of Other Parks permitted within the Property.





a. Neighborhood Park: An Other Recreational Park dedicated in accordance with this Development Plan and available for active and passive recreation. A Neighborhood Park may be spatially defined by landscaping rather than building frontages. It may include courts, picnic areas, multi-purpose fields, playgrounds, other Recreational Facilities, nature areas and other improvements permitted pursuant to this Development Plan. Each Neighborhood Park shall contain a minimum of 5 acres.

b. Green: An Other Park or Other Recreational Park dedicated in accordance with this Development Plan, or other land, that is available for structured or unstructured recreation. A Green may be spatially defined by landscaping arranged in a naturalistic manner rather than building frontages. It may include open areas, multi-purpose fields, other Recreational Facilities, nature areas and other improvements permitted pursuant to this Development Plan. Greens may also include "green breathing spaces" located along the C1 corridors and spaced at approximately ¼ to ½ mile intervals. Green breathing spaces may contain the same amenities as described above. Each Green shall contain a minimum of 0.5 acres and not more than 5 acres.

c. Square: An Other Park or Other Recreational Park dedicated in accordance with this Development Plan, or other land, that is available for structured or unstructured recreation and/or civic purposes. A Square is spatially defined by building frontages. Its landscape of paths, lawns, hardscape and trees shall be formally disposed. Each Square shall contain a minimum of 0.5 acres and not be larger than 3 acres.

d. Plaza: An Other Park or Other Recreational Park dedicated in accordance with this Development Plan, or other land, that is available for civic purposes, public gathering, and/or commercial activities. A Plaza shall be spatially defined by building frontages. Its landscape shall consist primarily of pavement; trees are optional. Each Plaza shall contain a minimum of 0.05 acres and not be larger than 1 acre.

e. Playground: A space designed and equipped for the recreation of children. A playground may be fenced and may include an open shelter. Playgrounds shall be interspersed within residential areas and may be placed within a Block. Playgrounds may be included within C1 – Multifunction Open Space, Regional Parks, Neighborhood Parks, and Greens. There shall be no minimum or maximum size.

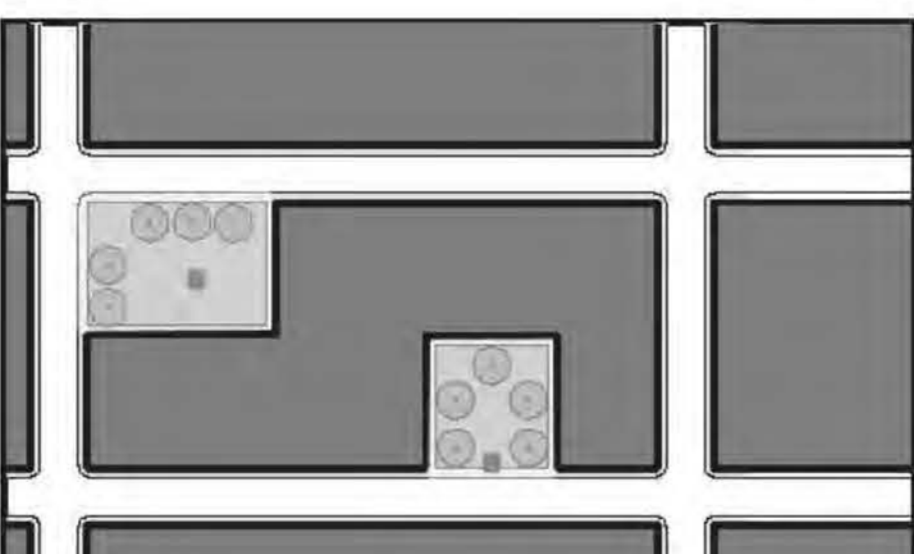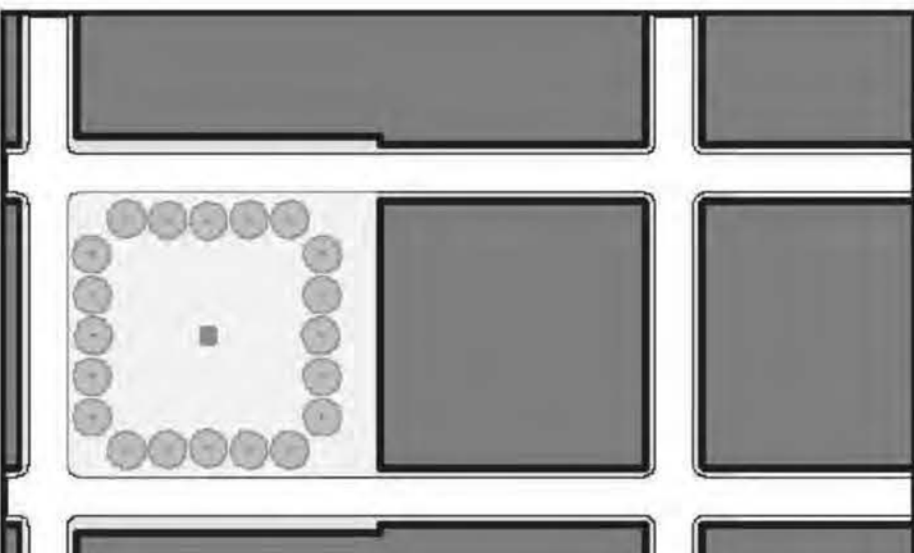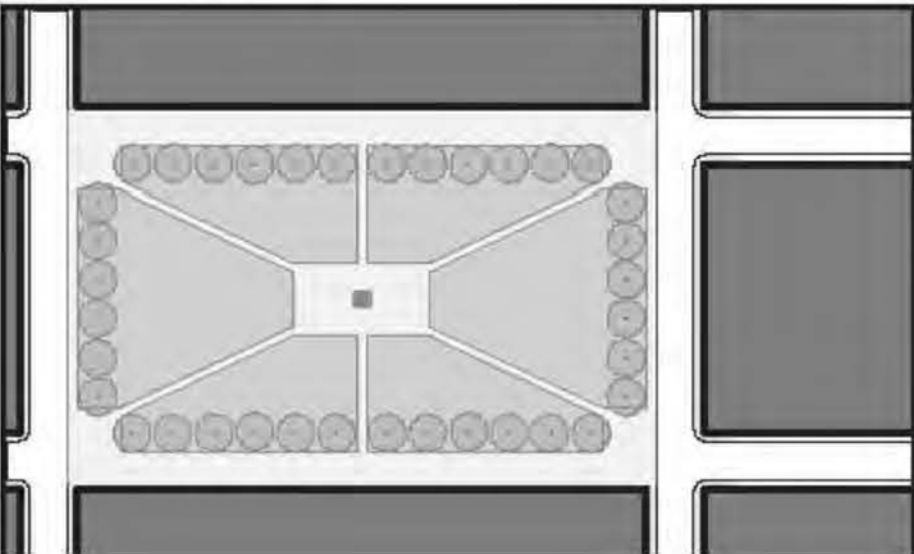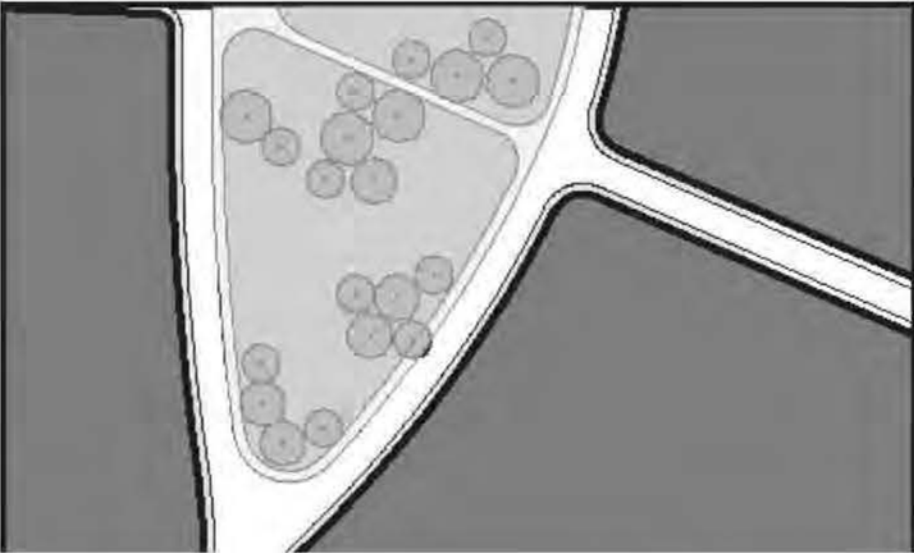

APPLICANT and/or LAND OWNER

**STERLING RANCH, LLC,
STERLING RANCH TOO, LLC,
SR TEAM, LLC and
STERLING RANCH FIVE, LLC**
1805 Shea Center Drive,
Suite 210
Highlands Ranch, CO 80129
P: 303 233 3705
F: 303 232 9068

**STATE OF COLORADO
acting by and through the
STATE BOARD OF LAND
COMMISSIONERS**
1127 Sherman Street,
Suite 300
Denver CO 80203
P: 303 866 3454
F: 303 866 3152

**COLUMBINE • LAKEWOOD
COLORADO SOCCER
ASSOCIATION**
8101 S. Shetter Parkway,
Suite 101
Littleton, CO 80127
p: 303 986 5200

**ARS SAND &
GRAVEL CO., LLC**
3505 W. Mountain View Lane
Littleton, CO 80125
P:303 791 7404
F: 303 791 7405

ENGINEER:

Redland Consulting Group, Inc.
3600 South Lincoln Street,
Suite 206
Littleton, CO 80122
P: 720 283 6783

PREPARED BY:

Arlo Braun, Architect, LLC
1250 Humbolt Street, No. 701
Denver, CO 80218
P: 720 635 6837

Spencer Fane & Grimshaw, LLP
1700 Lincoln Street, Suite 3800
Denver, CO 80203
P: 303-839-3800
F: 303-839-3838

**Foster Graham Millstein &
Calisher, LLP**
360 South Garfield Street,
Suite 600
Denver, CO 80209
P: 303-333-9810
F: 303-333-9786

Wank Associates
1335 Eliot Street
Denver, CO 80204
P: 303 628 0003
F: 303 628 0004

AECOM
1809 Blake Street
Suite 200
Denver, CO 80202
P: 303 595 4522
F: 303 595 4434

Felsburg, Holtz & Ullevig
6300 S. Syracuse Way,
Suite 600
Centennial, CO 80111
P: 303 721 1440
F: 303 721 0832

Leonard Rice
2000 Clay Street, #300
Denver, CO 80211
P: 303 455 9569
F: 303 455 0115

Kennedy Jenks Consultants
143 Union Boulevard, Suite 600
Lakewood, CO 80228
P: 303 985 3636
F: 303 985 3800

Headwaters Corporation
3425 W. 31st Avenue
Denver, CO 80211
P: 303 918 5096
F: 303 237 4651

ERO Resources Corp.
1842 Clarkson Street
Denver, CO 80218
P: 303 830 1166
F: 303 830 1199

Clanton & Associates
4699 Nautilus Court
Suite 102
Boulder, CO 80301
P: 303 530 7229
F: 303 530 7227

**ZR2009-004
Revision Date: OCT 17, 2025**

Development Standards, Cont.

STERLING RANCH PLANNED DEVELOPMENT 14TH AMENDMENT

Being a part of Sections 19, 30 and 31, part of the West half of Section 29, and the Northwest quarter of Section 32, in Township 6 South, Range 68 West; also part of the Southwest quarter and the Northeast quarter of Section 2 and part of Section 36, in Township 6 South, Range 69 West; and part of Section 6, Township 7 South, Range 68 West, all of the 6th P.M., Douglas County, Colorado - 3,400.77 Acres- 12,050 Dwelling Units

TABLE 5: C1 Character Zone.

This table sets forth the minimum lot area, the maximum building height, setbacks and certain parking standards applicable to those portions of the Property within the C1 Character Zone.

C1 MULTI-FUNCTION OPEN SPACE

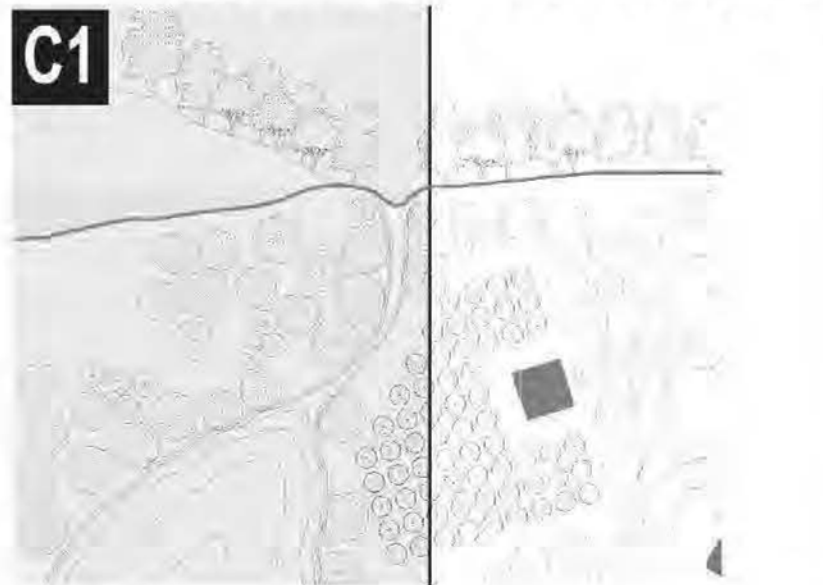



Table 5.1

a. LOT AREA	
Minimum Lot Area	NA
b. BUILDING HEIGHT	
Principal Building(s)	28 ft. max.
Accessory Building(s)	28 ft. max.
c. SETBACKS - PRINCIPAL & ACCESSORY BLDGS ¹	
(c.1) Front Setback Primary	25 ft. min. ⁵ 50 ft. min. ⁶
(c.2) Front Setback Secondary	15 ft. min. ³ 25 ft. min. ⁴
(c.3) Side Setback	15 ft. min.
(c.4) Rear Setback	25 ft. min.
d SETBACKS - COVERED PARKING ¹	
(d.1) Front Setback Primary	25 ft. min. ⁵ 50 ft. min. ⁶
(d.2) Front Setback Secondary	15 ft. min. ³ 25 ft. min. ⁴
(d.3) Side Setback	15 ft. min. 25 ft. min.
(d.4) Rear Setback	15 ft. min. 25 ft. min.

Notes:

- Notwithstanding the above, the setback requirements for Ag/Livestock Structures shall be those set forth in Section 2411 of The Zoning Resolution.
- Notwithstanding the above, in any area where parking is intended to be permitted outdoors in a driveway between a garage and a right-of-way line, a minimum setback of 20 feet between the garage and the right-of-way line shall be maintained to the extent necessary to prevent vehicles parked in the driveway from extending beyond such right-of-way line. Such 20-foot setback requirement shall not be required if the configuration of the garage and driveway is such that parking within the driveway will not result in vehicles extending beyond the right-of-way line.
- for lots less than 2.3 acres
- for lots 2.3 acres or larger
- for lots less than 4.5 acres
- for lots 4.5 acres or larger

BUILDING HEIGHT

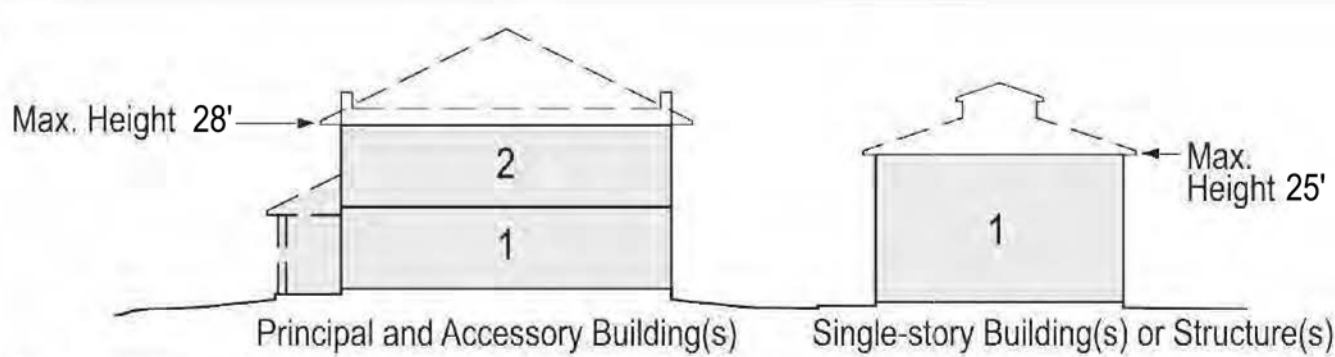

- Building height shall be measured in feet, excluding attics and raised or walkout basements.
- Building height may not exceed 28 feet in height from finished floor to finished ceiling at exterior wall; provided however (a) the story of any single-story building or structure, and any single-story component of any building or structure, may extend up to 25 feet in height from finished floor to finished ceiling at exterior wall.
- The maximum building height shall not apply to belfries, cupolas, penthouses or dormers not used for human occupancy, roof mounted church spires, chimneys, skylights, ventilators, water tanks, silos, parapet walls, cornices, antennas, utility poles and necessary mechanical appurtenances usually carried above the roof level.
- The maximum height of a roof-mounted civic building spire/steeple shall not exceed 2.5 times the height of the building measured from the lowest finished floor to the roof peak. The height of the roof-mounted spire shall be measured from the top of the spire to grade.

SETBACKS - PRINCIPAL AND ACCESSORY BUILDINGS

- All Buildings shall be distanced from the lot lines as shown.

COVERED PARKING PLACEMENT

- Uncovered parking is permitted in front and side setbacks.

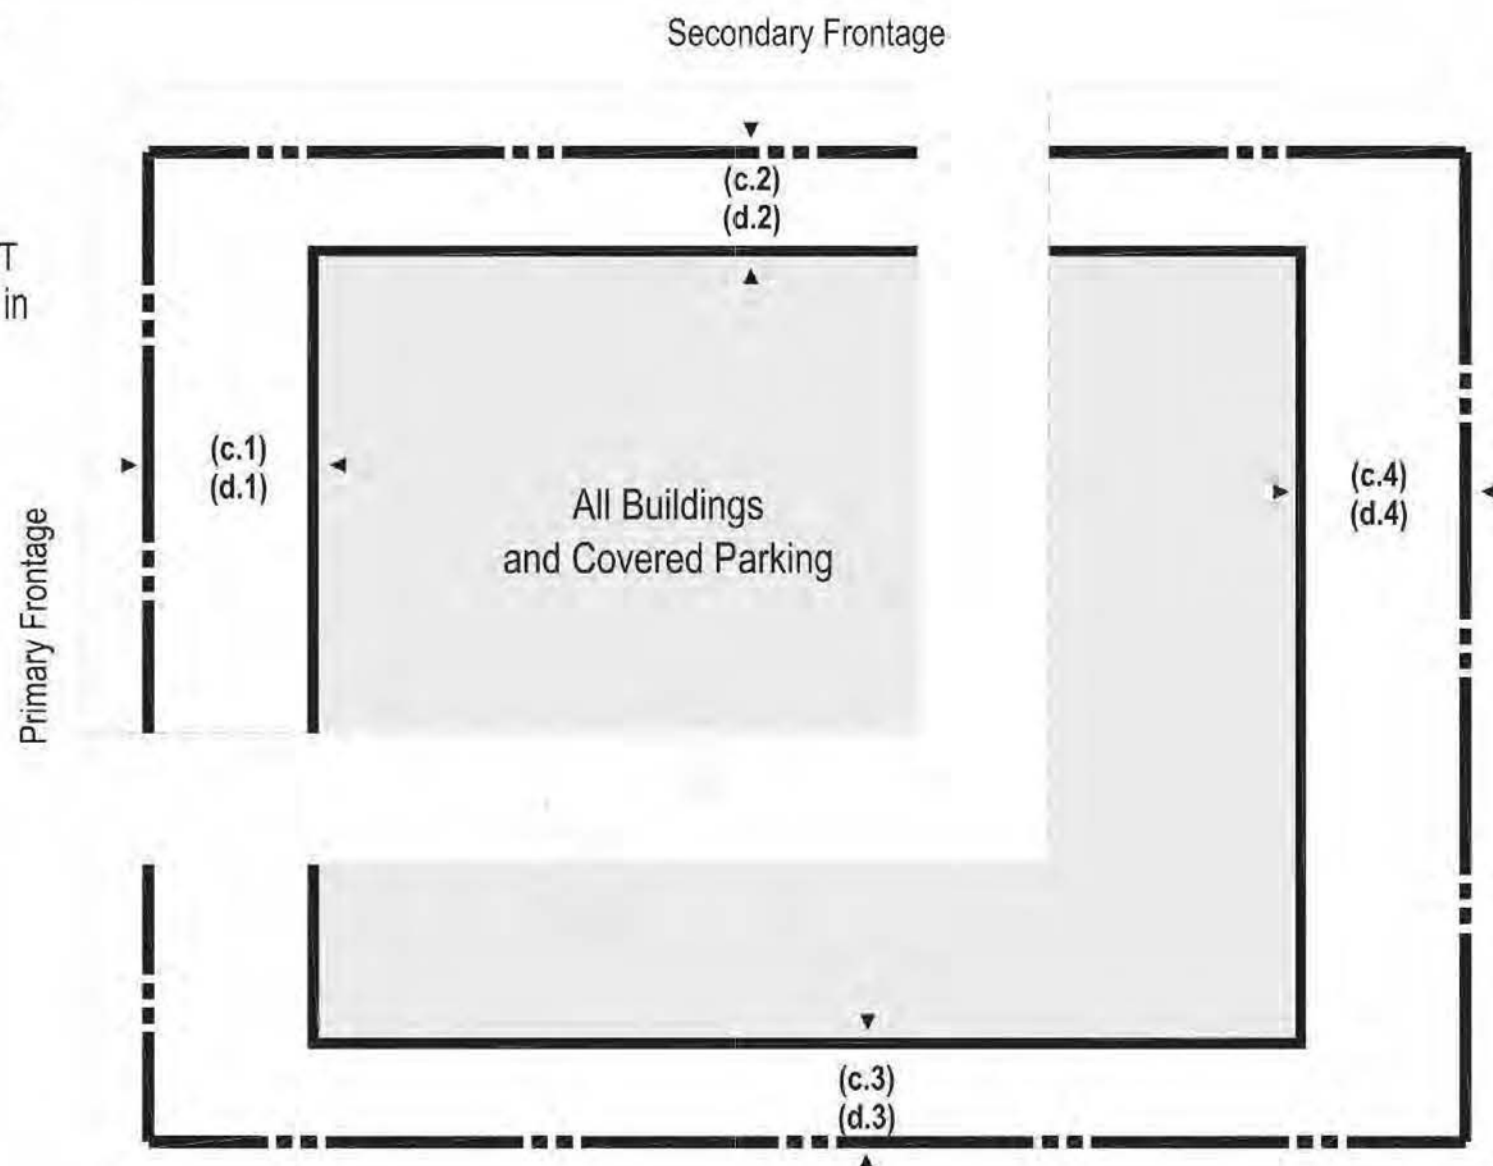


TABLE 6: C2 Character Zone.

This table sets forth minimum lot area, maximum building heights, setbacks and certain parking standards applicable to those portions of the Property within the C2 Character Zone.

C2 RURAL STANDARDS

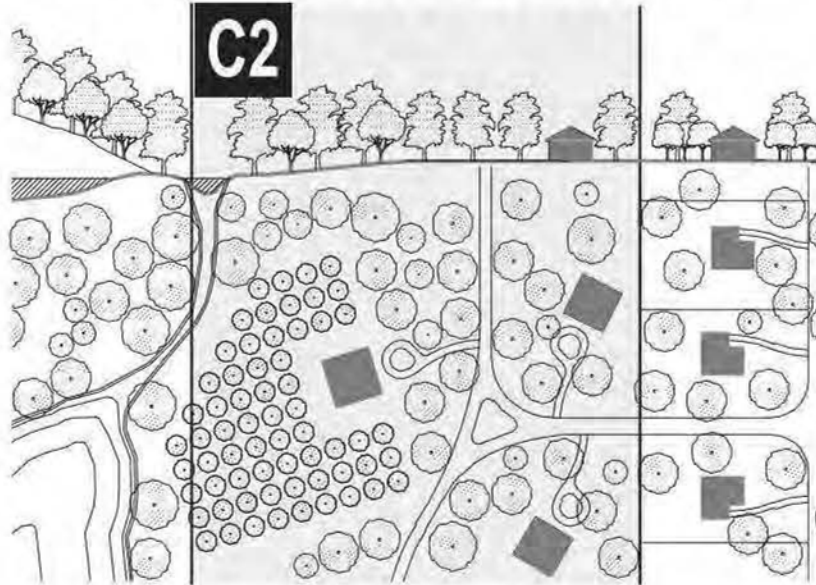



Table 6.1

a. LOT AREA	
Minimum Lot Area	20,000 sq. ft. ¹
b. BUILDING HEIGHT	
Principal Building(s)	28 ft. max.
Accessory Building(s)	28 ft. max.
c. SETBACKS - PRINCIPAL BUILDING(S) ²	
(c.1) Front Setback Primary	25 ft. min. ⁶ 50 ft. min. ⁷
(c.2) Front Setback Secondary	15 ft. min. ⁴ 25 ft. min. ⁵
(c.3) Side Setback	15 ft. min.
(c.4) Rear Setback	25 ft. min.
d. SETBACKS - ACCESSORY BUILDING(S) ²	
(d.1) Front Setback Primary	25 ft. min. ⁶ 50 ft. min. ⁷
(d.2) Front Setback Secondary	15 ft. min. ⁴ 25 ft. min. ⁵
(d.3) Side Setback	15 ft. min. ⁴ 25 ft. min. ⁵
(d.4) Rear Setback	15 ft. min. ⁴ 25 ft. min. ⁵
e. SETBACKS - COVERED PARKING ³	
(e.1) Front Setback Primary	25 ft. min. ⁶ 50 ft. min. ⁷
(e.2) Front Setback Secondary	15 ft. min. ⁴ 25 ft. min. ⁵
(e.3) Side Setback	15 ft. min. 25 ft. min.
(e.4) Rear Setback	15 ft. min. 25 ft. min.

Notes:

- This minimum lot area requirement shall not apply to any lots intended to be used primarily for open space, parks, signage, monuments, access, trails, drainage, minor utility facilities (such as transformers), and/or similar uses. Table 2 sets forth additional minimum lot area requirements for certain uses.
- Notwithstanding the above, the setback requirements for Ag/Livestock Structures shall be those set forth in Section 2411 of The Zoning Resolution.
- Notwithstanding the above, in any area where parking is intended to be permitted outdoors in a driveway between a garage and a right-of-way line, a minimum setback of 20 feet between the garage and the right-of-way line shall be maintained to the extent necessary to prevent vehicles parked in the driveway from extending beyond such right-of-way line. Such 20-foot setback requirement shall not be required if the configuration of the garage and driveway is such that parking within the driveway will not result in vehicles extending beyond the right-of-way line.
- for lots less than 2.3 acres
- for lots 2.3 acres or larger
- for lots less than 4.5 acres
- for lots 4.5 acres or larger


BUILDING HEIGHT

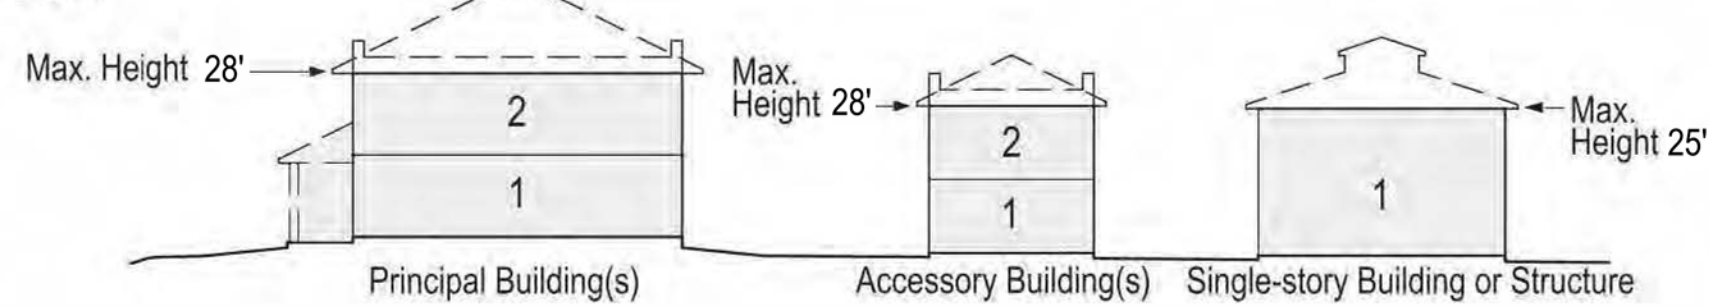

- Building height shall be measured in feet, excluding attics and raised or walkout basements.
- Building height may not exceed 28 feet in height from finished floor to finished ceiling at exterior wall; provided however (a) the story of any single-story building or structure, and any single-story component of any building or structure, may extend up to 25 feet in height from finished floor to finished ceiling at exterior wall.
- The maximum building height shall not apply to belfries, cupolas, penthouses or dormers not used for human occupancy, roof mounted church spires, chimneys, skylights, ventilators, water tanks, silos, parapet walls, cornices, antennas, utility poles and necessary mechanical appurtenances usually carried above the roof level and similar features.
- The maximum height of a roof-mounted civic building spire/steeple shall not exceed 2.5 times the height of the building measured from the lowest finished floor to the roof peak. The height of the roof-mounted spire shall be measured from the top of the spire to grade.


SETBACKS - PRINCIPAL BLDG(S)

- Principal Building(s) shall be distanced from the lot lines as shown.

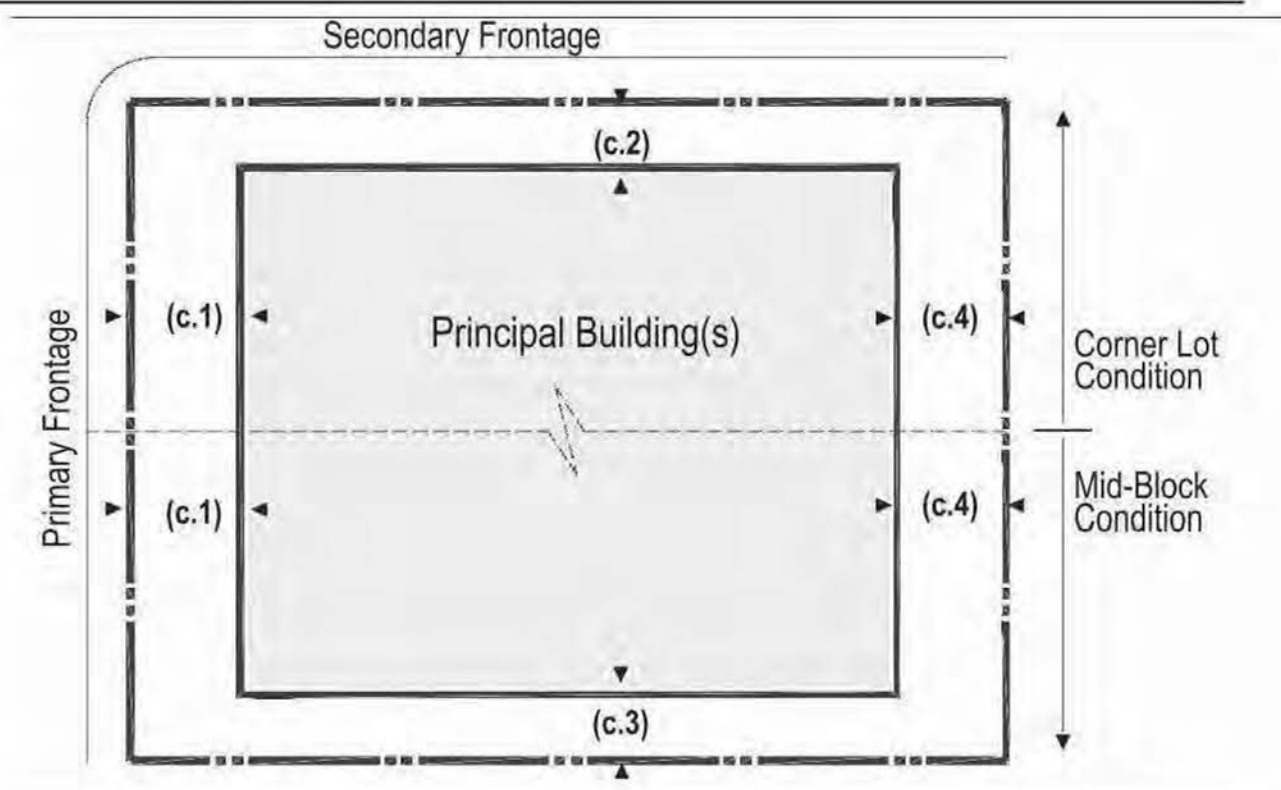


SETBACKS - ACCESSORY BLDG(S)

- Accessory Buildings shall be distanced from the lot lines as shown.

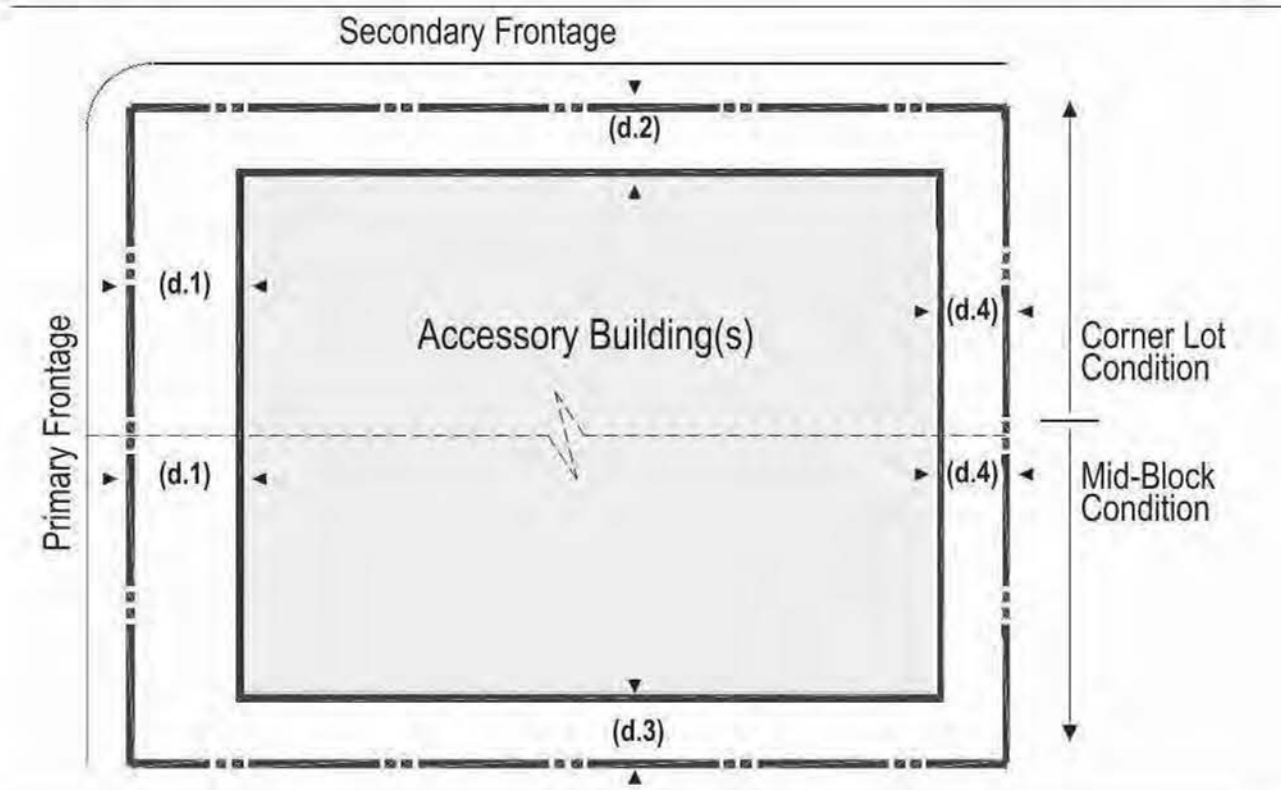

COVERED PARKING PLACEMENT

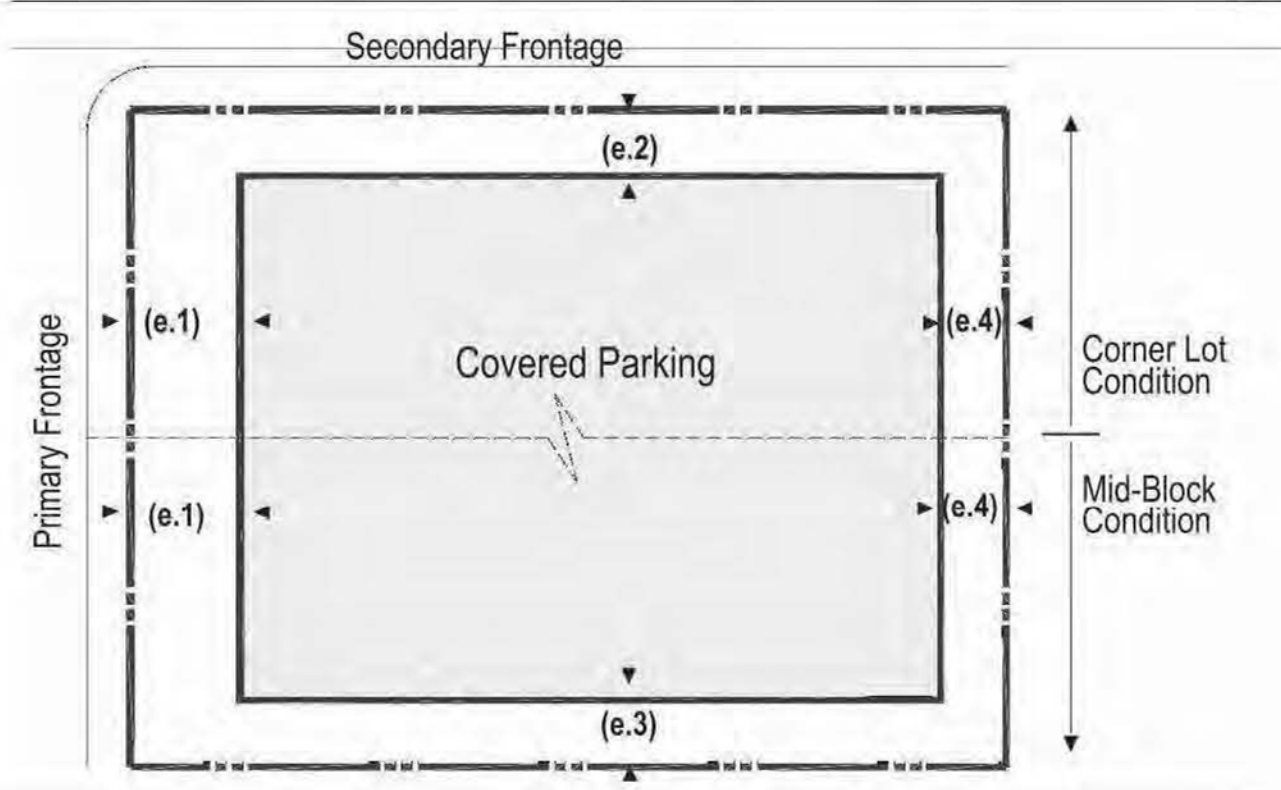

ENCROACHMENTS

- Porches may encroach up to 1/3 of the depth of the Principal Building(s) Front Setback.
- Balconies and bay windows may encroach up to 1/4 of the depth of Principal Building(s) Front Setback except that balconies on porch roofs may encroach as does the porch.
- A cornice, canopy, eave, fireplace, wing wall or similar architectural feature may extend up to 3 feet into a required setback.
- Relief from front setback requirements shall be permitted to accommodate front yard slopes over 15%.
- Fences and easements shall be permitted within setbacks.
- Cantilevered, interior floor area of a Principal Building may extend up to 40% of the required front or side setback, to a maximum of 4 feet, except when: A. Such an extension results in an encroachment into a platted sight distance easement. B. Such an extension overhangs an established utility, communication, or drainage easement.
- All encroachments will be reviewed by Douglas County for compliance with the applicable building codes.

APPLICANT and/or LAND OWNER

STERLING RANCH, LLC,
STERLING RANCH TOO, LLC,
SR TEAM, LLC and
STERLING RANCH FORD, LLC
1805 Shea Center Drive,
Suite 210
Highlands Ranch, CO 80129
P: 303 233 3705
F: 303 232 9088

STATE OF COLORADO
acting by and through the
STATE BOARD OF LAND
COMMISSIONERS
1127 Sherman Street,
Suite 300
Denver, CO 80203
P: 303 866 3454
F: 303 866 3152

COLUMBINE • LAKEWOOD
COLORADO SOCCER
ASSOCIATION
8101 S. Shatter Parkway,
Suite 101
Littleton, CO 80127
p: 303 986 5200

ARS SAND &
GRAVEL CO., LLC
3505 W. Mountain View Lane
Littleton, CO 80125
P:303 791 7404
F: 303 791 7405

ENGINEER:

Redland Consulting Group, Inc.
8000 South Lincoln Street,
Suite 206
Littleton, CO 80122
P: 720 283 6783

PREPARED BY:

Arla Braun, Architect, LLC
1250 Humboldt Street, No. 701
Denver, CO 80218
P: 720 635 6837

Spencer Fane & Grimshaw, LLP
1700 Lincoln Street, Suite 3800
Denver, CO 80203
P: 303-839-3800
F: 303-839-3838

Foster Graham Millstein &
Callisher, LLP
360 South Garfield Street,
Suite 600
Denver, CO 80209
P: 303-333-9810
F: 303-333-9786

Wank Associates
1335 Eliot Street
Denver, CO 80204
P: 303 628 0003
F: 303 628 0004

AECOM
1809 Blake Street
Suite 200
Denver, CO 80202
P: 303 595 4522
F: 303 595 4434

Felsburg, Holtz & Ullevig
6300 S. Syracuse Way,
Suite 600
Centennial, CO 80111
P: 303 721 1440
F: 303 721 0832

Leonard Rice
2000 Clay Street, #300
Denver, CO 80211
P: 303 455 9569
F: 303 455 0115

Kennedy Jenks Consultants
143 Union Boulevard, Suite 600
Lakewood, CO 80228
P: 303 985 3636
F: 303 985 3800

Headwaters Corporation
3425 W. 31st Avenue
Denver, CO 80211
P: 303 918 5096
F: 303 237 4651

ERO Resources Corp.
1842 Clarkson Street
Denver, CO 80218
P: 303 830 1166
F: 303 830 1199

Clanton & Associates
4699 Nautilus Court
Suite 102
Boulder, CO 80301
P: 303 530 7229
F: 303 530 7227

ZR2009-004

Revision Date: OCT 17, 2025

Sheet: **24**
of 36

STERLING RANCH PLANNED DEVELOPMENT 14TH AMENDMENT

Being a part of Sections 19, 30 and 31, part of the West half of Section 29, and the Northwest quarter of Section 32, in Township 6 South, Range 68 West; also part of the Southwest quarter and the Northeast quarter of Section 2 and part of Section 36, in Township 6 South. Range 69 West; and part of Section 6, Township 7 South, Range 68 West, all of the 6th P.M., Douglas County, Colorado – 3,400.77 Acres– 12,050 Dwelling Units

TABLE 7: C3 Character Zone.

This table sets forth minimum lot area, maximum building heights, setbacks and certain parking standards applicable to those portions of the Property within the C3 Character Zone.

C3 NEIGHBORHOOD EDGE STANDARDS

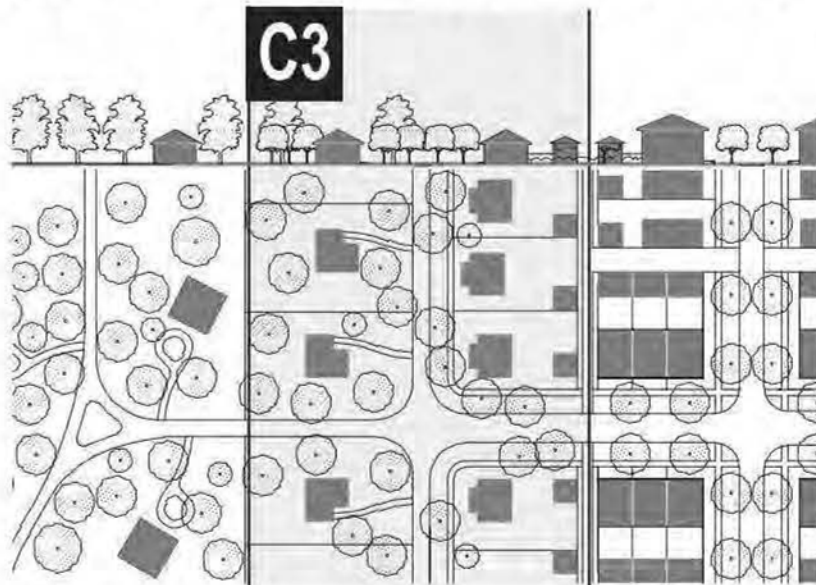



Table 7.1

a. LOT AREA	
Minimum Lot Area	4,000 sq. ft. ¹
b. BUILDING HEIGHT	
Principal Building(s)	28 ft. max.
Accessory Building(s)	28 ft. max.
c. SETBACKS - PRINCIPAL BUILDING(S) ³	
(c.1) Front Setback Primary	18 ft. min. ⁵
(c.2) Front Setback Secondary	7 ft. min.
(c.3) Side Setback	5 ft. min.
(c.4) Rear Setback	3 ft. min. ²
d. SETBACKS - ACCESSORY BUILDING(S) ⁴	
(d.1) Front Setback Primary	Actual Principal Bldg Setback + 18 ft. min.
(d.2) Front Setback Secondary	7 ft. min.
(d.3) Side Setback	5 ft. min.
(d.4) Rear Setback	3 ft. min. ²
e. SETBACKS - COVERED PARKING ⁴	
(e.1) Front Setback Primary	10 ft. min. ⁵
(e.2) Front Setback Secondary	7 ft. min.
(e.3) Side Setback	5 ft. min.
(e.4) Rear Setback	3 ft. min. ²

Notes:

- This minimum lot area requirement shall not apply to any lots intended to be used primarily for open space, parks, signage, monuments, access, trails, drainage, minor utility facilities (such as transformers), and/or similar uses. Table 2 sets forth additional minimum lot area requirements for certain uses.*
- or 13 ft. from center line of alley, whichever is greater.*
- Notwithstanding the above, the setback requirements for Ag/ Livestock Structures shall be those set forth in Section 2411 of The Zoning Resolution.*
- Notwithstanding the above, in any area where parking is intended to be permitted outdoors in a driveway between a garage and a right-of-way line, a minimum setback of 20 feet between the garage and the right-of-way line shall be maintained to the extent necessary to prevent vehicles parked in the driveway from extending beyond such right-of-way line. Such 20-foot setback requirement shall not be required if the configuration of the garage and driveway is such that parking within the driveway will not result in vehicles extending beyond the right-of-way line.*
- For Sterling Ranch Filing 6C: Lots 8-47, 170-192, and 219-221, the required minimum Front Setback Primary for Principal Buildings is 15 feet. The required minimum Front Setback Primary for Covered Parking is 8 feet.*


BUILDING HEIGHT

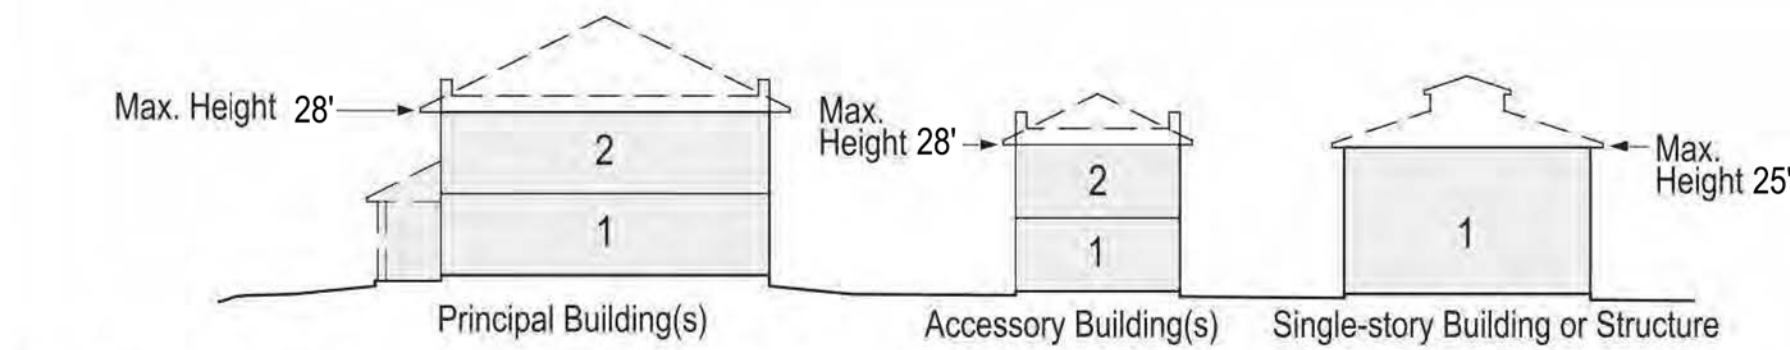

- Building height shall be measured in feet, excluding attics and raised or walkout basements.
- Building height may not exceed 28 feet in height from finished floor to finished ceiling at exterior wall; provided however (a) the story of any single-story building or structure, and any single-story component of any building or structure, may extend up to 25 feet in height from finished floor to finished ceiling at exterior wall.
- The maximum building height shall not apply to belfries, cupolas, penthouses or dormers not used for human occupancy, roofmounted church spires, chimneys, skylights, ventilators, water tanks, silos, parapet walls, cornices, antennas, utility poles and necessary mechanical appurtenances usually carried above the roof level and similar features.
- The maximum height of a roof-mounted civic building spire/steeple shall not exceed 2.5 times the height of the building measured from the lowest finished floor to the roof peak. The height of the roof-mounted spire shall be measured from the top of the spire to grade.


SETBACKS - PRINCIPAL BLDG(S)

- Principal Building(s) shall be distanced from the lot lines as shown.

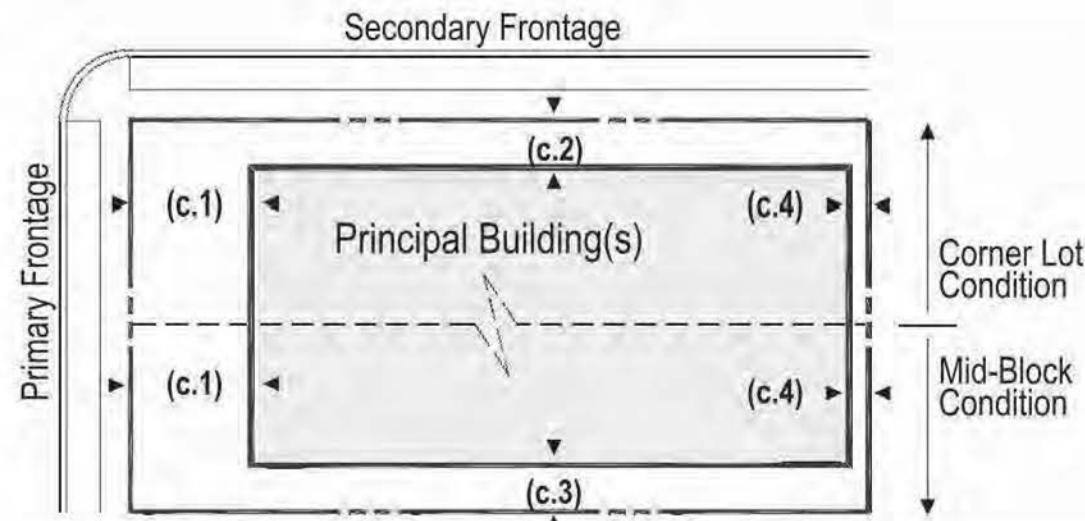


SETBACKS - ACCESSORY BLDG(S)

- Accessory Building(s) shall be distanced from the lot lines as shown.

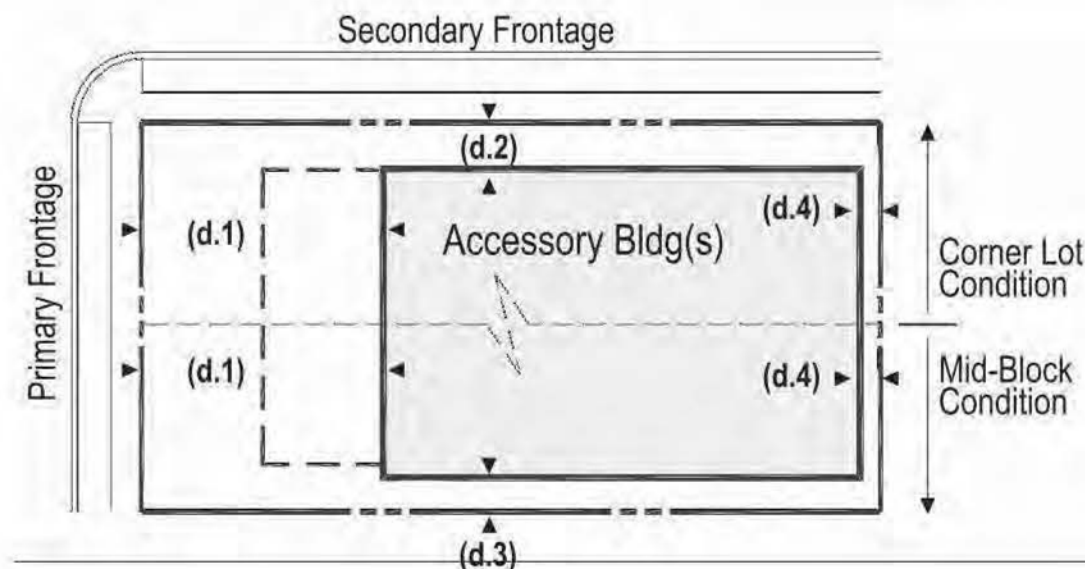

PARKING PLACEMENT

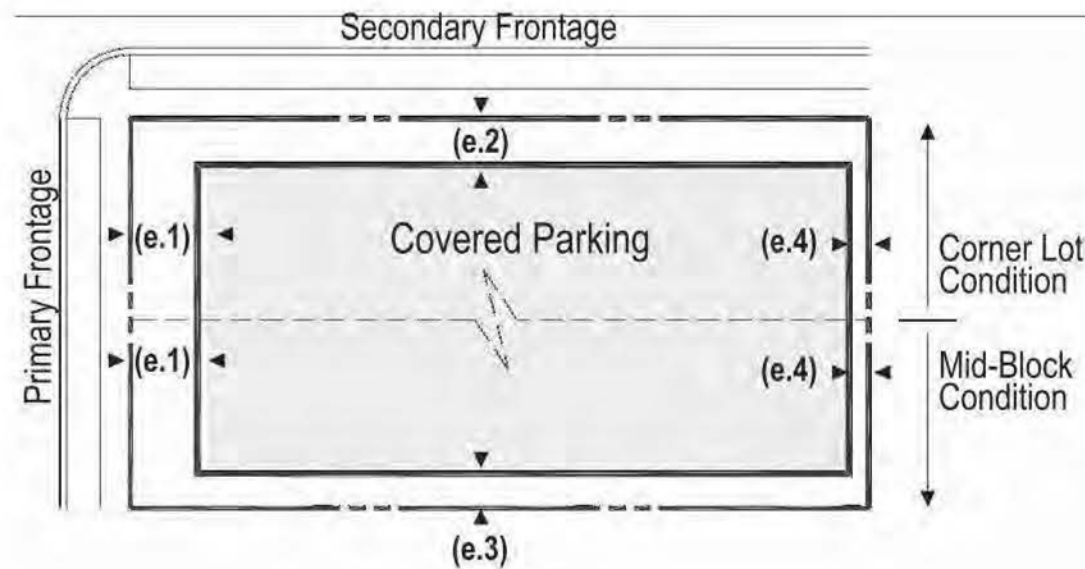

ENCROACHMENTS

- Porches may encroach up to 1/3 of the depth of the Principal Building(s) Front Setback.
- Balconies and bay windows may encroach up to 1/4 of the depth of Principal Building(s) Front Setback except that balconies on porch roofs may encroach as does the porch.
- A cornice, canopy, eave, fireplace, wing wall or similar architectural feature may extend up to 3 feet into a required setback.
- Relief from front setback requirements shall be permitted to accommodate front yard slopes over 15%.
- Fences and easements shall be permitted within setbacks.
- Cantilevered, interior floor area of a Principal Building may extend up to 40% of the required front or side setback, to a maximum of 4 feet, except when: A. Such an extension results in an encroachment into a platted sight distance easement. B. Such an extension overhangs an established utility, communication, or drainage easement.
- All encroachments will be reviewed by Douglas County for compliance with the applicable building codes.

TABLE 8: C4 Character Zone.

This table sets forth minimum lot area, maximum building heights, setbacks and certain parking standards applicable to those portions of the Property within the C4 Character Zone.

C4 NEIGHBORHOOD GENERAL STANDARDS

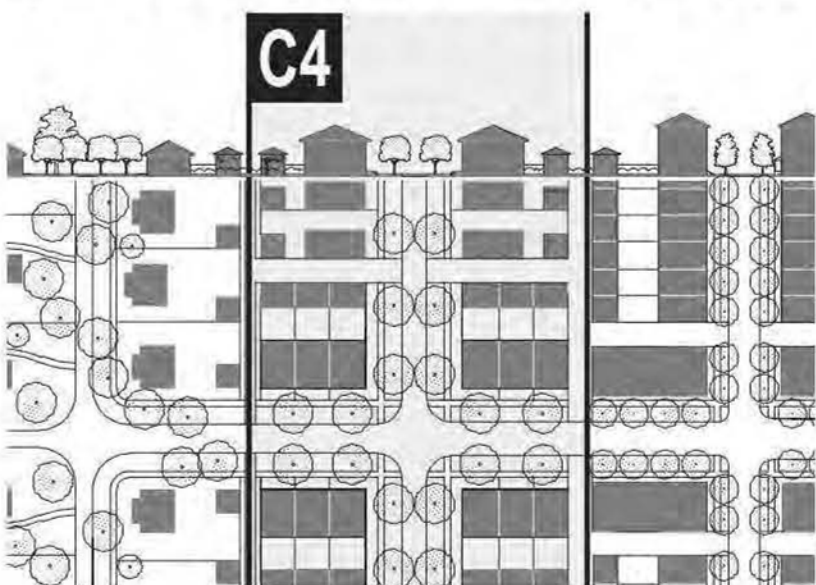



Table 8.1

a. LOT AREA	
Minimum Lot Area	1,400 sq. ft. ¹
b. BUILDING HEIGHT	
Principal Building(s)	42 ft. max.
Accessory Building(s)	28 ft. max.
c. SETBACKS - PRINCIPAL BUILDING(S) ³	
(c.1) Front Setback Primary	6 ft. min..
(c.2) Front Setback Secondary	6 ft. min.
(c.3) Side Setback	0 ft. min.
(c.4) Rear Setback	3 ft. min. ²
d. SETBACKS - ACCESSORY BUILDING(S) ³	
(d.1) Front Setback Primary	Actual Principal Bldg Setback + 18 ft. min.
(d.2) Front Setback Secondary	6 ft. min.
(d.3) Side Setback	0 ft. min.
(d.4) Rear Setback	3 ft. min. ²
e. SETBACKS - COVERED PARKING ⁴	
(e.1) Front Setback Primary	6 ft. min.
(e.2) Front Setback Secondary	6 ft. min.
(e.3) Side Setback	0 ft. min.
(e.4) Rear Setback	3 ft. min.

Notes:

- This minimum lot area requirement shall not apply to any lots intended to be used primarily for open space, parks, signage, monuments, access, trails, drainage, minor utility facilities (such as transformers), and/or similar uses. Table 2 sets forth additional minimum lot area requirements for certain uses.*
- or 13 ft. from center line of alley, whichever is greater*
- Notwithstanding the above, the setback requirements for Ag/ Livestock Structures shall be those set forth in Section 2411 of The Zoning Resolution.*
- Notwithstanding the above, in any area where parking is intended to be permitted outdoors in a driveway between a garage and a right-of-way line, a minimum setback of 20 feet between the garage and the right-of-way line shall be maintained to the extent necessary to prevent vehicles parked in the driveway from extending beyond such right-of-way line. Such 20-foot setback requirement shall not be required if the configuration of the garage and driveway is such that parking within the driveway will not result in vehicles extending beyond the right-of-way line.*


BUILDING HEIGHT

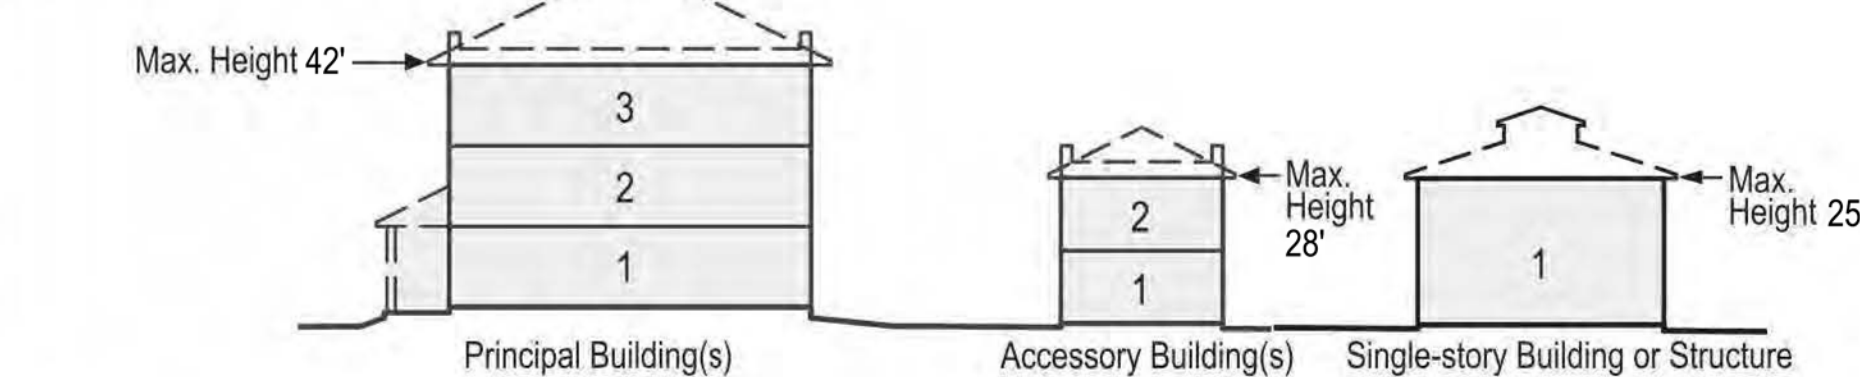

- Building height shall be measured in feet, excluding attics and raised or walkout basements.
- Building height may not exceed 42 feet in height from finished floor to finished ceiling at exterior wall; provided however (a) the story of any single-story building or structure, and any single-story component of any building or structure, may extend up to 25 feet in height from finished floor to finished ceiling at exterior wall.
- The maximum building height shall not apply to belfries, cupolas, penthouses or dormers not used for human occupancy, roofmounted church spires, chimneys, skylights, ventilators, water tanks, silos, parapet walls, cornices, antennas, utility poles and necessary mechanical appurtenances usually carried above the roof level and similar features.
- The maximum height of a roof-mounted civic building spire/steeple shall not exceed 2.5 times the height of the building measured from the lowest finished floor to the roof peak. The height of the roof-mounted spire shall be measured from the top of the spire to grade.


SETBACKS - PRINCIPAL BLDG(S)

- Principal Buildings shall be distanced from the lot lines as shown.

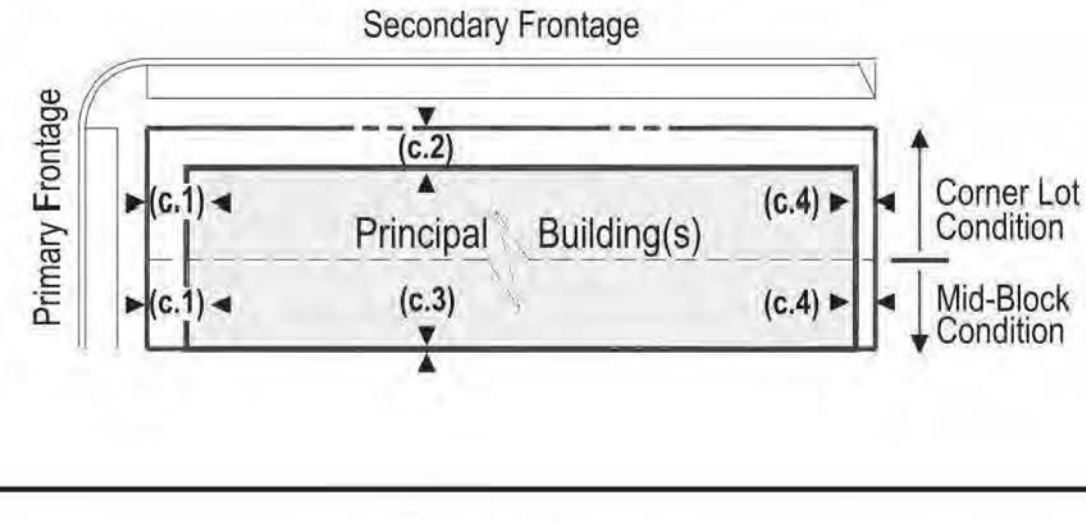


SETBACKS - ACCESSORY BLDG(S)

- Accessory Buildings shall be distanced from the lot lines as shown.

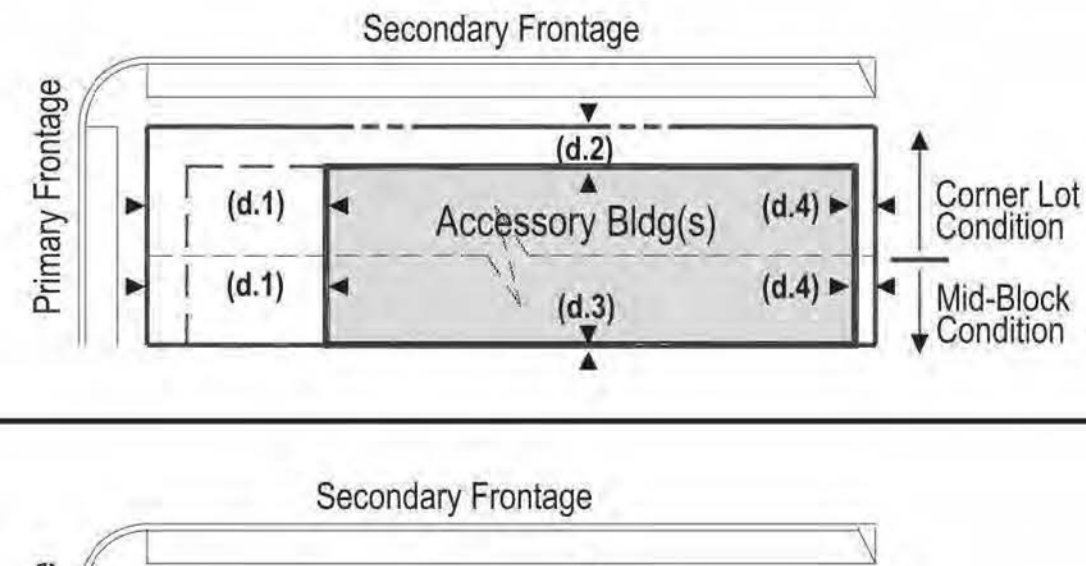

COVERED PARKING PLACEMENT

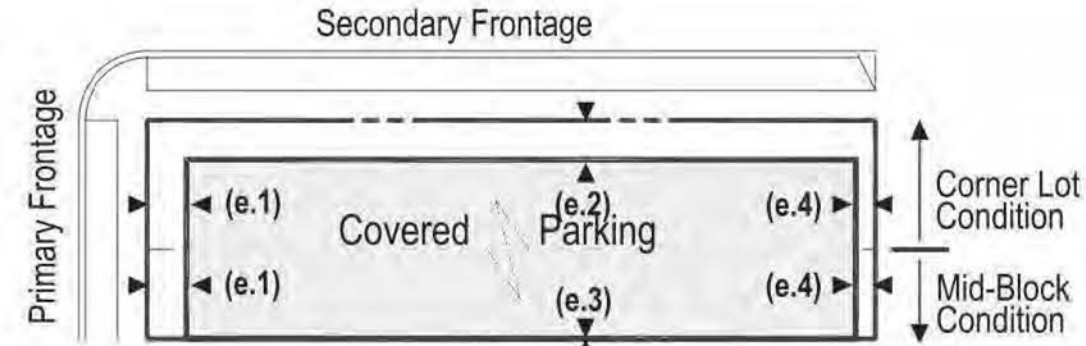

ENCROACHMENTS

- Porches may encroach up to 1/2 of the depth of the Principal Building Front Setback.
- Balconies and bay windows may encroach up to 1/4 of the depth of Principal Building Front Setback except that balconies on porch roofs may encroach as does the porch.
- A cornice, canopy, eave, fireplace, wing wall or similar architectural feature may extend up to 3 feet into a required setback.
- Relief from front setback requirements shall be permitted to accommodate front yard slopes over 15%.
- Fences and easements shall be permitted within setbacks.

APPLICANT and/or LAND OWNER

STERLING RANCH, LLC,
STERLING RANCH TOO, LLC,
SR TEAM, LLC and
STERLING RANCH FIVE, LLC
1805 Shea Center Drive,
Suite 210
Highlands Ranch, CO 80129
P: 303 233 3705
F: 303 232 9068

STATE OF COLORADO
acting by and through the
STATE BOARD OF LAND
COMMISSIONERS
1127 Sherman Street,
Suite 300
Denver CO 80203
P: 303 866 3454
F: 303 866 3152

COLUMBINE • LAKEWOOD
COLORADO SOCCER
ASSOCIATION
8101 S. Shatter Parkway,
Suite 101
Littleton, CO 80127
p: 303 986 5200

ARS SAND &
GRAVEL CO., LLC
3505 W. Mountain View Lane
Littleton, CO 80125
P:303 791 7404
F: 303 791 7405

ENGINEER:

Redland Consulting Group, Inc.
3000 South Lincoln Street,
Suite 208
Littleton, CO 80122
P: 720 283 6783

PREPARED BY:

Arlis Braun, Architect, LLC
1250 Humboldt Street, No. 701
Denver, CO 80218
P: 720 635 6837

Spencer Fane & Grimshaw, LLP
1700 Lincoln Street, Suite 3800
Denver, CO 80203
P: 303-839-3800
F: 303-839-3838

Foster Graham Millstein &
Callisher, LLP
360 South Garfield Street,
Suite 600
Denver, CO 80209
P: 303-333-9810
F: 303-333-9786

Wank Associates
1335 Eliot Street
Denver, CO 80204
P: 303 628 0003
F: 303 628 0004

AECOM
1809 Blake Street
Suite 200
Denver, CO 80202
P: 303 595 4522
F: 303 595 4434

Felsburg, Holtz & Ulevig
6300 S. Syracuse Way,
Suite 600
Centennial, CO 80111
P: 303 721 1440
F: 303 721 0832

Leonard Rice
2000 Clay Street, #300
Denver, CO 80211
P: 303 455 9559
F: 303 455 0115

Kennedy Jenks Consultants
143 Union Boulevard, Suite 600
Lakewood, CO 80228
P: 303 985 3636
F: 303 985 3800

Headwaters Corporation
3425 W. 31st Avenue
Denver, CO 80211
P: 303 918 5096
F: 303 237 4651

ERO Resources Corp.
1842 Clarkson Street
Denver, CO 80218
P: 303 830 1166
F: 303 830 1199

Clanton & Associates
4699 Nautilus Court
Suite 102
Boulder, CO 80301
P: 303 530 7229
F: 303 530 7227

ZR2009-004
Revision Date: OCT 17, 2025

Sheet: **25**
of 36

STERLING RANCH PLANNED DEVELOPMENT 14TH AMENDMENT

Being a part of Sections 19, 30 and 31, part of the West half of Section 29, and the Northwest quarter of Section 32, in Township 6 South, Range 68 West; also part of the Southwest quarter and the Northeast quarter of Section 2 and part of Section 36, in Township 6 South. Range 69 West; and part of Section 6, Township 7 South, Range 68 West, all of the 6th P.M., Douglas County, Colorado – 3,400.77 Acres– 12,050 Dwelling Units

TABLE 9: C5 Character Zone.

This table sets forth minimum lot area, maximum and minimum building heights, setbacks and certain parking standards applicable to those portions of the Property within the C5 Character Zone.

C5 NEIGHBORHOOD CENTER STANDARDS

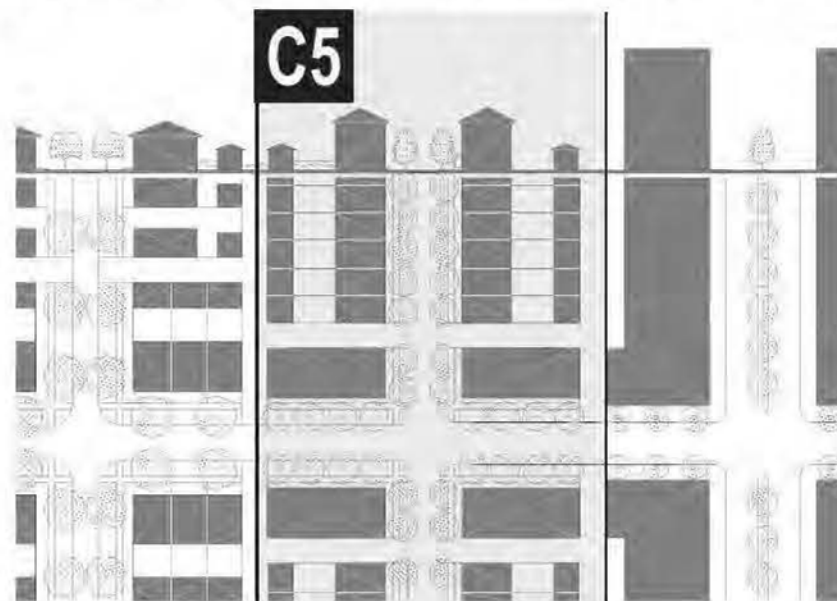


Table 9.1

a. LOT AREA

Minimum Lot Area	520 sq. ft. ¹
------------------	--------------------------

b. BUILDING HEIGHT

Principal Building(s)	67 ft. max.
Accessory Building(s)	33 ft. max.

c. SETBACKS - PRINCIPAL BUILDING(S)

(c.1) Front Setback Primary	2 ft. min.
(c.2) Front Setback Secondary	2 ft. min.
(c.3) Side Setback	0 ft. min.
(c.4) Rear Setback	3 ft. min. ²

d. SETBACKS - ACCESSORY BUILDING(S) ³


(d.1) Front Setback Primary	40 ft. max. from rear prop. line
(d.2) Front Setback Secondary	2 ft. min.
(d.3) Side Setback	0 ft. min.
(d.4) Rear Setback	3 ft. min. ²

e. SETBACKS - COVERED PARKING ^{4,5,6}

(e.1) Front Setback Primary	20 ft. min.
(e.2) Front Setback Secondary	2 ft. min.
(e.3) Side Setback	0 ft. min.
(e.4) Rear Setback	3 ft. min.

Notes:


- This minimum lot area requirement shall not apply to any lots intended to be used primarily for open space, parks, signage, monuments, access, trails, drainage, minor utility facilities (such as transformers), and/or similar uses. Table 2 sets forth additional minimum lot area requirements for certain uses.*
- or 13 ft. from center line of alley, whichever is greater*
- Notwithstanding the above, the setback requirements for Ag/ Livestock Structures shall be those set forth in Section 2411 of The Zoning Resolution.*
- In any area where surface parking is intended to be permitted outdoors in a driveway between a garage and a right-of-way line, a minimum setback of 20 feet between the garage and the right-of-way line shall be maintained to the extent necessary to prevent vehicles parking in the driveway from extending beyond such right-of-way line. Such 20-foot setback requirement shall not be required if the configuration of the garage and driveway is such that parking within the driveway will not result in vehicles extending beyond the frontage line.*
- Notwithstanding the above, off-street, above-ground, multi-level structured parking may be located on any portion of a lot and within any distance from property lines and right-of-way lines, but subject to the setback requirements set forth for Principal Buildings in Table 9.1.e above. However, parking shall not be permitted within: (a) the street-level portions of such structure that have a direct Primary Frontage or a direct Secondary Frontage, and (b) the street-level portions of such structure as are reasonably necessary to provide residential, lodging, office, retail, civic or community uses within those portions of such structure having a direct Primary Frontage or a direct Secondary Frontage.*
- Notwithstanding the above, underground parking may be located on any portion of a lot and within any distance from property lines and right-of-way lines.*

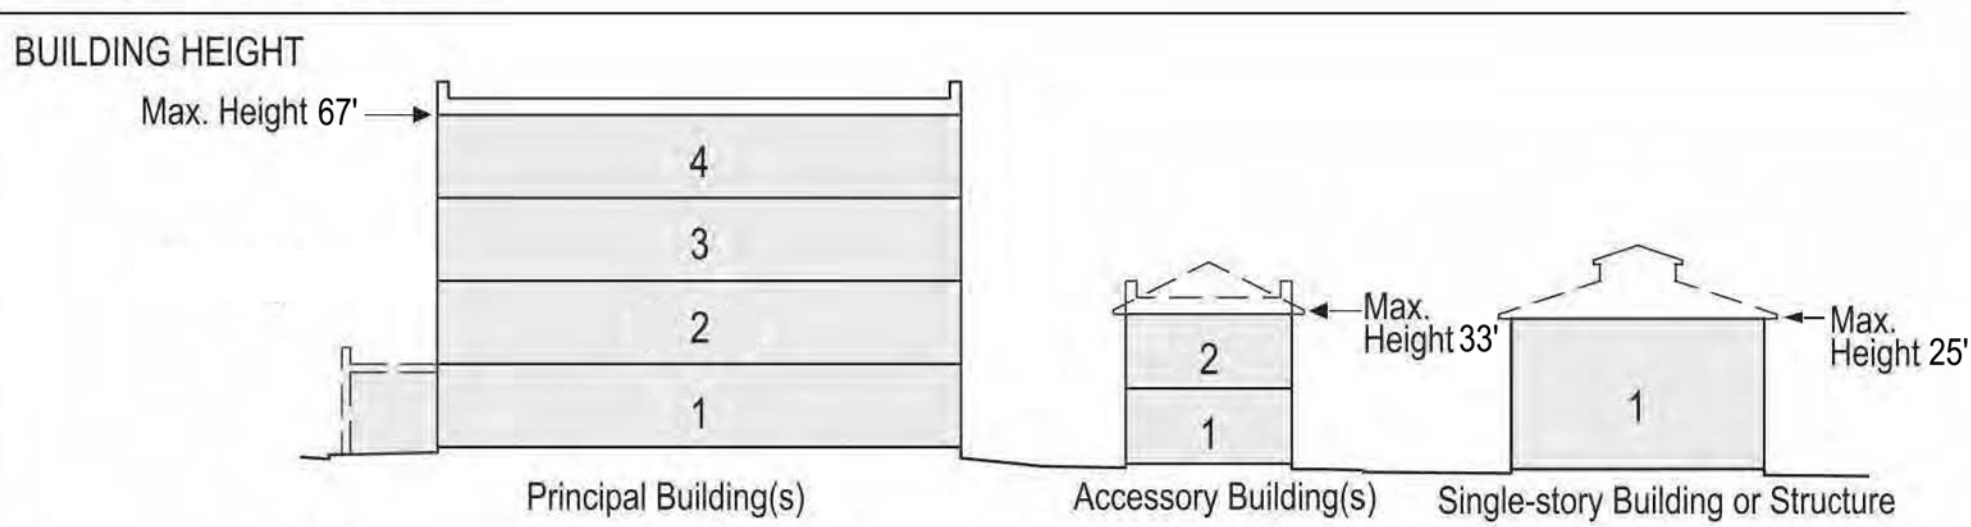

- Building height shall be measured in feet, excluding attics and raised or walkout basements.
- Building height may not exceed 67 feet in height from finished floor to finished ceiling at exterior wall; provided however (a) the story of any single-story building or structure, and any single-story component of any building or structure, may extend up to 25 feet in height from finished floor to finished ceiling at exterior wall.
- The maximum building height shall not apply to belfries, cupolas, penthouses or dormers not used for human occupancy, roof-mounted church spires, chimneys, skylights, ventilators, water tanks, silos, parapet walls, cornices, antennas, utility poles and necessary mechanical appurtenances usually carried above the roof level and similar features.
- The maximum height of a roof-mounted civic building spire/steeple shall not exceed 2.5 times the height of the building measured from the lowest finished floor to the roof peak. The height of the roof-mounted spire shall be measured from the top of the spire to grade.


SETBACKS - PRINCIPAL BLDG(S)

- Principal Building(s) shall be distanced from the lot lines as shown.

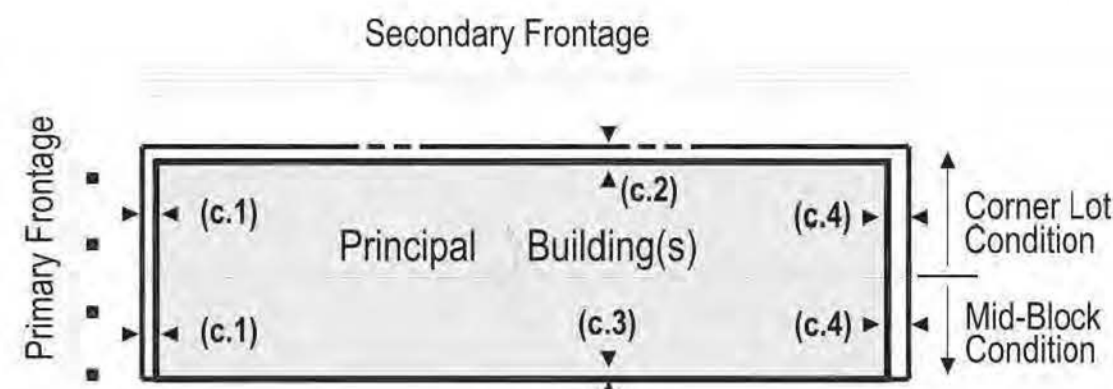


SETBACKS - ACCESSORY BLDG(S)

- Accessory Building(s) shall be distanced from the lot lines as shown.

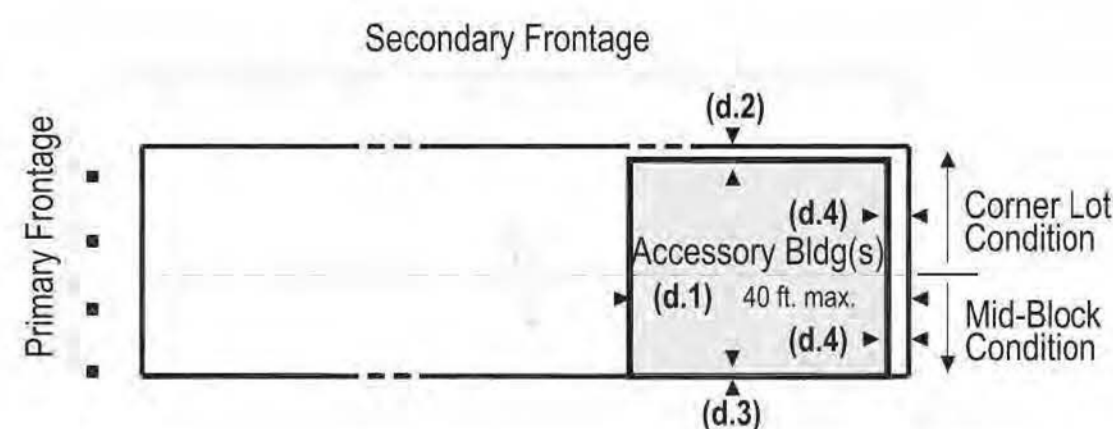

COVERED PARKING PLACEMENT

- Off-street surface parking spaces may be covered or uncovered.
- Off-street surface parking shall be located behind buildings or on the sides of buildings.
- On lots with alleys, all vehicular access drives shall be from the alley.
- On corner lots, all vehicular access drives shall be from the alley or the side street.
- Shared access vehicular drives are encouraged between adjacent lots to minimize curb cuts.

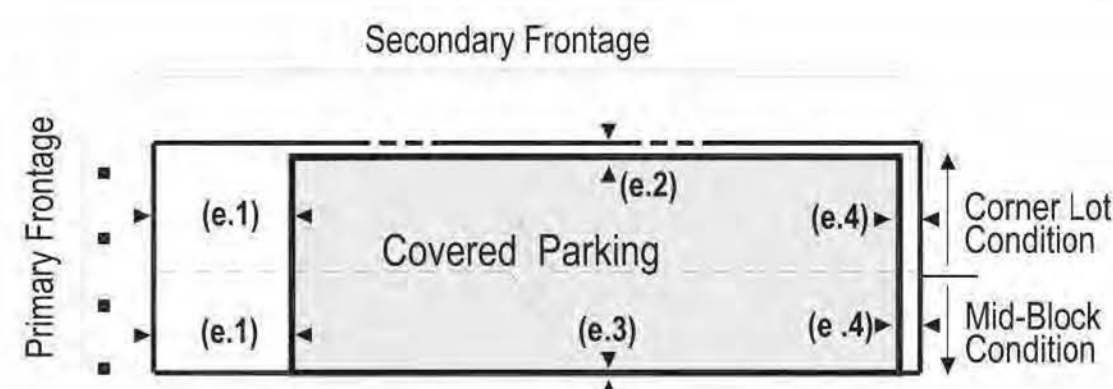

ENCROACHMENTS

- Awnings, arcades, cornices, canopies, eaves and similar architectural features may encroach the sidewalk to within 2 feet of the curb, but such improvements other than support improvements must clear the sidewalk vertically by at least 8 feet. A license agreement shall be obtained from the County prior to construction of any private features within County right-of-way.
- Stoops, lightwells, balconies, bay windows, and terraces may encroach up to 100% of the depth of the Principal Building Setback
- Relief from front setback requirements shall be permitted to accommodate front yard slopes over 15%.
- Fences and easements shall be permitted within setbacks.

TABLE 10: C6 Character Zone.

This table sets forth minimum lot area, maximum and minimum building heights, setbacks and certain parking standards applicable to those portions of the Property within the C6 Character Zone.

C6 URBAN CORE STANDARDS

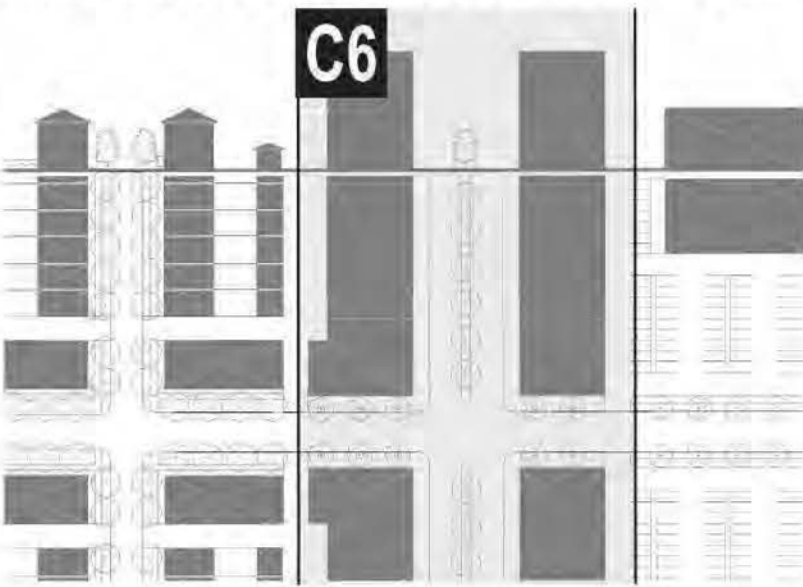


Table 10.1

a. LOT AREA

Minimum Lot Area	none
------------------	------

b. BUILDING HEIGHT

Principal Building	97 ft. max.
Accessory Building	33 ft. max.

c. SETBACKS - PRINCIPAL BUILDING(S) ²

(c.1) Front Setback Primary	0 ft. min.
(c.2) Front Setback Secondary	0 ft. min.
(c.3) Side Setback	0 ft. min.
(c.4) Rear Setback	0 ft. min. ¹

d. SETBACKS - ACCESSORY BUILDING(S) ³


(d.1) Front Setback Primary	40 ft. max. from rear prop. line
(d.2) Front Setback Secondary	2 ft. min.
(d.3) Side Setback	0 ft. min.
(d.4) Rear Setback	0 ft. min. ²

e. SETBACKS - COVERED PARKING ³

(e.1) Front Setback Primary	0 ft. min.
(e.2) Front Setback Secondary	0 ft. min.
(e.3) Side Setback	0 ft. min.
(e.4) Rear Setback	0 ft. min.

Notes:


- or 13 ft. from center line of alley, whichever is greater*
- Notwithstanding the above, the setback requirements for Ag/ Livestock Structures shall be those set forth in Section 2411 of The Zoning Resolution.*
- In any area where surface parking is intended to be permitted outdoors in a driveway between a garage and a right-of-way line, a minimum setback of 20 feet between the garage and the right-of-way line shall be maintained to the extent necessary to prevent vehicles parking in the driveway from extending beyond such right-of-way line. Such 20-foot setback requirement shall not be required if the configuration of the garage and driveway is such that parking within the driveway will not result in vehicles extending beyond the frontage line.*

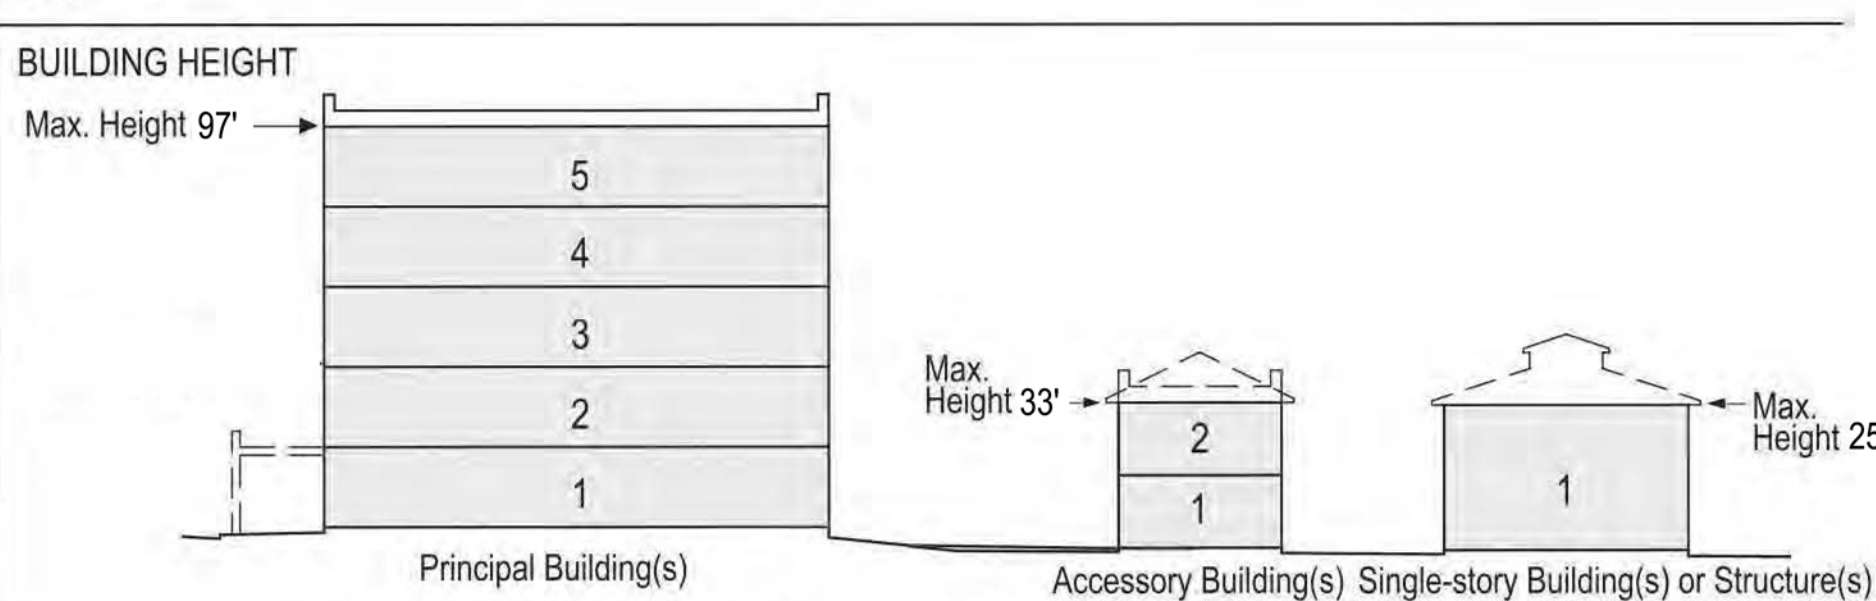

- Building height shall be measured in feet, excluding attics and raised or walkout basements.
- Building height may not exceed 97 feet in height from finished floor to finished ceiling at exterior wall; provided however (a) the story of any single-story building or structure, and any single-story component of any building or structure, may extend up to 25 feet in height from finished floor to finished ceiling at exterior wall. A first floor Commercial function must be a minimum of 11 feet with a maximum of 25 feet.
- The maximum building height shall not apply to belfries, cupolas, penthouses or dormers not used for human occupancy, roof-mounted church spires, chimneys, skylights, ventilators, water tanks, silos, parapet walls, cornices, antennas, utility poles and necessary mechanical appurtenances usually carried above the roof level and similar features.
- The maximum height of a roof-mounted civic building spire/steeple shall not exceed 2.5 times the height of the building measured from the lowest finished floor to the roof peak. The height of the roof-mounted spire shall be measured from the top of the spire to grade.


SETBACKS - PRINCIPAL BLDG(S)

- Principal Building(s) shall be distanced from the lot lines as shown.

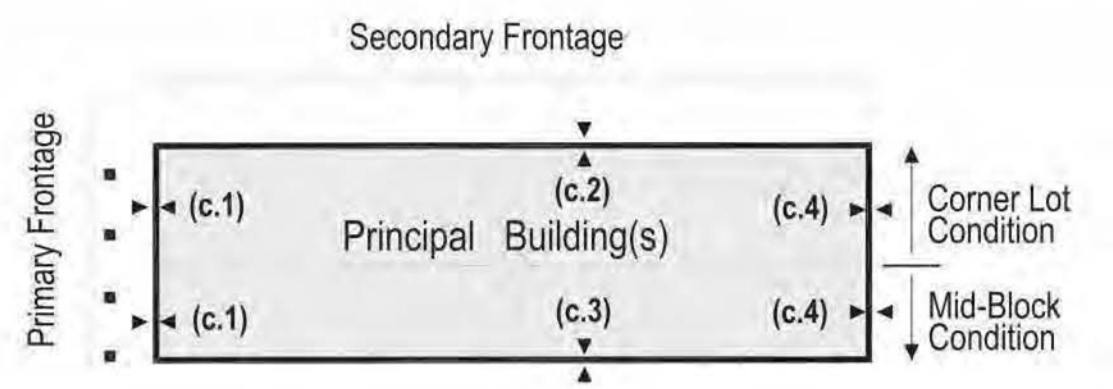

COVERED PARKING PLACEMENT

- Off-street surface parking spaces may be covered or uncovered.
- Off-street surface parking shall be located behind buildings.
- Off-street, above-ground, multi-level structured parking may be located on any portion of a lot and within any distance from property lines and right-of-way lines. However, parking shall not be permitted within: (a) the street-level portions of such structure that have a direct Primary Frontage or a direct Secondary Frontage, and (b) the street-level portions of such structure as are reasonably necessary to provide residential, lodging, office, retail, civic or community uses within those portions of such structure having a direct Primary Frontage or a direct Secondary Frontage.
- Underground parking may be located on any portion of a lot and within any distance from property lines and right-of-way lines.
- On lots with alleys, all vehicular access drives shall be from the alley.
- On corner lots, all vehicular access drives shall be from the alley or the side street.
- Shared access vehicular drives are encouraged between adjacent lots to minimize curb cuts.

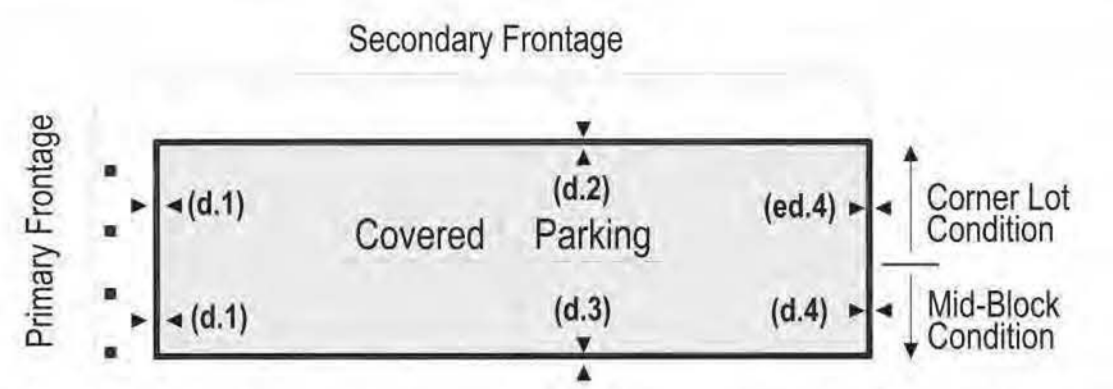

ENCROACHMENTS

- Awnings, arcades, cornices, canopies, eaves and similar architectural features may encroach the sidewalk to within 2 feet of the curb, but such improvements other than support improvements must clear the sidewalk vertically by at least 8 feet. A license agreement shall be obtained from the County prior to construction of any private features within County right-of-way.
- Stoops, lightwells, balconies, bay windows, and terraces may encroach up to 100% of the depth of the Principal Building Setback.
- Fences and easements shall be permitted within setbacks.

APPLICANT and/or LAND OWNER

**STERLING RANCH, LLC,
STERLING RANCH TOO, LLC,
SR TEAM, LLC and
STERLING RANCH FORT, LLC**
1805 Shea Center Drive,
Suite 210
Highlands Ranch, CO 80129
P: 303 233 3705
F: 303 232 9068

**STATE OF COLORADO
acting by and through the
STATE BOARD OF LAND
COMMISSIONERS**
1127 Sherman Street,
Suite 300
Denver CO 80203
P: 303 866 3454
F: 303 866 3152

**COLUMBINE • LAKEWOOD
COLORADO SOCCER
ASSOCIATION**
8101 S. Shattler Parkway,
Suite 101
Littleton, CO 80127
p: 303 986 5200

**ARS SAND &
GRAVEL CO., LLC**
3505 W. Mountain View Lane
Littleton, CO 80125
P:303 791 7404
F: 303 791 7405

ENGINEER:

Redland Consulting Group, Inc.
3000 South Lincoln Street,
Suite 206
Littleton, CO 80122
P: 720 283 6783

PREPARED BY:

Arla Braun, Architect, LLC
1250 Humbolt Street, No. 701
Denver, CO 80218
P: 720 635 6837

Spencer Fane & Grimshaw, LLP
1700 Lincoln Street, Suite 3800
Denver, CO 80203
P: 303-839-3800
F: 303-839-3838

**Foster Graham Millstein &
Callisher, LLP**
360 South Garfield Street,
Suite 600
Denver, CO 80209
P: 303-333-9810
F: 303-333-9786

Wank Associates
1335 Eliot Street
Denver, CO 80204
P: 303 628 0003
F: 303 628 0004

AECOM
1809 Blake Street
Suite 200
Denver, CO 80202
P: 303 595 4522
F: 303 595 4434

Felsburg, Holtz & Ulevig
6300 S. Syracuse Way,
Suite 600
Centennial, CO 80111
P: 303 721 1440
F: 303 721 0832

Leonard Rice
2000 Clay Street, #300
Denver, CO 80211
P: 303 455 9569
F: 303 455 0115

Kennedy Jenks Consultants
143 Union Boulevard, Suite 600
Lakewood, CO 80228
P: 303 985 3636
F: 303 985 3800

Headwaters Corporation
3425 W. 31st Avenue
Denver, CO 80211
P: 303 918 5096
F: 303 237 4651

ERO Resources Corp.
1842 Clarkson Street
Denver, CO 80218
P: 303 820 1166
F: 303 820 1199

Clanton & Associates
4699 Nautilus Court
Suite 102
Boulder, CO 80301
P: 303 530 7229
F: 303 530 7227

**ZR2009-004
Revision Date: OCT 17, 2025**

Sheet: **26**
of 36

STERLING RANCH PLANNED DEVELOPMENT 14TH AMENDMENT

Being a part of Sections 19, 30 and 31, part of the West half of Section 29, and the Northwest quarter of Section 32, in Township 6 South, Range 68 West; also part of the Southwest quarter and the Northeast quarter of Section 2 and part of Section 36, in Township 6 South, Range 69 West; and part of Section 6, Township 7 South, Range 68 West, all of the 6th P.M., Douglas County, Colorado – 3,400.77 Acres– 12,050 Dwelling Units

TABLE 11: Special Character Zone - A (SCZ-A).

- (A) SCZ-A will be a transition area along the northern and western edges of the existing Plum Valley Heights neighborhood adjacent to Sterling Ranch as shown generally in the diagram included in this Table 11
- (B) Immediately west of and contiguous with Plum Valley Heights, Character Zone C1 (Multi-function Open Space) will form a landscape buffer. The depth of such Character Zone C1 area (and such landscape buffer) shall be determined in accordance with Section D-2.2(D), given consideration to final design and engineering of the open space, trail, grading and storm water drainage. Each lot immediately west of and contiguous to such landscape buffer, and each lot immediately north of and contiguous with Plum Valley Heights (each an "SCZ-A Perimeter Lot") shall be 2.3 acres or larger.
- (C) All buildings within SCZ-A shall comply with the height limitations set forth in this Table 11.
- (D) SCZ-A shall be part of a CND Neighborhood. Each portion of SCZ-A included within a Neighborhood shall be assigned a Character Zone designation in accordance with the requirements of Table 1. Each SCZ-A Perimeter Lot that is included in a Neighborhood Plan shall be assigned to Character Zone C2.
- (E) Each portion of SCZ-A that is assigned to a Character Zone shall be subject to the use regulations, setback requirements, parking standards and other standards and requirements applicable to such Character Zone pursuant to this Development Plan; provided, however, standards for maximum buildings heights and minimum lot areas for all land within SCZ-A shall be determined in accordance with this Table 11 (and shall not be governed by the building height and lot area standards set forth for Character Zones).


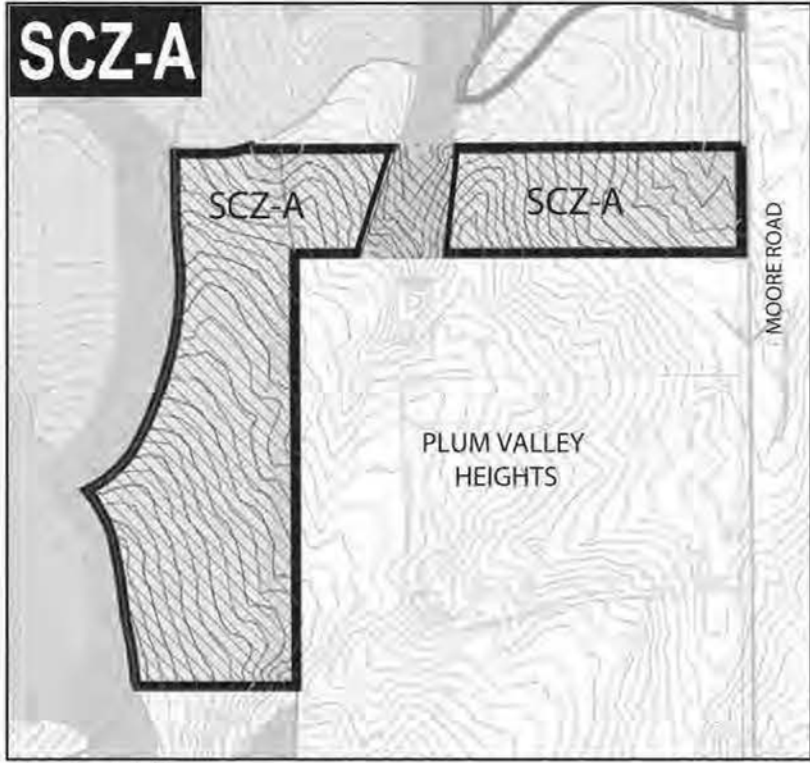


Table 11.1


a. BUILDING HEIGHT	
Principal Bldg(s) (Perimeter Lots)	14 ft. max.
Principal Bldg(s) (other lots) - no walkout	28 ft. max.
Principal Bldg(s) (other lots) - w/ walkout	14 ft. max.
Accessory Bldg(s) (Perimeter Lots)	14 ft. max.
Accessory Bldg(s) (other lots) - no walkout	28 ft. max.
Accessory Bldg(s) (other lots) - w/ walkout	14 ft. max.

- Notes:
- This minimum lot area requirement shall not apply to any lots intended to be used primarily for open space, parks, signage, monuments, access, trails, drainage, minor utility facilities (such as transformers), and/or similar uses. Table 2 sets forth additional minimum lot area requirements for certain uses.
 - Notwithstanding the above, the setback requirements for Ag/Livestock Structures shall be those set forth in Section 2411 of The Zoning Resolution.

MAXIMUM BUILDING HEIGHT FOR SCZ-A PERIMETER LOTS

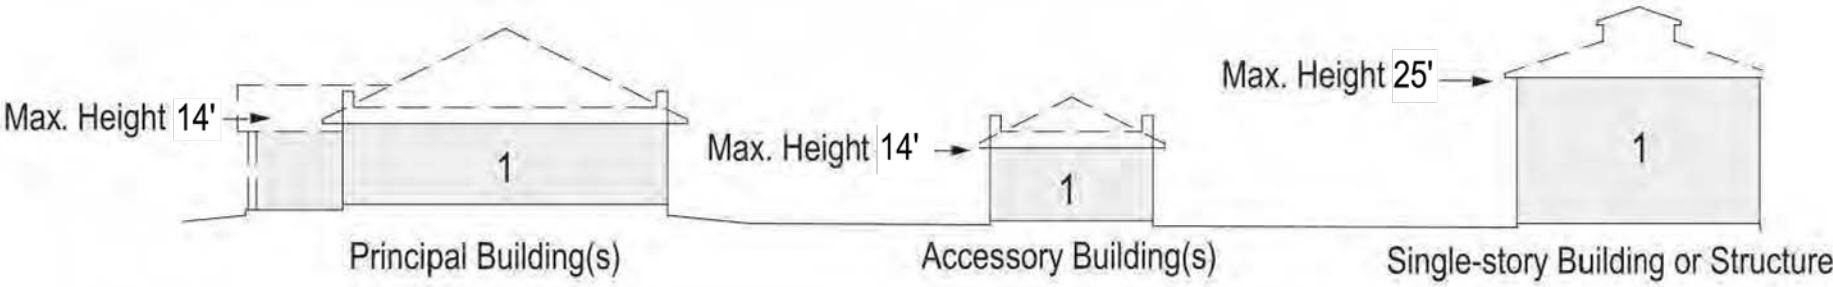

MAXIMUM BUILDING HEIGHT FOR ALL PORTIONS OF SCZ-A OTHER THAN THE SCZ-A PERIMETER LOTS

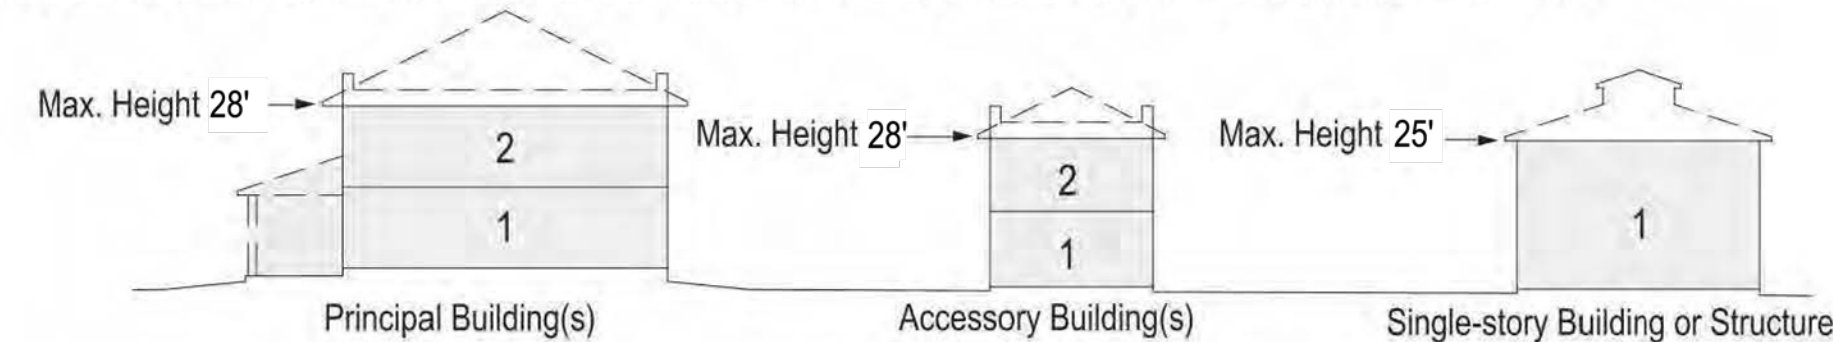

- Building height shall be measured in feet, excluding attics and raised or walkout basements unless expressly indicated otherwise.
- Building height may not exceed 28 feet in height from finished floor to finished ceiling at exterior wall; provided however (a) the story of any single-story building or structure, and any single-story component of any building or structure, may extend up to 25 feet in height from finished floor to finished ceiling at exterior wall.
- The maximum building height shall not apply to belfries, cupolas, penthouses or dormers not used for human occupancy, roofmounted church spires, chimneys, skylights, ventilators, water tanks, silos, parapet walls, cornices, antennas, utility poles and necessary mechanical appurtenances usually carried above the roof level and similar features.
- The maximum height of a roof-mounted civic building spire/steeple shall not exceed 2.5 times the height of the building measured from the lowest finished floor to the roof peak. The height of the roof-mounted spire shall be measured from the top of the spire to grade.

TABLE 12: Special Character Zone - B (SCZ-B).

- (A) SCZ-B will be a 600' deep transition area along the northern edge of the existing Roxborough Village neighborhood adjacent to Sterling Ranch as shown generally in the diagram included in this Table 12.
- (B) Immediately north of and contiguous with the Roxoborough Village neighborhood, Character Zone C1 (Multi-function Open Space) will form a landscape buffer. The depth of such Character Zone C1 area (and such landscape buffer) shall be determined in accordance with Section D-2.2(D), given consideration to final design and engineering of the open space, trail, grading and storm water drainage. The size of each lot immediately north of and contiguous to such landscape buffer (each an "SCZ-B Perimeter Lot") shall be at least 5,200 square feet.
- (C) All buildings within SCZ-B shall comply with the height limitations set forth in this Table 12.
- (D) SCZ-B shall be part of a TND Neighborhood. Each portion of SCZ-B included within a Neighborhood shall be assigned a Character Zone designation in accordance with the requirements of Table 1. Each SCZ-B Perimeter Lot that is included in a Neighborhood Plan shall be assigned to Character Zone C3.
- (E) Each portion of SCZ-B that is assigned to a Character Zone shall be subject to the use regulations, setback requirements, parking standards and other standards and requirements applicable to such Character Zone pursuant to this Development Plan; provided, however, standards for maximum buildings heights and minimum lot areas for all land within SCZ-B shall be determined in accordance with this Table 12 (and shall not be governed by the building height and lot area standards set forth for Character Zones).


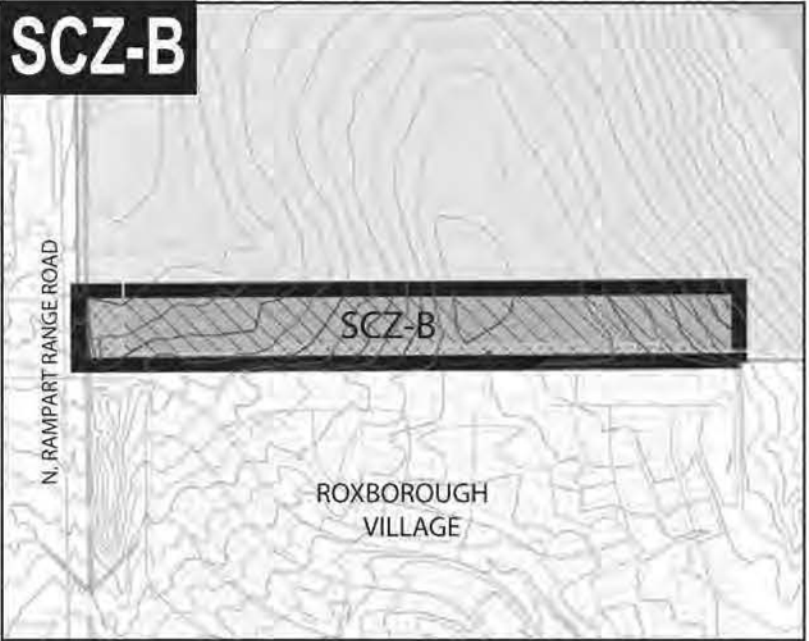


Table 12.1


a. BUILDING HEIGHT	
Principal Bldg(s) (Perimeter Lots)	14 ft. max.
Principal Bldg(s) (other lots)	28 ft. max.
Accessory Bldg(s) (Perimeter Lots)	14 ft. max.
Accessory Bldg(s) (other lots)	28 ft. max.

- Notes:
- This minimum lot area requirement shall not apply to any lots intended to be used primarily for open space, parks, signage, monuments, access, trails, drainage, minor utility facilities (such as transformers), and/or similar uses. Table 2 sets forth additional minimum lot area requirements for certain uses.

MAXIMUM BUILDING HEIGHT FOR SCZ-B PERIMETER LOTS

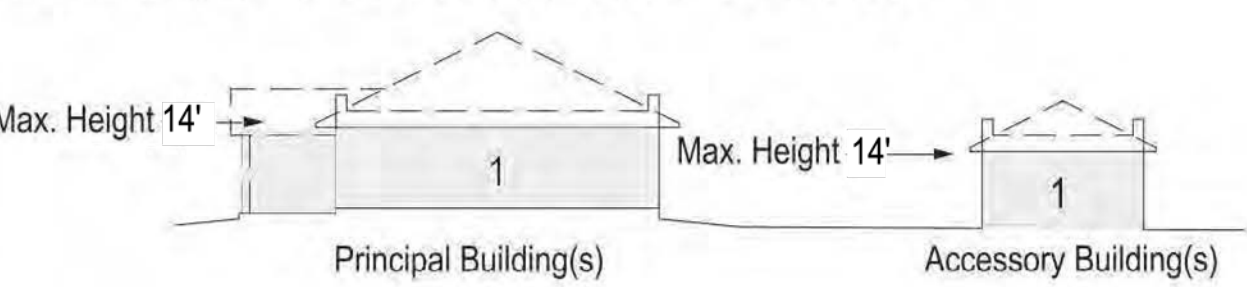

MAXIMUM BUILDING HEIGHT FOR ALL PORTIONS OF SCZ-B OTHER THAN THE SCZ-B PERIMETER LOTS

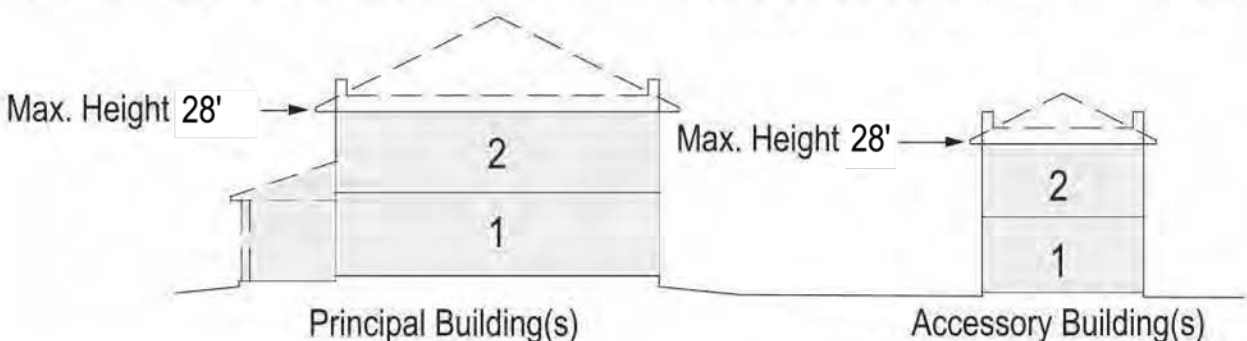

- Building height shall be measured in feet, excluding attics and raised or walkout basements unless expressly indicated otherwise.
- Building height may not exceed 28 feet in height from finished floor to finished ceiling at exterior wall.
- The maximum building height shall not apply to belfries, cupolas, penthouses or dormers not used for human occupancy, roof-mounted church spires, chimneys, skylights, ventilators, water tanks, silos, parapet walls, cornices, antennas, utility poles and necessary mechanical appurtenances usually carried above the roof level and similar features.
- The maximum height of a roof-mounted civic building spire/steeple shall not exceed 2.5 times the height of the building measure from the lowest finished floor to the roof peak. The height of the roof-mounted spire shall be measured from the top of the spire to grade.

APPLICANT and/or LAND OWNER

STERLING RANCH, LLC,
STERLING RANCH TOO, LLC,
SR TEAM, LLC and
STERLING RANCH FOF, LLC
1805 Shea Center Drive,
Suite 210
Highlands Ranch, CO 80129
P: 303 233 3705
F: 303 232 9088

STATE OF COLORADO
acting by and through the
STATE BOARD OF LAND
COMMISSIONERS
1127 Sherman Street,
Suite 300
Denver CO 80203
P: 303 866 3454
F: 303 866 3152

COLUMBINE • LAKEWOOD
COLORADO SOCCER
ASSOCIATION
8101 S. Shatter Parkway,
Suite 101
Littleton, CO 80127
p: 303 986 5200

ARS SAND &
GRAVEL CO., LLC
3505 W. Mountain View Lane
Littleton, CO 80125
P:303 791 7404
F: 303 791 7405

ENGINEER:

Redland Consulting Group, Inc.
8000 South Lincoln Street,
Suite 206
Littleton, CO 80122
P: 720 635 6783

PREPARED BY:

Arla Braun, Architect, LLC
1253 Humbolt Street, No. 701
Denver, CO 80218
P: 720 635 6837

Spencer Fane & Grimshaw, LLP
Denver, CO 80203
P: 303-839-3800
F: 303-839-3838

Foster Graham Millstein & Callisher, LLP
360 South Garfield Street,
Suite 600
Denver, CO 80209
P: 303-333-9810
F: 303-333-9786

Wank Associates
1335 Eliot Street
Denver, CO 80204
P: 303 628 0003
F: 303 628 0004

AECOM
1809 Blake Street
Suite 200
Denver, CO 80202
P: 303 595 4522
F: 303 595 4434

Felsburg, Holtz & Ullievig
6300 S. Syracuse Way,
Suite 600
Centennial, CO 80111
P: 303 721 1440
F: 303 721 0832

Leonard Rice
2000 Clay Street, #300
Denver, CO 80211
P: 303 455 9569
F: 303 455 0115

Kennedy Jenks Consultants
143 Union Boulevard, Suite 600
Lakewood, CO 80228
P: 303 985 3636
F: 303 985 3800

Headwaters Corporation
3425 W. 31st Avenue
Denver, CO 80211
P: 303 918 5096
F: 303 237 4651

ERO Resources Corp.
1842 Clarkson Street
Denver, CO 80218
P: 303 830 1166
F: 303 830 1199

Clanton & Associates
4699 Nautilus Court
Suite 102
Boulder, CO 80301
P: 303 530 7229
F: 303 530 7227

ZR2009-004
Revision Date: OCT 17, 2025

Development Standards, Cont.

Sheet:

27

of 36

STERLING RANCH PLANNED DEVELOPMENT 14TH AMENDMENT

Being a part of Sections 19, 30 and 31, part of the West half of Section 29, and the Northwest quarter of Section 32, in Township 6 South, Range 68 West; also part of the Southwest quarter and the Northeast quarter of Section 2 and part of Section 36, in Township 6 South. Range 69 West; and part of Section 6, Township 7 South, Range 68 West, all of the 6th P.M., Douglas County, Colorado - 3,400.77 Acres- 12,050 Dwelling Units

TABLE 13: Special Character Zone - C (SCZ-C).

- (A) SCZ-C will consist of two separate transition areas: a 400' deep area along the northwestern edges of Sterling Ranch east of Tindell Acres and a 200' deep area south of Tindell Acres as shown generally in the diagram included in this Table 13.
- (B) All buildings within SCZ-C shall comply with the height limitations set forth in this Table 13.
- (C) SCZ-C area shall be part of CND Neighborhoods. Each portion of SCZ-C included within a Neighborhood shall be assigned to Character Zone C1 or C2.
- (D) Each portion of SCZ-B that is assigned to a Character Zone shall be subject to the use regulations, minimum lot areas, setback requirements, parking standards and other standards and requirements applicable to such Character Zone pursuant to this Development Plan; provided, however, standards for maximum buildings heights for all land within SCZ-C shall be determined in accordance with this Table 13 (and shall not be governed by the building height standards set forth for Character Zones).

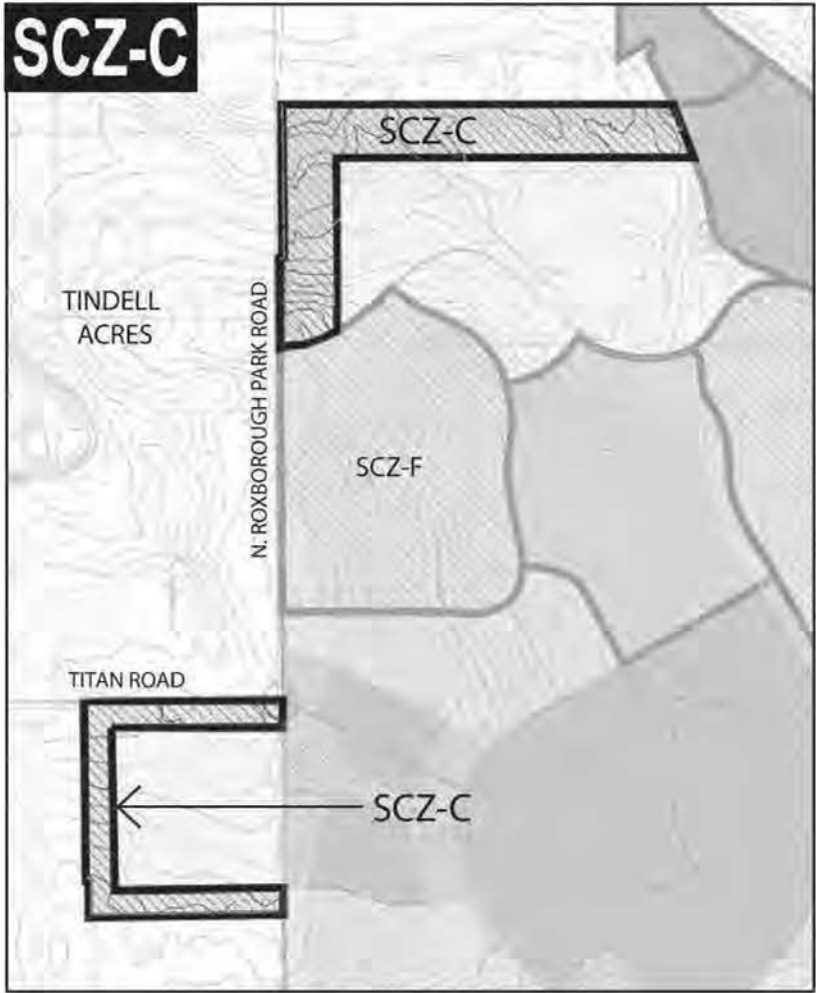


Table 13.1


a. BUILDING HEIGHT

Principal Building(s)	28 ft. max.
Accessory Building(s)	28 ft. max.

Notes:

1. Notwithstanding the above, the setback requirements for Ag/ Livestock Structures shall be those set forth in Section 2411 of The Zoning Resolution.

BUILDING HEIGHT

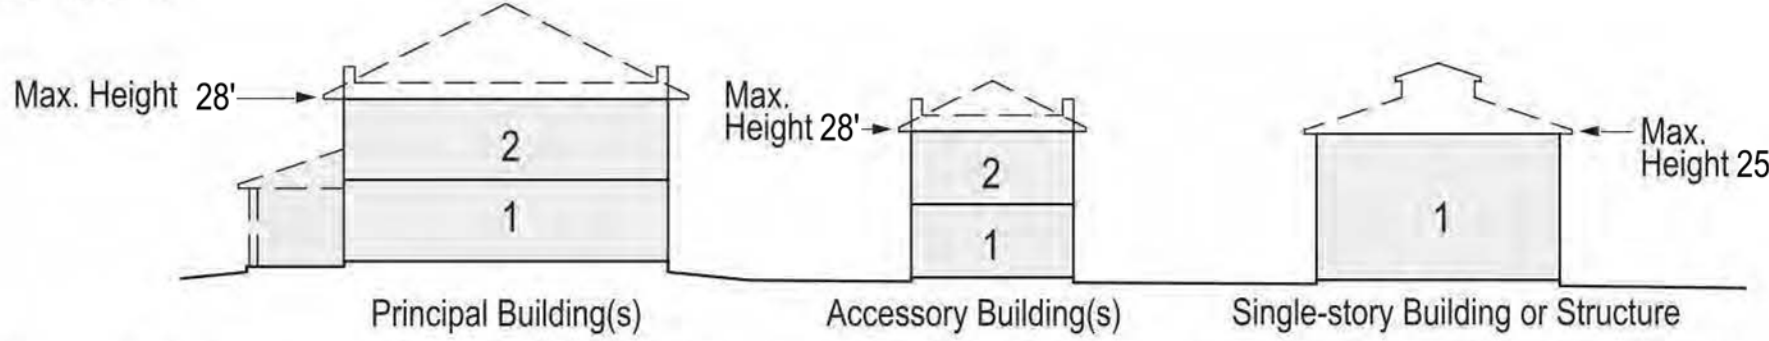

- Building height shall be measured in feet, excluding attics and raised or walkout basements unless expressly indicated otherwise.
- Building height may not exceed 28 feet in height from finished floor to finished ceiling at exterior wall; provided however (a) the story of any single-story building or structure, and any single-story component of any building or structure, may extend up to 25 feet in height from finished floor to finished ceiling at exterior wall.
- The maximum building height shall not apply to belfries, cupolas, penthouses or dormers not used for human occupancy, roofmounted church spires, chimneys, skylights, ventilators, water tanks, silos, parapet walls, cornices, antennas, utility poles and necessary mechanical appurtenances usually carried above the roof level and similar features.
- The maximum height of a roof-mounted civic building spire/steeple shall not exceed 2.5 times the height of the building measured from the lowest finished floor to the roof peak. The height of the roof-mounted spire shall be measured from the top of the spire to grade.

TABLE 14: Area Subject to Potential Inclusion within Special Character Zone - D (SCZ-D).

This table sets forth minimum lot area, maximum building heights, setbacks and certain parking standards applicable to those portions of the Property that Lead Owner designates for inclusion within the special Character Zone D (SCZ-D). No portion of the Property shall be included within the SCZ-D Special Character Zone unless so designated by Lead Owner in accordance with Section D-2.4.



Table 14.1

a. LOT AREA

Minimum Lot Area	no min.
------------------	---------

b. BUILDING HEIGHT

Principal Building(s)	42 ft. max.
Accessory Building(s)	42 ft. max.

c. SETBACKS - ALL BUILDINGS²

(c.1) Front Setback Primary	0 ft. min. 24 ft. max.
(c.2) Front Setback Secondary	0 ft. min.
(c.3) Side Setback	0 ft. min.
(c.4) Rear Setback	0 ft. min. no max.


d. SETBACKS - COVERED PARKING^{1,3}

(d.1) Front Setback Primary	0 ft. min.
(d.2) Front Setback Secondary	0 ft. min.
(d.3) Side Setback	0 ft. min.
(d.4) Rear Setback	0 ft. min.

Notes:

- Notwithstanding the above, in any area where parking is intended to be permitted outdoors in a driveway between a garage and a right-of-way line, a minimum setback of 20 feet between the garage and the right-of-way line shall be maintained to the extent necessary to prevent vehicles parked in the driveway from extending beyond such right-of-way line. Such 20-foot setback requirement shall not be required if the configuration of the garage and driveway is such that parking within the driveway will not result in vehicles extending beyond the right-of-way line.
- Notwithstanding the above, the setback requirement for Ag/ Livestock Structures shall be as set forth in Section 2411 of the Zoning Resolution.
- Notwithstanding the above, underground parking may be located on any portion of a lot and within any distance from property lines and right-of-way lines.


BUILDING HEIGHT

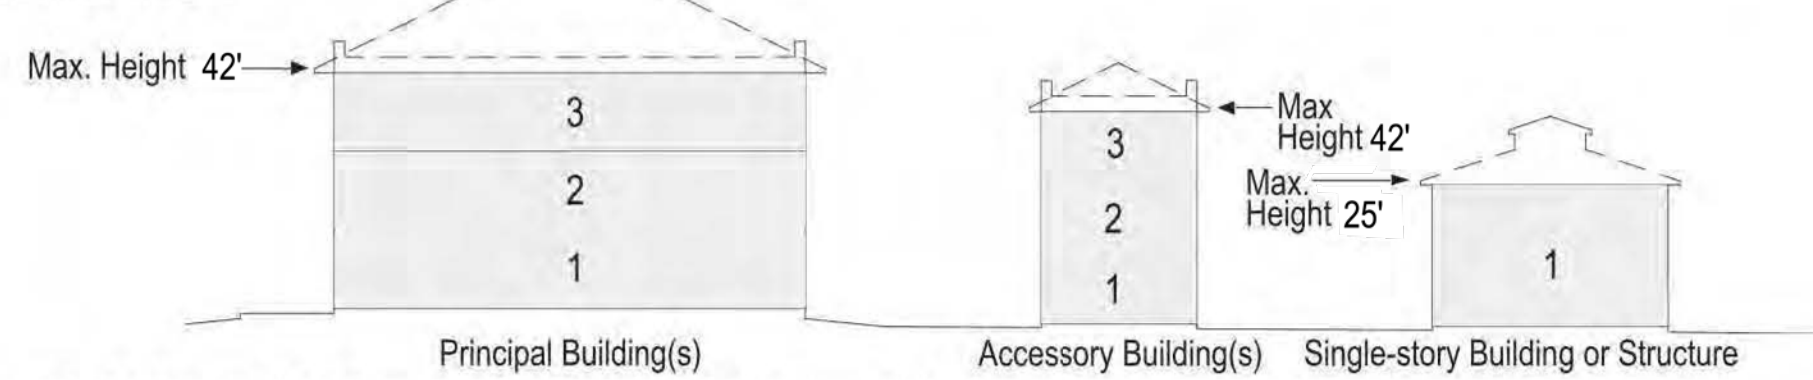

- Building height shall be measured in feet, excluding attics and raised or walkout basements unless expressly indicated otherwise.
- Building height may not exceed 42 feet in height from finished floor to finished ceiling at exterior wall; provided however (a) the story of any single-story building or structure, and any single-story component of any building or structure, may extend up to 25 feet in height from finished floor to finished ceiling at exterior wall; provided however sports facilities, buildings, field houses, stadiums and arenas may be three stories with varying floor heights, but a maximum overall building height of 75 feet.
- The maximum building height shall not apply to belfries, cupolas, penthouses or dormers not used for human occupancy, roof-mounted church spires, chimneys, skylights, ventilators, water tanks, silos, parapet walls, cornices, antennas, utility poles and necessary mechanical appurtenances usually carried above the roof level and similar features.
- The maximum height of a roof-mounted civic building spire/steeple shall not exceed 2.5 times the height of the building measured from the lowest finished floor to the roof peak. The height of the roof-mounted spire shall be measured from the top of the spire to grade.


SETBACKS - ALL BUILDINGS

1. All Buildings shall be distanced from the lot lines as shown.

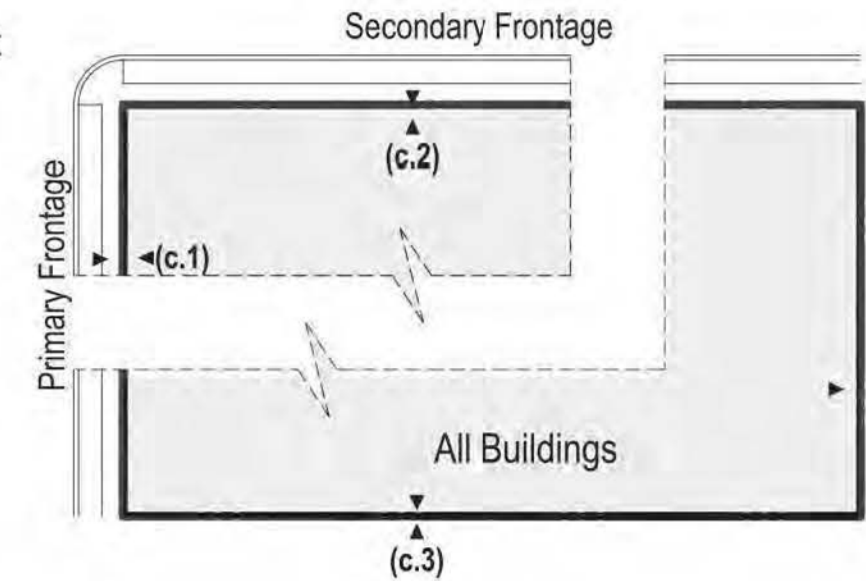

COVERED PARKING PLACEMENT

1. Uncovered parking is permitted in front setbacks provided that the driveway depth to a street-facing garage door is a minimum of 20 feet to prevent vehicles parked in the driveway from extending beyond the property line.

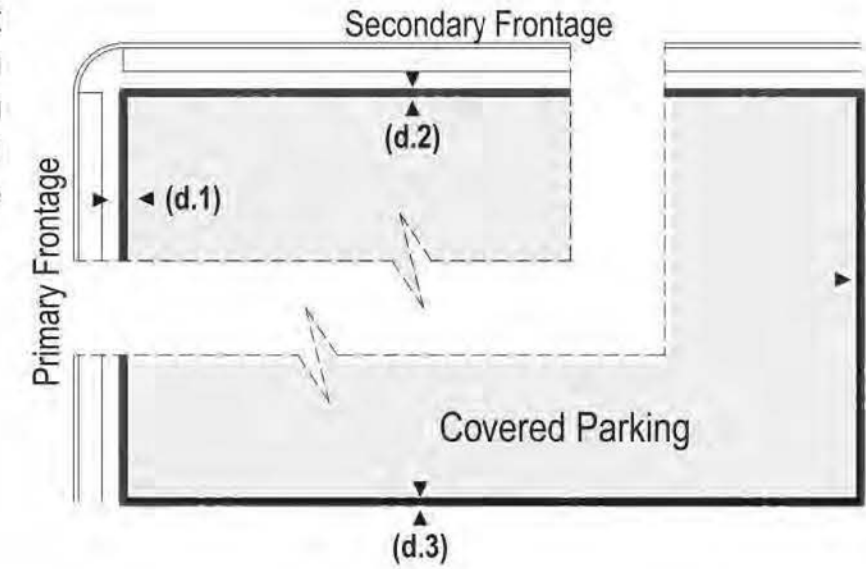

ENCROACHMENTS

- Porches may encroach up to 1/3 of the depth of the Primary Building(s) Front Setback.
- Balconies and bay windows may encroach up to 1/4 of the depth of Primary Building(s) Front Setback except that balconies on porch roofs may encroach as does the porch.
- A cornice, canopy, eave, fireplace, wing wall or similar architectural feature may extend up to 3 feet into a required setback.
- Relief from front setback requirements shall be permitted to accommodate front yard slopes over 15%.
- Fences and easements shall be permitted within setbacks.

APPLICANT and/or LAND OWNER

**STERLING RANCH, LLC,
STERLING RANCH TOO, LLC,
SR TEAM, LLC and
STERLING RANCH FORD, LLC**
1805 Shea Center Drive,
Suite 210
Highlands Ranch, CO 80129
P: 303 233 3705
F: 303 232 9068

**STATE OF COLORADO
acting by and through the
STATE BOARD OF LAND
COMMISSIONERS**
1127 Sherman Street,
Suite 300
Denver CO 80203
P: 303 866 3454
F: 303 866 3152

**COLUMBINE • LAKEWOOD
COLORADO SOCCER
ASSOCIATION**
8101 S. Shetter Parkway,
Suite 101
Littleton, CO 80127
P: 303 985 5200

**ARS SAND &
GRAVEL CO., LLC**
3505 W. Mountain View Lane
Littleton, CO 80125
P: 303 791 7404
F: 303 791 7405

ENGINEER:

Redland Consulting Group, Inc.
8000 South Lincoln Street,
Suite 206
Littleton, CO 80122
P: 720 283 6783

PREPARED BY:

Arla Braun, Architect, LLC
1250 Humbolt Street, No. 701
Denver, CO 80218
P: 720 635 6837

Spencer Fane & Grimshaw, LLP
1700 Lincoln Street, Suite 3800
Denver, CO 80203
P: 303-839-3800
F: 303-839-3838

**Foster Graham Millstein &
Calisher, LLP**
360 South Garfield Street,
Suite 600
Denver, CO 80209
P: 303-333-9810
F: 303-333-9786

Wank Associates
1335 Eliot Street
Denver, CO 80204
P: 303 628 0003
F: 303 628 0004

AECOM
1809 Blake Street
Suite 200
Denver, CO 80202
P: 303 595 4522
F: 303 595 4434

Felsburg, Holtz & Ullevig
6300 S. Syracuse Way,
Suite 600
Centennial, CO 80111
P: 303 721 1440
F: 303 721 0832

Leonard Rice
2000 Clay Street, #300
Denver, CO 80211
P: 303 455 9569
F: 303 455 0115

Kennedy Jenks Consultants
143 Union Boulevard, Suite 600
Lakewood, CO 80228
P: 303 985 3636
F: 303 985 3800

Headwaters Corporation
3425 W. 31st Avenue
Denver, CO 80211
P: 303 918 5096
F: 303 237 4651

ERO Resources Corp.
1842 Clarkson Street
Denver, CO 80218
P: 303 830 1166
F: 303 830 1199

Clanton & Associates
4699 Nautilus Court
Suite 102
Boulder, CO 80301
P: 303 530 7229
F: 303 530 7227

**ZR2009-004
Revision Date: OCT 17, 2025**

STERLING RANCH PLANNED DEVELOPMENT 14TH AMENDMENT

Being a part of Sections 19, 30 and 31, part of the West half of Section 29, and the Northwest quarter of Section 32, in Township 6 South, Range 68 West; also part of the Southwest quarter and the Northeast quarter of Section 2 and part of Section 36, in Township 6 South, Range 69 West; and part of Section 6, Township 7 South, Range 68 West, all of the 6th P.M., Douglas County, Colorado – 3,400.77 Acres– 12,050 Dwelling Units

TABLE 15: Area Subject to Potential Inclusion within Special Character Zone - E (SCZ-E).

This table sets forth minimum lot area, maximum building heights, setbacks, and certain parking standards applicable to those portions of the Property that Lead Owner designates for inclusion within the special Character Zone E (SCZ-E). No portion of the Property shall be included within the SCZ-E Special Character Zone unless so designated by Lead Owner in accordance with Section D-2.4.

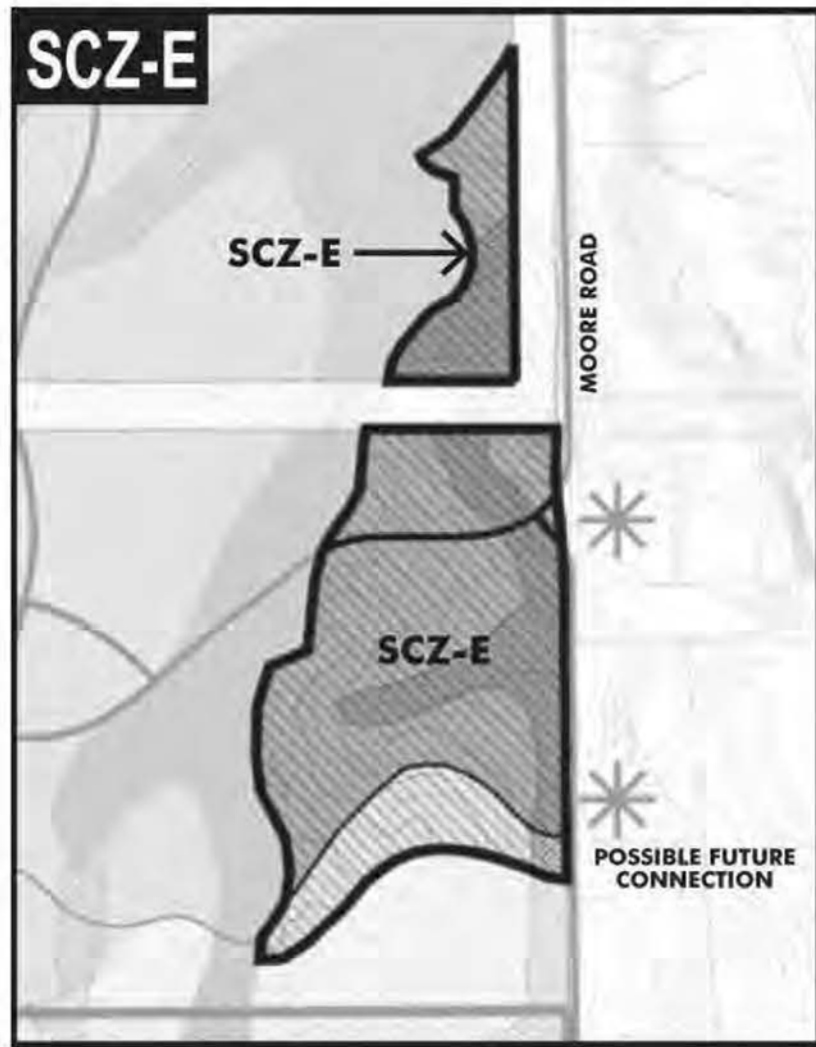



Table 15.1

a. LOT AREA	
Minimum Lot Area	no min.
b. BUILDING HEIGHT	
Principal Building(s)	42 ft. max.
Accessory Building(s)	42 ft. max.
c. SETBACKS - ALL BUILDINGS ²	
(c.1) Front Setback Primary	12 ft. min.
(c.2) Front Setback Secondary	12 ft. min.
(c.3) Side Setback	12 ft. min.
(c.4) Rear Setback	12 ft. min.
d. SETBACKS - COVERED PARKING ¹	
(d.1) Front Setback Primary	0 ft. min.
(d.2) Front Setback Secondary	0 ft. min.
(d.3) Side Setback	0 ft. min.
(d.4) Rear Setback	0 ft. min.

Notes:


1. Notwithstanding the above, in any area where parking is intended to be permitted outdoors in a driveway between a garage and a right-of-way line, a minimum setback of 20 feet between the garage and the right-of-way line shall be maintained to the extent necessary to prevent vehicles parked in the driveway from extending beyond such right-of-way line. Such 20-foot setback requirement shall not be required if the configuration of the garage and driveway is such that parking within the driveway will not result in vehicles extending beyond the right-of-way line.
2. Notwithstanding the above, the setback requirement for Ag/ Livestock Structures shall be as set forth in Section 2411 of the Zoning Resolution.
3. Notwithstanding the above, underground parking may be located on any portion of a lot and within any distance from property lines and right-of-way lines.

BUILDING HEIGHT

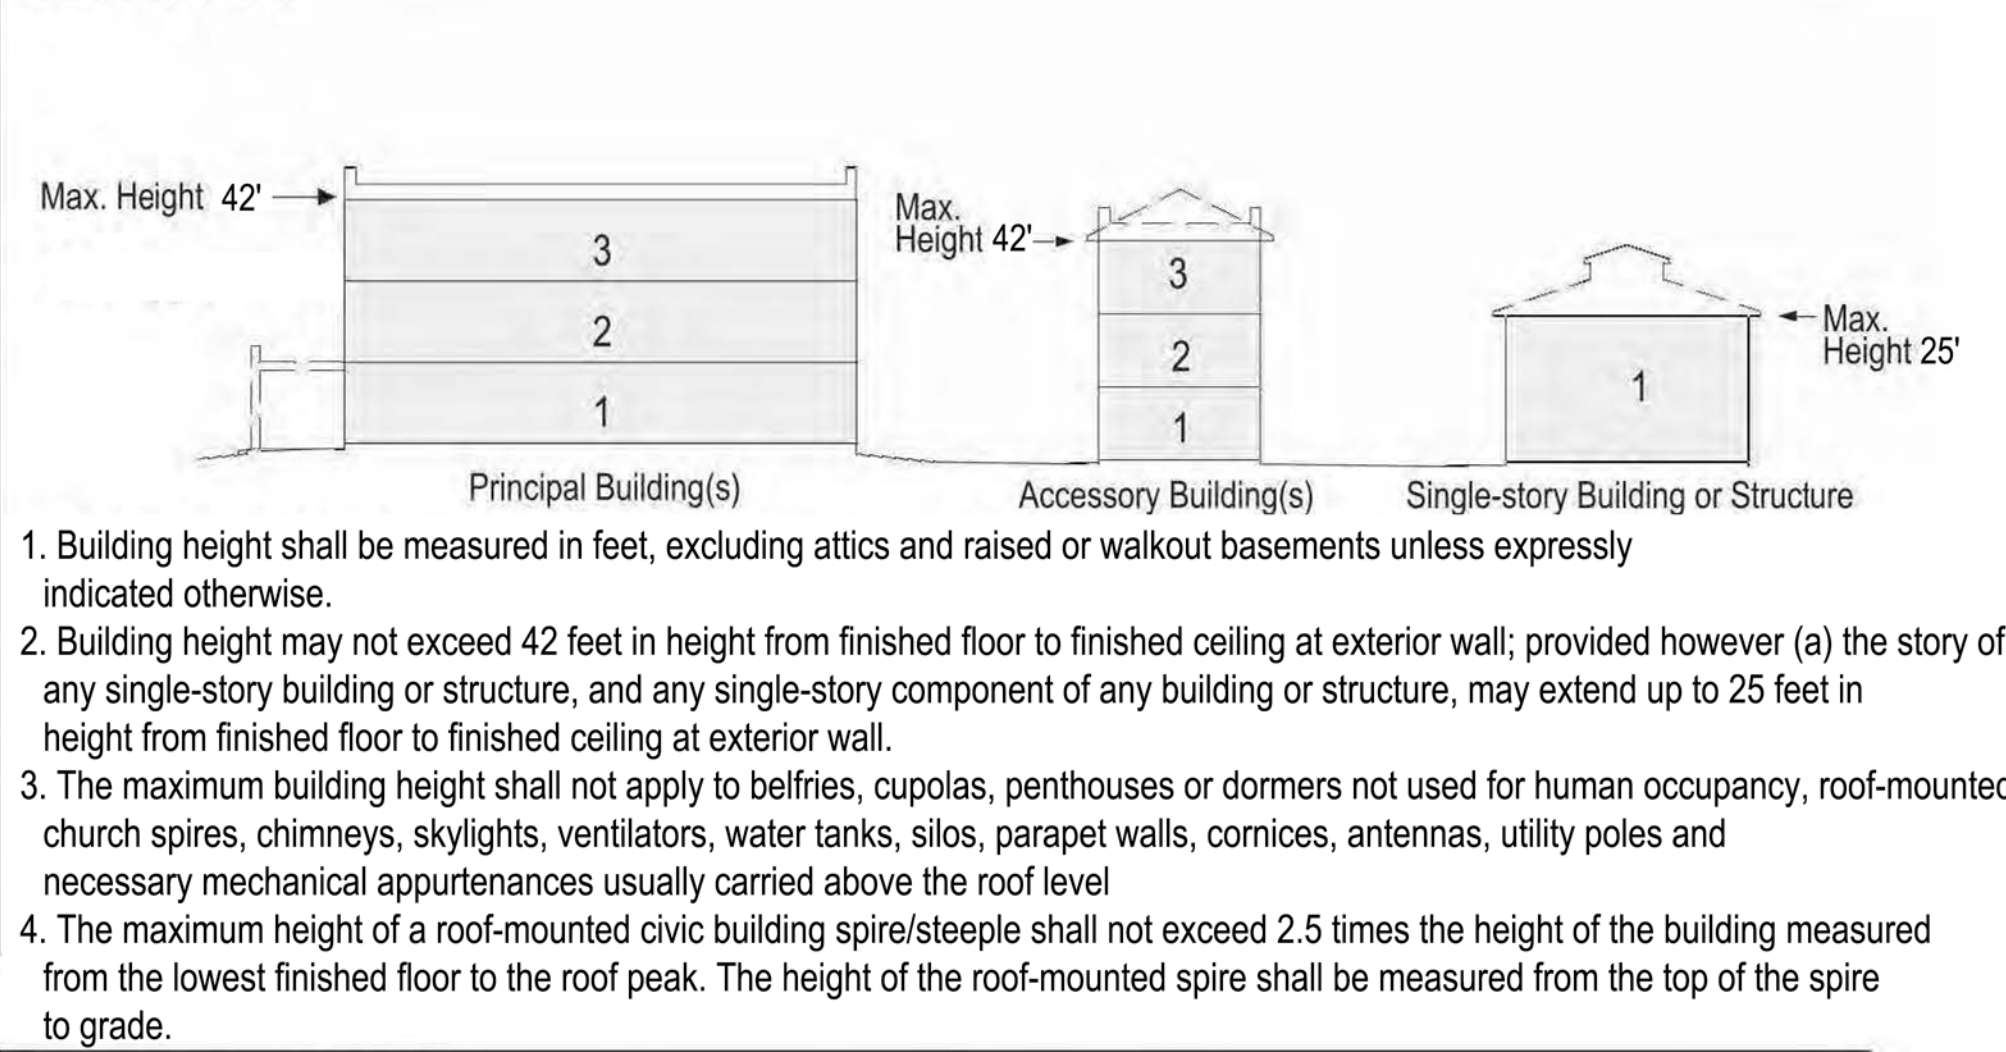


SETBACKS - ALL BUILDINGS

1. All Buildings shall be distanced from the lot lines as shown.

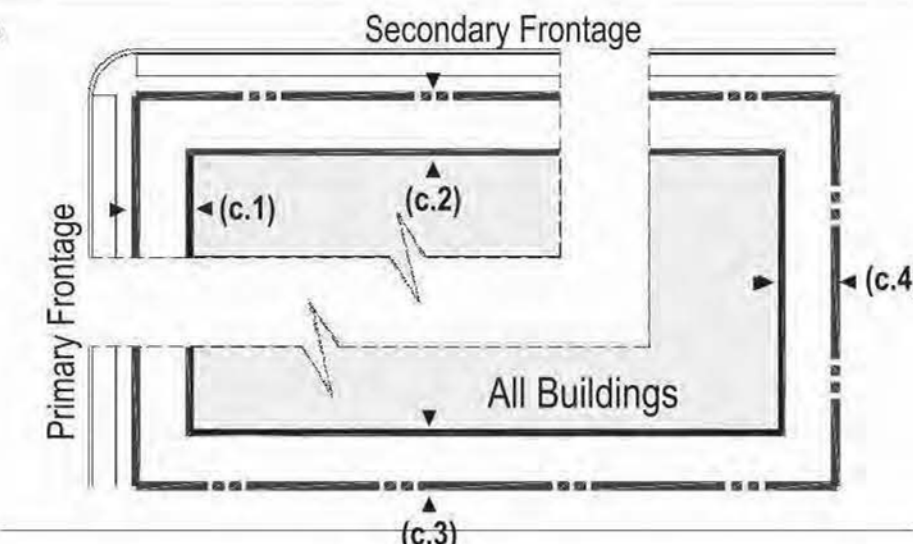

COVERED PARKING PLACEMENT

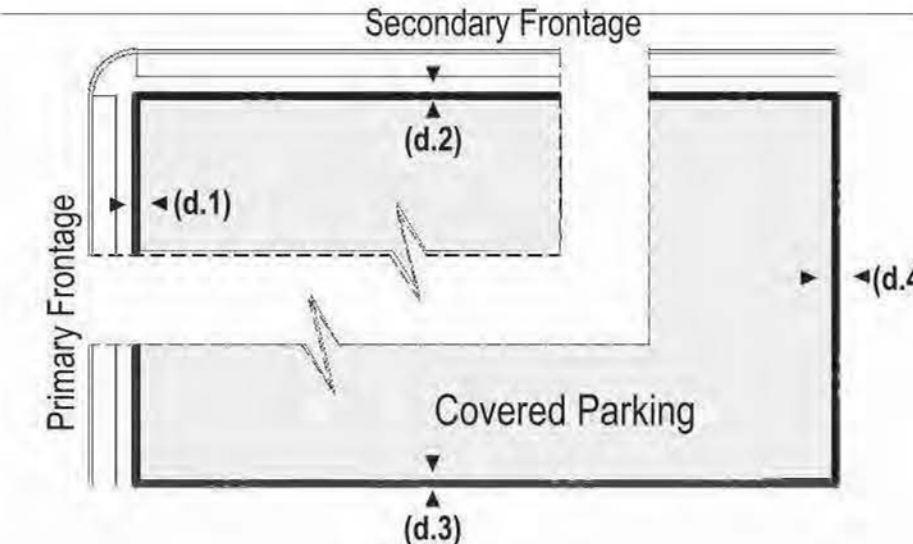

ENCROACHMENTS

1. Porches may encroach up to 1/3 of the depth of the Primary Building(s) Front Setback.
2. Balconies and bay windows may encroach up to 1/4 of the depth of Primary Building(s) Front Setback except that balconies on porch roofs may encroach as does the porch.
3. A cornice, canopy, eave, fireplace, wing wall or similar architectural feature may extend up to 3 feet into a required setback.
4. Relief from front setback requirements shall be permitted to accommodate front yard slopes over 15%.
5. Fences and easements shall be permitted within setbacks.

TABLE 16: Area Subject to Potential Inclusion within Special Character Zone - F (SCZ-F).

This table sets forth minimum lot area, maximum building heights, setbacks, certain parking standards applicable to those portions of the Property that Lead Owner designates for inclusion within the special Character Zone F (SCZ-F). No portion of the Property shall be included within the SCZ-F Special Character Zone unless so designated by Lead Owner in accordance with the Development Plan. SCZ-F is established to allow for flexible placement of buildings. The zone is intended to include transitional areas that taper off in intensity towards adjacent residential neighborhoods, but can also incorporate and be adjacent to more intense development.

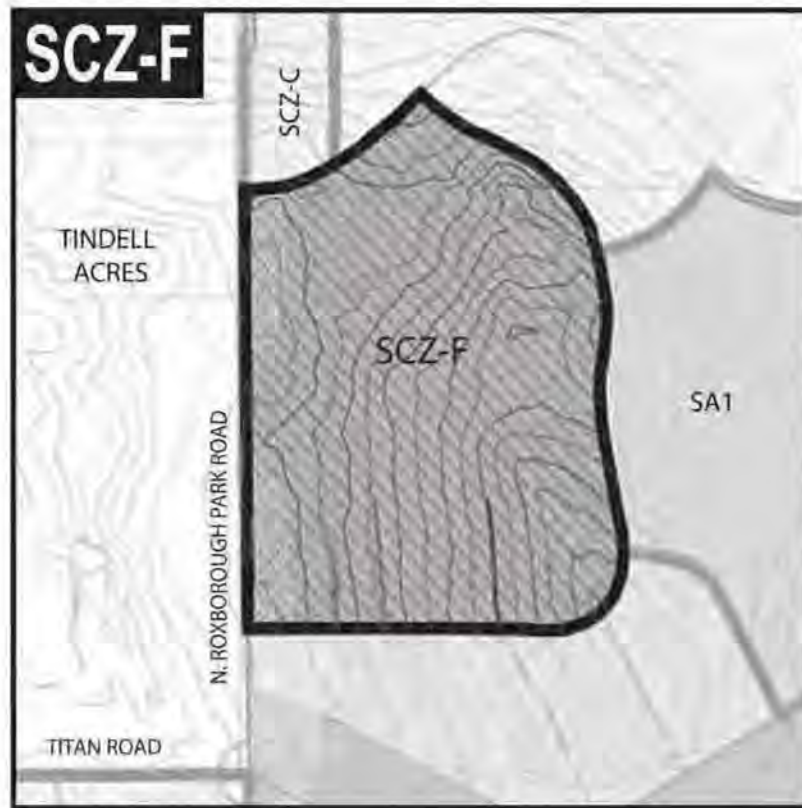



Table 16.1

a. LOT AREA	
Minimum Lot Area	no min.
b. BUILDING HEIGHT	
Principal Building(s)	70 ft. max.
Accessory Building(s)	42 ft. max.
c. SETBACKS - ALL BUILDINGS	
(c.1) Primary Frontage	10 ft. min.
(c.2) Secondary Frontage	10 ft. min.
(c.3) Side Interior	7.5 ft. min.
(c.4) Rear - Alley	5 ft. min.
(c.5) Rear - No Alley	20 ft. min.
d. SETBACKS - COVERED PARKING ³	
(d.1) Primary Frontage	0 ft. min.
(d.2) Secondary Frontage	0 ft. min.
(d.3) Side Interior	0 ft. min.
(d.4) Rear	0 ft. min.

Notes:


1. Notwithstanding the above, in any area where parking is intended to be permitted outdoors in a driveway between a garage and a right-of-way line, a minimum setback of 20 feet between the garage and the right-of-way line shall be maintained to the extent necessary to prevent vehicles parked in the driveway from extending beyond such right-of-way line. Such 20-foot setback requirement shall not be required if the configuration of the garage and driveway is such that parking within the driveway will not result in vehicles extending beyond the right-of-way line.
2. Notwithstanding the above, the setback requirement for Ag/ Livestock Structures shall be as set forth in Section 2411 of the Zoning Resolution.
3. Notwithstanding the above, underground parking may be located on any portion of a lot and within any distance from property lines and right-of-way lines.

BUILDING HEIGHT

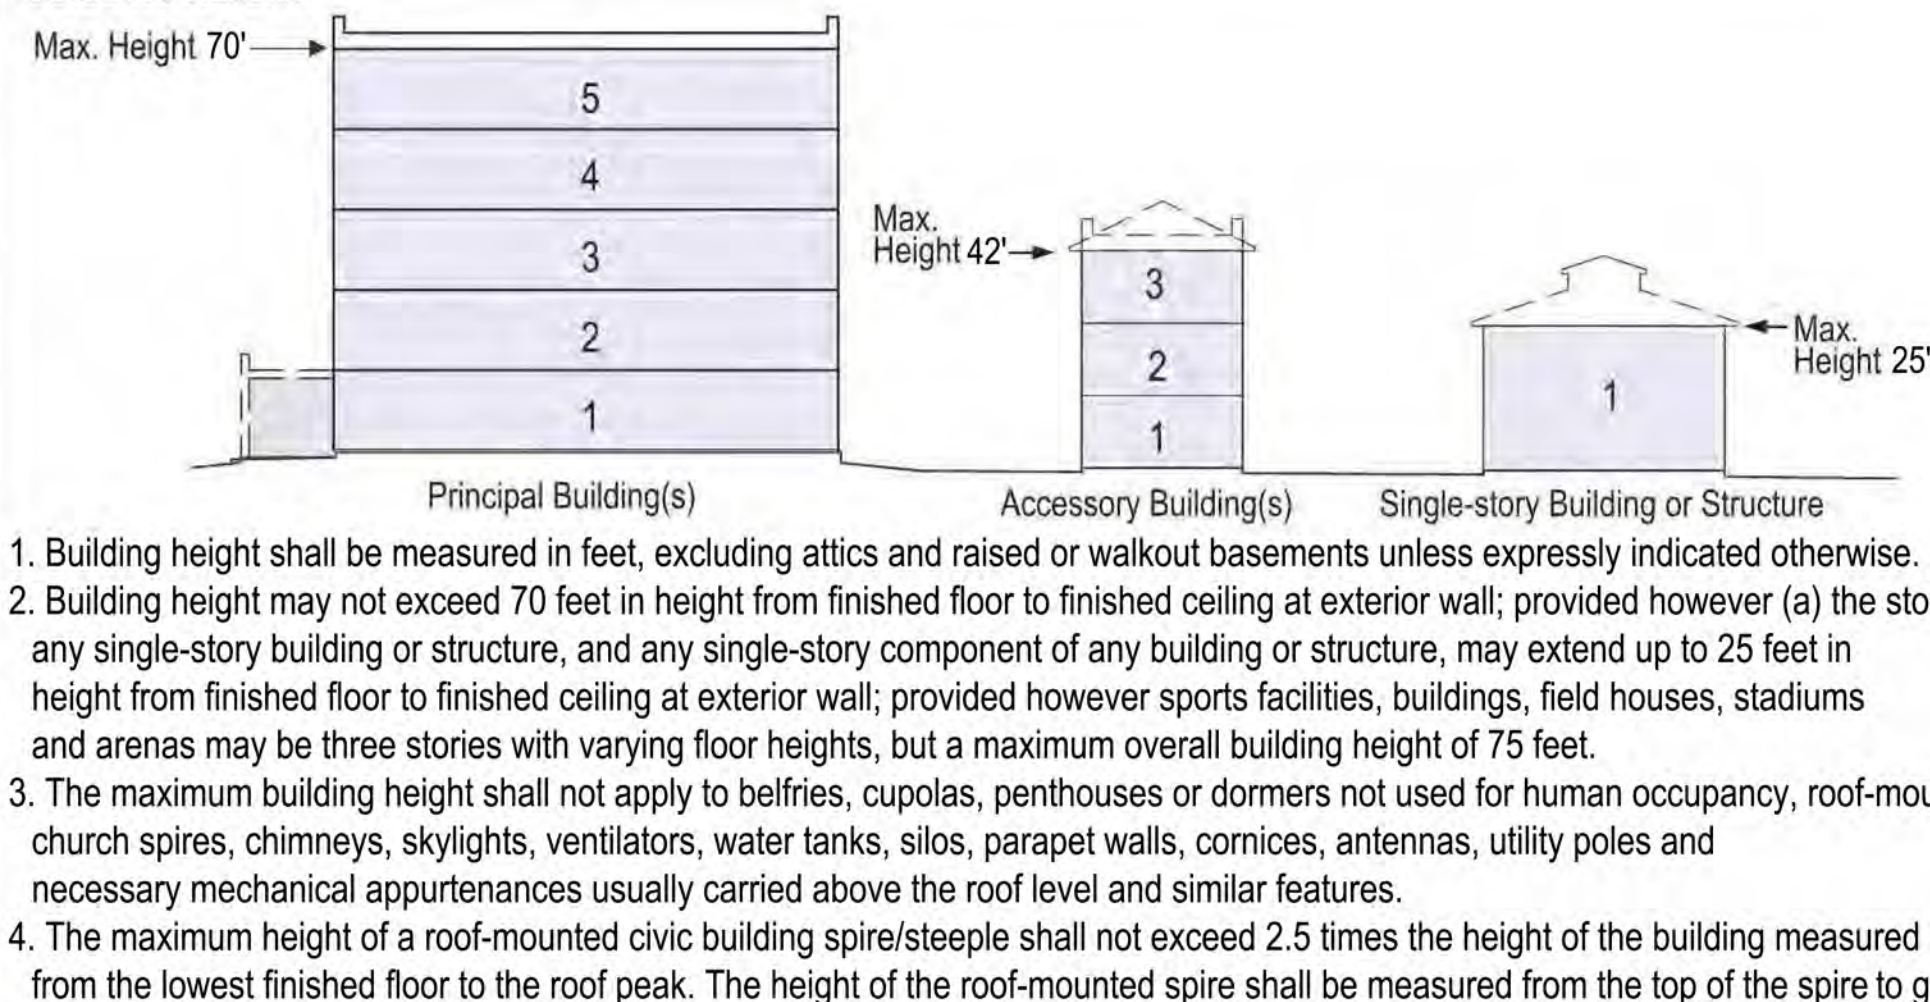


SETBACKS - ALL BUILDINGS

1. All Buildings shall be distanced from the lot lines as shown.

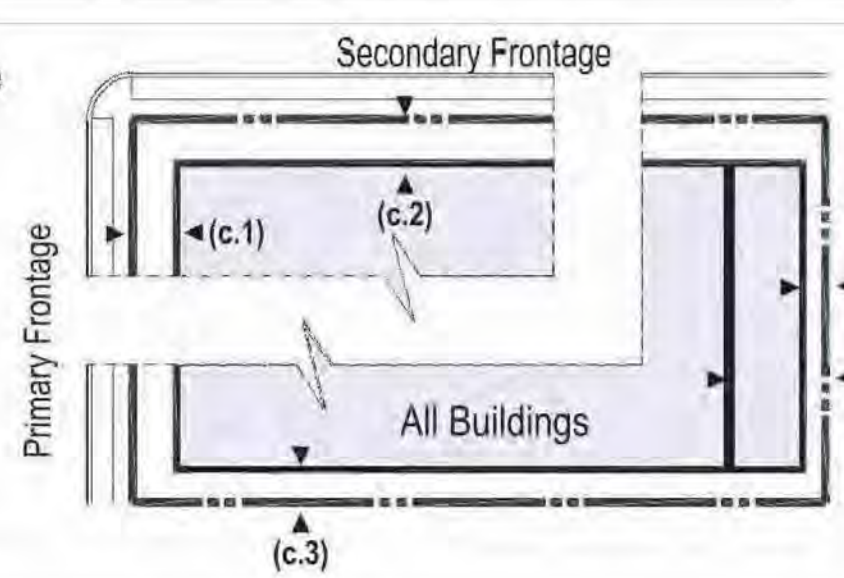

COVERED PARKING PLACEMENT

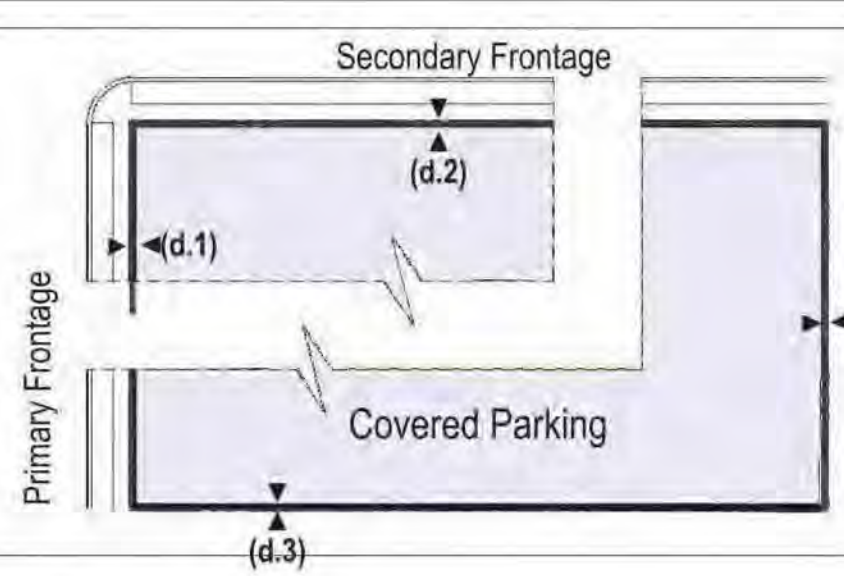

ENCROACHMENTS

1. Porches may encroach up to 1/3 of the depth of the Primary Building Front Setback.
2. Balconies and bay windows may encroach up to 1/4 of the depth of Primary Building Front Setback except that balconies on porch roofs may encroach as does the porch.
3. A cornice, canopy, eave, fireplace, wing wall or similar architectural feature may extend up to 3 feet into a required setback.
4. Relief from front setback requirements shall be permitted to accommodate front yard slopes over 15%.
5. Fences and easements shall be permitted within setbacks.

APPLICANT and/or LAND OWNER

**STERLING RANCH, LLC,
STERLING RANCH TOO, LLC,
SR TEAM, LLC and
STERLING RANCH FIVE, LLC**
1805 Shea Center Drive,
Suite 210
Highlands Ranch, CO 80129
P: 303 233 3705
F: 303 232 9068

**STATE OF COLORADO
acting by and through the
STATE BOARD OF LAND
COMMISSIONERS**
1127 Sherman Street,
Suite 300
Denver CO 80203
P: 303 866 3454
F: 303 866 3152

**COLUMBINE • LAKEWOOD
COLORADO SOCCER
ASSOCIATION**
8101 S. Shatter Parkway,
Suite 101
Littleton, CO 80127
p: 303 986 5200

**ARS SAND &
GRAVEL CO., LLC**
3505 W. Mountain View Lane
Littleton, CO 80125
P:303 791 7404
F: 303 791 7405

ENGINEER:

Redland Consulting Group, Inc.
8000 South Lincoln Street,
Suite 206
Littleton, CO 80122
P: 720 283 6783

PREPARED BY:

Arla Braun, Architect, LLC
1250 Humbolt Street, No. 701
Denver, CO 80218
P: 720 635 6837

Spencer Fane & Grimshaw, LLP
1700 Lincoln Street, Suite 3800
Denver, CO 80203
P: 303-839-3800
F: 303-839-3838

**Foster Graham Millstein &
Calisher, LLP**
360 South Garfield Street,
Suite 600
Denver, CO 80209
P: 303-333-9810
F: 303-333-9786

Wank Associates
1335 Eliot Street
Denver, CO 80204
P: 303 628 0003
F: 303 628 0004

AECOM
1809 Blake Street
Suite 200
Denver, CO 80202
P: 303 595 4522
F: 303 595 4434

Felsburg, Holtz & Ullevig
6300 S. Syracuse Way,
Suite 600
Centennial, CO 80111
P: 303 721 1440
F: 303 721 0832

Leonard Rice
2000 Clay Street, #300
Denver, CO 80211
P: 303 455 9569
F: 303 455 0115

Kennedy Jenks Consultants
143 Union Boulevard, Suite 600
Lakewood, CO 80228
P: 303 985 3636
F: 303 985 3800

Headwaters Corporation
3425 W. 31st Avenue
Denver, CO 80211
P: 303 918 5096
F: 303 237 4651

ERO Resources Corp.
1842 Clarkson Street
Denver, CO 80218
P: 303 830 1166
F: 303 830 1199

Clanton & Associates
4699 Nautilus Court
Suite 102
Boulder, CO 80301
P: 303 530 7229
F: 303 530 7227

**ZR2009-004
Revision Date: OCT 17, 2025**

Sheet: **29**
of 36

STERLING RANCH PLANNED DEVELOPMENT 14TH AMENDMENT

Being a part of Sections 19, 30 and 31, part of the West half of Section 29, and the Northwest quarter of Section 32, in Township 6 South, Range 68 West; also part of the Southwest quarter and the Northeast quarter of Section 2 and part of Section 36, in Township 6 South. Range 69 West; and part of Section 6, Township 7 South, Range 68 West, all of the 6th P.M., Douglas County, Colorado – 3,400.77 Acres– 12,050 Dwelling Units

TABLE 17: Special Area 1 (SA1) - School.

This table sets forth minimum lot area, maximum building heights, setbacks and certain parking standards applicable to those portions of the Property within SA1 - School. Notwithstanding the foregoing: (A) in connection with the first Final Plat within the SA1 Planning Area, Owner shall assign (by designation on such plat) to the C1 Character Zone, the portion the Property designated generally as C1 on the Parks, Open Space and Trails Plan that is included within the SA1 Planning Area; however, Owner may vary the boundaries and shape of each such assigned C1 areas from the general depiction thereof set forth on the Parks, Open Space and Trails Plan, on the condition that, the total acreage included within the C1 areas is not less than the area thereof as depicted on the Parks, Open Space and Trails Plan, and (B) all portions of Planning Area SA1 that Owner assigns to Character Zone C1 pursuant to this Table 17 shall not be subject to the development standards applicable to SA1, but shall be subject to the development standards applicable to Character Zone C1 as set forth in this Development Plan.

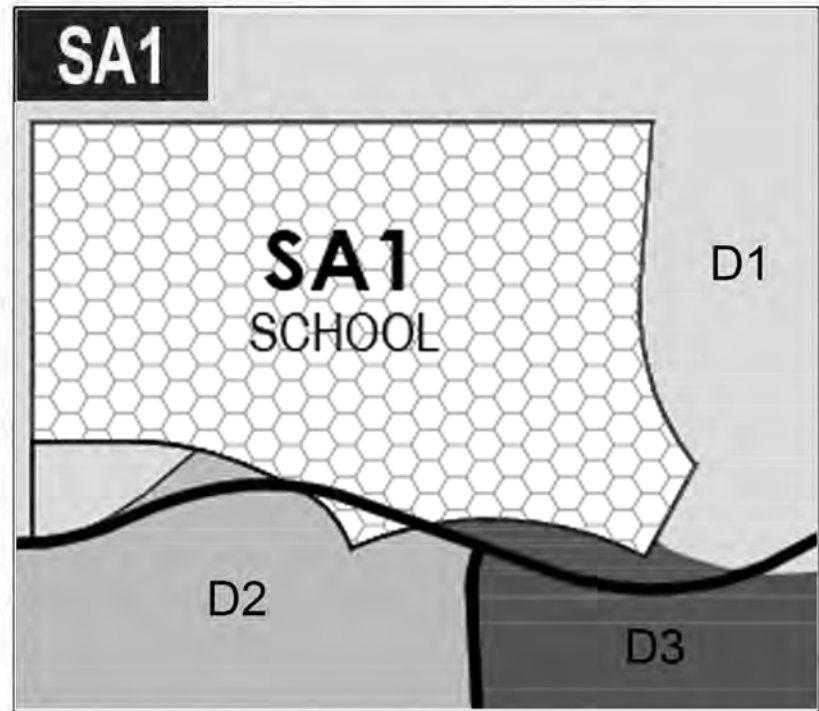


Table 17.1

a. LOT AREA

Minimum Lot Area	no min.
------------------	---------

b. BUILDING HEIGHT

Principal Building(s)	56 ft. max.
Accessory Building(s)	28 ft. max.

c. SETBACKS - ALL BUILDINGS²

(c.1) Front Setback Primary	0 ft. min., 24 ft. max.
(c.2) Front Setback Secondary	0 ft. min.
(c.3) Side Setback	0 ft. min.
(c.4) Rear Setback	0 ft. min., no max.


d. SETBACKS - COVERED PARKING¹

(d.1) Front Setback Primary	0 ft. min.
(d.2) Front Setback Secondary	0 ft. min.
(d.3) Side Setback	0 ft. min.
(d.4) Rear Setback	0 ft. min.

Notes:

- Notwithstanding the above, in any area where parking is intended to be permitted outdoors in a driveway between a garage and a right-of-way line, a minimum setback of 20 feet between the garage and the right-of-way line shall be maintained to the extent necessary to prevent vehicles parked in the driveway from extending beyond such right-of-way line. Such 20-foot setback requirement shall not be required if the configuration of the garage and driveway is such that parking within the driveway will not result in vehicles extending beyond the right-of-way line.
- Notwithstanding the above, the setback requirement for Ag/ Livestock Structures shall be as set forth in Section 2411 of the Zoning Resolution.


BUILDING HEIGHT

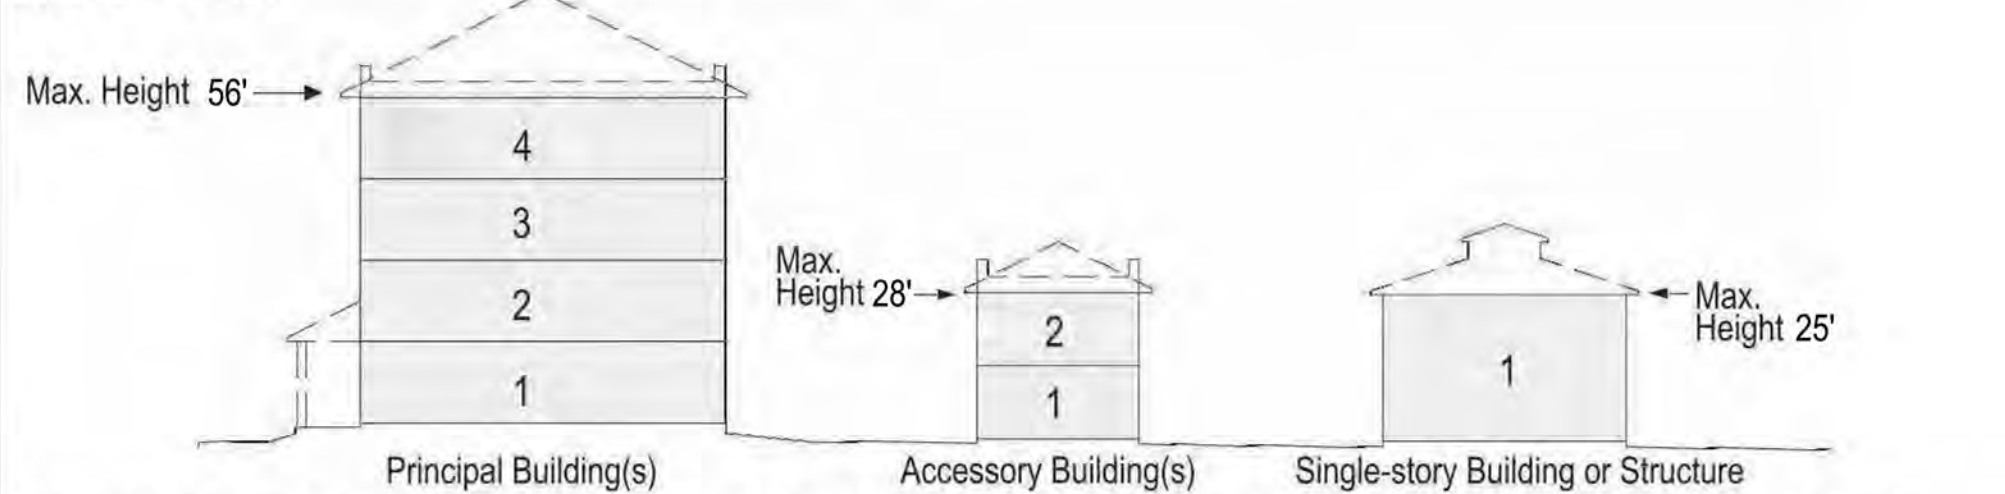

- Building height shall be measured in feet, excluding attics and raised or walkout basements unless expressly indicated otherwise.
- Building height may not exceed 56 feet in height from finished floor to finished ceiling at exterior wall; provided however (a) the story of any single-story building or structure, and any single-story component of any building or structure, may extend up to 25 feet in height from finished floor to finished ceiling at exterior wall; provided however sports facilities, buildings, field houses, stadiums and arenas may be three stories with varying floor heights, but a maximum overall building height of 75 feet.
- The maximum building height shall not apply to belfries, cupolas, penthouses or dormers not used for human occupancy, roof-mounted church spires, chimneys, skylights, ventilators, water tanks, silos, parapet walls, cornices, antennas, utility poles and necessary mechanical appurtenances usually carried above the roof level and similar features.
- The maximum height of a roof-mounted civic building spire/steeple shall not exceed 2.5 times the height of the building measured from the lowest finished floor to the roof peak. The height of the roof-mounted spire shall be measured from the top of the spire to grade.


SETBACKS - ALL BUILDINGS

- All buildings shall be distanced from the lot lines as shown.

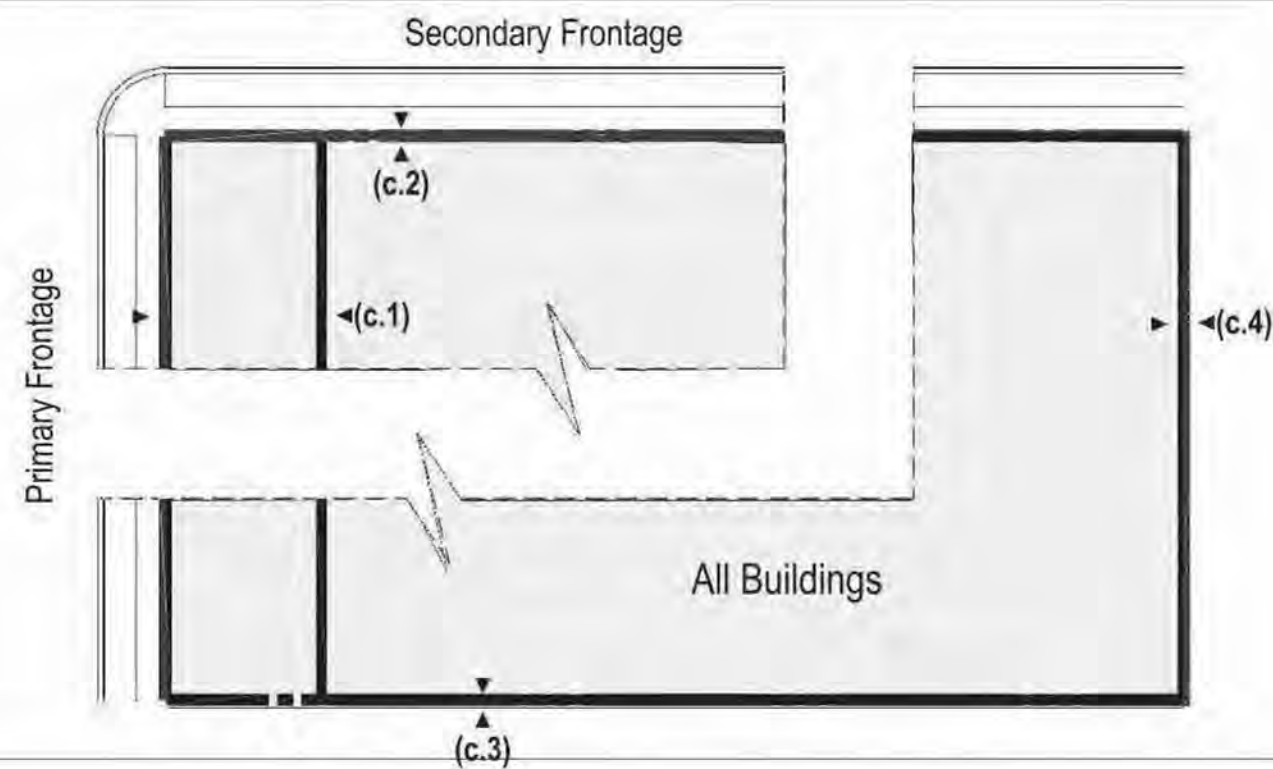

COVERED PARKING PLACEMENT

- Off-street parking may be located within any distance from property lines and right-of-way lines.

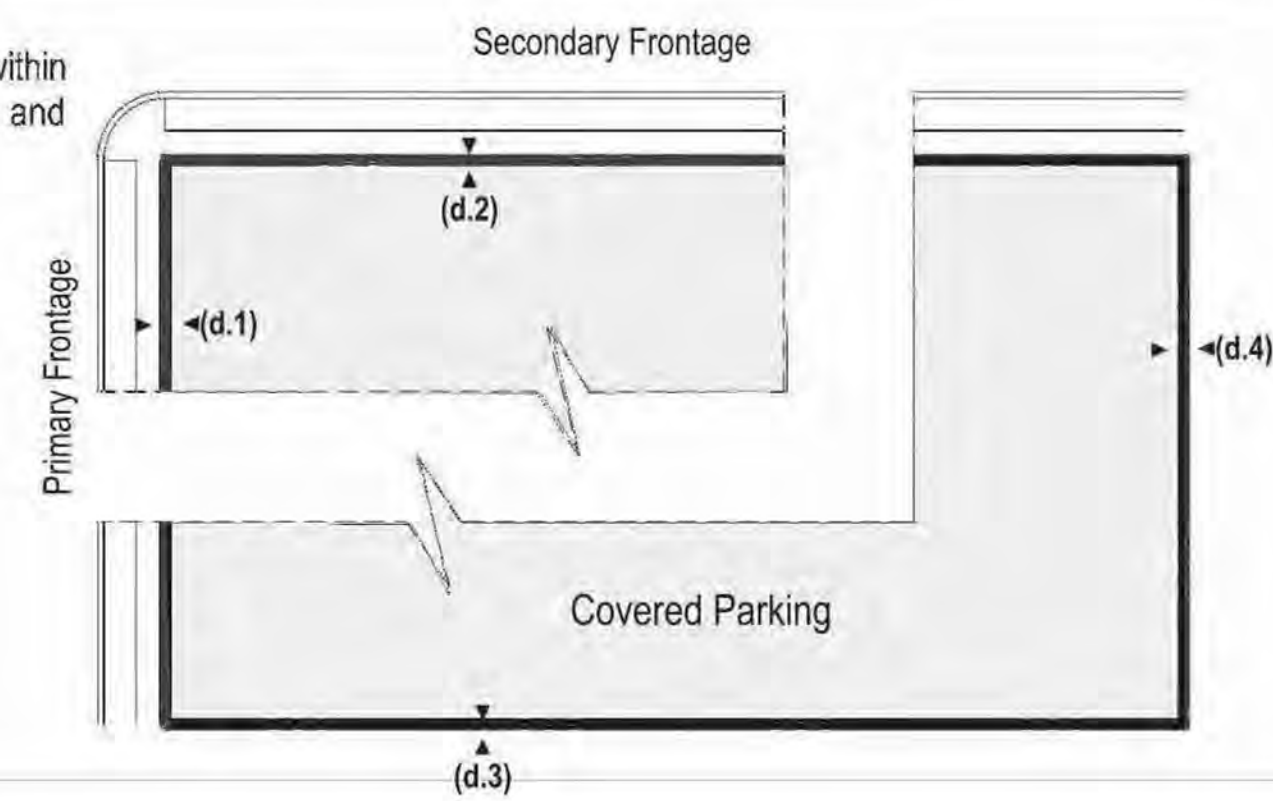

ENCROACHMENTS

- Porches may encroach up to 1/3 of the depth of the Primary Building(s) Front Setback.
- Balconies and bay windows may encroach up to 1/4 of the depth of Primary Building(s) Front Setback except that balconies on porch roofs may encroach as does the porch.
- A cornice, canopy, eave, fireplace, wing wall or similar architectural feature may extend up to 3 feet into a required setback.
- Relief from front setback requirements shall be permitted to accommodate front yard slopes over 15%.
- Fences and easements shall be permitted within setbacks.

TABLE 18: Special Area SA2 - Reservoir.

This table sets forth minimum lot area, maximum building heights, setbacks and certain parking standards applicable to those portions of the Property within SA2 - Reservoir. Notwithstanding the foregoing: (A) in connection with the first Final Plat within the SA2 Planning Area, Owner shall assign (by designation on such plat) to the C1 Character Zone, the portion the Property designated generally as C1 on the Parks, Open Space and Trails Plan that is included within the SA2 Planning Area; however, Owner may vary the boundaries and shape of each such assigned C1 areas from the general depiction thereof set forth on the Parks, Open Space and Trails Plan, on the condition that, the total acreage included within the C1 areas is not less than the area thereof as depicted on the Parks, Open Space and Trails Plan, and (B) all portions of Planning Area SA2 that Owner assigns to Character Zone C1 pursuant to this Table 18 shall not be subject to the development standards applicable to SA2, but shall be subject to the development standards applicable to Character Zone C1 as set forth in this Development Plan.

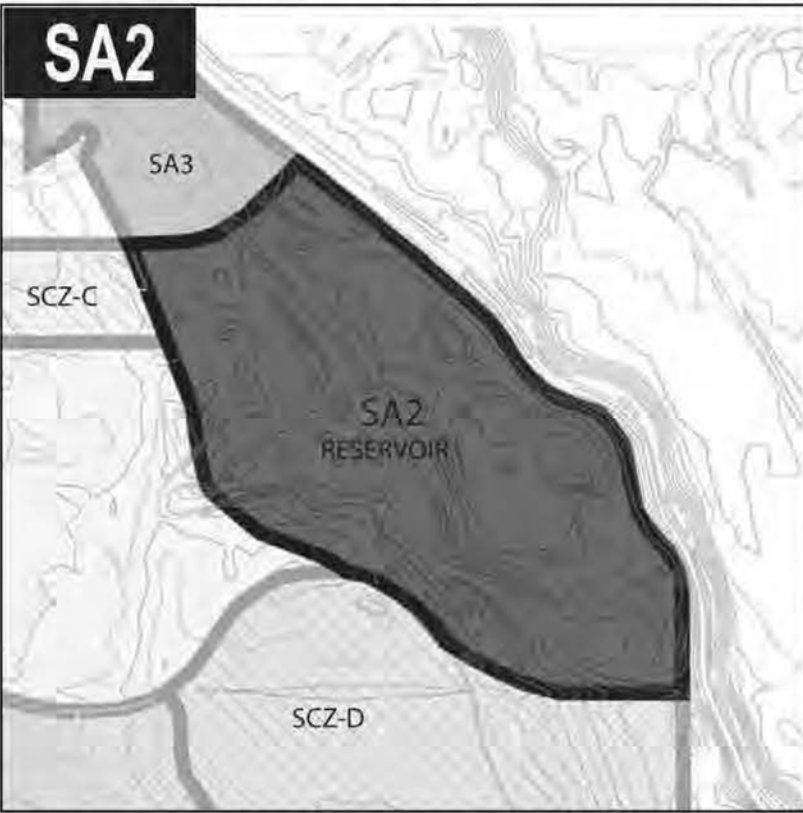


Table 18.1

a. LOT AREA

Minimum Lot Area	no min.
------------------	---------

b. BUILDING HEIGHT

Principal and Accessory Bldg(s)	28 ft. max.
---------------------------------	-------------


c. SETBACKS - ALL BUILDINGS & COVERED PARKING

(c.1) Front Setback Primary	10 ft. min.
(c.2) Front Setback Secondary	10 ft. min.
(c.3) Side Setback	0 ft. min.
(c.4) Rear Setback	20 ft. min.

Notes:

- Notwithstanding the above, in any area where parking is intended to be permitted outdoors in a driveway between a garage and a right-of-way line, a minimum setback of 20 feet between the garage and the right-of-way line shall be maintained to the extent necessary to prevent vehicles parked in the driveway from extending beyond such right-of-way line. Such 20-foot setback requirement shall not be required if the configuration of the garage and driveway is such that parking within the driveway will not result in vehicles extending beyond the right-of-way line.
- Notwithstanding the above, the setback requirement for Ag/ Livestock Structures shall be as set forth in Section 2411 of the Zoning Resolution.


BUILDING HEIGHT

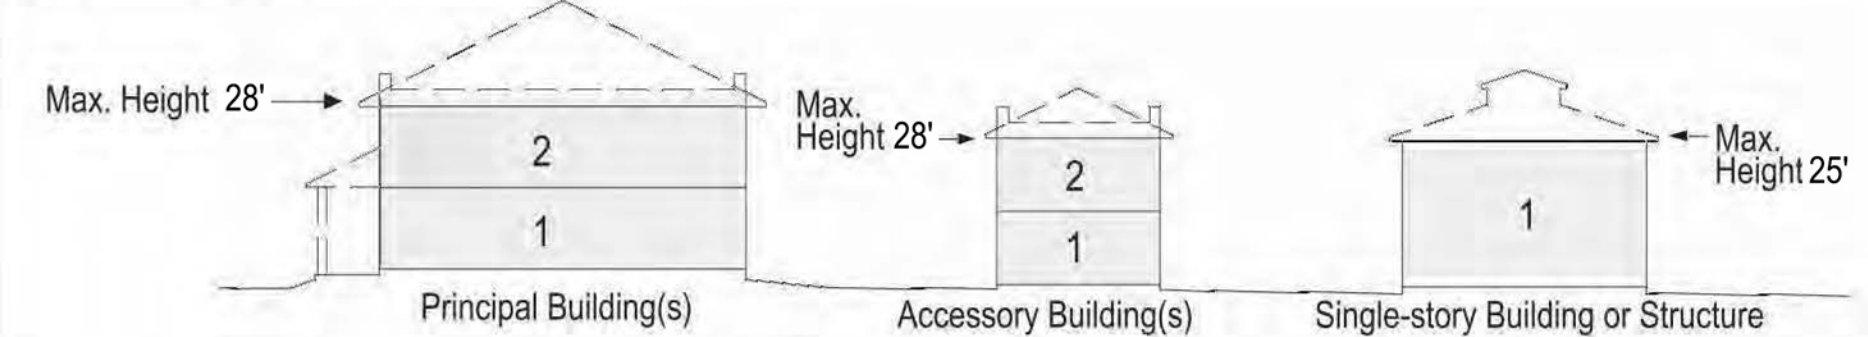

- Building height shall be measured from the finished floor of the first level to the bottom of the eave or the top of the roof deck, whichever is lowest, excluding attics and raised or walkout basements.
- Building height may not exceed 28 feet in height from finished floor to finished ceiling at exterior wall; provided however (a) the story of any single-story building or structure, and any single-story component of any building or structure, may extend up to 25 feet in height from finished floor to finished ceiling at exterior wall.
- The maximum building height shall not apply to belfries, cupolas, penthouses or dormers not used for human occupancy, roof-mounted church spires, chimneys, skylights, ventilators, water tanks, silos, parapet walls, cornices, antennas, utility poles and necessary mechanical appurtenances usually carried above the roof level and similar features.
- The maximum height of a roof-mounted civic building spire/steeple shall not exceed 2.5 times the height of the building measured from the lowest finished floor to the roof peak. The height of the roof-mounted spire shall be measured from the top of the spire to grade.

SETBACKS - ALL BUILDINGS

- All buildings shall be distanced from the lot lines as shown.

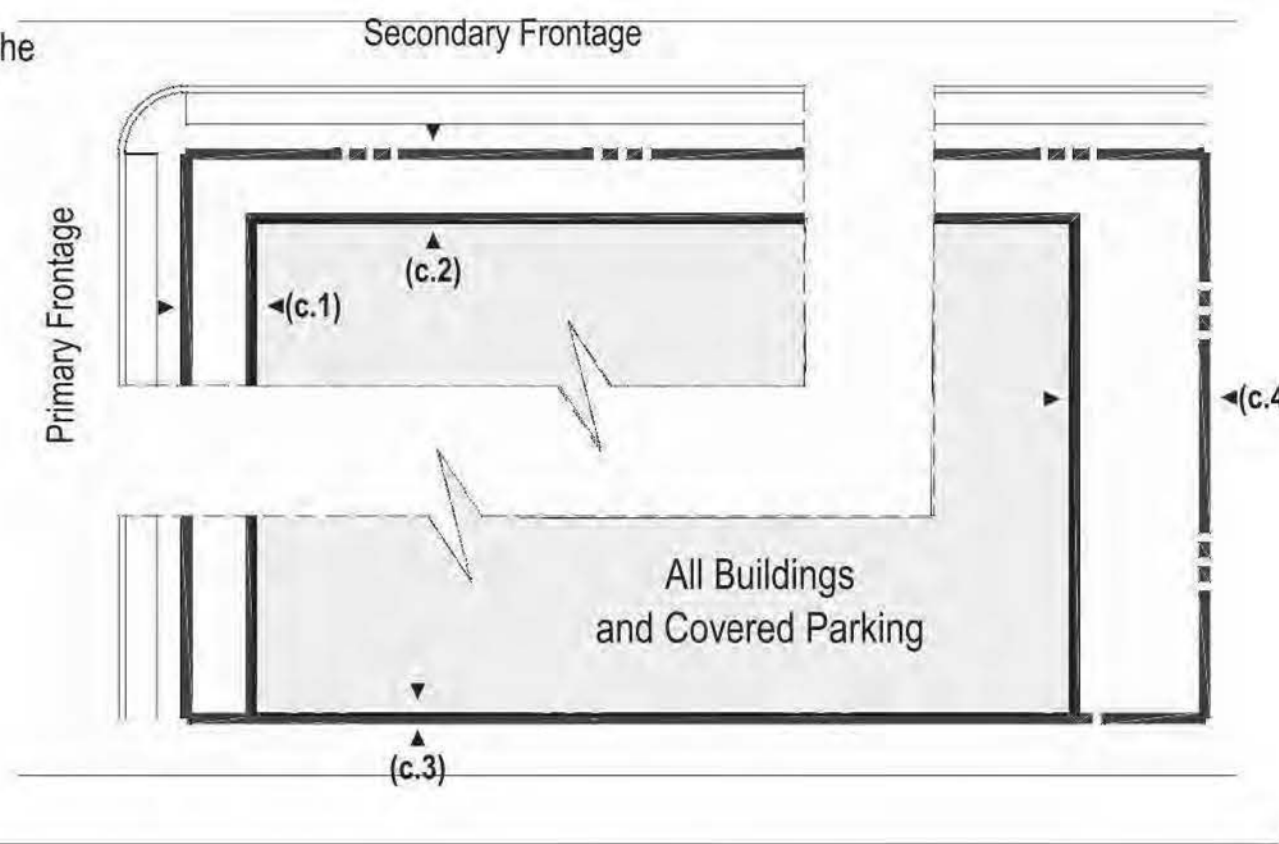

ENCROACHMENTS

- Porches may encroach up to 1/3 of the depth of the Primary Building(s) Front Setback.
- Balconies and bay windows may encroach up to 1/4 of the depth of Primary Building(s) Front Setback except that balconies on porch roofs may encroach as does the porch.
- A cornice, canopy, eave, fireplace, wing wall or similar architectural feature may extend up to 3 feet into a required setback.
- Relief from front setback requirements shall be permitted to accommodate front yard slopes over 15%.
- Fences and easements shall be permitted within setbacks.

APPLICANT and/or LAND OWNER

**STERLING RANCH, LLC,
STERLING RANCH TOO, LLC,
SR TEAM, LLC and
STERLING RANCH FEO, LLC**
1805 Shea Center Drive,
Suite 210
Highlands Ranch, CO 80129
P: 303 233 3705
F: 303 232 9088

**STATE OF COLORADO
acting by and through the
STATE BOARD OF LAND
COMMISSIONERS**
1127 Sherman Street,
Suite 300
Denver CO 80203
P: 303 866 3454
F: 303 866 3152

**COLUMBINE • LAKEWOOD
COLORADO SOCCER
ASSOCIATION**
8101 S. Shatter Parkway,
Suite 101
Littleton, CO 80127
P: 303 986 5200

**ARS SAND &
GRAVEL CO., LLC**
3505 W. Mountain View Lane
Littleton, CO 80125
P: 303 791 7404
F: 303 791 7405

ENGINEER:

Redland Consulting Group, Inc.
8000 South Lincoln Street,
Suite 208
Littleton, CO 80122
P: 720 283 6783

PREPARED BY:

Arla Braun, Architect, LLC
1250 Humbolt Street, No. 701
Denver, CO 80218
P: 720 635 6837

Spencer Fane & Grimshaw, LLP
1700 Lincoln Street, Suite 3800
Denver, CO 80203
P: 303-839-3800
F: 303-839-3838

**Foster Graham Millstein &
Calisher, LLP**
360 South Garfield Street,
Suite 600
Denver, CO 80209
P: 303-333-9810
F: 303-333-9786

Wank Associates
1335 Eliot Street
Denver, CO 80204
P: 303 628 0003
F: 303 628 0004

AECOM
1809 Blake Street
Suite 200
Denver, CO 80202
P: 303 595 4522
F: 303 595 4434

Felsburg, Holtz & Ullevig
6300 S. Syracuse Way,
Suite 600
Centennial, CO 80111
P: 303 721 1440
F: 303 721 0832

Leonard Rice
2000 Clay Street, #300
Denver, CO 80211
P: 303 455 9569
F: 303 455 0115

Kennedy Jenks Consultants
143 Union Boulevard, Suite 600
Lakewood, CO 80228
P: 303 985 3636
F: 303 985 3800

Headwaters Corporation
3425 W. 31st Avenue
Denver, CO 80211
P: 303 918 5096
F: 303 237 4651

ERO Resources Corp.
1842 Clarkson Street
Denver, CO 80218
P: 303 830 1166
F: 303 830 1199

Clanton & Associates
4699 Nautilus Court
Suite 102
Boulder, CO 80301
P: 303 530 7229
F: 303 530 7227

ZR2009-004

Revision Date: OCT 17, 2025

Sheet: **30**
of 36

STERLING RANCH PLANNED DEVELOPMENT 14TH AMENDMENT

Being a part of Sections 19, 30 and 31, part of the West half of Section 29, and the Northwest quarter of Section 32, in Township 6 South, Range 68 West; also part of the Southwest quarter and the Northeast quarter of Section 2 and part of Section 36, in Township 6 South, Range 69 West; and part of Section 6, Township 7 South, Range 68 West, all of the 6th P.M., Douglas County, Colorado - 3,400.77 Acres- 12,050 Dwelling Units

TABLE 19: Special Area SA3 - Maintenance.

This table sets forth minimum lot area, maximum building heights, setbacks and certain parking standards applicable to those portions of the Property within SA3 - Maintenance. Notwithstanding the foregoing: (A) in connection with the first Final Plat within the SA3 Planning Area, Owner shall assign (by designation on such plat) to the C1 Character Zone, the portion the Property designated generally as C1 on the Parks, Open Space and Trails Plan that is included within the SA3 Planning Area; however, Owner may vary the boundaries and shape of each such assigned C1 areas from the general depiction thereof set forth on the Parks, Open Space and Trails Plan, on the condition that, the total acreage included within the C1 areas is not less than the area thereof as depicted on the Parks, Open Space and Trails Plan, and (B) all portions of Planning Area SA3 that Owner assigns to Character Zone C1 pursuant to this Table 19 shall not be subject to the development standards applicable to SA3, but shall be subject to the development standards applicable to Character Zone C1 as set forth in this Development Plan.



Table 19.1

a. LOT AREA	
Minimum Lot Area	no min.
b. BUILDING HEIGHT	
Principal and Accessory Bldg(s)	28 ft. max.
c. SETBACKS - ALL BUILDINGS	
(c.1) Front Setback Primary	12 ft. min.
(c.2) Front Setback Secondary	12 ft. min.
(c.3) Side Setback	12 ft. min.
(c.4) Rear Setback	12 ft. min.
(c.5) Lots adjacent to Highline Canal	25 ft. min.
d. SETBACKS - COVERED PARKING	
(d.1) Front Setback Primary	0 ft. min.
(d.2) Front Setback Secondary	0 ft. min.
(d.3) Side Setback	0 ft. min.
(d.4) Rear Setback	0 ft. min.
(d.5) Lots adjacent to Highline Canal	0 ft. min.

- Notes:
- Notwithstanding the above, in any area where parking is intended to be permitted outdoors in a driveway between a garage and a right-of-way line, a minimum setback of 20 feet between the garage and the right-of-way line shall be maintained to the extent necessary to prevent vehicles parked in the driveway from extending beyond such right-of-way line. Such 20-foot setback requirement shall not be required if the configuration of the garage and driveway is such that parking within the driveway will not result in vehicles extending beyond the right-of-way line.
 - Notwithstanding the above, the setback requirement for Ag/ Livestock Structures shall be as set forth in Section 2411 of the Zoning Resolution.



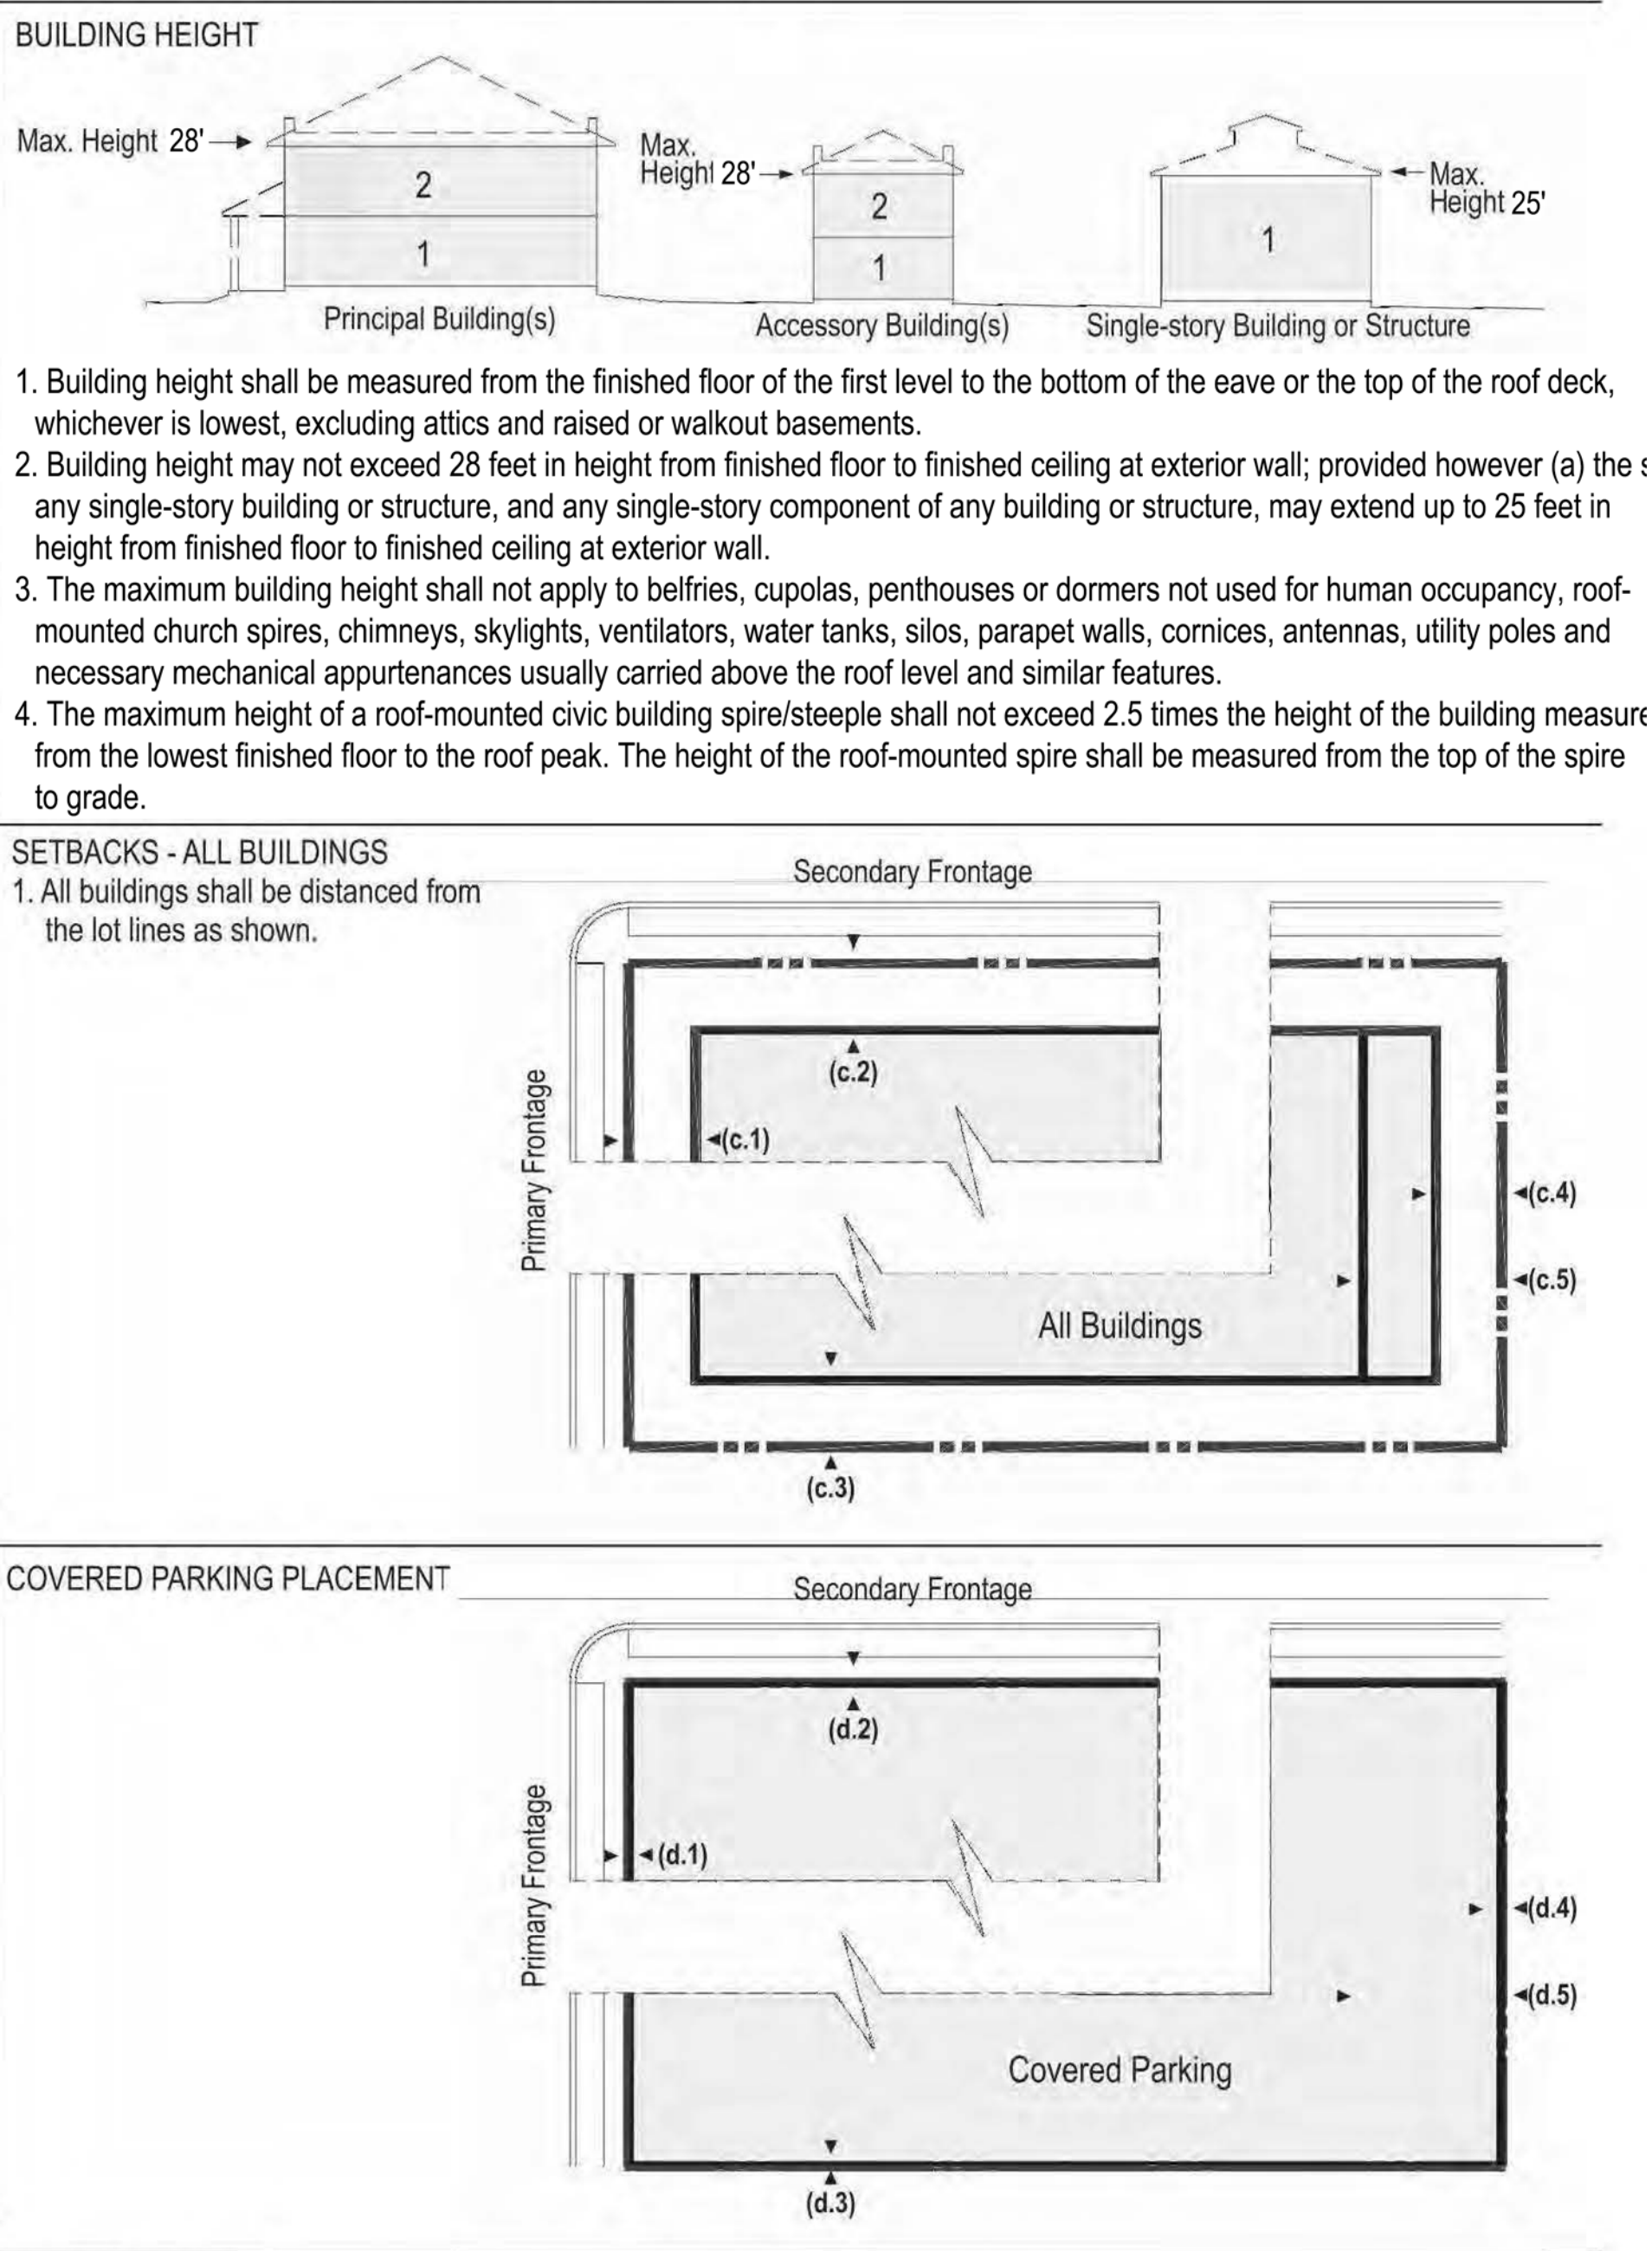


TABLE 20: Definitions Illustrated.


a. THOROUGHFARE & FRONTAGES

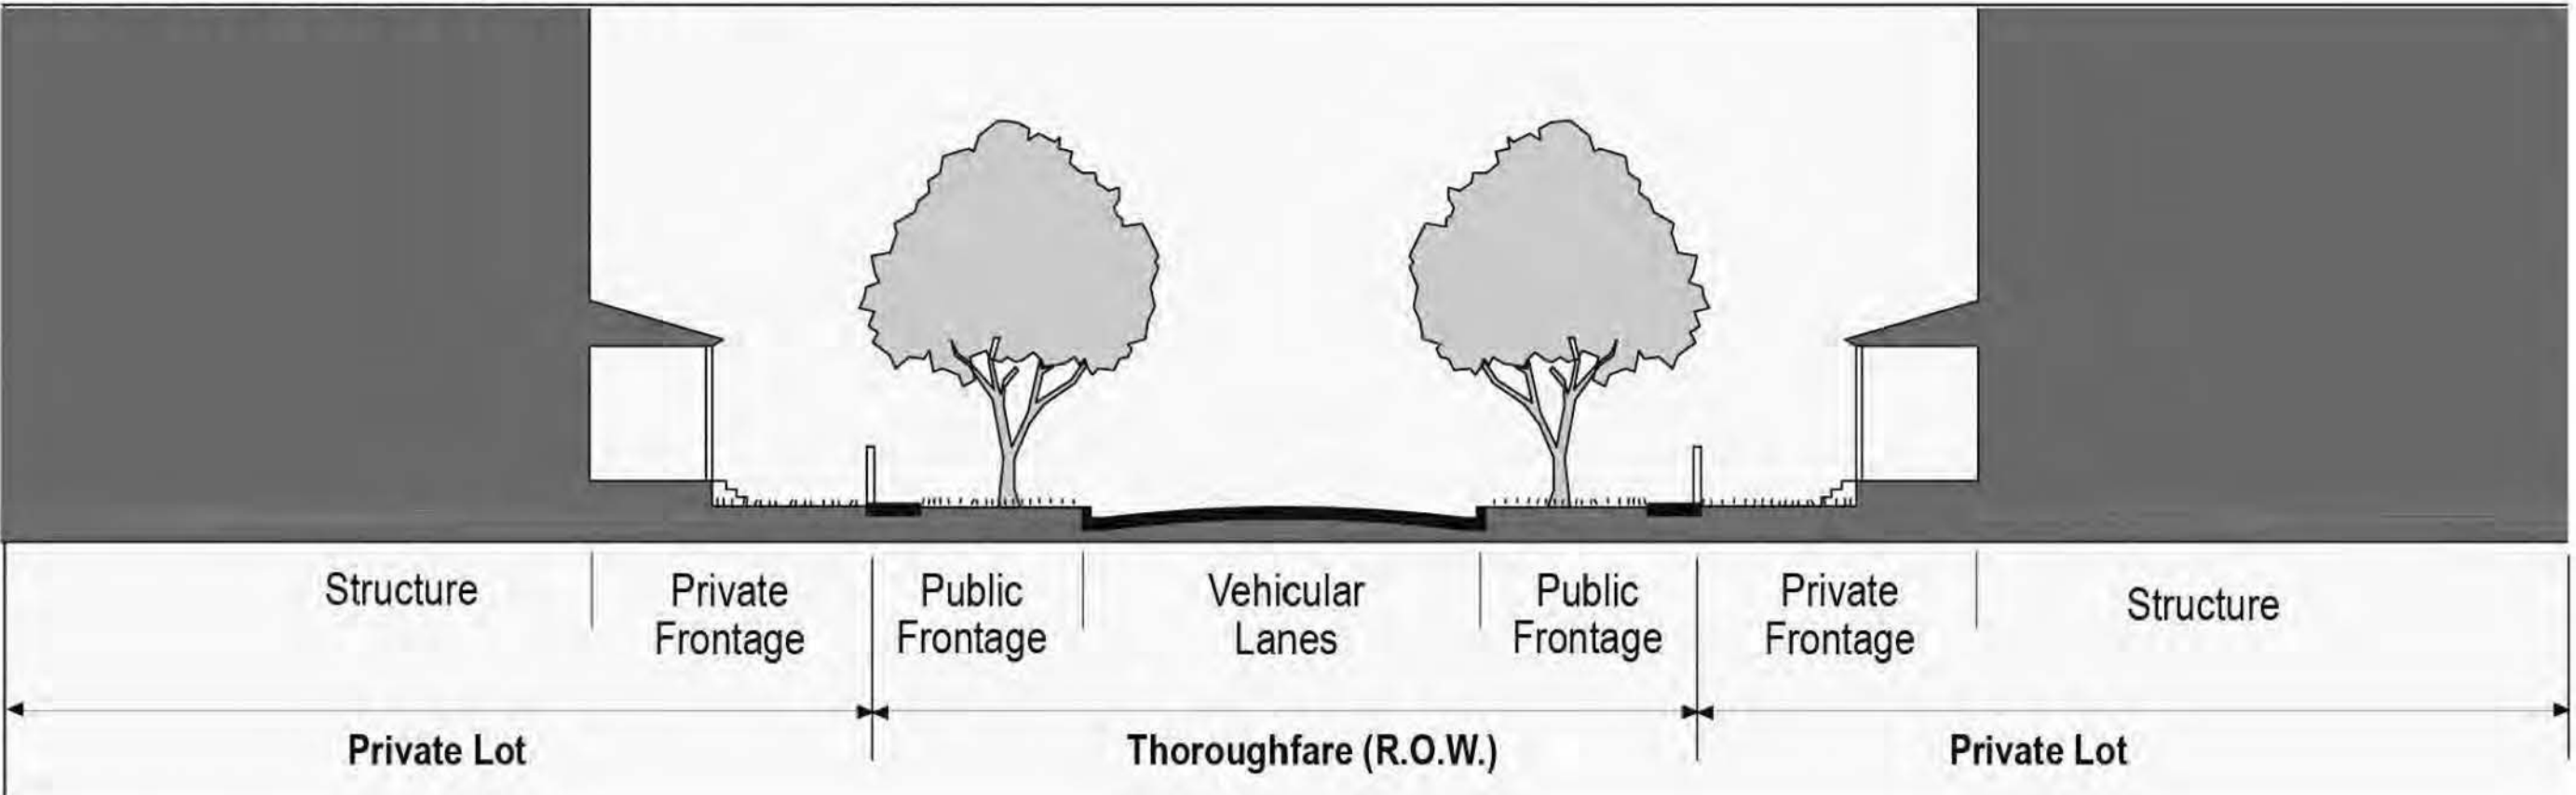

b. BUILDING DISPOSITION

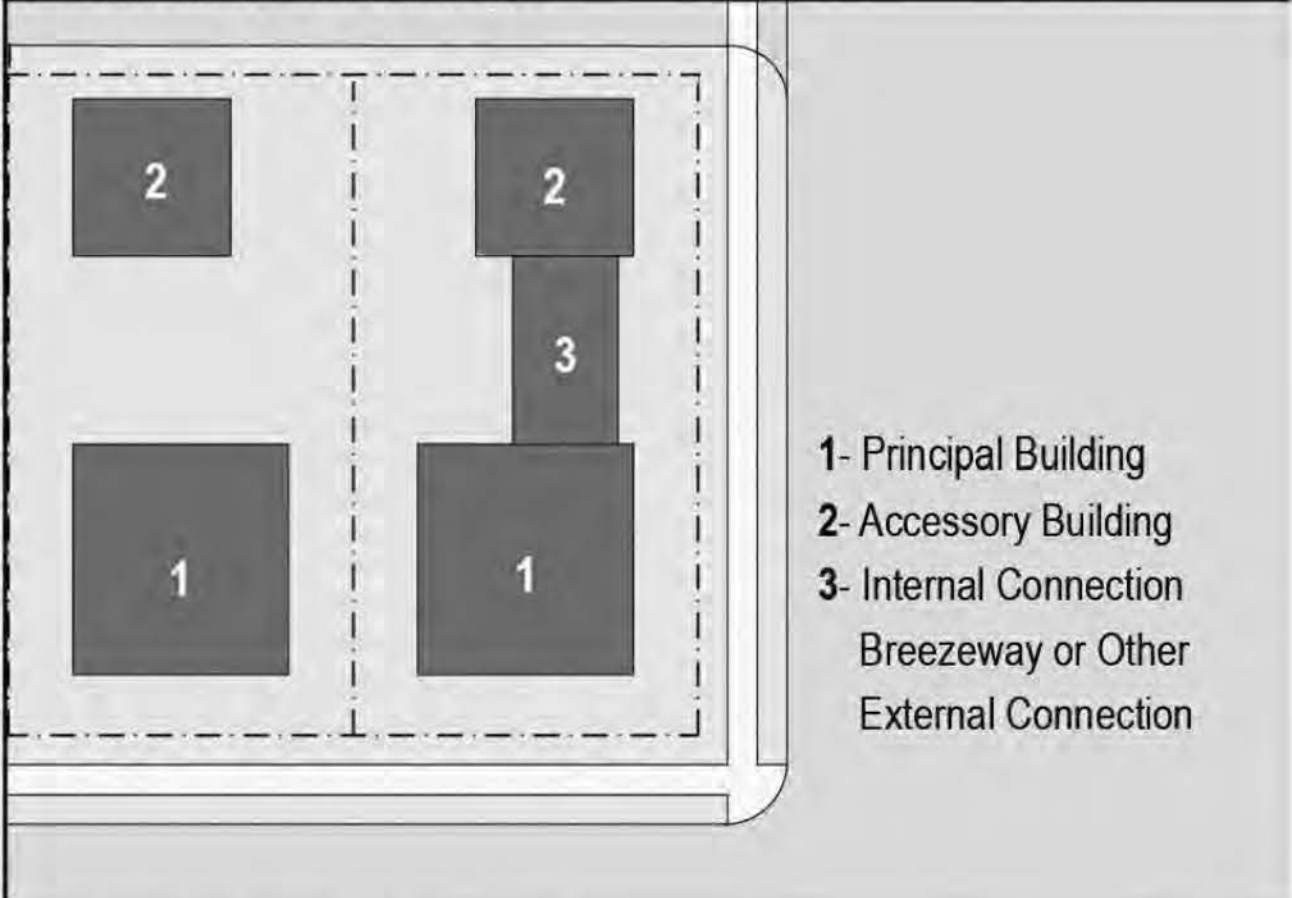

c. SETBACK DESIGNATIONS

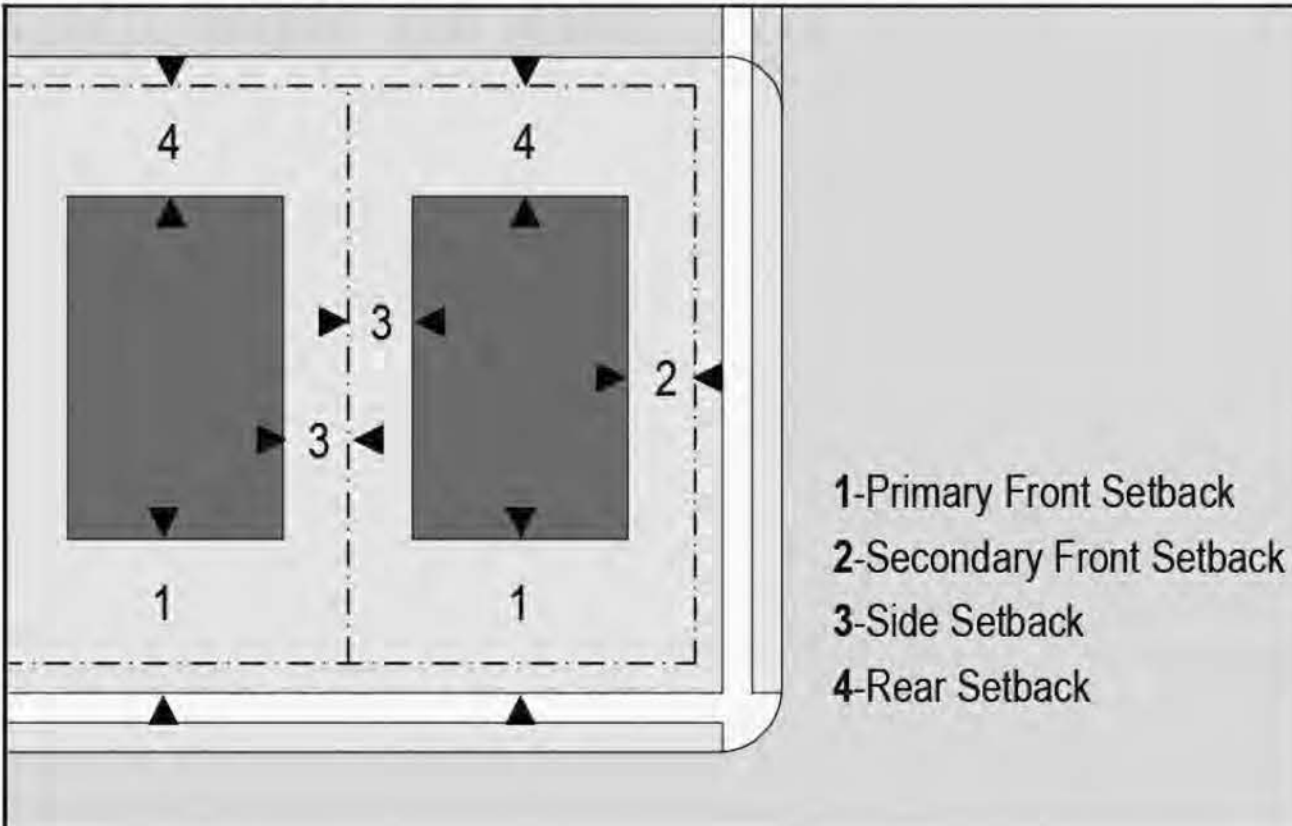

- Notes:
- Table 20a (regarding Thoroughfares and Frontages) merely depicts the areas defined as Public Frontage and Private Frontage. It shall not be interpreted for setting any standard regarding streetscape improvements or landscaping.

APPLICANT and/or LAND OWNER

**STERLING RANCH, LLC,
STERLING RANCH TOO, LLC,
SR TEAM, LLC and
STERLING RANCH FORT, LLC**
1805 Shea Center Drive,
Suite 210
Highlands Ranch, CO 80129
P: 303 233 3705
F: 303 232 9068

**STATE OF COLORADO
acting by and through the
STATE BOARD OF LAND
COMMISSIONERS**
1127 Sherman Street,
Suite 300
Denver CO 80203
P: 303 866 3454
F: 303 866 3152

**COLUMBINE • LAKEWOOD
COLORADO SOCCER
ASSOCIATION**
8101 S. Shetter Parkway,
Suite 101
Littleton, CO 80122
p: 303 986 5200

**ARS SAND &
GRAVEL CO., LLC**
3505 W. Mountain View Lane
Littleton, CO 80125
P:303 791 7404
F: 303 791 7405

ENGINEER:

Redland Consulting Group, Inc.
8000 South Lincoln Street,
Suite 206
Littleton, CO 80122
P: 720 283 6783

PREPARED BY:

Arla Braun, Architect, LLC
1250 Humboldt Street, No. 701
Denver, CO 80218
P: 720 635 6837

Spencer Fane & Grimshaw, LLP
1700 Lincoln Street, Suite 3800
Denver, CO 80203
P: 303-839-3800
F: 303-839-3838

**Foster Graham Millstein &
Calisher, LLP**
360 South Garfield Street,
Suite 600
Denver, CO 80209
P: 303-333-9810
F: 303-333-9786

Wank Associates
1335 Eliot Street
Denver, CO 80204
P: 303 628 0003
F: 303 628 0004

AECOM
1809 Blake Street
Suite 200
Denver, CO 80202
P: 303 595 4522
F: 303 595 4434

Felsburg, Holtz & Ullevig
6300 S. Syracuse Way,
Suite 600
Centennial, CO 80111
P: 303 721 1440
F: 303 721 0832

Leonard Rice
2000 Clay Street, #300
Denver, CO 80211
P: 303 455 9569
F: 303 455 0115

Kennedy Jenks Consultants
143 Union Boulevard, Suite 600
Lakewood, CO 80228
P: 303 985 3636
F: 303 985 3800

Headwaters Corporation
3425 W. 31st Avenue
Denver, CO 80211
P: 303 918 5096
F: 303 237 4651

ERO Resources Corp.
1842 Clarkson Street
Denver, CO 80218
P: 303 830 1166
F: 303 830 1199

Clanton & Associates
4699 Nautilus Court
Suite 102
Boulder, CO 80301
P: 303 530 7229
F: 303 530 7227

**ZR2009-004
Revision Date: OCT 17, 2025**

Sheet:


of 36

Development Standards, Cont.

31

STERLING RANCH PLANNED DEVELOPMENT 14TH AMENDMENT


Being a part of Sections 19, 30 and 31, part of the West half of Section 29, and the Northwest quarter of Section 32, in Township 6 South, Range 68 West; also part of the Southwest quarter and the Northeast quarter of Section 2 and part of Section 36, in Township 6 South, Range 69 West; and part of Section 6, Township 7 South, Range 68 West, all of the 6th P.M., Douglas County, Colorado - 3,400.77 Acres- 12,050 Dwelling Units

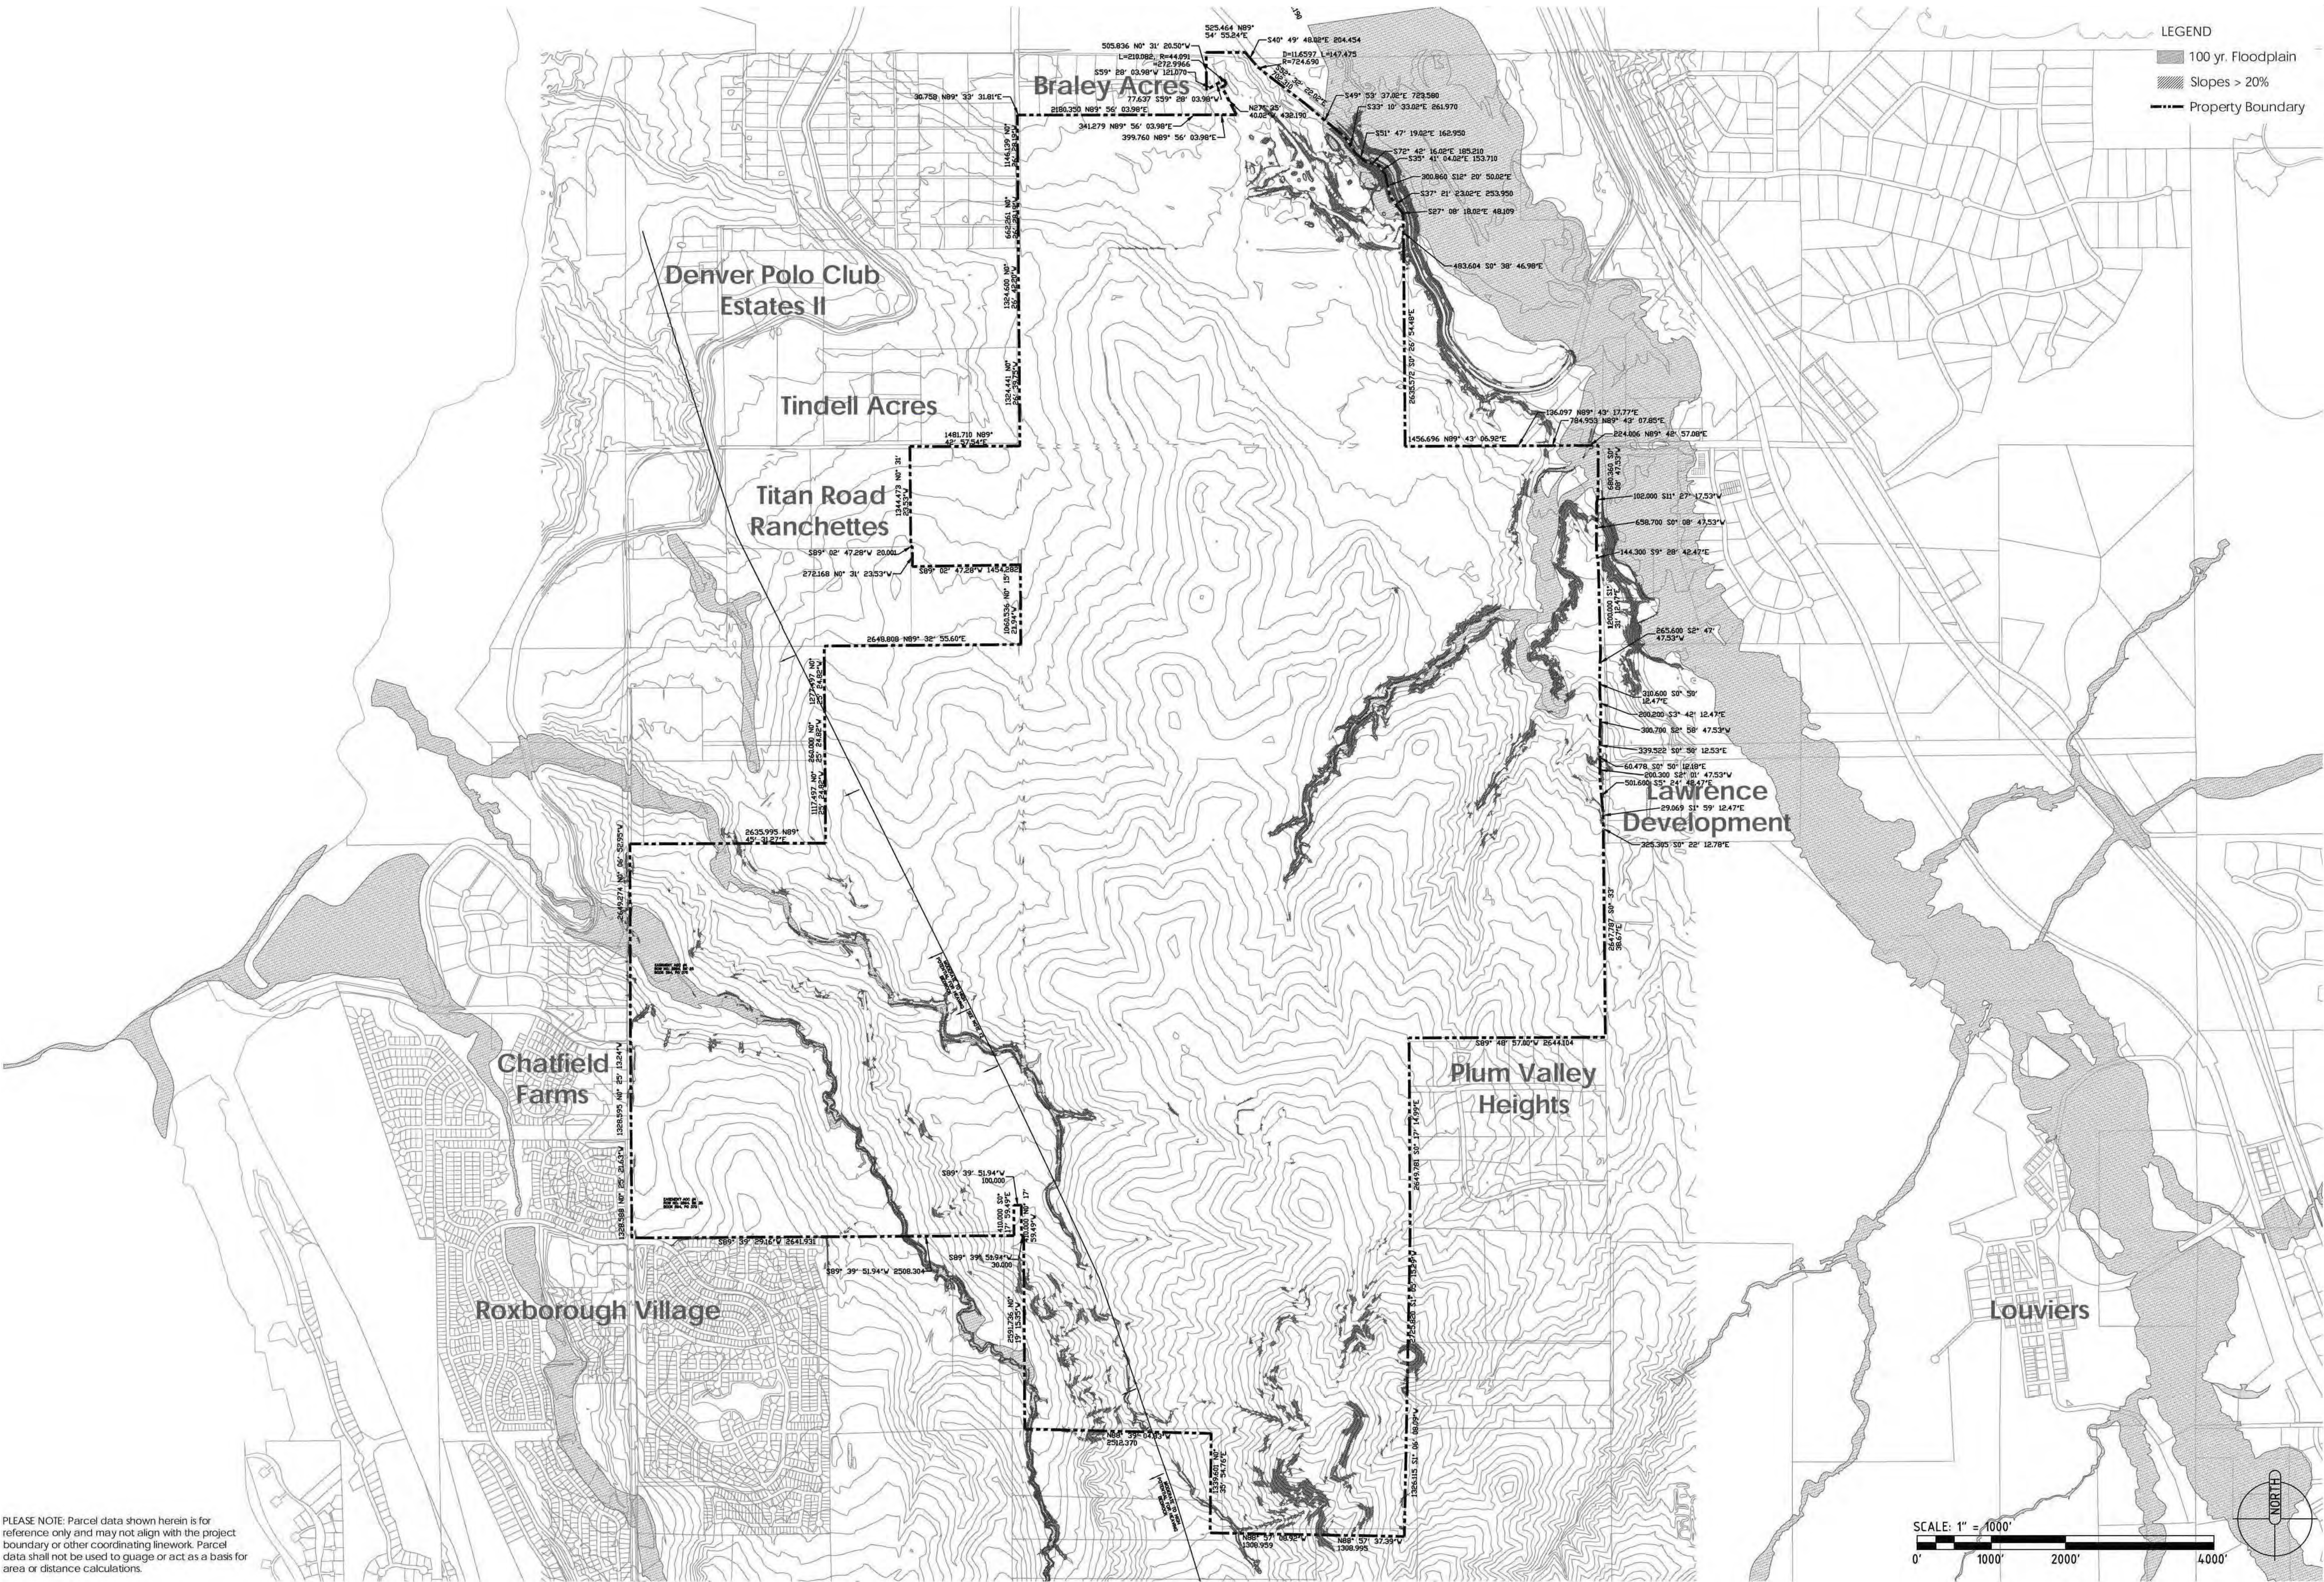

LEGEND

- 100 yr. Floodplain
- Slopes > 20%
- Property Boundary

KEYMAP

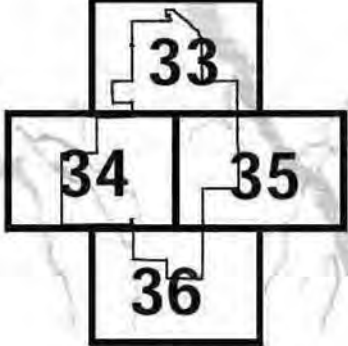

APPLICANT and/or LAND OWNER

**STERLING RANCH, LLC,
STERLING RANCH TOO, LLC,
SR TEAM, LLC and
STERLING RANCH FORE, LLC**
1805 Shea Center Drive,
Suite 210
Highlands Ranch, CO 80129
P: 303 233 3705
F: 303 232 9088

**STATE OF COLORADO
acting by and through the
STATE BOARD OF LAND
COMMISSIONERS**
1127 Sherman Street,
Suite 300
Denver CO 80203
P: 303 866 3454
F: 303 866 3152

**COLUMBINE • LAKEWOOD
COLORADO SOCCER
ASSOCIATION**
8101 S. Shetter Parkway,
Suite 101
Littleton, CO 80127
p: 303 986 5200

**ARS SAND &
GRAVEL CO., LLC**
3505 W. Mountain View Lane
Littleton, CO 80125
P:303 791 7404
F:303 791 7405

ENGINEER:

Redland Consulting Group, Inc.
8000 South Lincoln Street,
Suite 208
Littleton, CO 80122
P: 720 283 6783

PREPARED BY:

Arla Braun, Architect, LLC
1250 Humbolt Street, No. 701
Denver, CO 80218
P: 720 635 6837

Spencer Fane & Grimshaw, LLP
1700 Lincoln Street, Suite 3800
Denver, CO 80203
P: 303-839-3800
F: 303-839-3838

**Foster Graham Millstein &
Callisher, LLP**
360 South Garfield Street,
Suite 600
Denver, CO 80209
P: 303-333-9810
F: 303-333-9786

Wank Associates
1335 Eliot Street
Denver, CO 80204
P: 303 628 0003
F: 303 628 0004

AECOM
1809 Blake Street
Suite 200
Denver, CO 80202
P: 303 595 4522
F: 303 595 4434

Felsburg, Holtz & Ullievig
6300 S. Syracuse Way,
Suite 600
Centennial, CO 80111
P: 303 721 1440
F: 303 721 0832

Leonard Rice
2000 Clay Street, #300
Denver, CO 80211
P: 303 455 6569
F: 303 455 0115

Kennedy Jenks Consultants
143 Union Boulevard, Suite 600
Lakewood, CO 80228
P: 303 985 3636
F: 303 985 3800

Headwaters Corporation
3425 W. 31st Avenue
Denver, CO 80211
P: 303 918 5096
F: 303 237 4651

ERO Resources Corp.
1842 Clarkson Street
Denver, CO 80218
P: 303 830 1168
F: 303 830 1199

Clanton & Associates
4699 Nautilus Court
Suite 102
Boulder, CO 80301
P: 303 530 7229
F: 303 530 7227

**ZR2009-004
Revision Date: OCT 17, 2025**

Sheet: **32**
of 36

PLEASE NOTE: Parcel data shown herein is for reference only and may not align with the project boundary or other coordinating linework. Parcel data shall not be used to gauge or act as a basis for area or distance calculations.

STERLING RANCH PLANNED DEVELOPMENT 14TH AMENDMENT


Being a part of Sections 19, 30 and 31, part of the West half of Section 29, and the Northwest quarter of Section 32, in Township 6 South, Range 68 West; also part of the Southwest quarter and the Northeast quarter of Section 2
and part of Section 36, in Township 6 South, Range 69 West; and part of Section 6, Township 7 South, Range 68 West, all of the 6th P.M., Douglas County, Colorado - 3,400.77 Acres- 12,050 Dwelling Units



Easements, Structures And Slope Detail A

STERLING RANCH PLANNED DEVELOPMENT 14TH AMENDMENT


Being a part of Sections 19, 30 and 31, part of the West half of Section 29, and the Northwest quarter of Section 32, in Township 6 South, Range 68 West; also part of the Southwest quarter and the Northeast quarter of Section 2 and part of Section 36, in Township 6 South, Range 69 West; and part of Section 6, Township 7 South, Range 68 West, all of the 6th P.M., Douglas County, Colorado - 3,400.77 Acres- 12,050 Dwelling Units

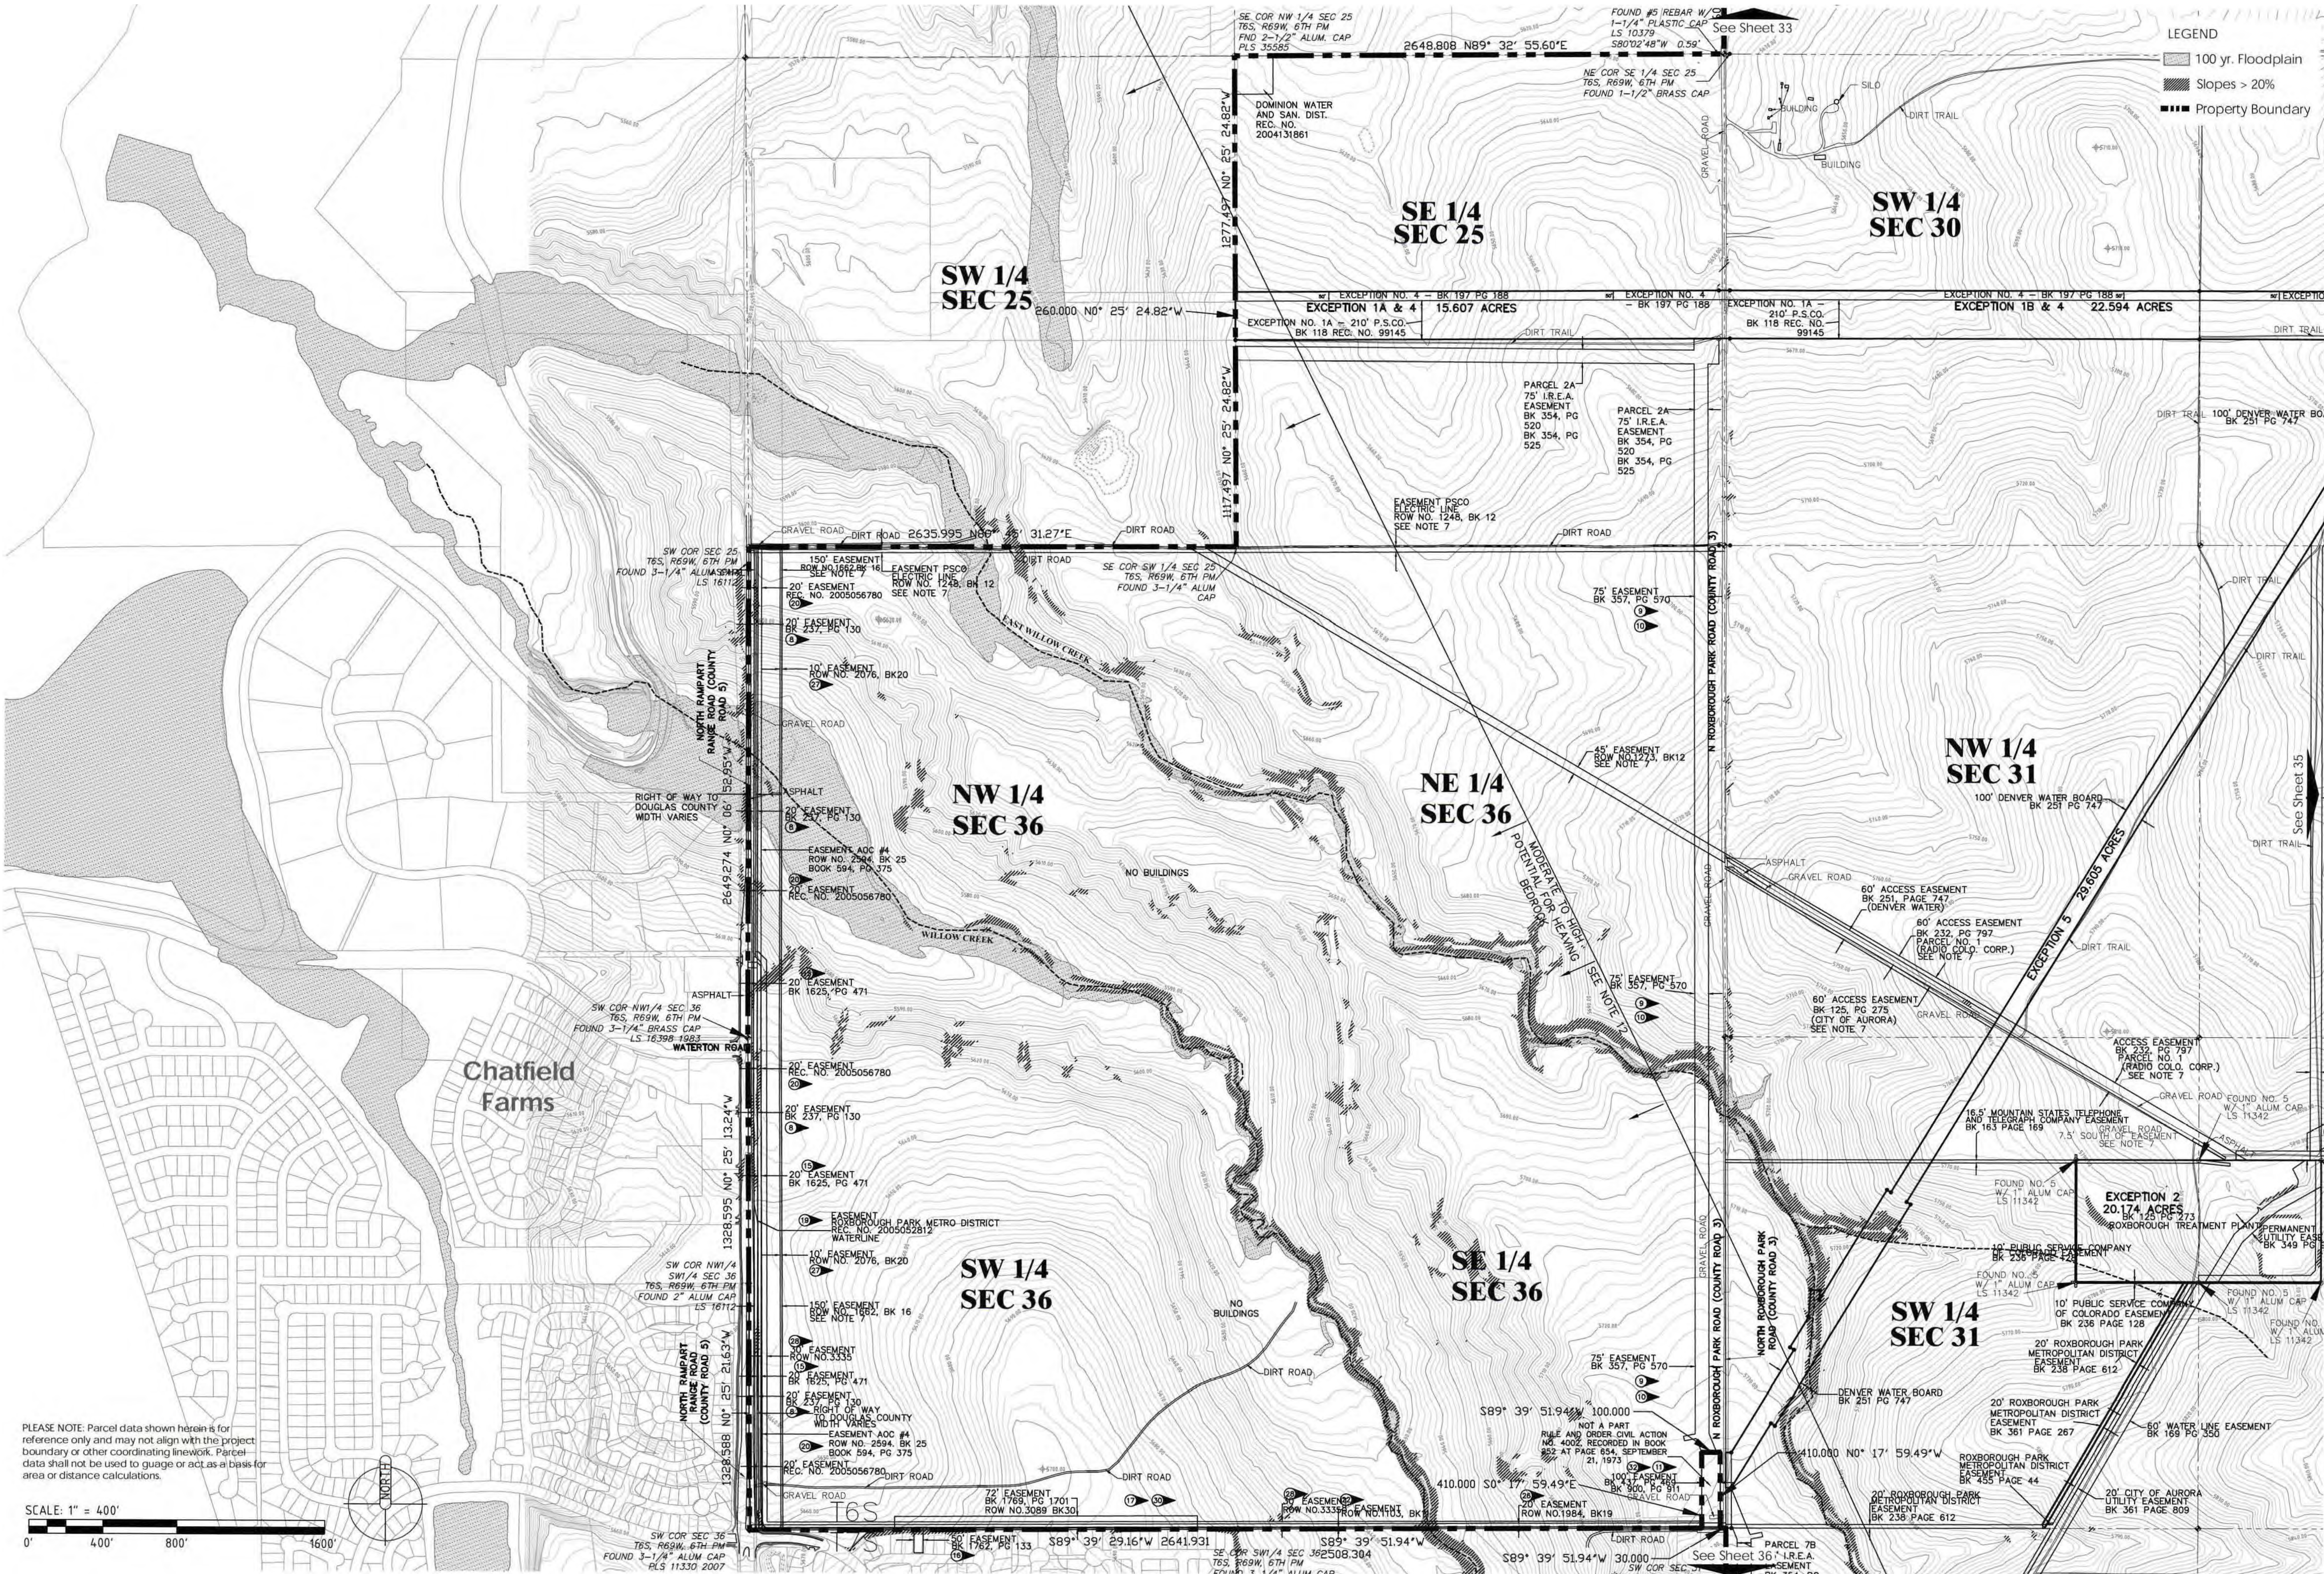

PLEASE NOTE: Parcel data shown herein is for reference only and may not align with the project boundary or other coordinating linework. Parcel data shall not be used to gauge or act as a basis for area or distance calculations.

SCALE: 1" = 400'

KEYMAP

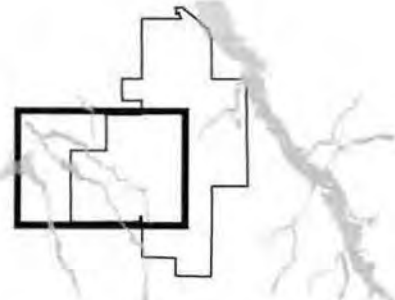

APPLICANT and/or LAND OWNER

**STERLING RANCH, LLC,
STERLING RANCH TOO, LLC,
SR TEAM, LLC and
STERLING RANCH FORD, LLC**
1805 Shea Center Drive,
Suite 210
Highlands Ranch, CO 80129
P: 303 233 3705
F: 303 232 9088

**STATE OF COLORADO
acting by and through the
STATE BOARD OF LAND
COMMISSIONERS**
1127 Sherman Street,
Suite 300
Denver CO 80203
P: 303 866 9454
F: 303 866 3152

**COLUMBINE • LAKEWOOD
COLORADO SOCCER
ASSOCIATION**
8101 S. Shetter Parkway,
Suite 101
Littleton, CO 80127
p: 303 986 5200

**ARS SAND &
GRAVEL CO., LLC**
3505 W. Mountain View Lane
Littleton, CO 80125
P:303 791 7404
F: 303 791 7405

ENGINEER:

Redland Consulting Group, Inc.
3600 South Lincoln Street,
Suite 208
Littleton, CO 80122
P: 720 283 6783

PREPARED BY:

Arla Braun, Architect, LLC
1250 Humboldt Street, No. 701
Denver, CO 80218
P: 720 635 6837

Spencer Fane & Grimshaw, LLP
1700 Lincoln Street, Suite 3800
Denver, CO 80203
P: 303-839-3800
F: 303-839-3838

**Foster Graham Millstein &
Callisher, LLP**
360 South Garfield Street,
Suite 600
Denver, CO 80209
P: 303-333-9810
F: 303-333-9786

Wank Associates
1335 Eliot Street
Denver, CO 80204
P: 303 628 0003
F: 303 628 0004

AECOM
1809 Blake Street
Suite 200
Denver, CO 80202
P: 303 595 4522
F: 303 595 4434

Felsburg, Holtz & Ullievig
6300 S. Syracuse Way,
Suite 600
Centennial, CO 80111
P: 303 721 1440
F: 303 721 0832

Leonard Rice
2000 Clay Street, #300
Denver, CO 80211
P: 303 455 9589
F: 303 455 0115

Kennedy Jenks Consultants
143 Union Boulevard, Suite 600
Lakewood, CO 80228
P: 303 985 3636
F: 303 985 3800

Headwaters Corporation
3425 W. 31st Avenue
Denver, CO 80211
P: 303 918 5096
F: 303 237 4651

ERO Resources Corp.
1842 Clarkson Street
Denver, CO 80218
P: 303 830 1168
F: 303 830 1199

Clanton & Associates
4699 Nautilus Court
Suite 102
Boulder, CO 80301
P: 303 530 7229
F: 303 530 7227


**ZR2009-004
Revision Date: OCT 17, 2025**

Sheet: **34**
of 36

Easements, Structures And Slope Detail B

STERLING RANCH PLANNED DEVELOPMENT 14TH AMENDMENT

Being a part of Sections 19, 30 and 31, part of the West half of Section 29, and the Northwest quarter of Section 32, in Township 6 South, Range 68 West; also part of the Southwest quarter and the Northeast quarter of Section 22 and part of Section 36, in Township 6 South, Range 69 West; and part of Section 6, Township 7 South, Range 68 West, all of the 6th P.M., Douglas County, Colorado - 3,400.77 Acres- 12,050 Dwelling Units

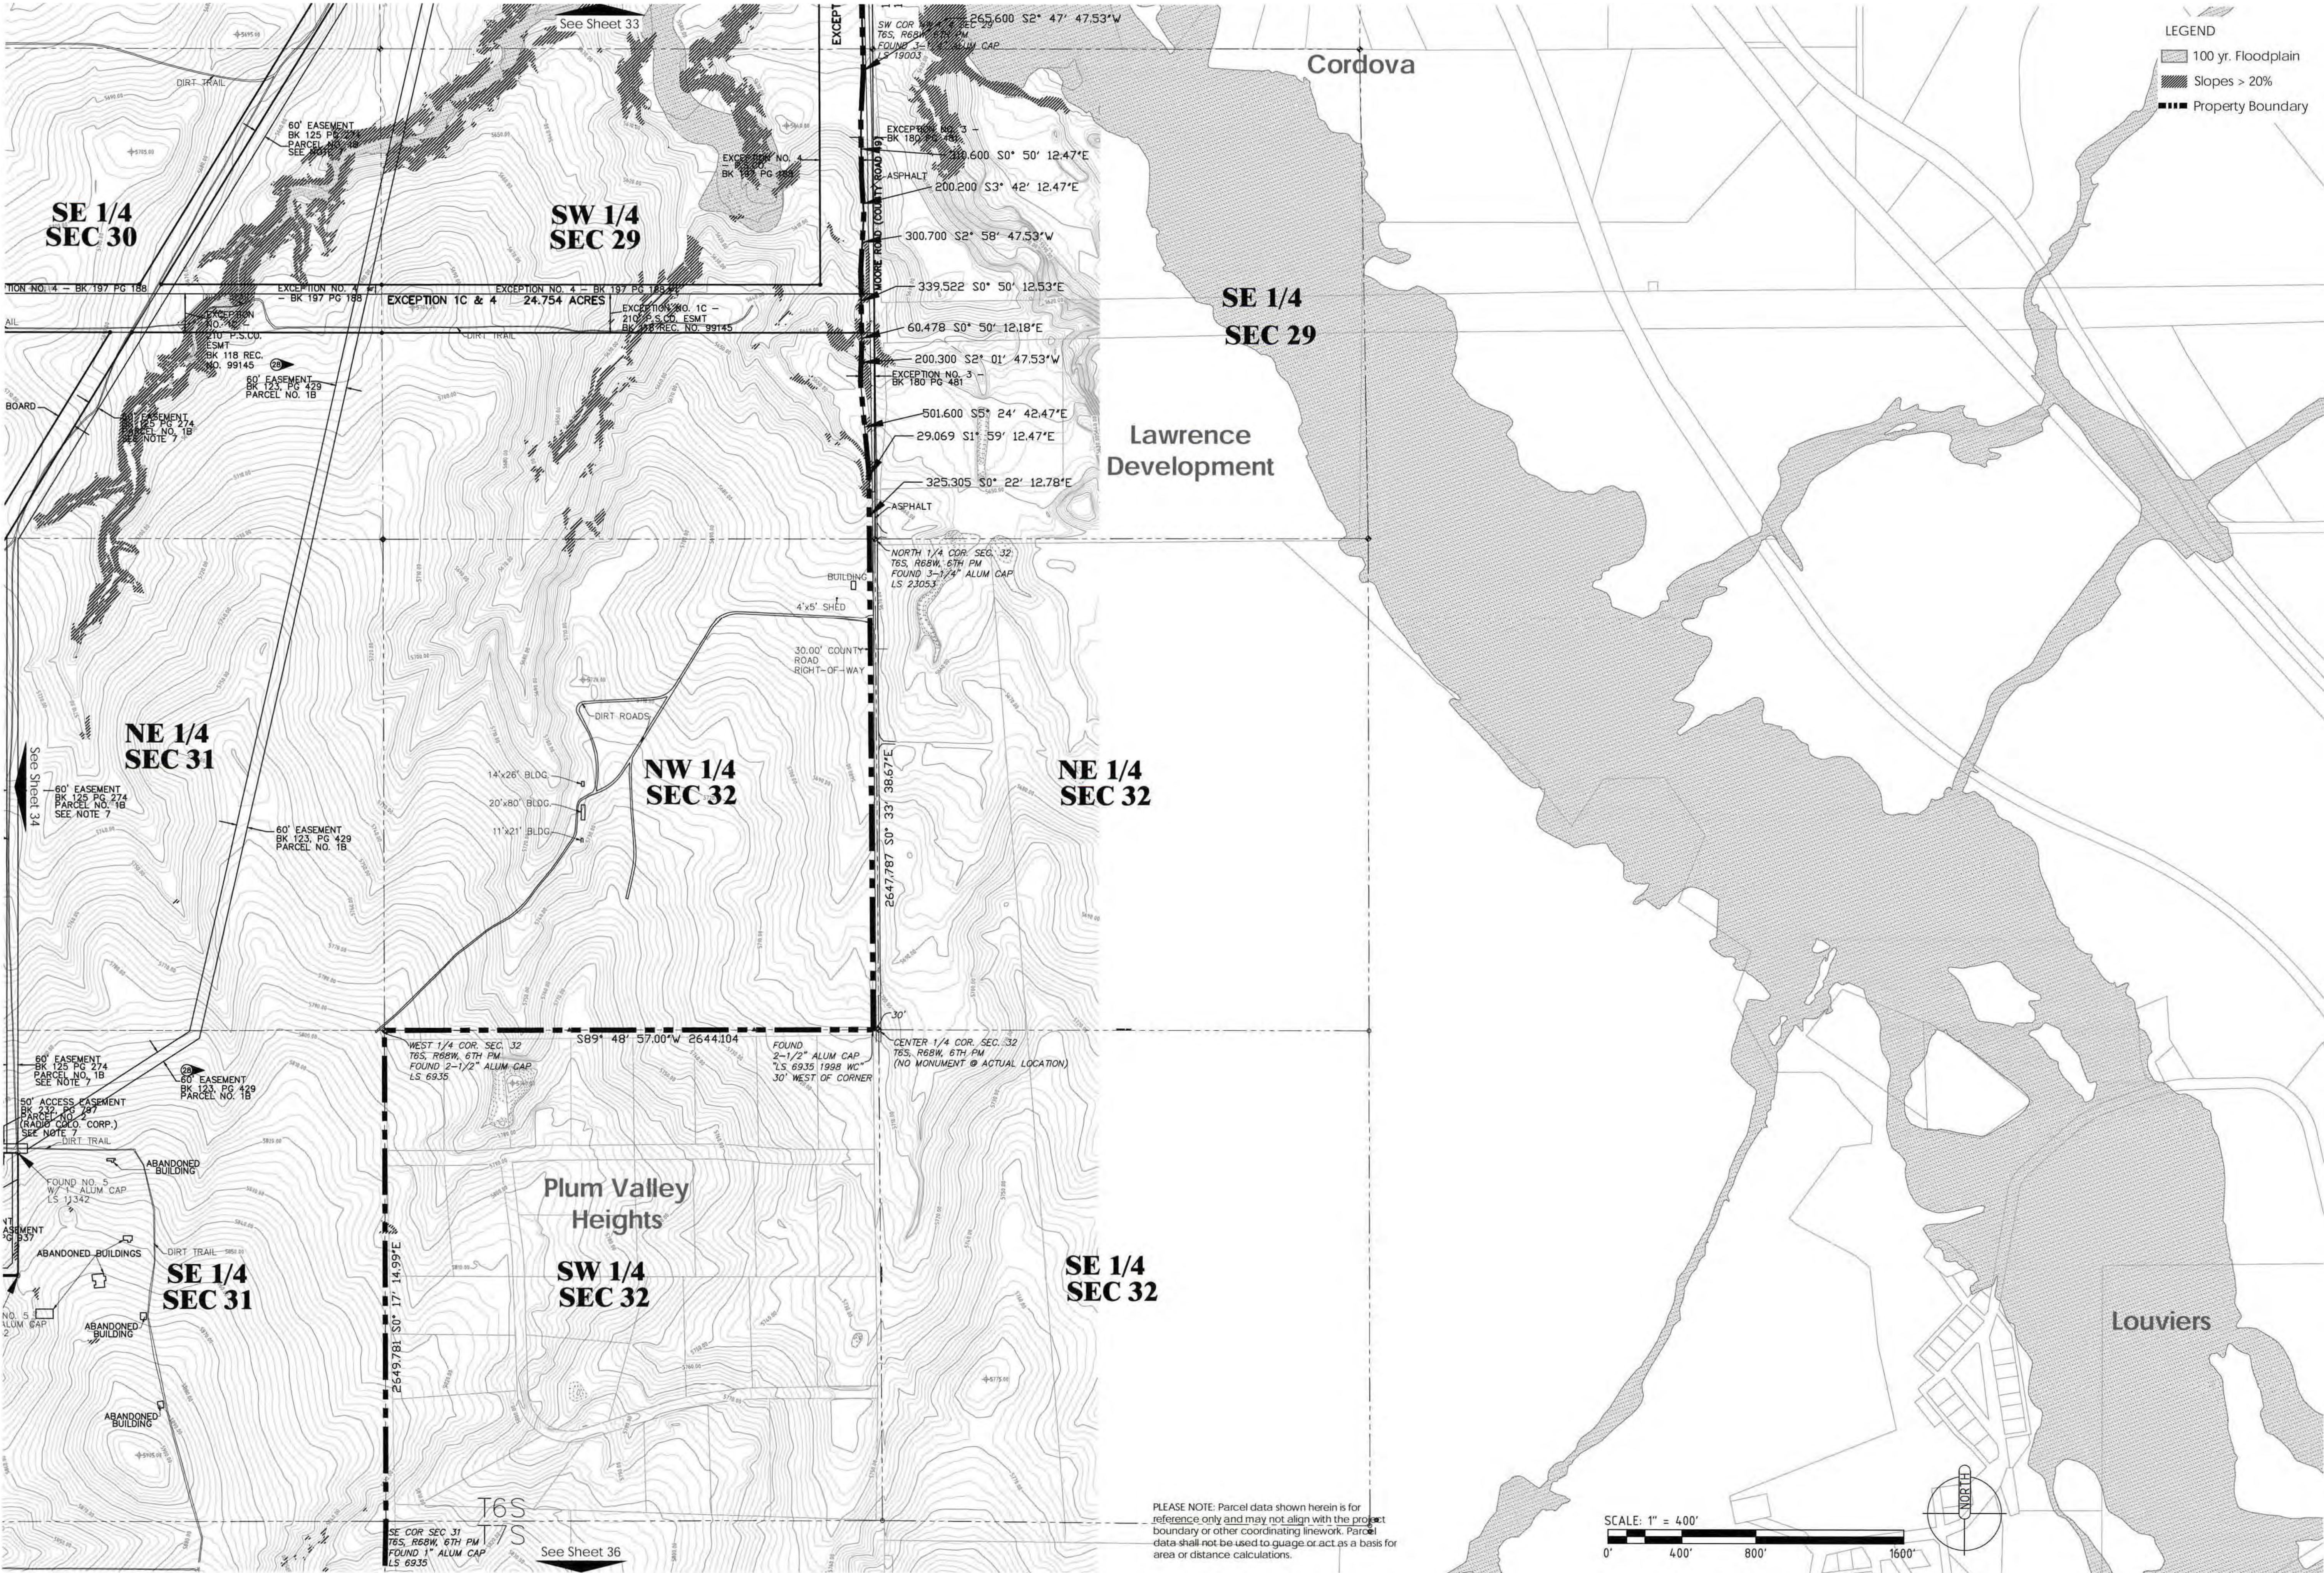

KEYMAP

APPLICANT and/or LAND OWNER

STERLING RANCH, LLC,
STERLING RANCH TOO, LLC,
SR TEAM, LLC and
STERLING RANCH FORE, LLC
1805 Shea Center Drive,
Suite 210
Highlands Ranch, CO 80129
P: 303 233 3705
F: 303 232 9088

STATE OF COLORADO
acting by and through the
STATE BOARD OF LAND
COMMISSIONERS
1127 Sherman Street,
Suite 300
Denver CO 80203
P: 303 866 3454
F: 303 866 3152

COLUMBINE • LAKEWOOD
COLORADO SOCCER
ASSOCIATION
8101 S. Shutter Parkway,
Suite 101
Littleton, CO 80127
p: 303 986 5200

ARS SAND &
GRAVEL CO., LLC
3505 W. Mountain View Lane
Littleton, CO 80125
P:303 791 7404
F: 303 791 7405

ENGINEER:

Redland Consulting Group, Inc.
8000 South Lincoln Street,
Suite 206
Littleton, CO 80122
P: 720 283 6783

PREPARED BY:

Arla Braun, Architect, LLC
1250 Humbolt Street, No. 701
Denver, CO 80218
P: 720 635 6837

Spencer Fane & Grimshaw, LLP
1700 Lincoln Street, Suite 3800
Denver, CO 80203
P: 303-839-3800
F: 303-839-3838

Foster Graham Millstein &
Calisher, LLP
360 South Garfield Street,
Suite 600
Denver, CO 80209
P: 303-333-9810
F: 303-333-9786

Wenk Associates
1335 Eliot Street
Denver, CO 80204
P: 303 628 0003
F: 303 628 0004

AECOM
1809 Blake Street
Suite 200
Denver, CO 80202
P: 303 595 4522
F: 303 595 4434

Felsburg, Holtz & Ullevig
6300 S. Syracuse Way,
Suite 600
Centennial, CO 80111
P: 303 721 1440
F: 303 721 0832

Leonard Rice
2000 Clay Street, #300
Denver, CO 80211
P: 303 455 9569
F: 303 455 0115

Kennedy Jenks Consultants
143 Union Boulevard, Suite 600
Lakewood, CO 80228
P: 303 985 3636
F: 303 985 3800

Headwaters Corporation
3425 W. 31st Avenue
Denver, CO 80211
P: 303 918 5096
F: 303 237 4651

ERO Resources Corp.
1842 Clarkson Street
Denver, CO 80218
P: 303 830 1188
F: 303 830 1199

Clanton & Associates
4699 Nautilus Court
Suite 102
Boulder, CO 80301
P: 303 530 7229
F: 303 530 7227

ZR2009-004
Revision Date: OCT 17, 2025

PLEASE NOTE: Parcel data shown herein is for reference only and may not align with the project boundary or other coordinating linework. Parcel data shall not be used to gauge or act as a basis for area or distance calculations.

SCALE: 1" = 400'

0' 400' 800' 1600'

NORTH



Sheet: **35**

of 36

Easements, Structures And Slope Detail C

STERLING RANCH PLANNED DEVELOPMENT 14TH AMENDMENT

Being a part of Sections 19, 30 and 31, part of the West half of Section 29, and the Northwest quarter of Section 32, in Township 6 South, Range 68 West; also part of the Southwest quarter and the Northeast quarter of Section 2 and part of Section 36, in Township 6 South, Range 69 West; and part of Section 6, Township 7 South, Range 68 West, all of the 6th P.M., Douglas County, Colorado - 3,400.77 Acres- 12,050 Dwelling Units

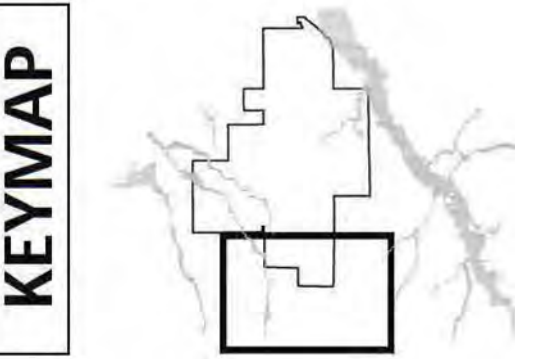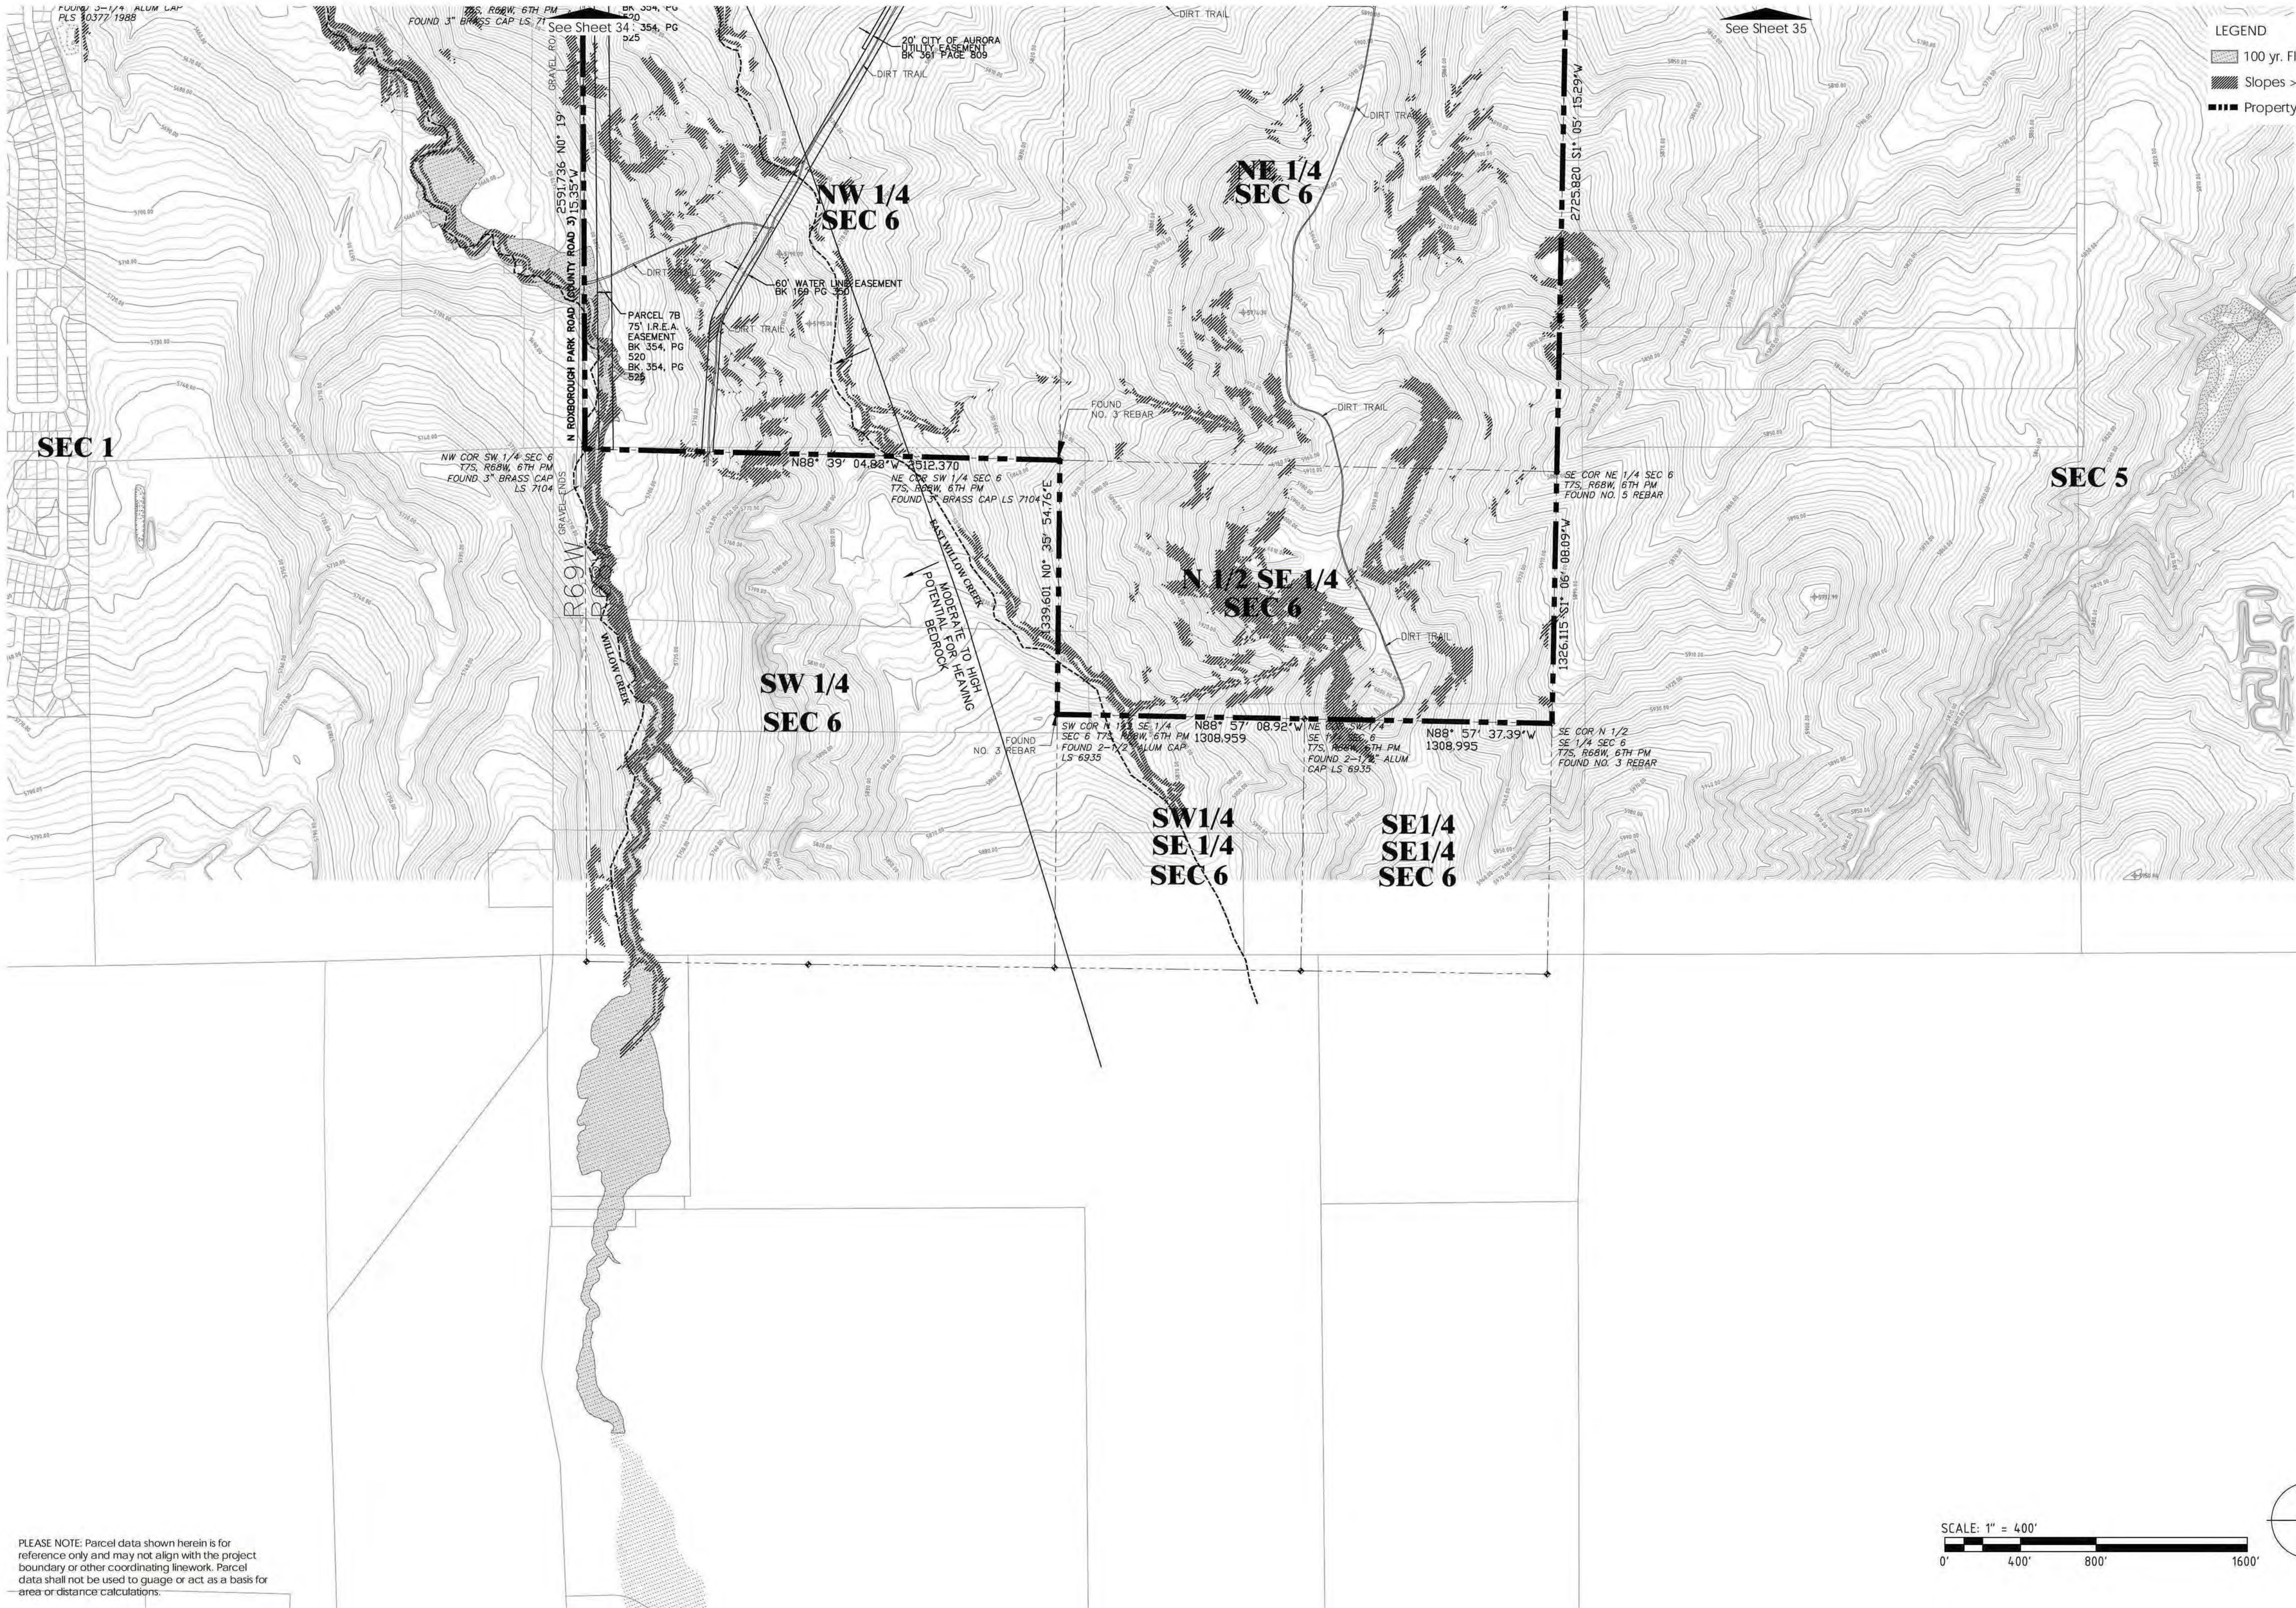

APPLICANT and/or LAND OWNER

**STERLING RANCH, LLC,
STERLING RANCH TOO, LLC,
SR TEAM, LLC and
STERLING RANCH FORE, LLC**
1805 Shea Center Drive,
Suite 210
Highlands Ranch, CO 80129
P: 303 233 3705
F: 303 232 9088

**STATE OF COLORADO
acting by and through the
STATE BOARD OF LAND
COMMISSIONERS**
1127 Sherman Street,
Suite 300
Denver CO 80203
P: 303 866 3454
F: 303 866 3152

**COLUMBINE • LAKEWOOD
COLORADO SOCCER
ASSOCIATION**
8101 S. Shetter Parkway,
Suite 101
Littleton, CO 80127
p: 303 986 5200

**ARS SAND &
GRAVEL CO., LLC**
3505 W. Mountain View Lane
Littleton, CO 80125
P:303 791 7404
F: 303 791 7405

ENGINEER:

Redland Consulting Group, Inc.
3000 South Lincoln Street,
Suite 206
Littleton, CO 80122
P: 720 283 6783

PREPARED BY:

Arla Braun, Architect, LLC
1250 Humboldt Street, No. 701
Denver, CO 80218
P: 720 635 6837

Spencer Fane & Grimshaw, LLP
1700 Lincoln Street, Suite 3800
Denver, CO 80203
P: 303-839-3800
F: 303-839-3838

**Foster Graham Millstein &
Callisher, LLP**
360 South Garfield Street,
Suite 600
Denver, CO 80209
P: 303-333-9810
F: 303-333-9786

Wank Associates
1335 Eliot Street
Denver, CO 80204
P: 303 628 0003
F: 303 628 0004

AECOM
1809 Blake Street
Suite 200
Denver, CO 80202
P: 303 595 4522
F: 303 595 4434

Felsburg, Holtz & Ullevig
6300 S. Syracuse Way,
Suite 600
Centennial, CO 80111
P: 303 721 1440
F: 303 721 0832

Leonard Rice
2000 Clay Street, #300
Denver, CO 80211
P: 303 455 9569
F: 303 455 0115

Kennedy Jenks Consultants
143 Union Boulevard, Suite 600
Lakewood, CO 80228
P: 303 985 3636
F: 303 985 3800

Headwaters Corporation
3425 W. 31st Avenue
Denver, CO 80211
P: 303 918 5096
F: 303 237 4651

ERO Resources Corp.
1842 Clarkson Street
Denver, CO 80218
P: 303 830 1168
F: 303 830 1199

Clanton & Associates
4699 Nautilus Court
Suite 102
Boulder, CO 80301
P: 303 530 7229
F: 303 530 7227

**ZR2009-004
Revision Date: OCT 17, 2025**

Sheet: **36**
of 36